




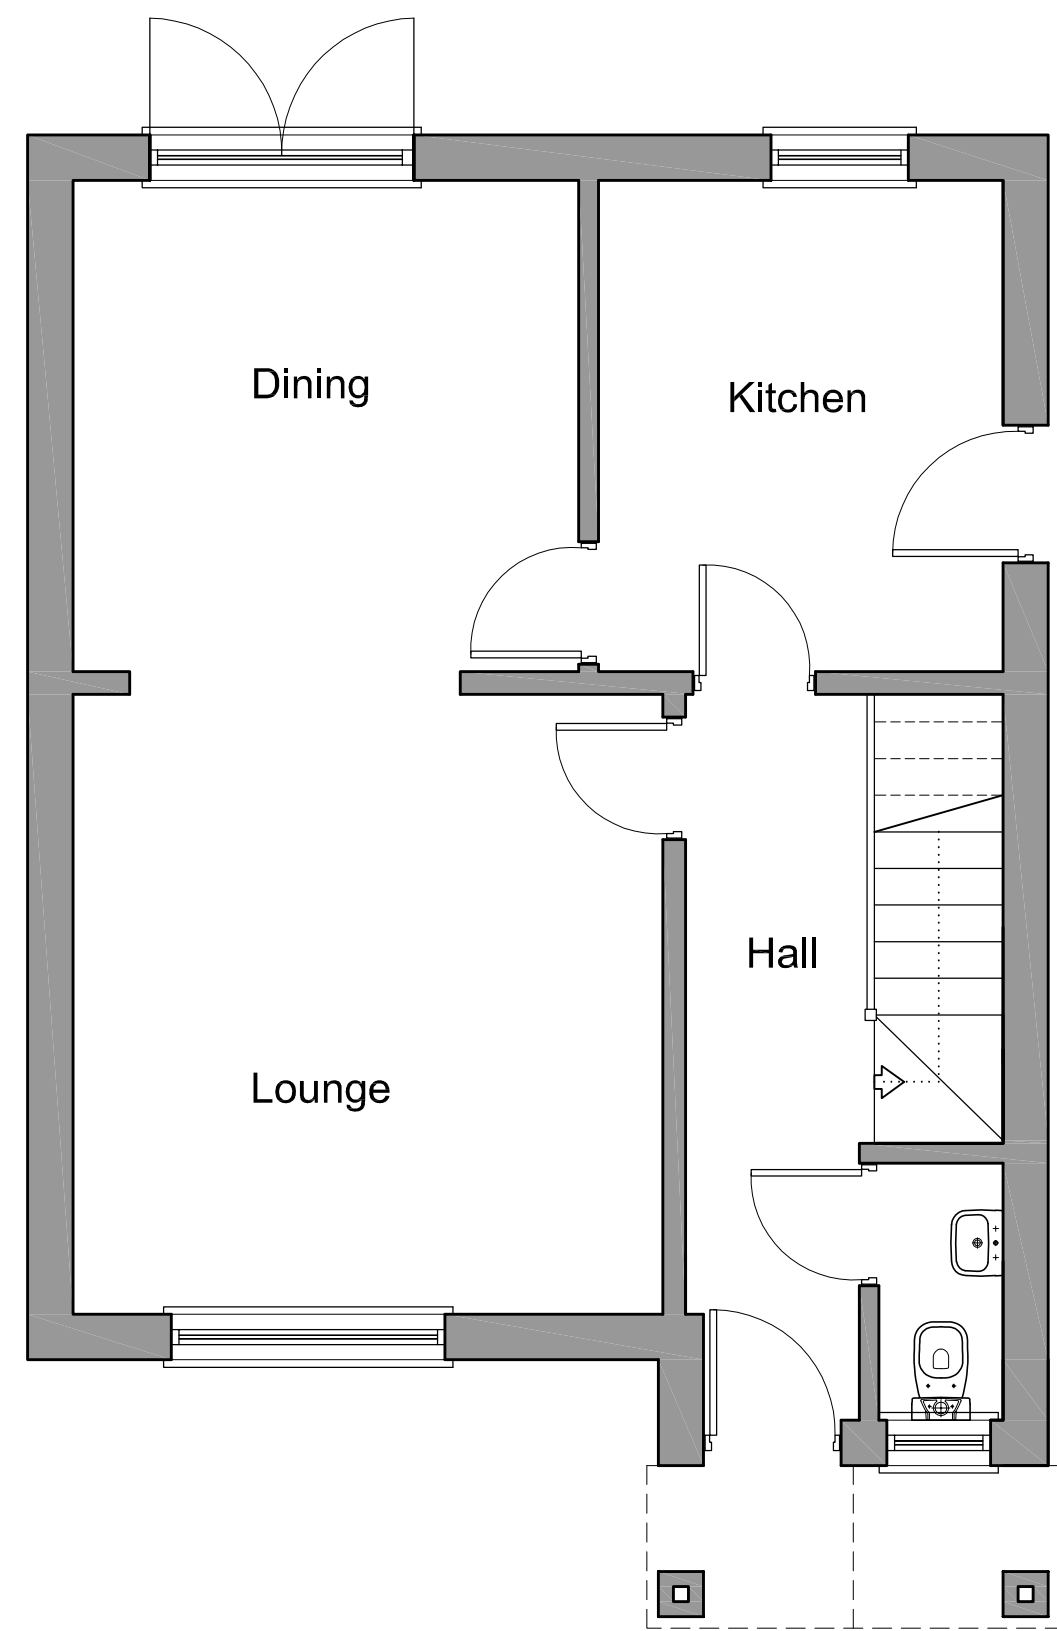


EXISTING GROUND FLOOR PLAN
Scale 1:50

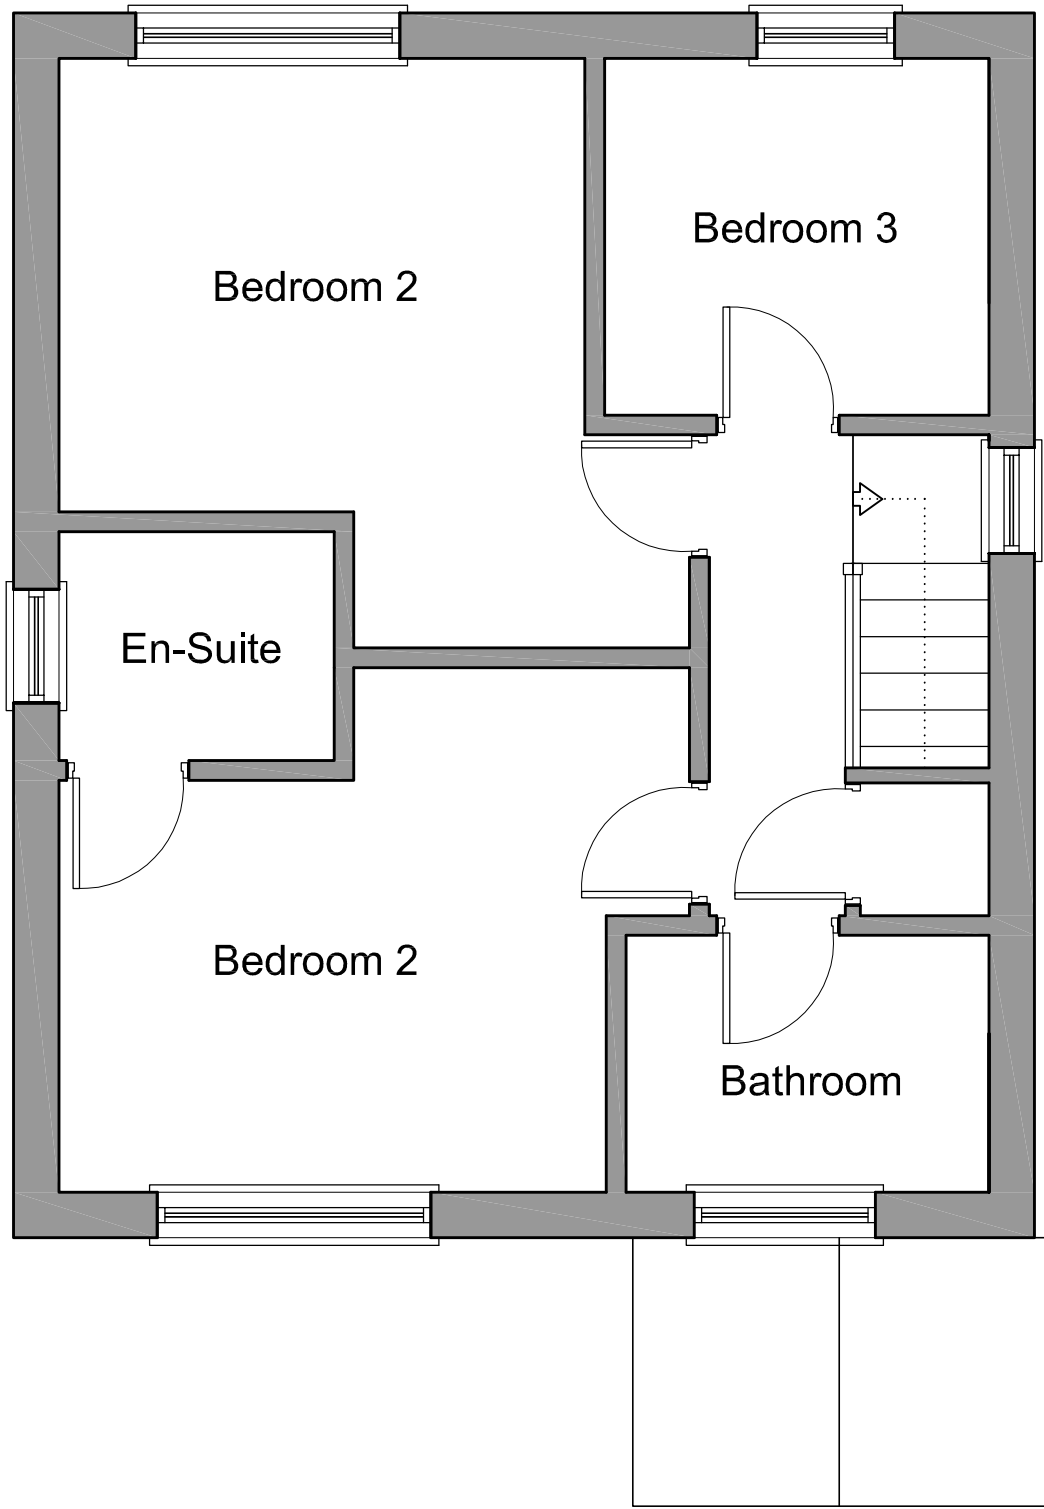

EXISTING FIRST FLOOR PLAN
Scale 1:50

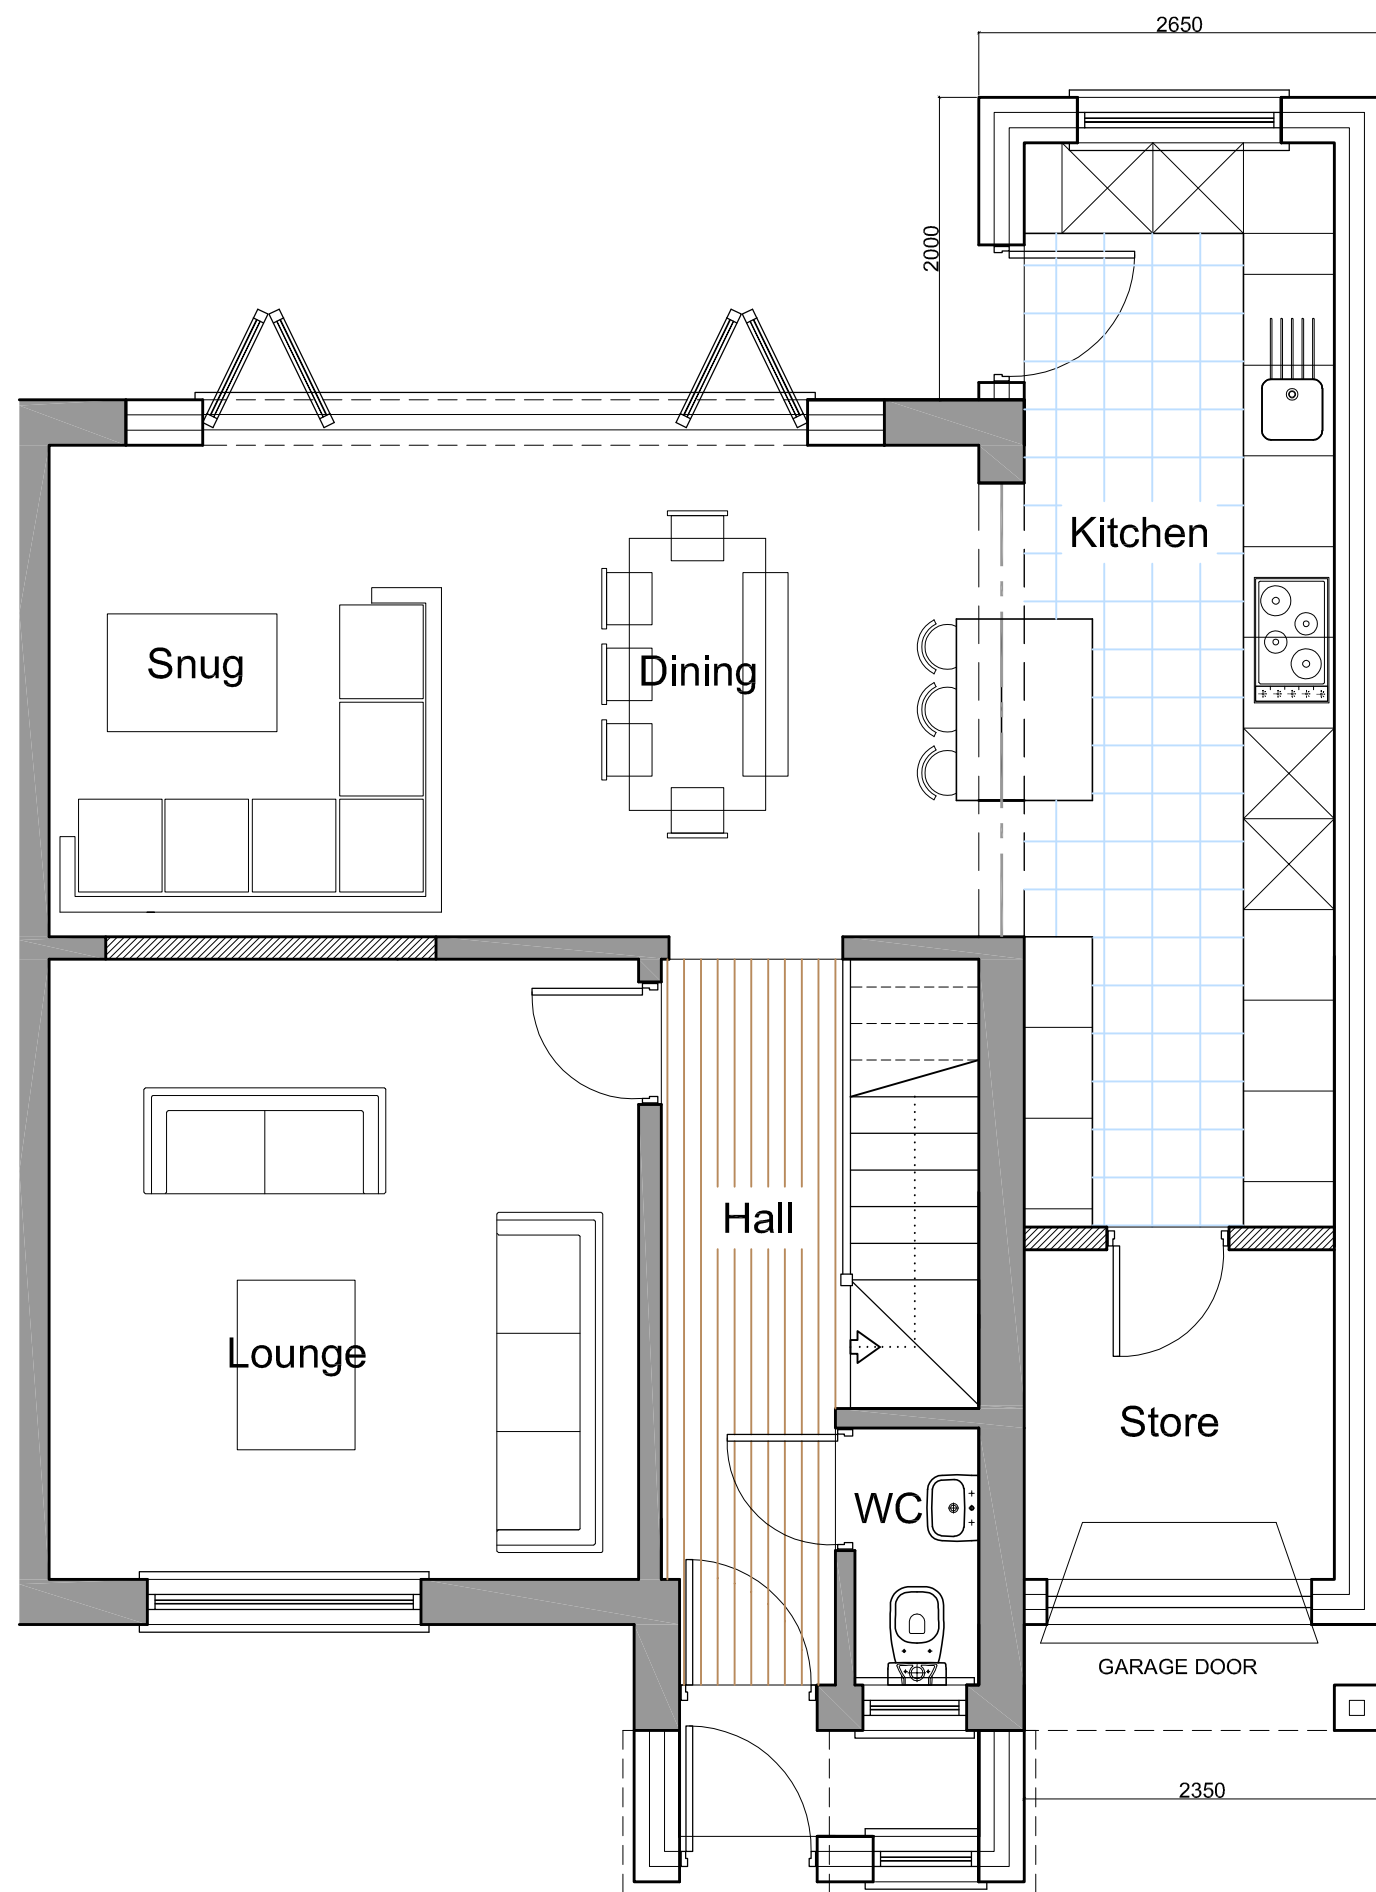


PROPOSED GROUND FLOOR PLAN
Scale 1:50

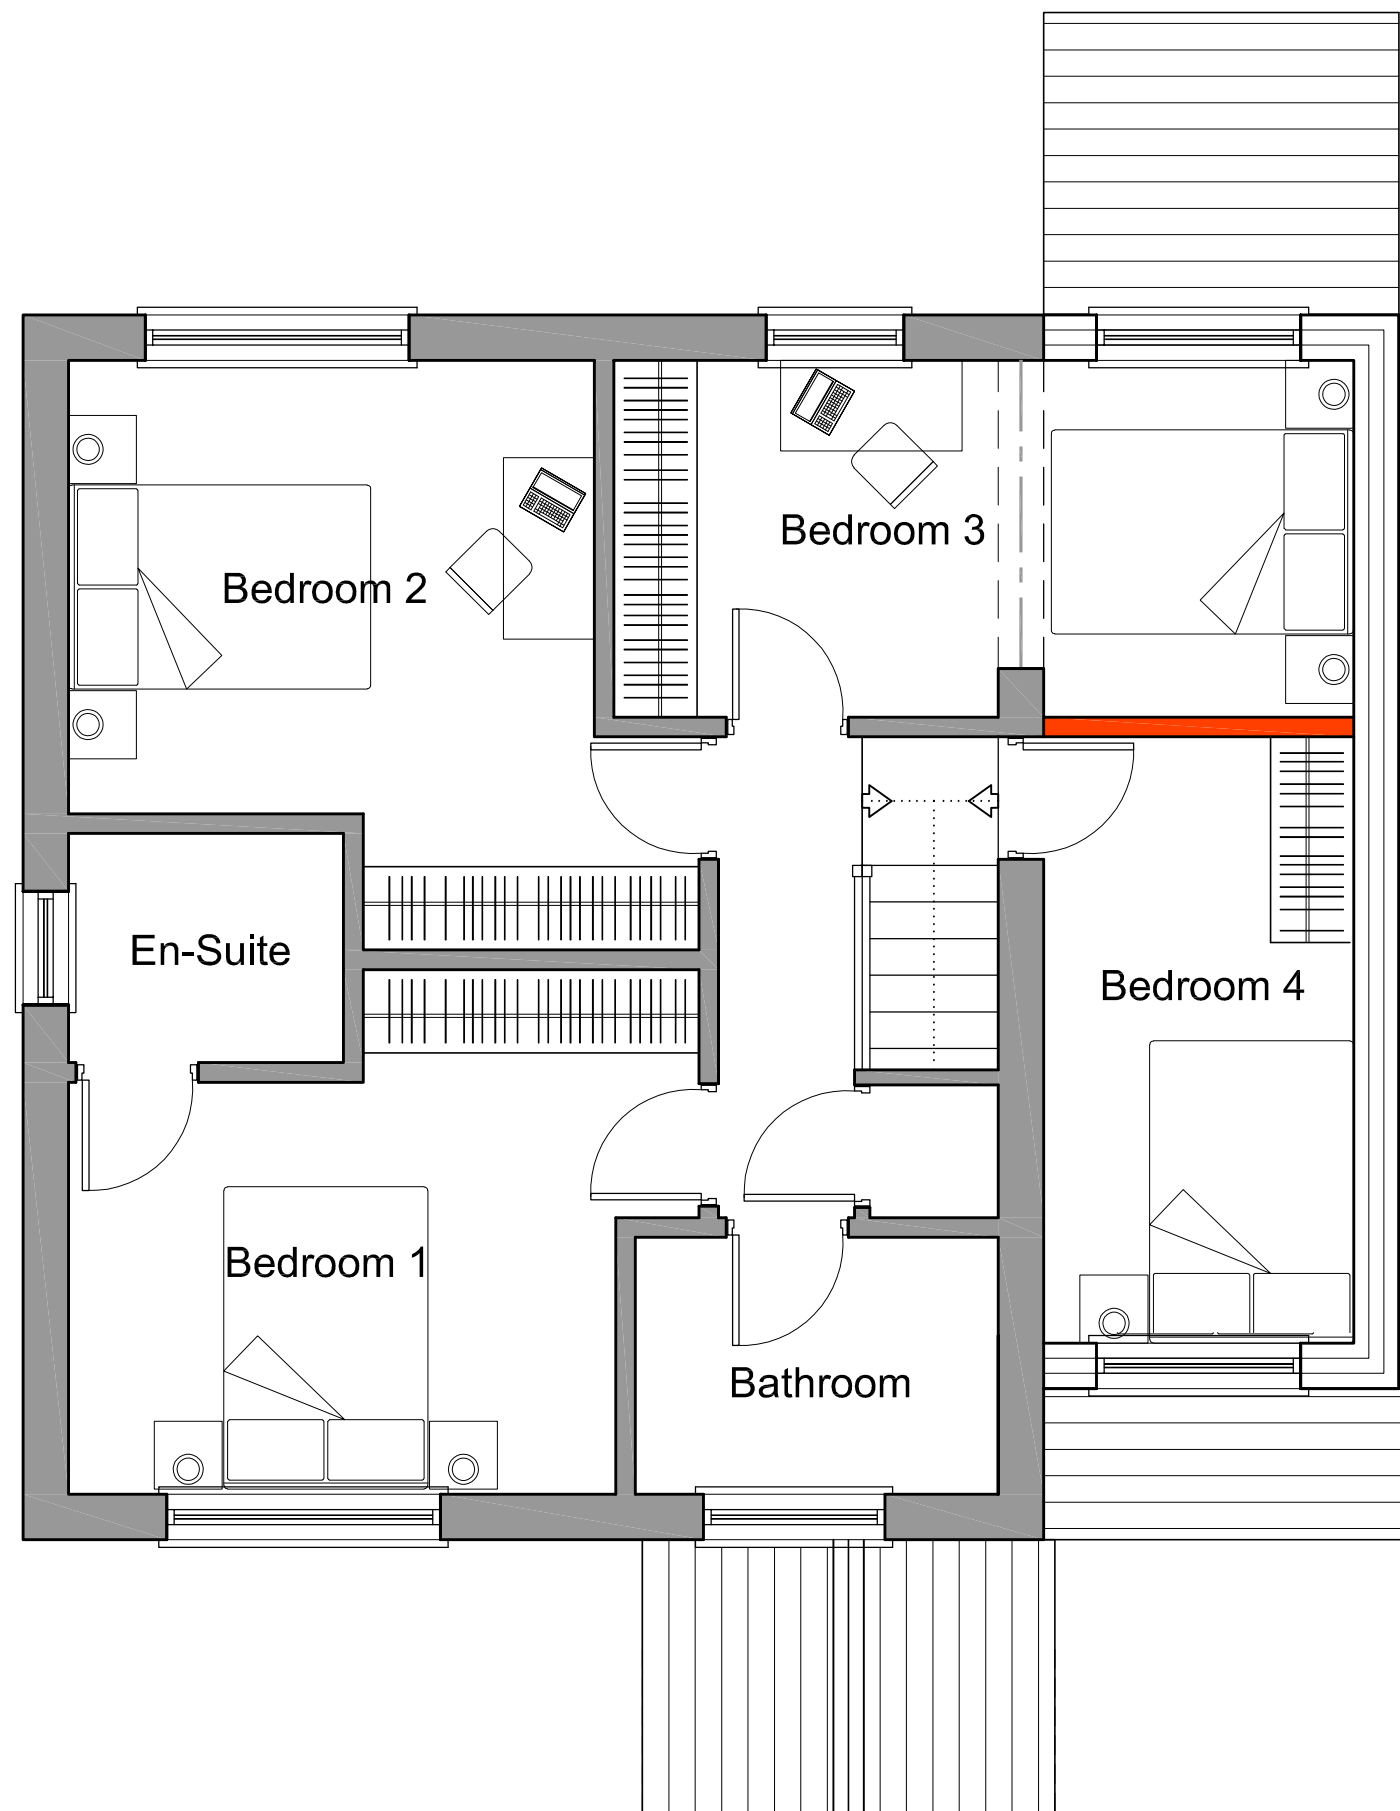


PROPOSED FIRST FLOOR PLAN
Scale 1:50




EXISTING FRONT ELEVATION
Scale 1:100

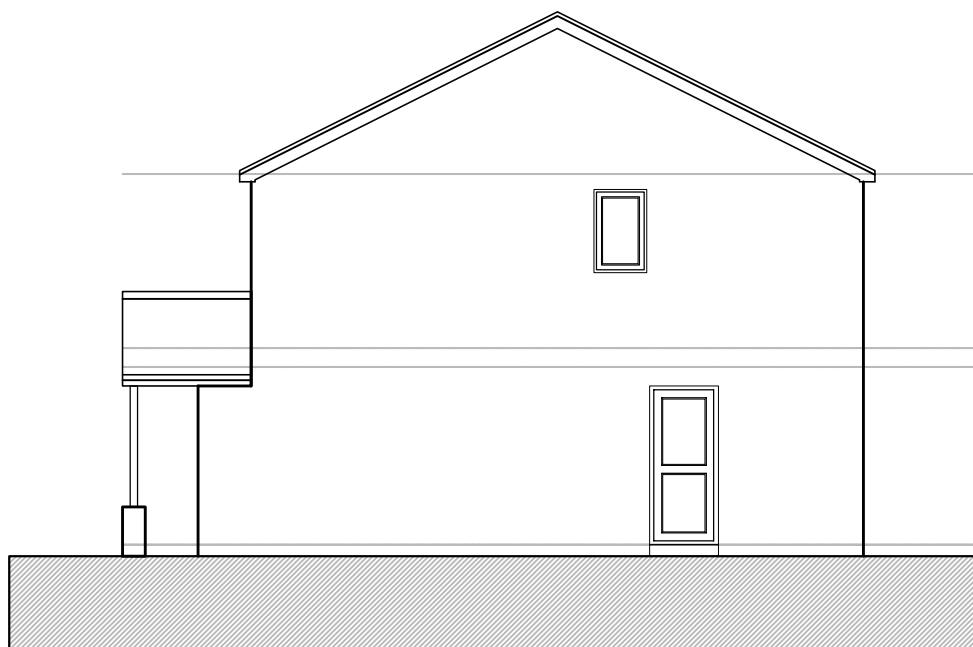

EXISTING SIDE ELEVATION
Scale 1:100

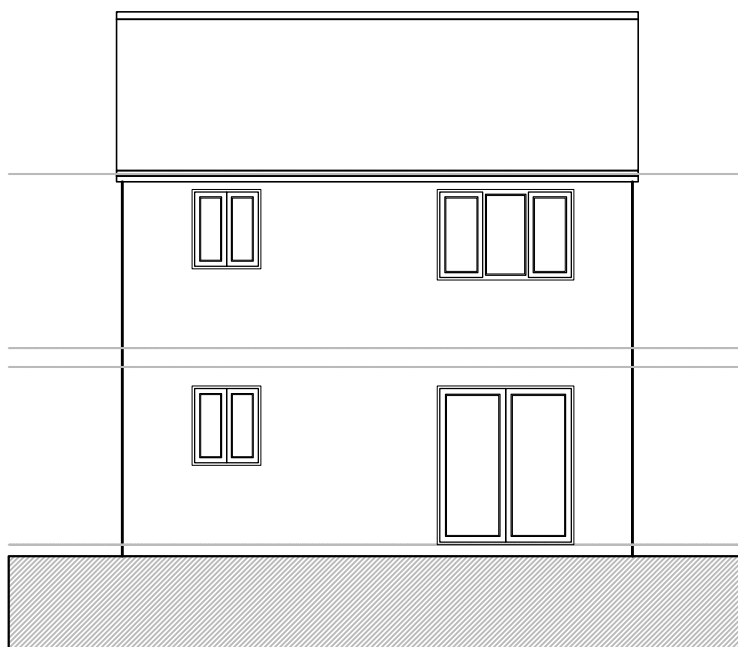


EXISTING REAR ELEVATION
Scale 1:100

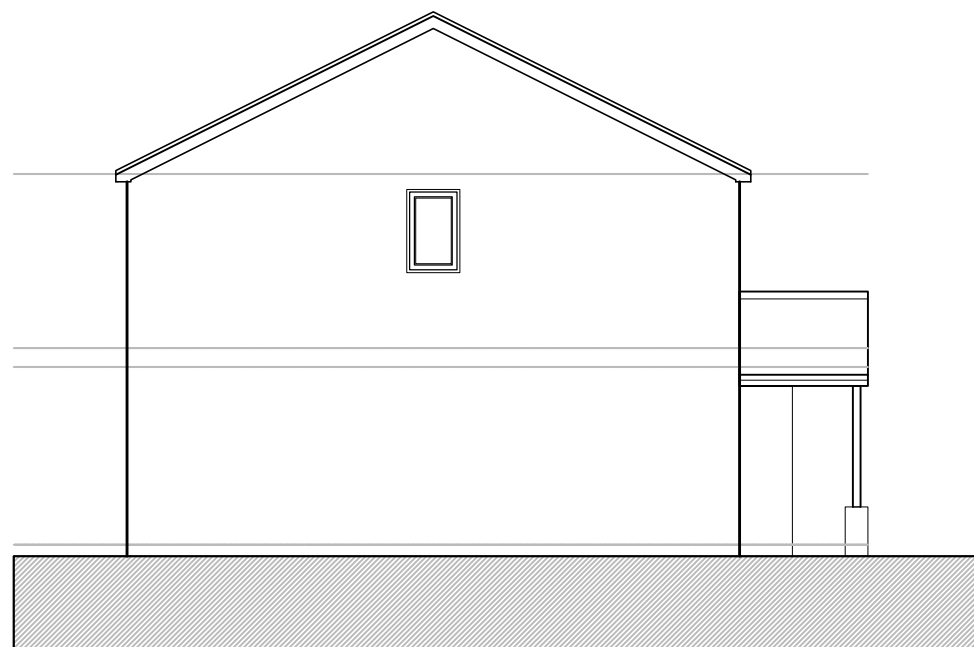

EXISTING SIDE ELEVATION
Scale 1:100




PROPOSED FRONT ELEVATION
Scale 1:100

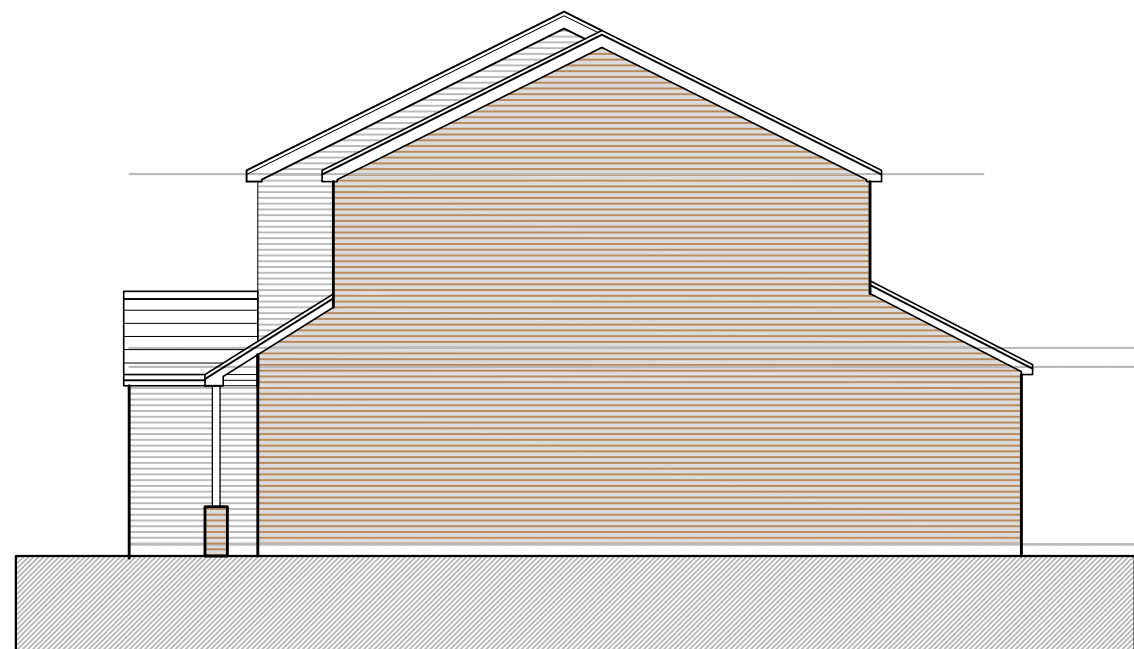

PROPOSED SIDE ELEVATION
Scale 1:100





PROPOSED REAR ELEVATION
Scale 1:100

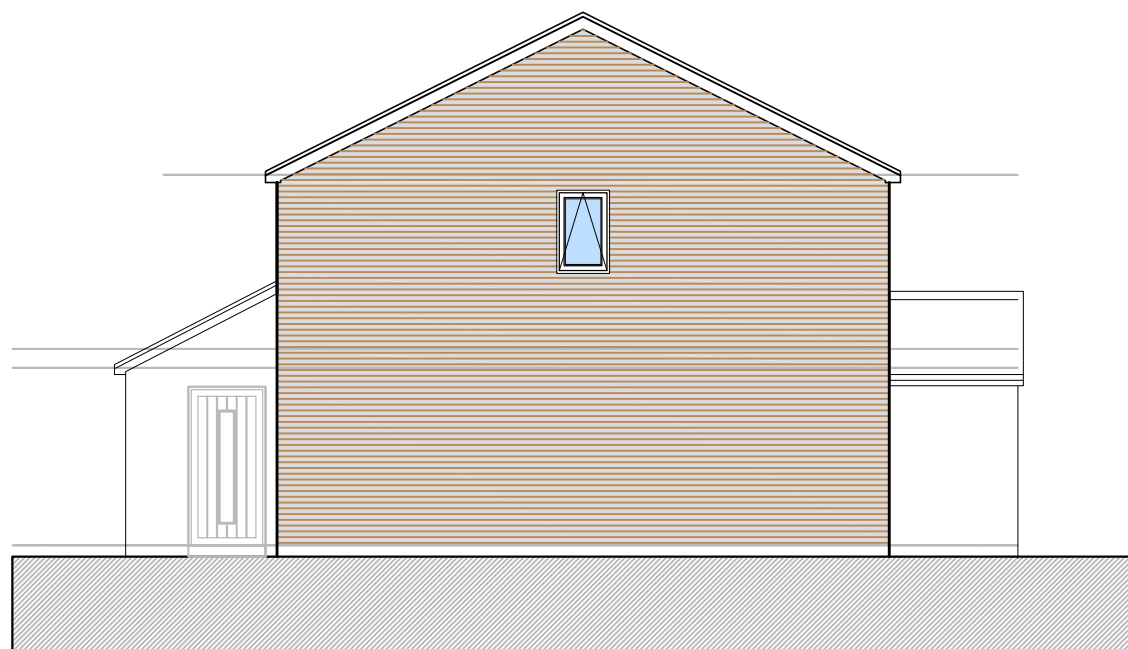

PROPOSED SIDE ELEVATION
Scale 1:100



LOCATION PLAN
Scale 1:500

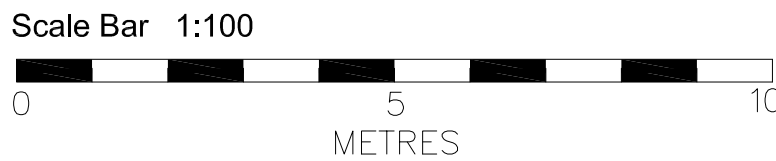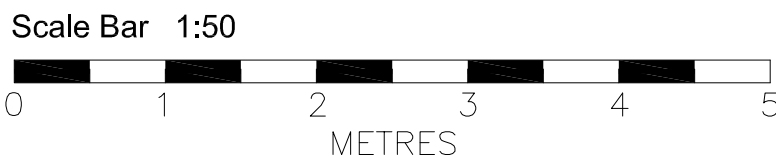

NOTES
All dimensions to be checked on site. Figured dimensions to be read in preference to scaled. Drawing author accept no responsibility for any unauthorised amendments to the drawing and does not permit unauthorised copying of the drawing. This drawing is copyright and remains the property of drawing author unless otherwise agreed.

Version	Amendment	Drawn & Date	Checked & Date	Approved & Date
McGovern Architectural Design				
Telephone: 01712 200070 Email: m.govern-architectural@btinternet.com				
Internal Project Number				
Client MR&MRS_GOSNEY				
Project Name 8_CALVELEY_GROVE_LIVERPOOL				
Drawing Title EXISTING&PROPOSED_PLANS				
Scale 1:100	Original Size A1	*		
Date 02.01.21	Drawn MMC	Checked MMC	Approved *	Status *
Drawing Number				Revision B

PL_01