




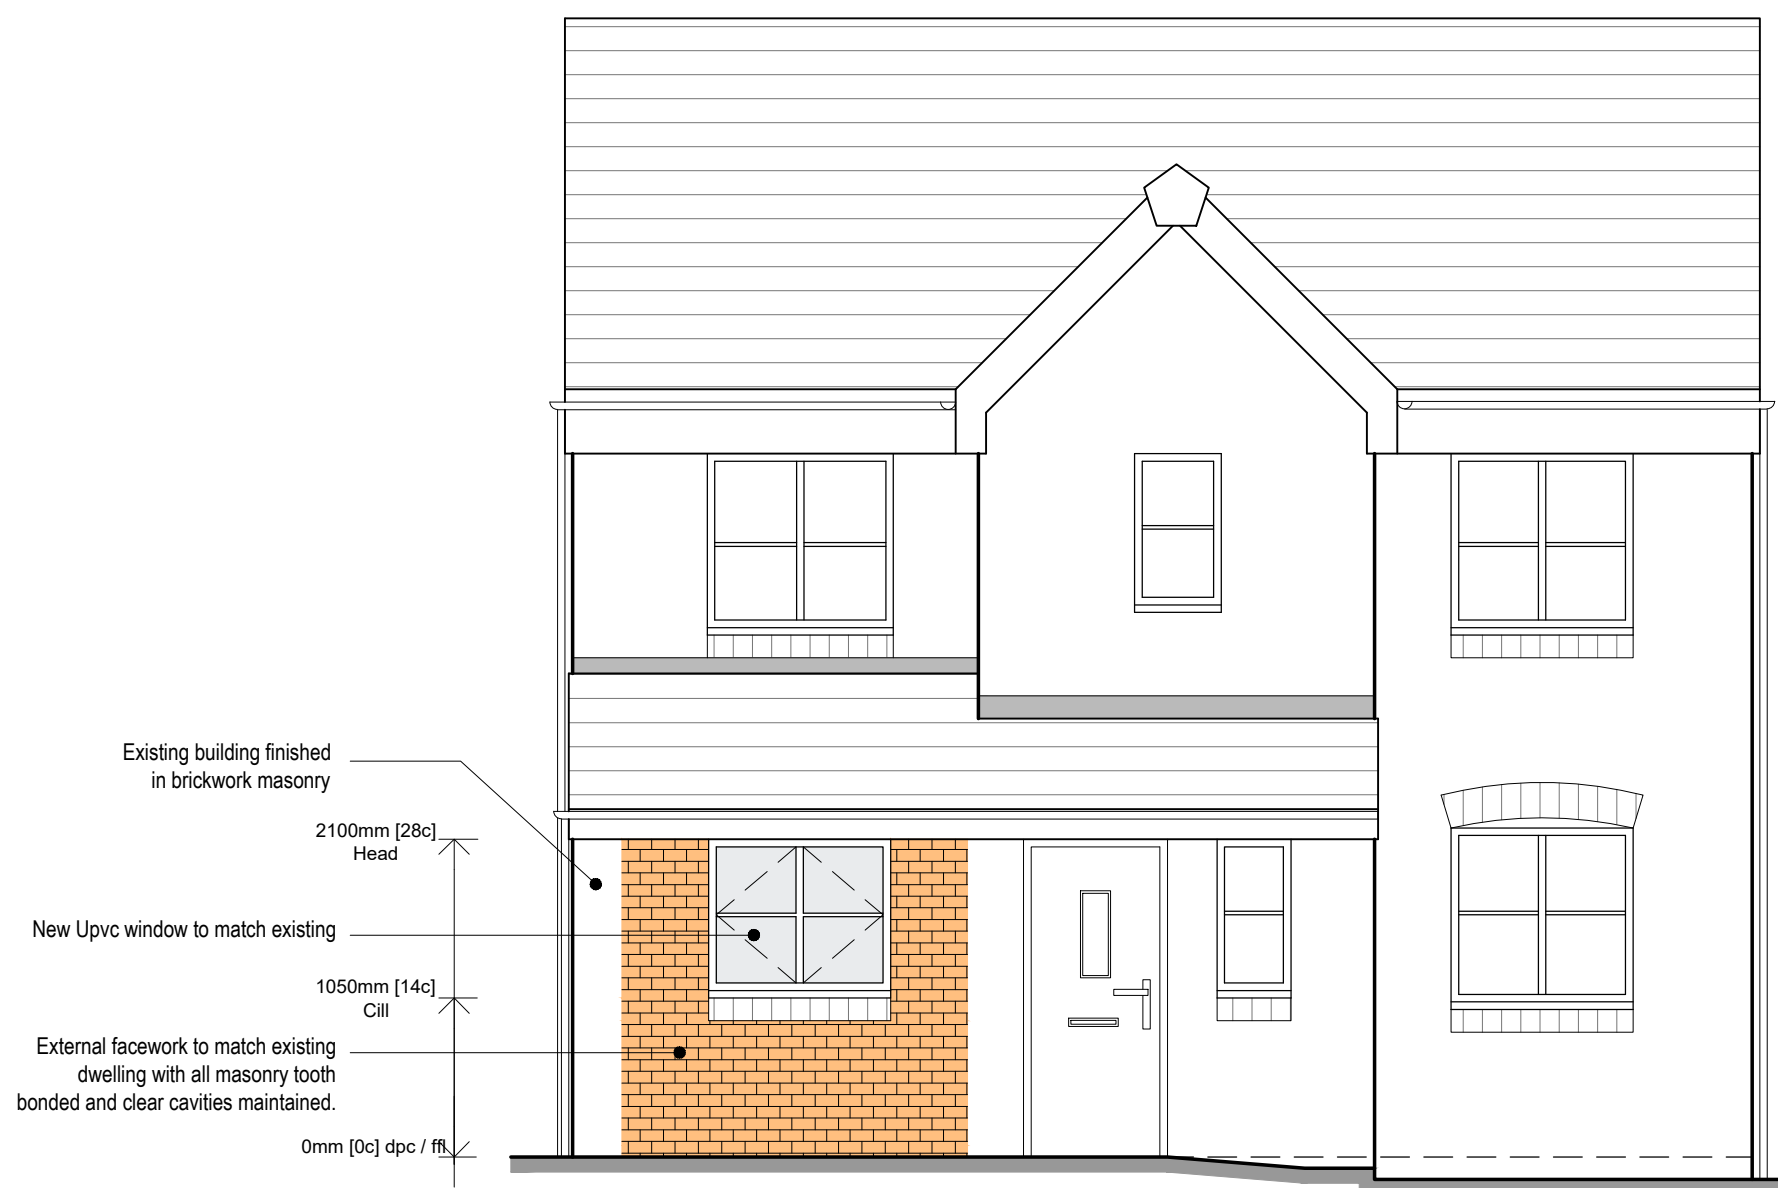


Proposed Front Elevation
Scale - 1:50

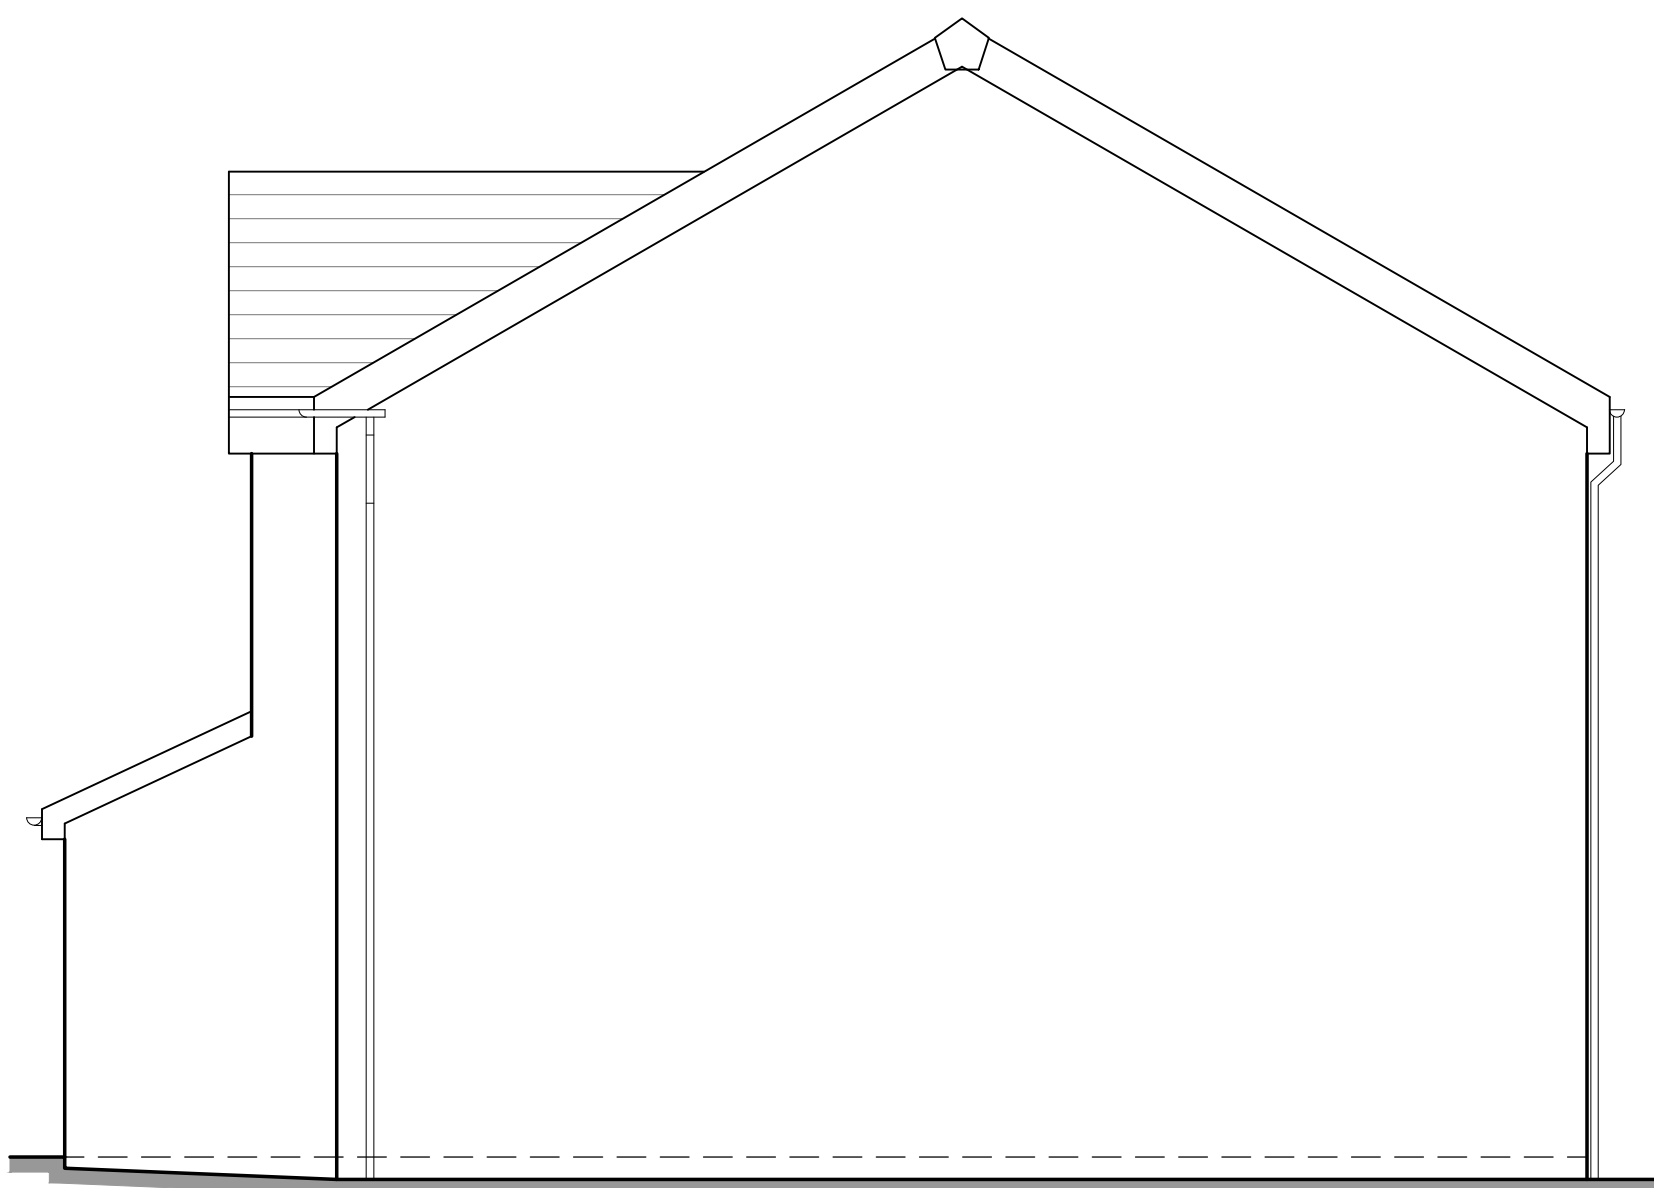


Proposed Side Elevation
Scale - 1:50

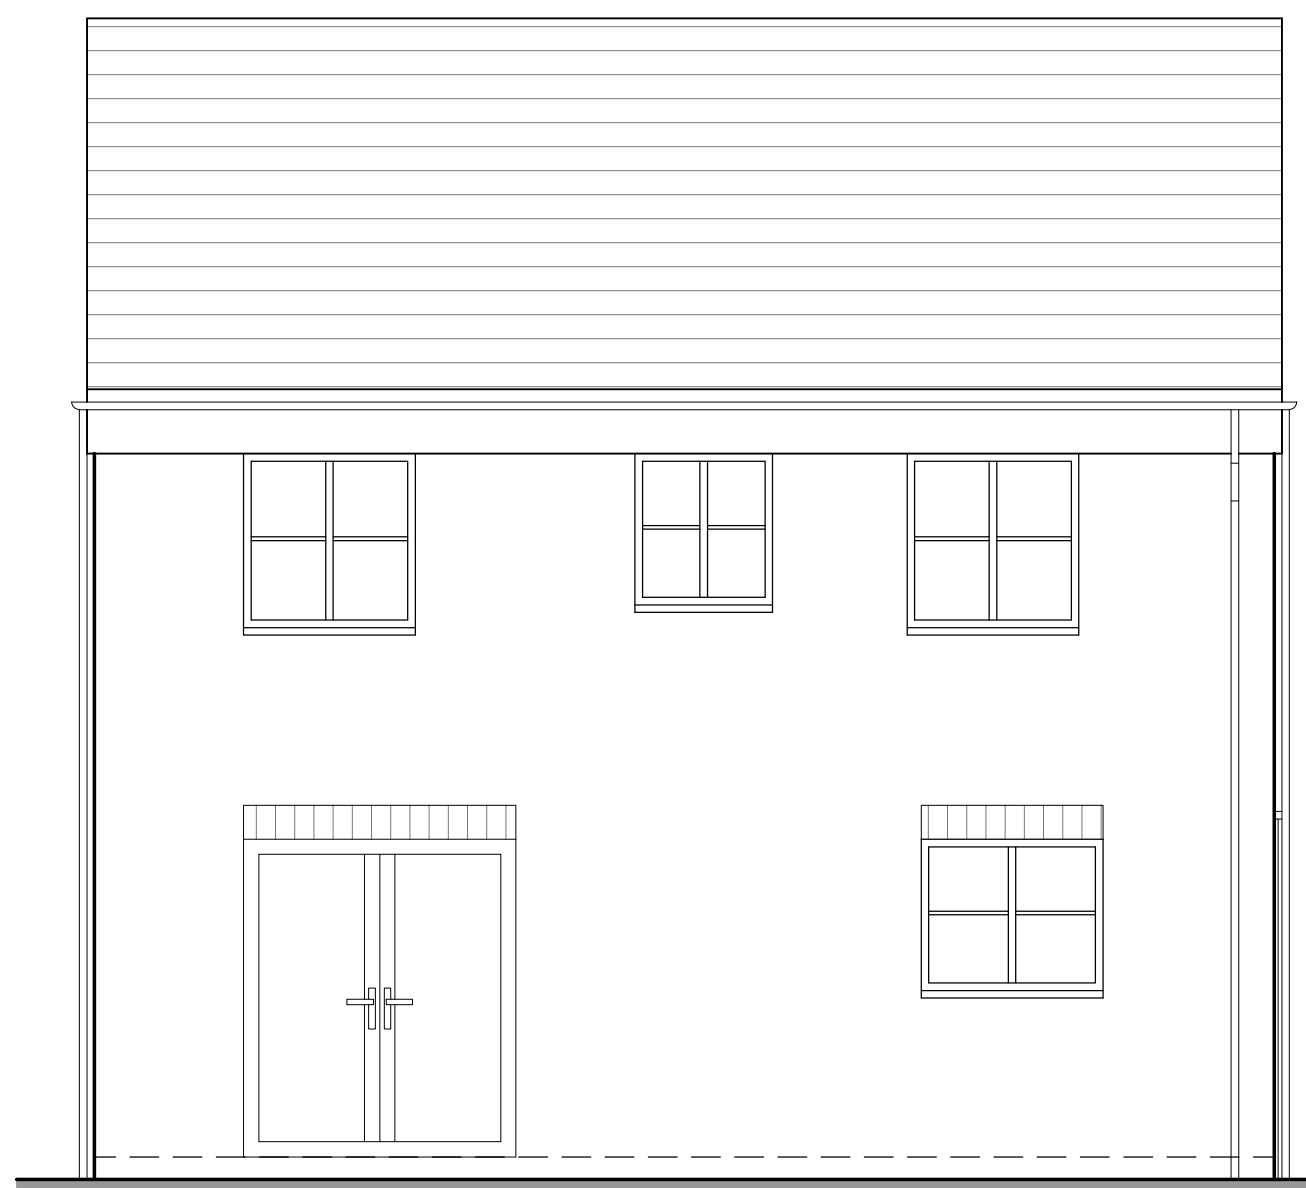


Proposed Rear Elevation
Scale - 1:50

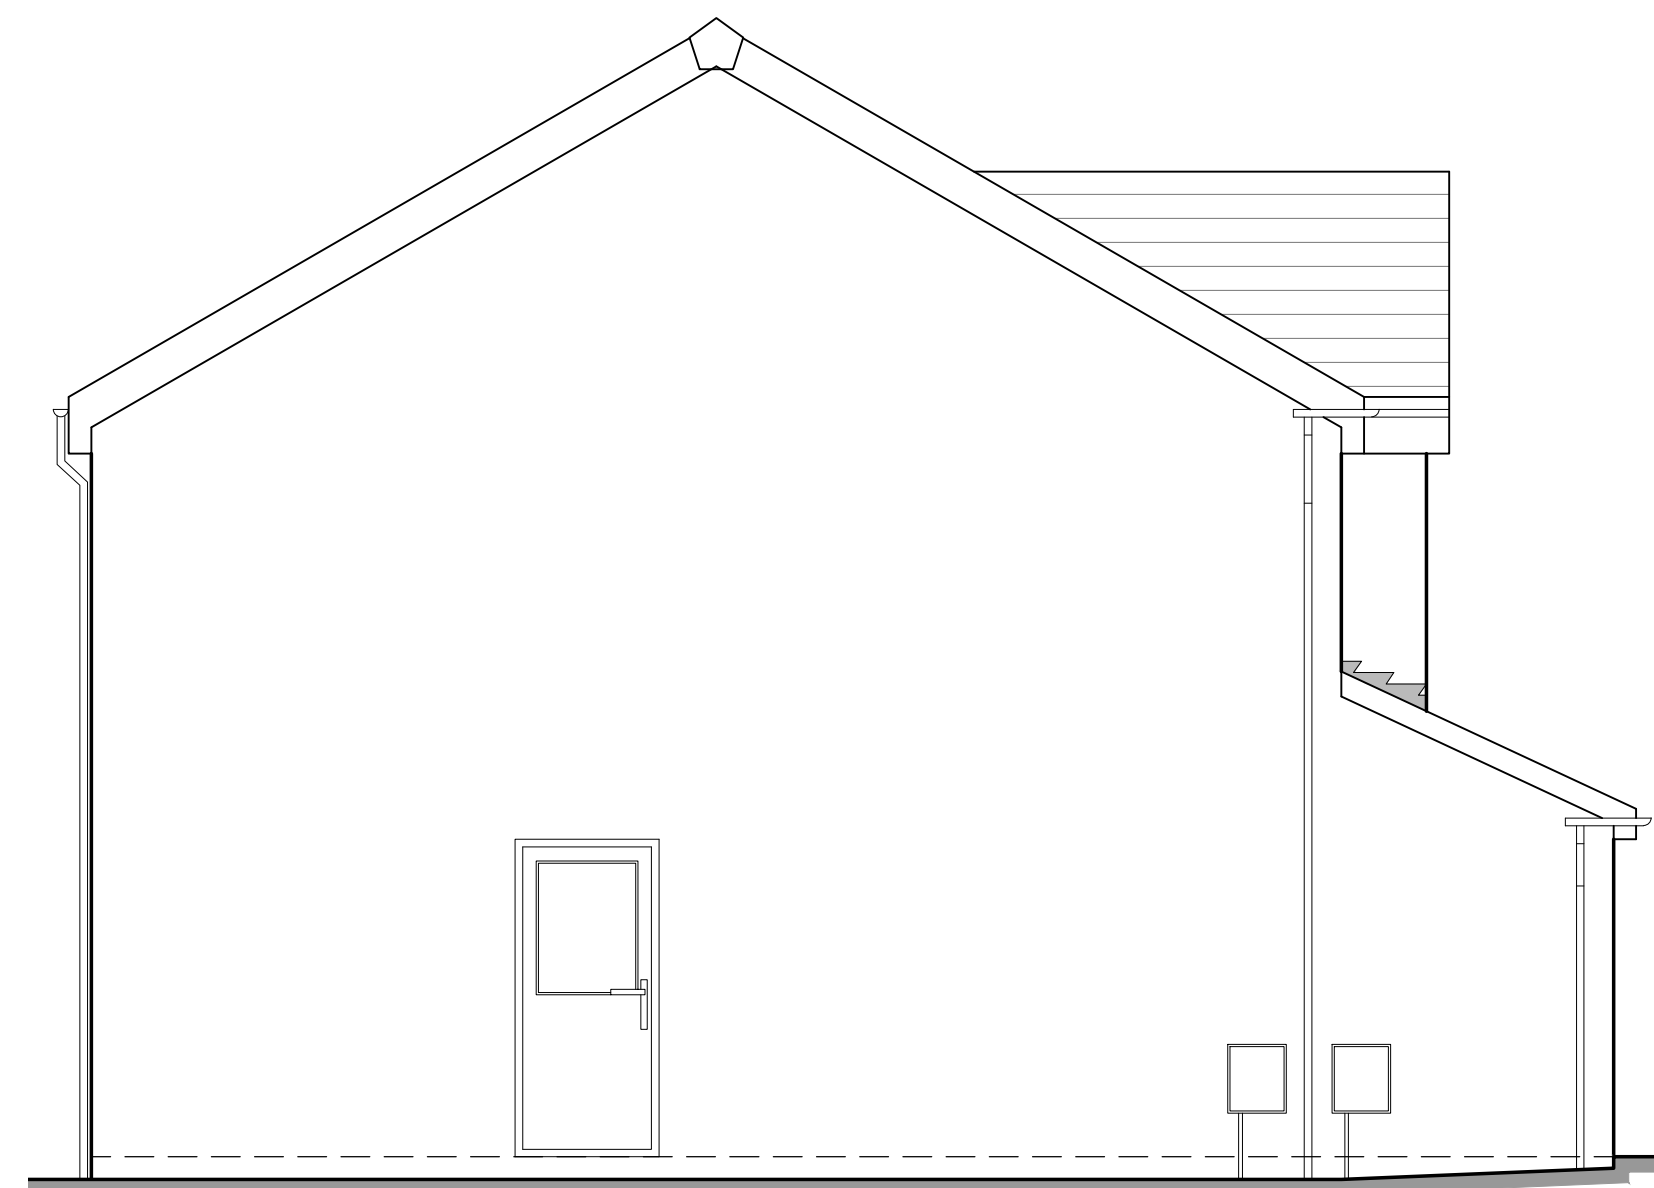

Proposed Side Elevation
Scale - 1:50

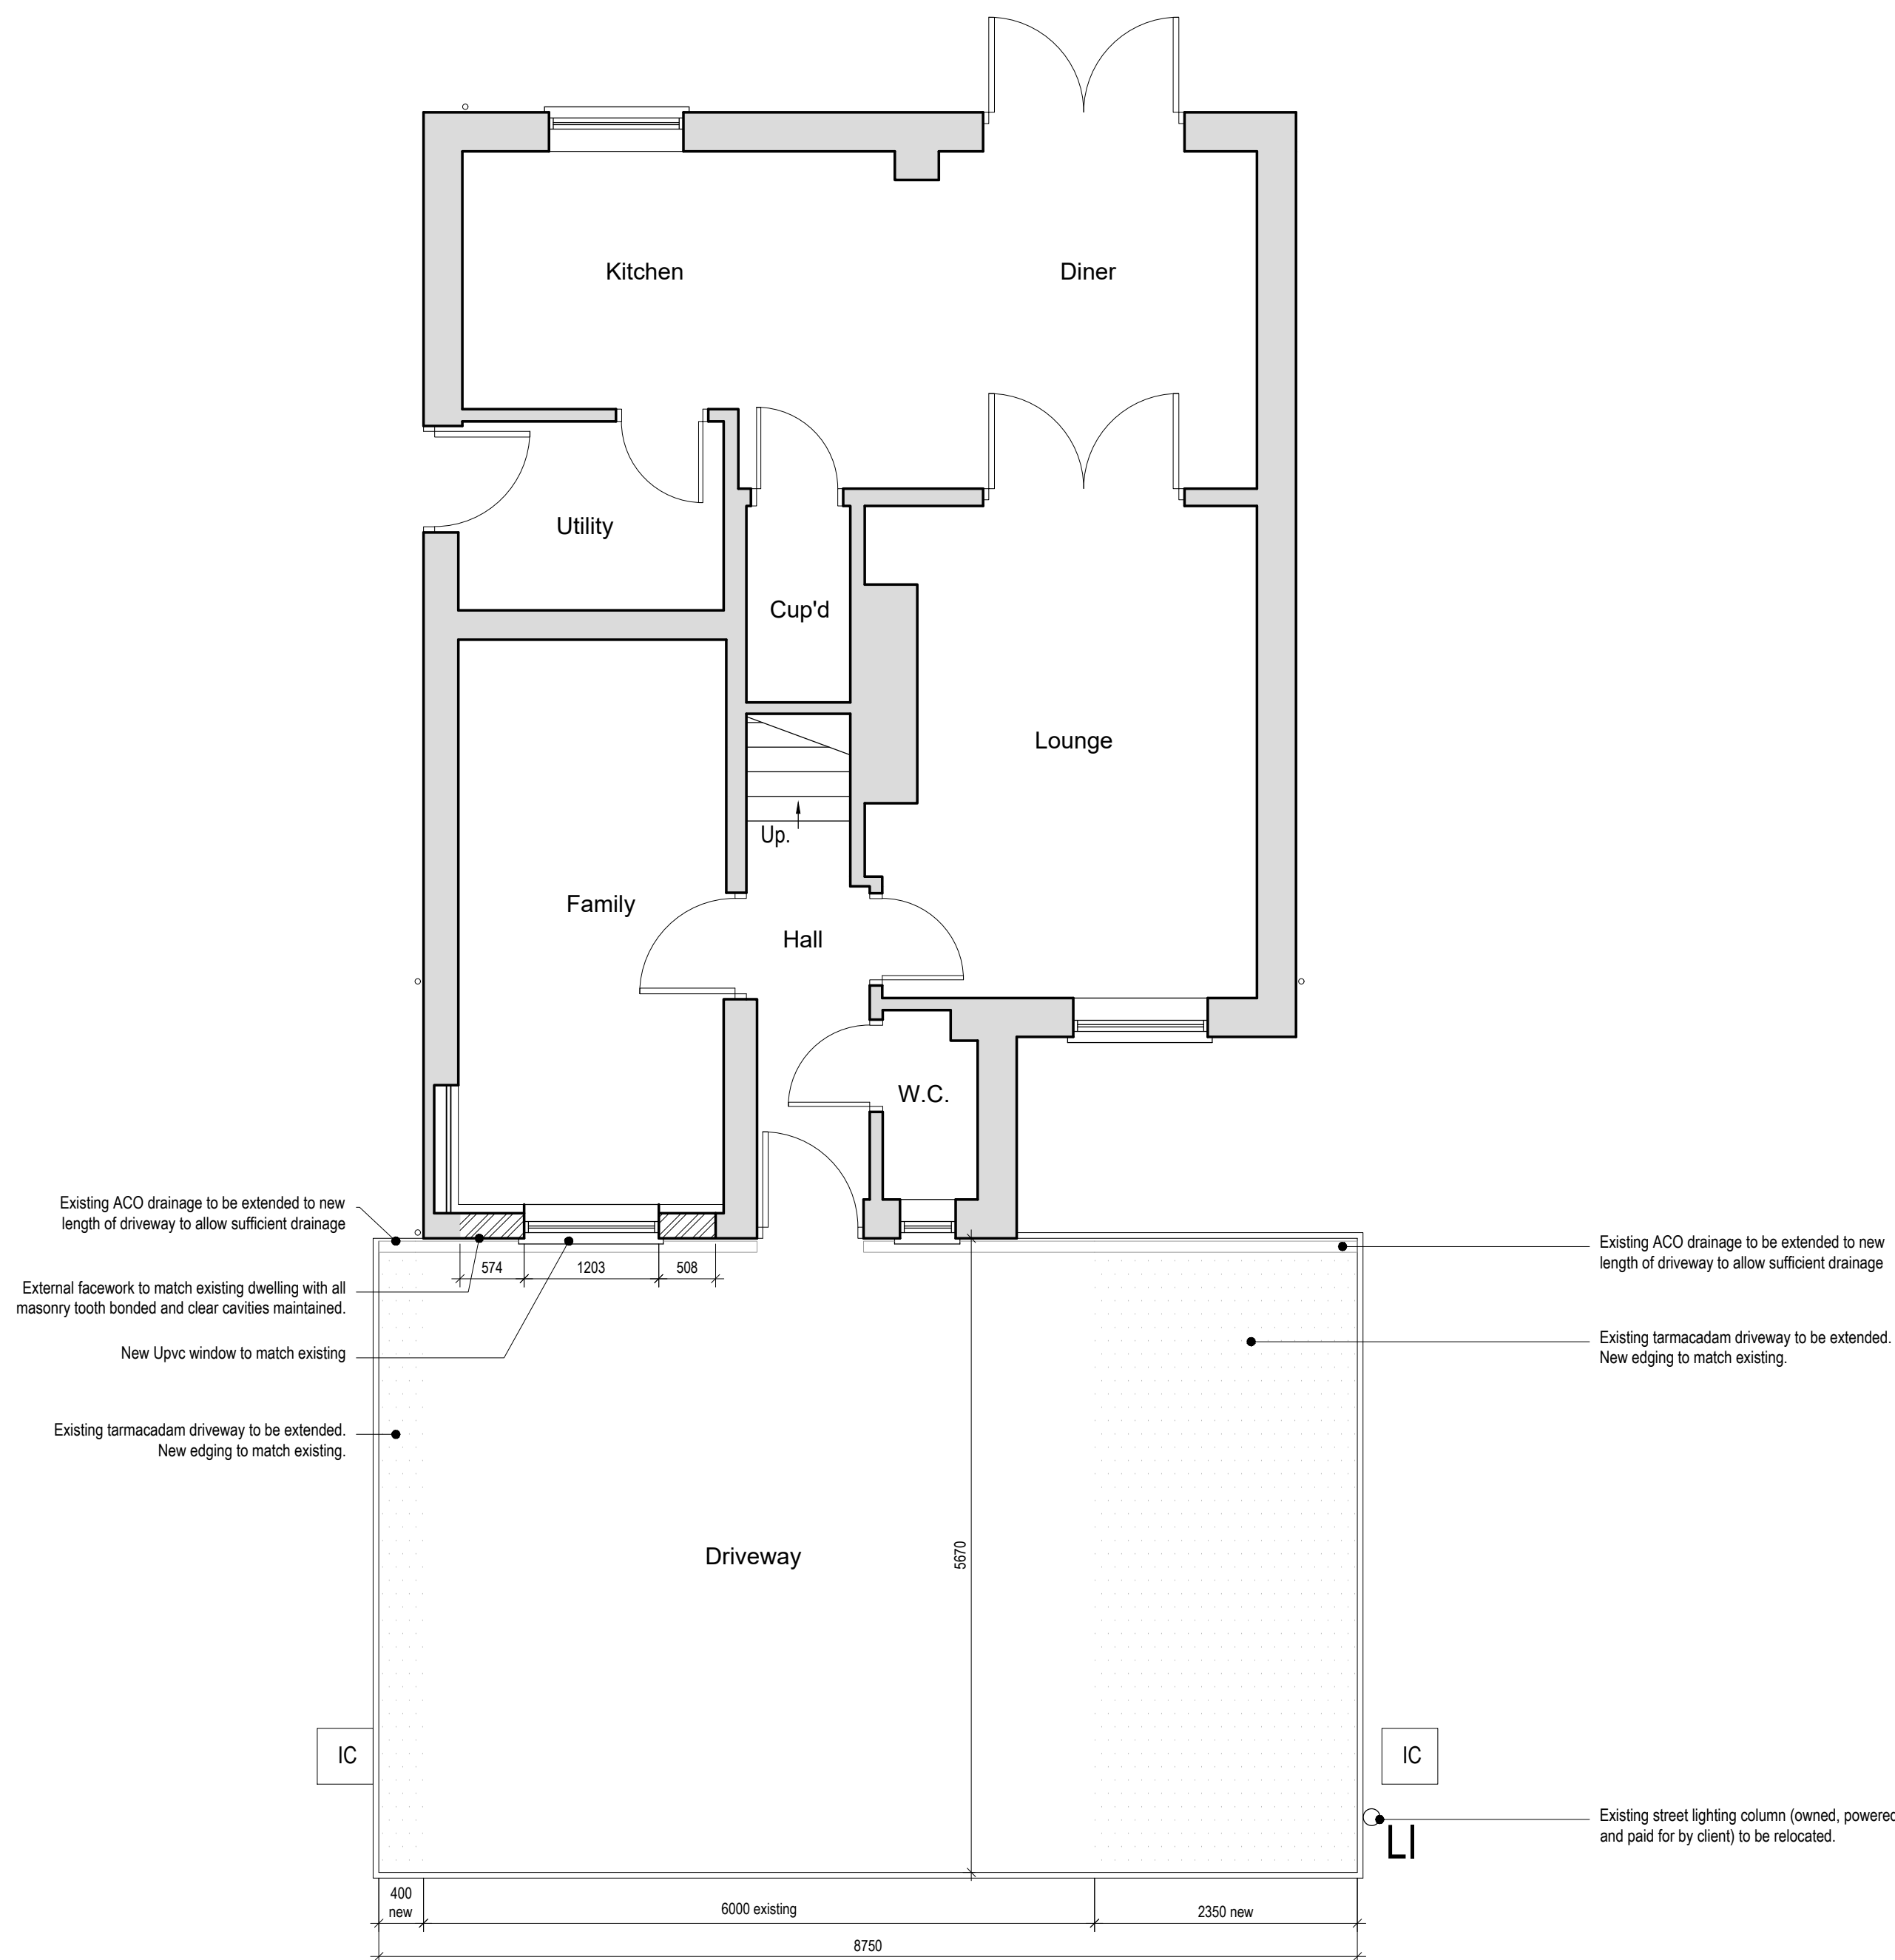


Proposed Ground Floor Plan
Scale - 1:50

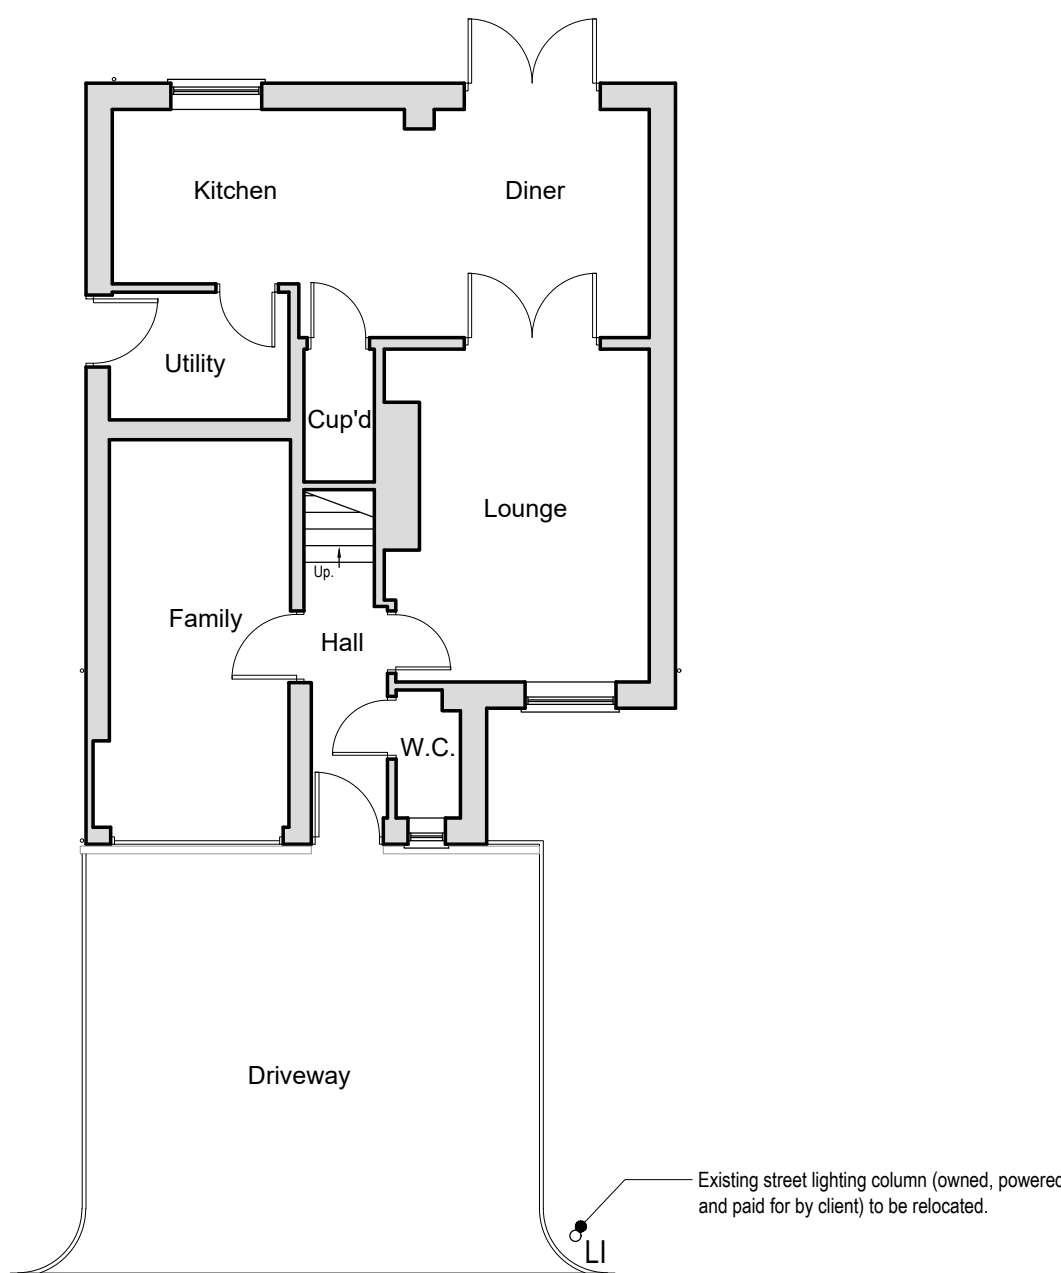

Existing Ground Floor Plan
Scale - 1:100




Existing Front Elevation
Scale - 1:100

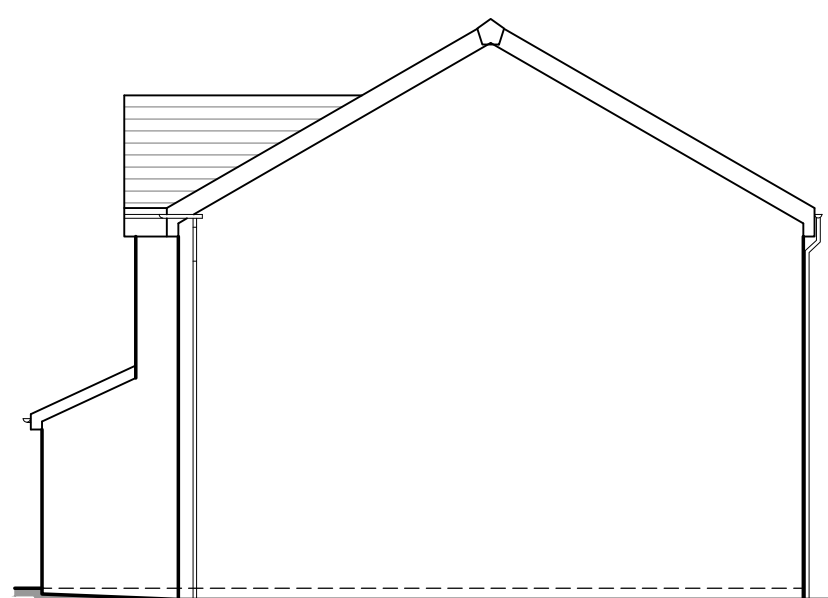

Existing Side Elevation
Scale - 1:100



Existing Rear Elevation
Scale - 1:100

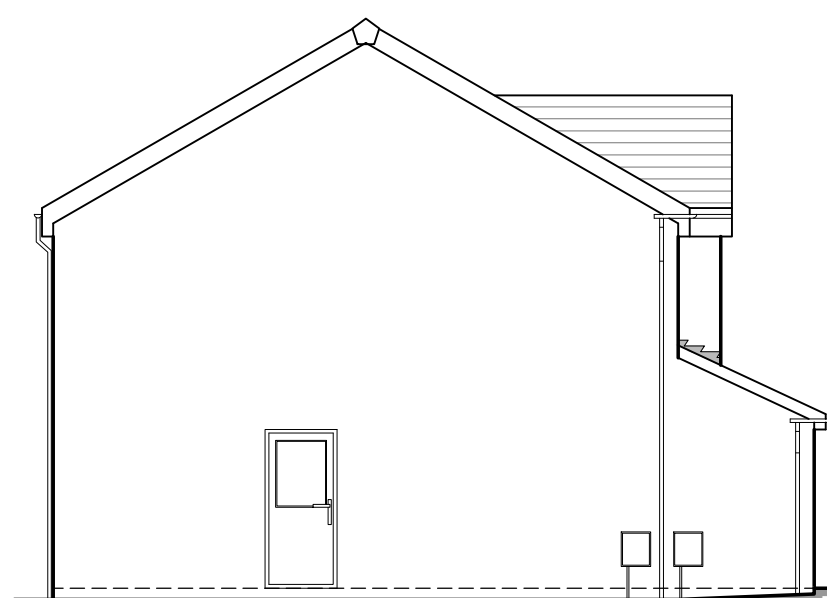

Existing Side Elevation
Scale - 1:100

C	11/08/2021	TBS	TBS
Planning Officer's comments incorporated			
B	21/06/2021	TBS	TBS
Non-draft issue for planning submission			
A	21/06/2021	TBS	TBS
Updated as per client's comments			
-	20/06/2021	SF	TBS
Draft Issue			
Rev	Date	Drawn by	Checked by



Project 81 Middleton Drive, Prescott, L35 7AD			
Client Christopher Rimmer	Proposed of Issue For Approval		Drawing Stage Planning
Title Existing and Proposed Plans and Elevations			
Scale @ A4 1:50/1:100	Date June 2021	Ref 147	Drawn SF
Doc No 147/MDP/PL/001			Rev C