


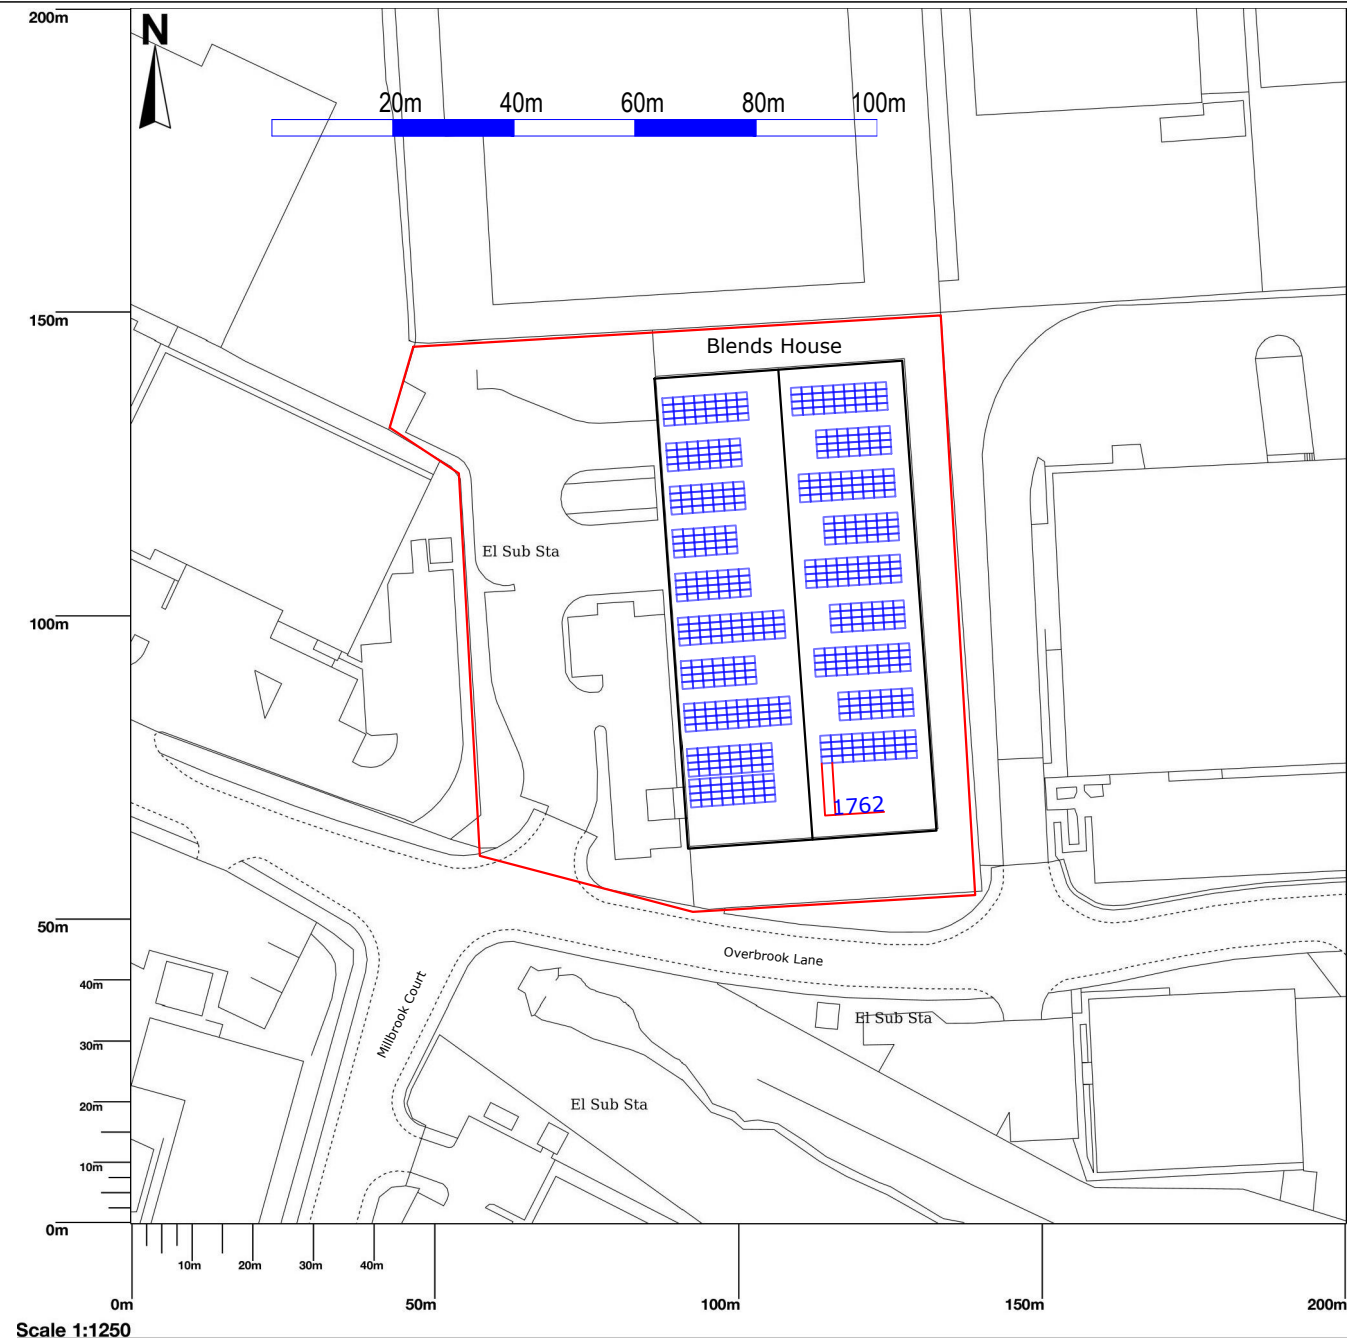

Scale 1:1250


© Crown copyright and database rights 2023 OS 100054135. Map area bounded by: 343151,396191 343351,396391. Produced on 28 November 2023 from the OS National Geographic Database. Supplied by UKPlanningMaps.com. Unique plan reference: p4e/uk/1031448/1390497



DRAWING LEGEND

1. System Details

- 1.1. Installed Power: 256.7 kWp
- 1.2. Installed Modules: 604
- 1.3. Module Power: 425Wp each
- 1.4. Module Inclination: 10°

 

PV Modules: Trina
Power: 425 Wp
Dimensions: 1762x1134
x30mm

— Site Boundary

B	Updated PV module layout	SA	CR	22/01/2024
A	Scale bar and dimension added	CR	SA	08/12/2023
Rev	Description	Dwn	Chk	Date



© Photon Energy Ltd
8 Windsor Square
Silver Street
Reading, RG1 2TH

Tel +44 118 997 7470
info@photonenergy.co.uk
www.photonenergy.co.uk
All rights reserved

Project Number:
I2055

Project Name:
Blends (Liverpool)

Drawing By:
Cathy Ross

Checked By:
Sara Abdel Ahad

Drawing Name:
Site Plan

Scale:
1:1250 @A4

Date:
29/11/2023

Drawing No:
I2055-000-01

Rev:
B