


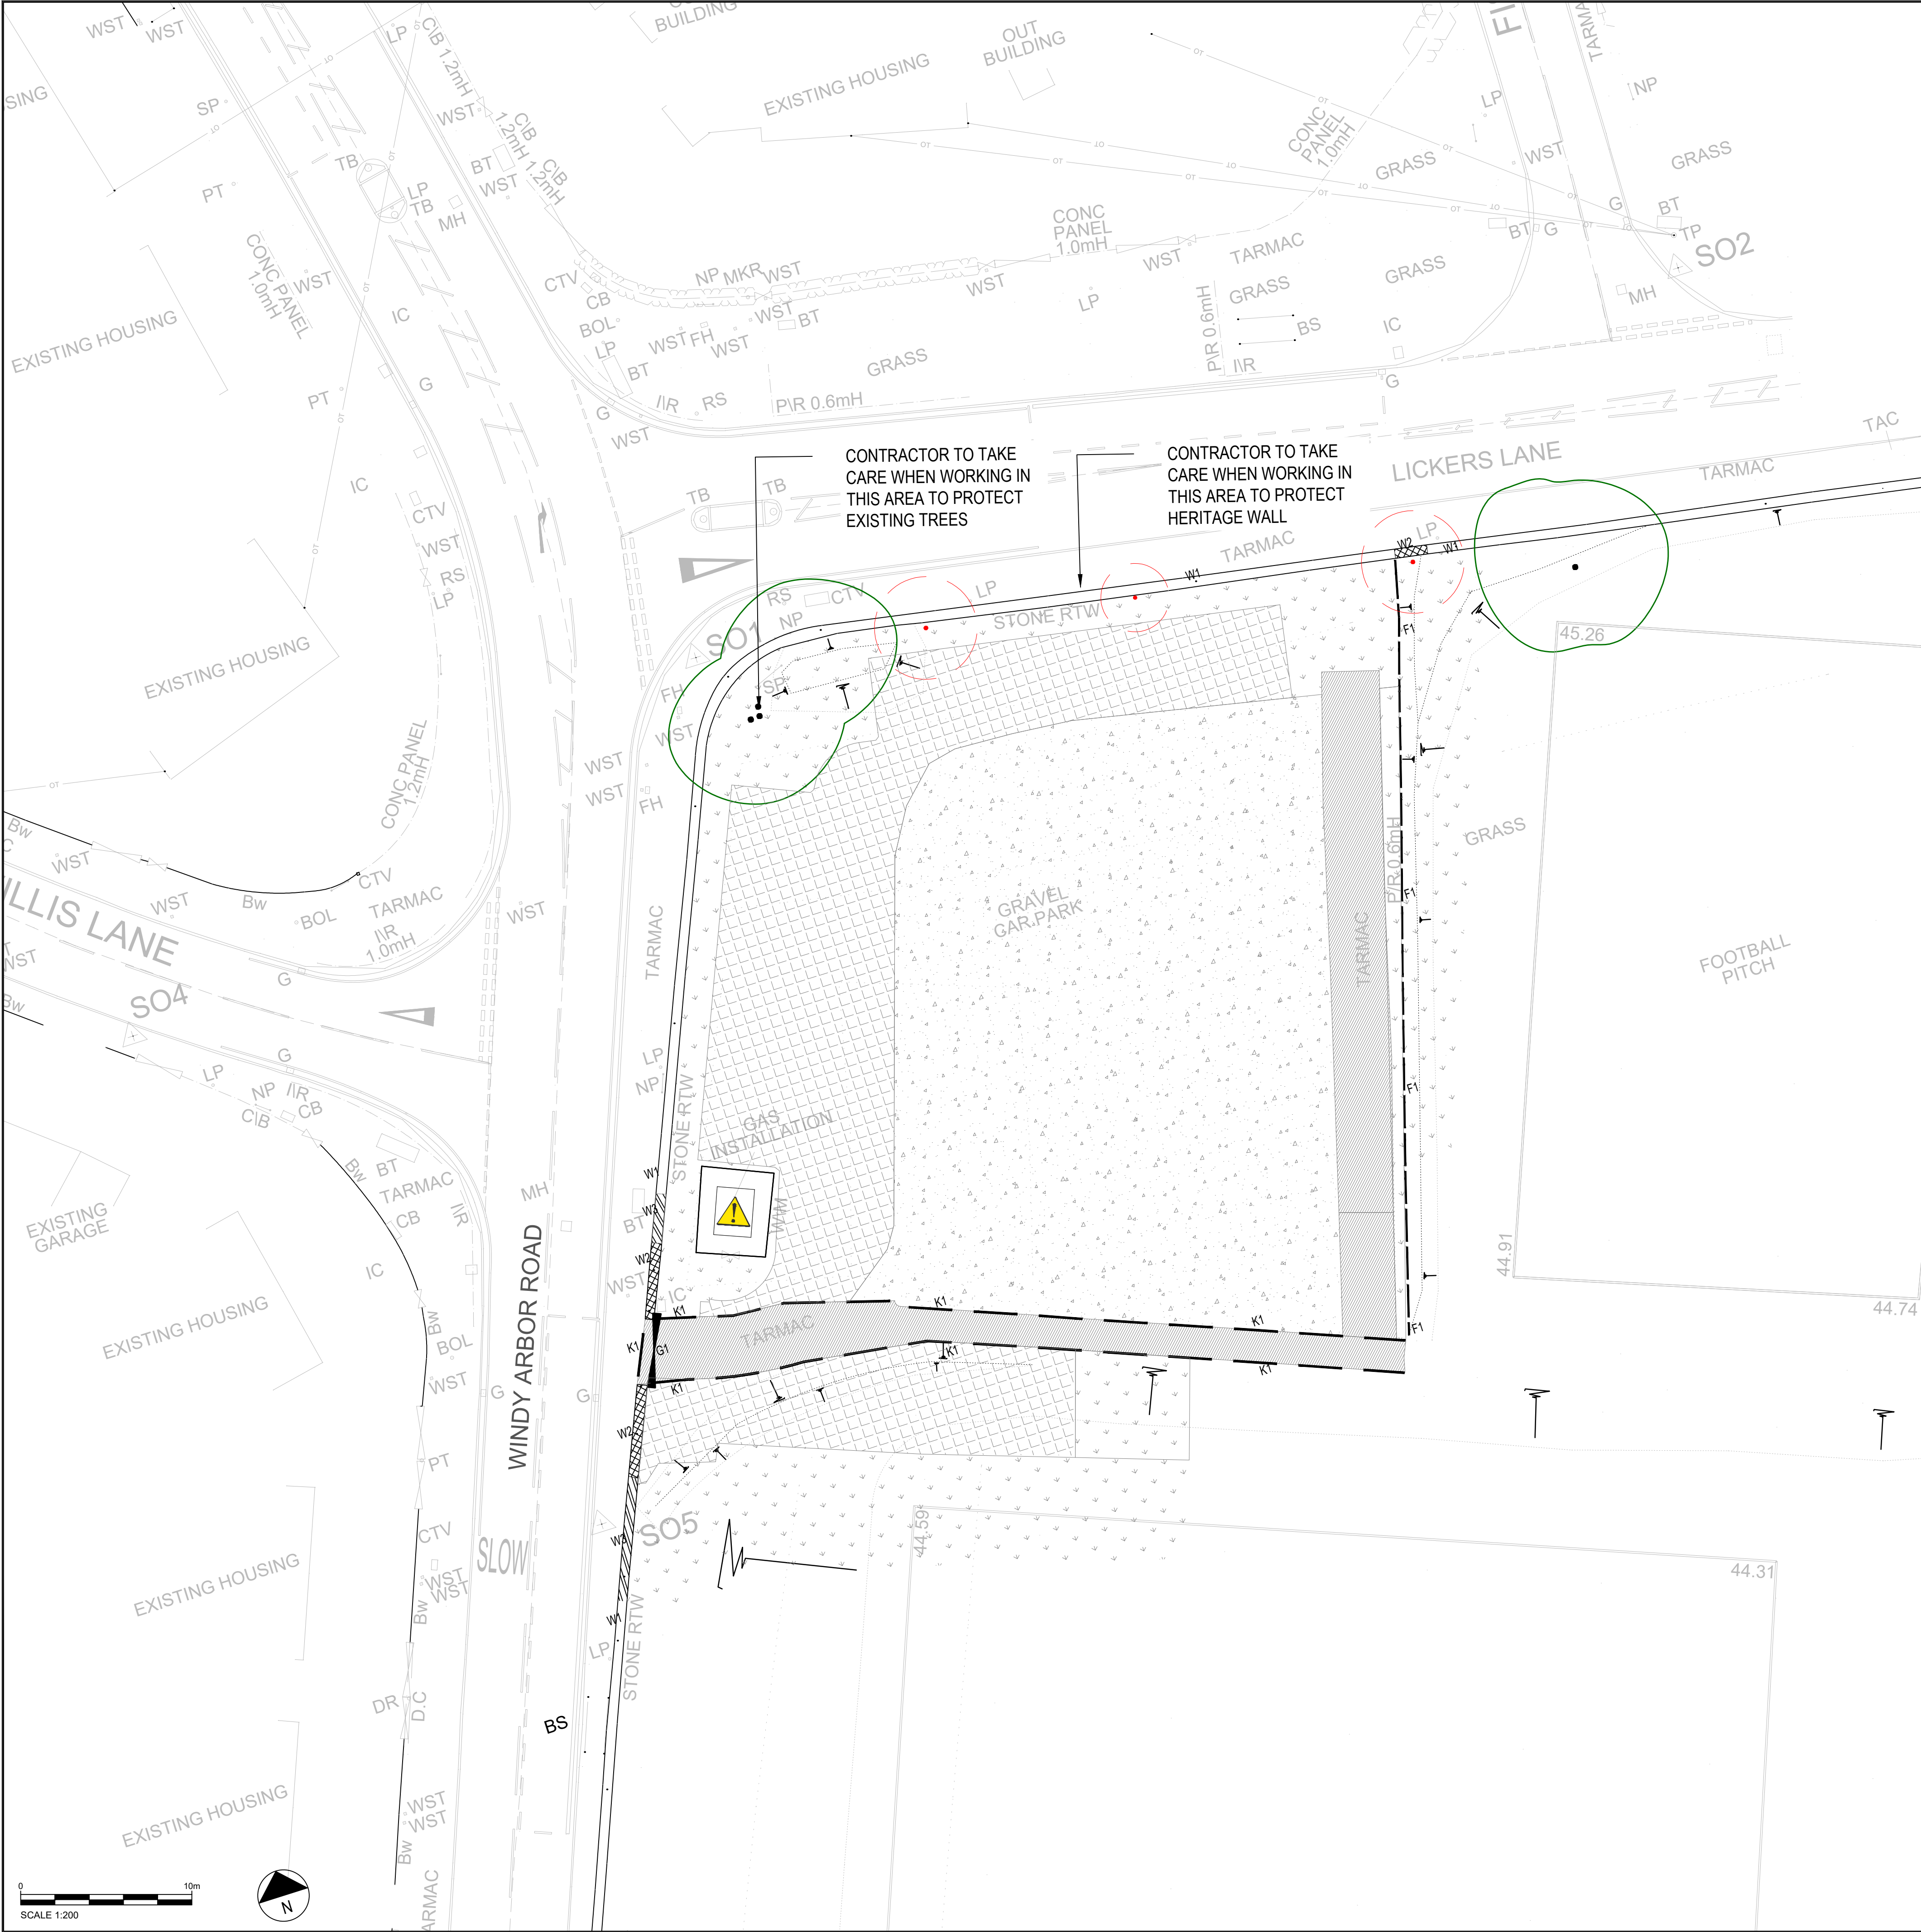

- KEY**
- Existing trees to be retained and protected during the work
 - Trees & roots to be removed. - Refer to drawings and report by 'We Know Services' for further information. Area to be reinstated with soil and seed.
 - Existing vegetation to be cleared for proposed soft landscaping. Removal includes scrub, roots, boulders, stones and arising's greater than 50mm. All arising's to be disposed off site. Minimum depth of topsoil to be 400mm for planting & 150mm for grass. If existing soil does not meet specification remove off site and import new topsoil.
 - Existing vegetation to be cleared for proposed car park and excavate to formation level & remove arising's off site to tip. All arising's to be disposed off site.
 - Retaining wall section to be retained
 - Retaining wall section to be removed. Stone and coping to be retained and cleaned for re- use
 - Retaining wall section to be rebuilt.
 - Vehicle gate to be removed
 - Existing kerb & associated foundations. Excavate & remove arising's off site.
 - Existing timber knee rail fencing & associated foundations. Excavate & remove arising's off site.
 - Take up existing tarmac section to red line boundary, and excavate to formation level. Remove arising's of site to tip.
 - Take up existing gravel car park surfacing and excavate to formation level. Remove arising's of site to tip.
 - WARNING: Residual risk. Gas governor and inlet pipes.

HEALTH AND SAFETY SYMBOLS LEGEND

- Indicates a residual risk requiring a compulsory action
- Conveys information about a residual risk
- Indicates a residual risk requiring a specific action to be avoided
- Warns of a residual risk or information that is unusual and cannot be designed out
- Indicates an environmental hazard

1.1 - Gas mains services.

The table above is provided to assist the Principal Contractor to fulfill their obligations under the Construction Design & Management Regulations, 2015. It does not include residual risks that a competent Contractor will be aware of nor does it absolve the Principal Contractor of his legal responsibilities. For further hazard and risk information, refer to Design Risk Management Schedule (T446).

SAFETY HEALTH AND ENVIRONMENTAL INFORMATION BOX

- DO NOT SCALE**
- NOTES:**
- REFER TO RETAINING WALL STABILITY ASSESSMENT TECHNICAL NOTE AND FOLLOW RECOMMENDATIONS WHEN WORKING WITHIN 2M OF THE WALL;
 - UNDERTAKE A CONDITION SURVEY PRIOR AND POST COMPLETION OF THE WALL
 - EXCAVATION WORKS TO BE UNDERTAKEN IN SECTIONS OF NO MORE THAT 5M
 - BACKFILL EACH SECTIONS PRIOR TO COMMENCING THE NEXT SECTION
 - ENSURE NO SECTIONS ARE LEFT OP OVERNIGHT
 - USE PLANT WHICH LIMITS VIBRATIONS ON THE WALL

C04	DEC 22	JY	SITE BOUNDARY REMOVED	RV	MP
C03	JUN 22	MR	UPDATES- CHANGES IN HIGHWAY LAYOUT	RV	MP
C02	OCT 21	LW	UPDTES- PLANNING COMMENTS	RV	MP
REV	DATE	BY	DESCRIPTION	CHK	APP

DRAWING STATUS: **D2 - FOR TENDER**

wsp

No 8 First Street, Manchester, M15 4RP, UK
T+ 44 (0) 161 200 5000
wsp.com

CLIENT: **KMBC**

ARCHITECT:

SITE/PROJECT: **WINDY ARBOR ROAD**

TITLE: **SITE CLEARANCE**

SCALE @ A1: 1:200	CHECKED: LW	APPROVED: MP
PROJECT NO: 70057126	DESIGNED: CW	DRAWN: CW
DATE: 24/08/2021		REV: C04

DRAWING No: **70057126_WSP_XX_XX_DR_LA_0008**

© WSP UK Ltd