


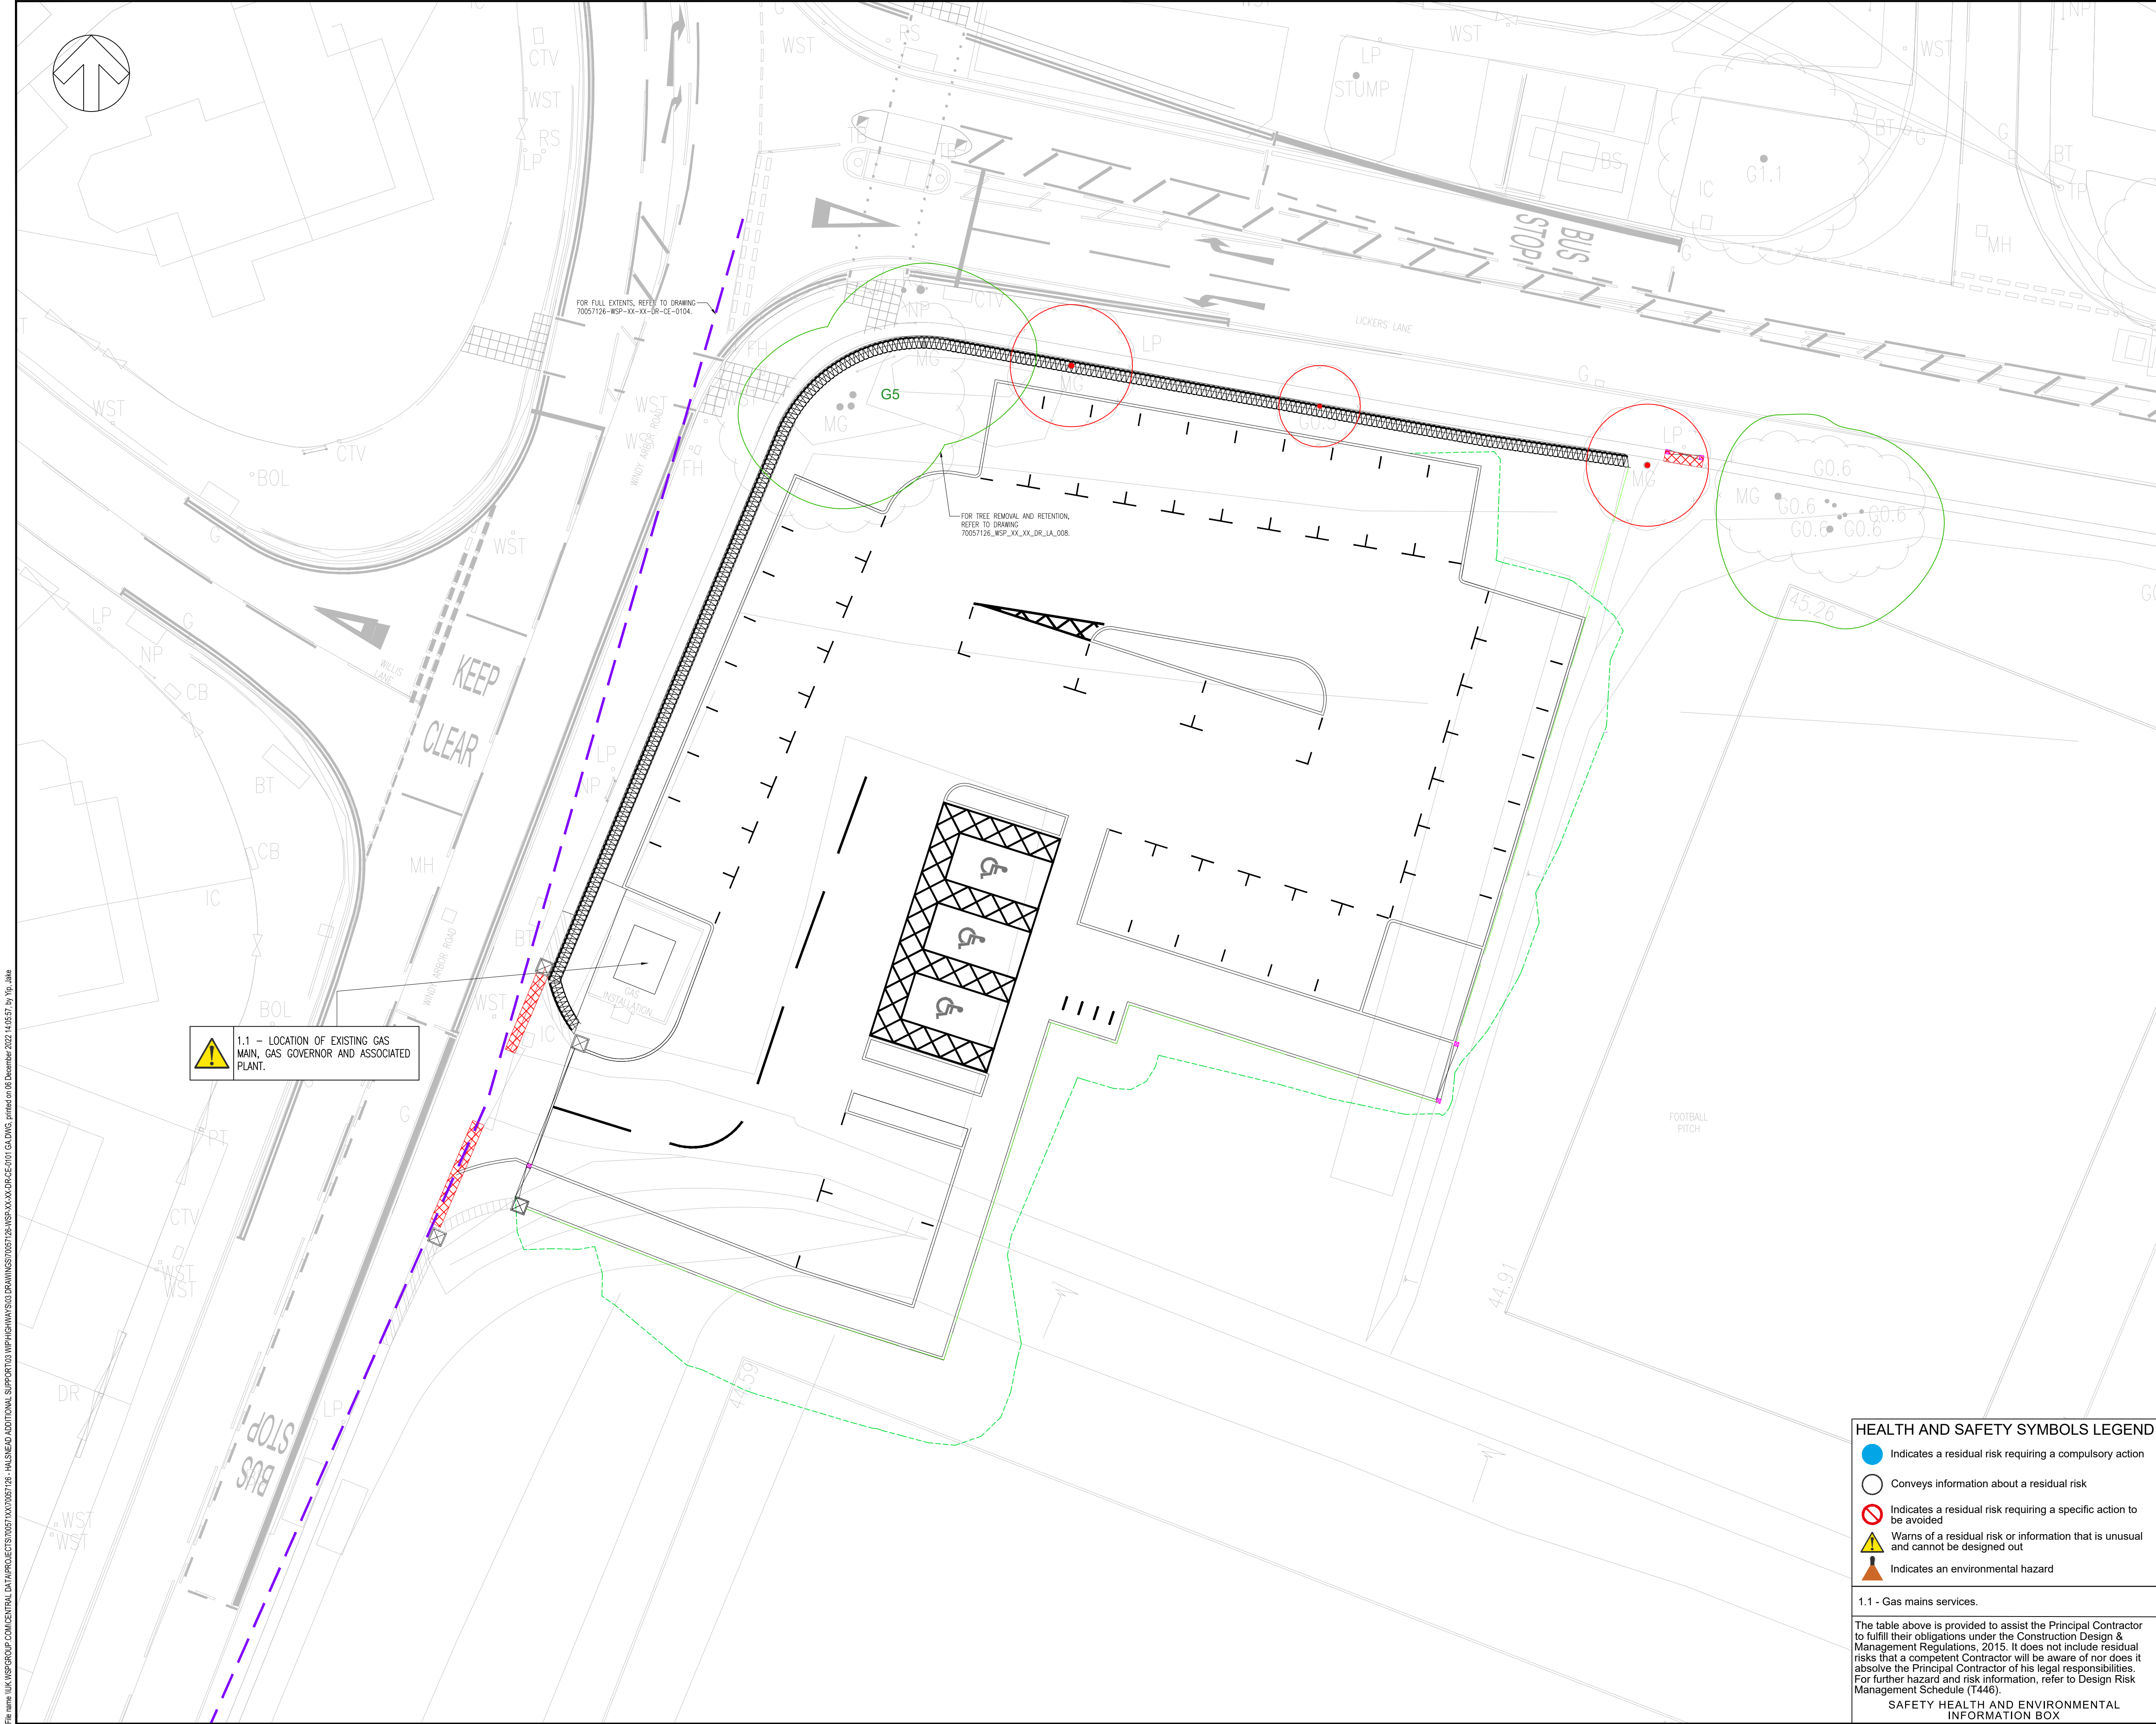

DO NOT SCALE

NOTES

- ALL DIMENSIONS ARE IN METRES UNLESS OTHERWISE STATED.
- THIS DRAWING SHOULD BE READ IN CONJUNCTION WITH ALL RELEVANT DOCUMENTATION, DRAWINGS AND STANDARD DETAILS.
- THIS DRAWING IS NOT TO BE REPRODUCED IN ANY PART OF FORM WITHOUT PRIOR CONSENT FROM WSP UK LIMITED, ALL COPY RIGHT RESERVED.
- DO NOT SCALE FROM THIS DRAWING, IF IN DOUBT CONTACT WSP UK LIMITED.
- CONFLICTING INFORMATION SHOWN ON THE ENGINEER'S DRAWINGS OR DISCREPANCIES BETWEEN THE INFORMATION GIVEN BY THE ENGINEER AND THAT PROVIDED BY OTHERS MUST BE REFERRED TO THE ENGINEER BEFORE THE WORKS COMMENCE.

KEY

- EXISTING TREE – TO BE RETAINED AND PROTECTED DURING WORKS
- TREE TO BE REMOVED. REFER TO LANDSCAPE DRAWING 70057126_WSP_XX_XX_DR_LA_008
- WALL SECTION TO BE REMOVED. REFER TO LANDSCAPE DRAWING 70057126_WSP_XX_XX_DR_LA_008
- 1.2m HIGH FENCING, BLACK
- PEDESTRIAN GATE
- VEHICULAR GATE
- PROPOSED HEDGE. REFER TO LANDSCAPE DRAWING 70057126_WSP_XX_XX_DR_LA_003
- JUNCTION VISIBILITY SPY 2.4x4.5m SSD FOR 30mph
- BUFF COLOURED SURFACING. REFER TO WSP DRAWING 70057126-WSP-XX-XX-DR-CE-0103
- FOOTPRINT OF PROPOSED EARTHWORKS
- PROPOSED KERB

UNTIL TECHNICAL APPROVAL HAS BEEN OBTAINED FROM THE RELEVANT LOCAL AUTHORITIES OR STATUTORY BODIES, IT SHOULD BE UNDERSTOOD THAT ALL DRAWINGS ARE ISSUED AS PRELIMINARY AND NOT FOR CONSTRUCTION. SHOULD THE CONTRACTOR AND / OR EMPLOYER COMMENCE WORK PRIOR TO APPROVAL BEING GIVEN, IT IS ENTIRELY AT THEIR OWN RISK

P04	22/12/2022	JY	SITE BOUNDARY REMOVED	RV	WF
P03	09/09/2022	SB	SETTS RE-ADDED, CYCLE STORAGE ADDED	RT	RT
P02	07/07/2022	PN	SETTS AT ENTRANCE REMOVED	SP	RT
P01	23/06/2022	PB	FIRST ISSUE	GLG	RT
REV	DATE	BY	DESCRIPTION	CHK	APP

DRAWING STATUS:

S2 - FOR INFORMATION

Mountbatten House, Basing View, Basingstoke, RG21 4HJ, UK
T+ 44 (0) 1256 318 800, F+ 44 (0) 1256 318 700
wsp.com

CLIENT:

KMBC

ARCHITECT:

-

SITE/PROJECT:

WINDY ARBOR ROAD

TITLE:

GENERAL ARRANGEMENT

SCALE @ A1:	CHECKED:	APPROVED:	
1:150	GLG	RT	
PROJECT NO:	DESIGNED:	DRAWN:	DATE:
70057126	GLG	PB	September 22
DRAWING NO:	REV:		
70057126-WSP-XX-XX-DR-CE-0101	P04		

© WSP UK Ltd

HEALTH AND SAFETY SYMBOLS LEGEND

- Indicates a residual risk requiring a compulsory action
- Conveys information about a residual risk
- Indicates a residual risk requiring a specific action to be avoided
- Warns of a residual risk or information that is unusual and cannot be designed out
- Indicates an environmental hazard

1.1 - Gas mains services.

The table above is provided to assist the Principal Contractor to fulfill their obligations under the Construction Design & Management Regulations, 2015. It does not include residual risks that a competent Contractor will be aware of nor does it absolve the Principal Contractor of his legal responsibilities. For further hazard and risk information, refer to Design Risk Management Schedule (T446).

SAFETY HEALTH AND ENVIRONMENTAL INFORMATION BOX