



EXISTING ELEVATIONS Scale 1:100

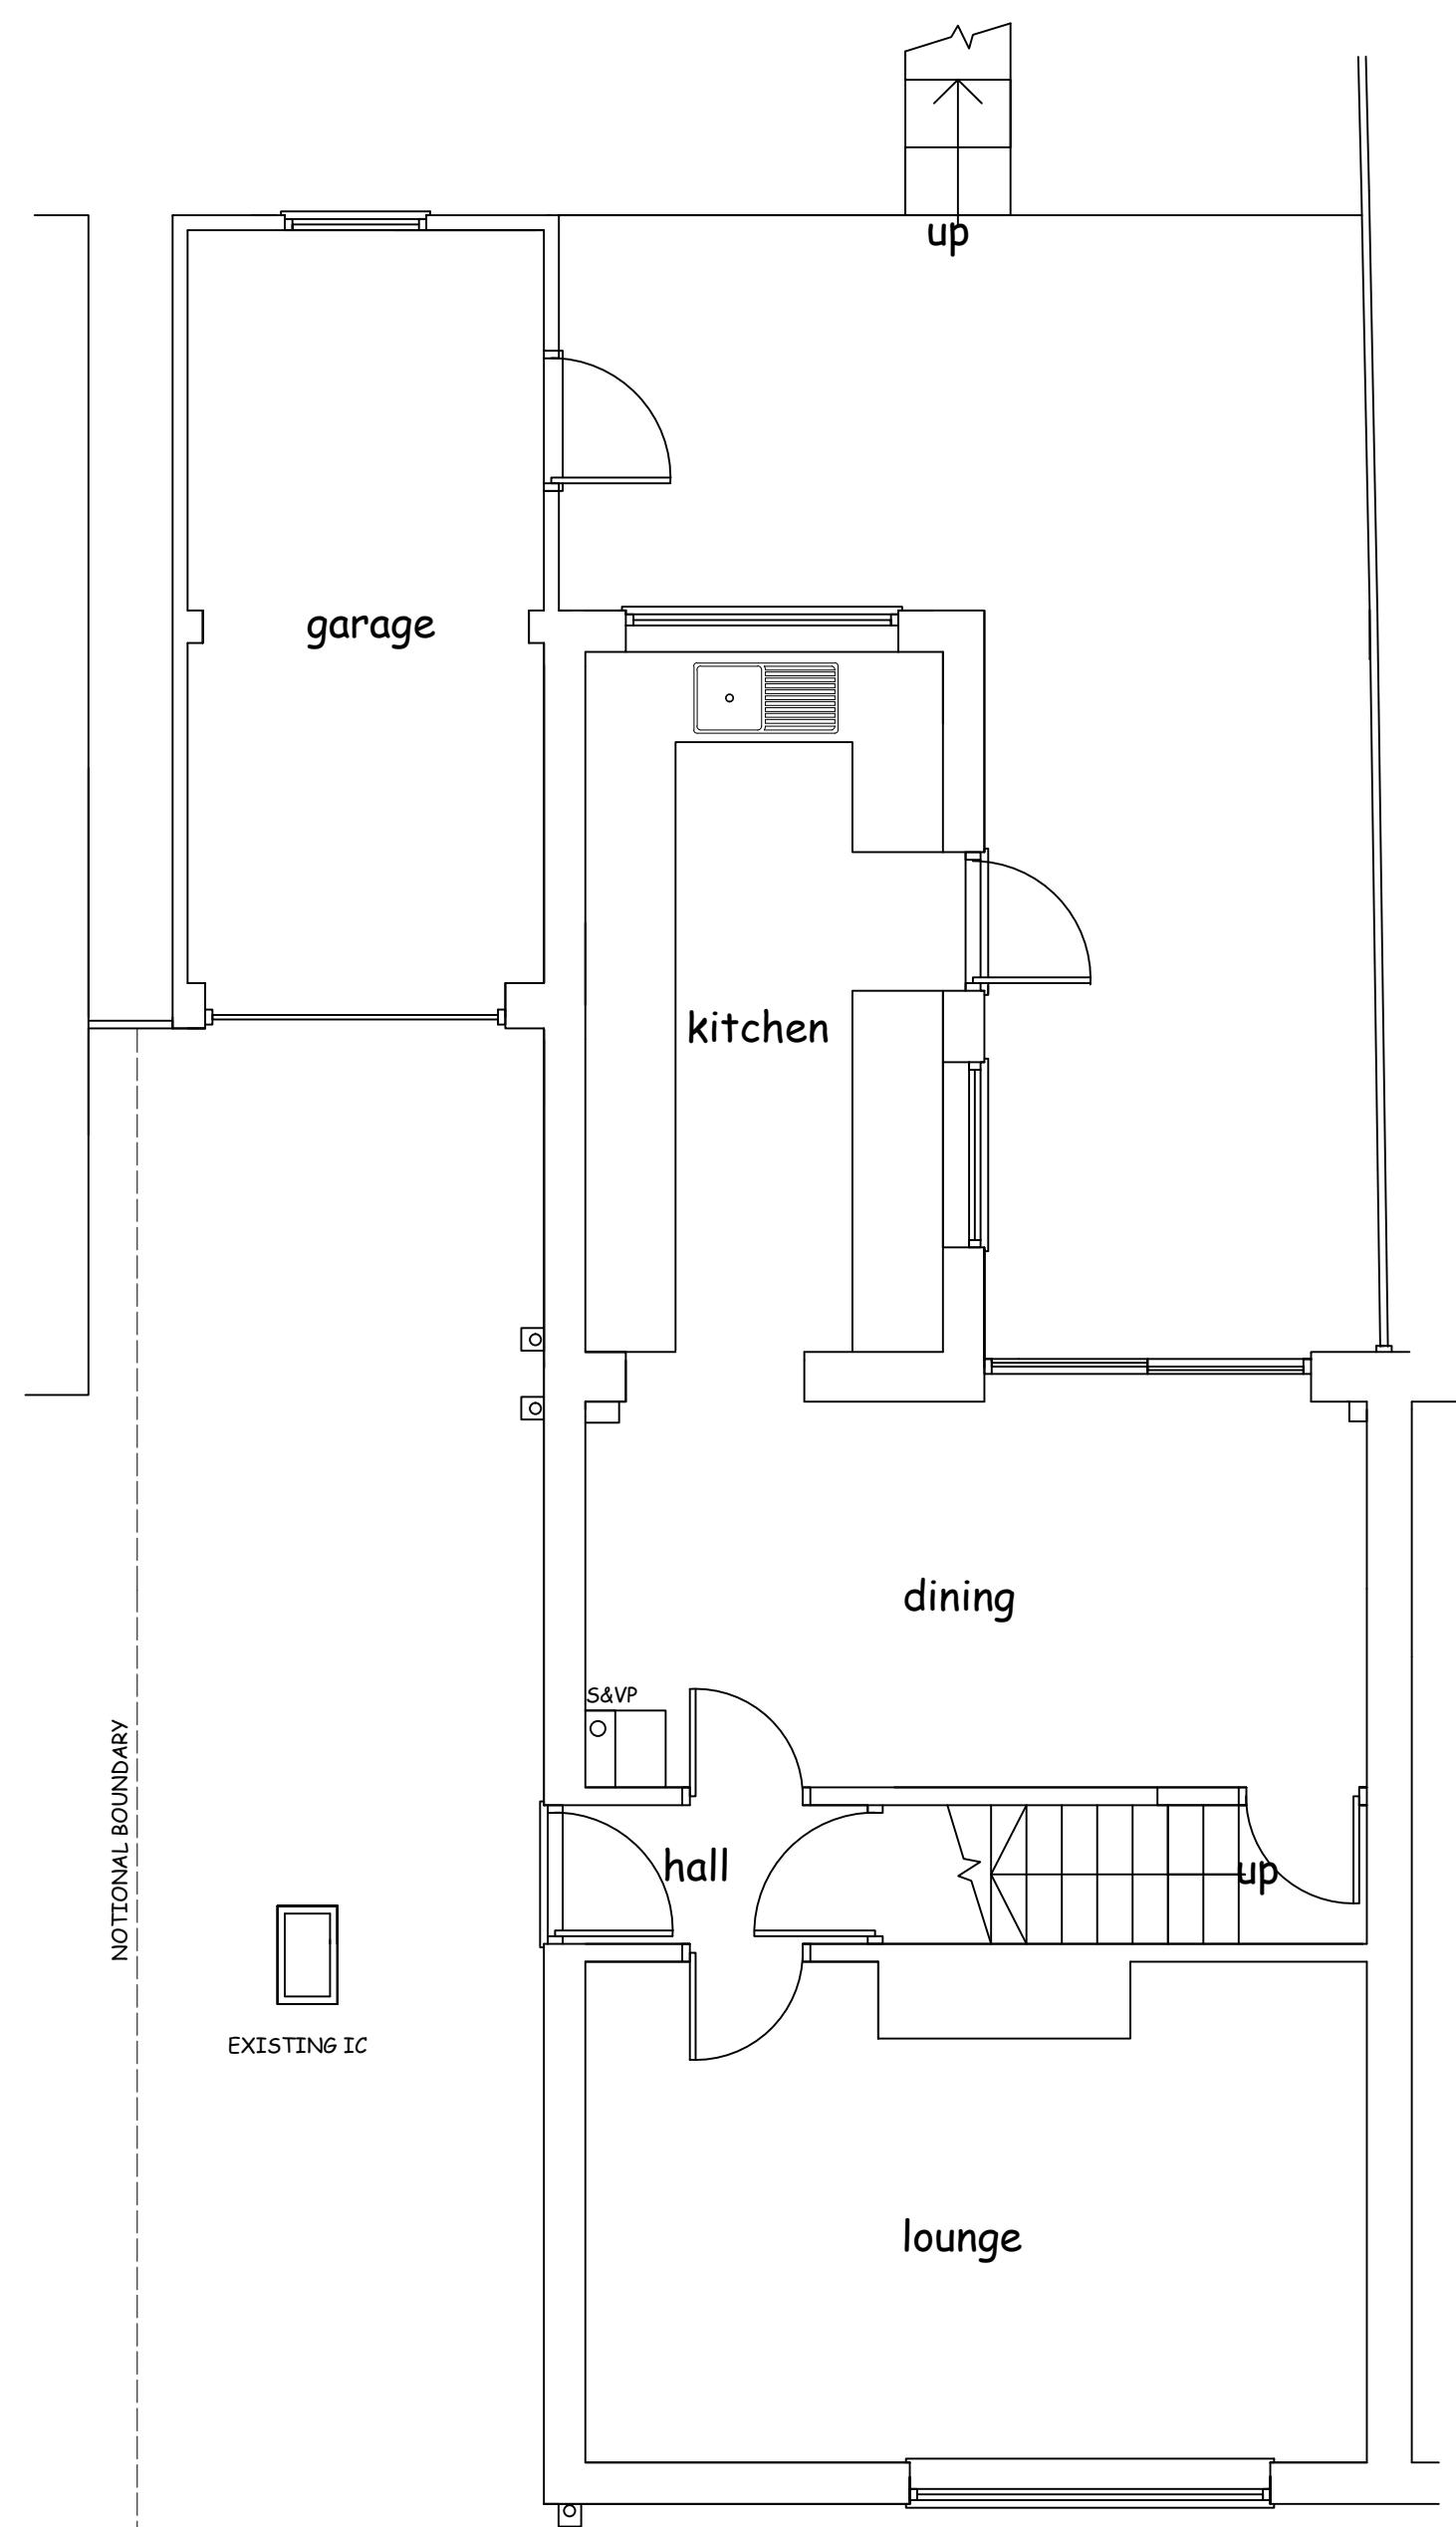

GROUND FLOOR PLAN
AS EXISTING Scale 1:50

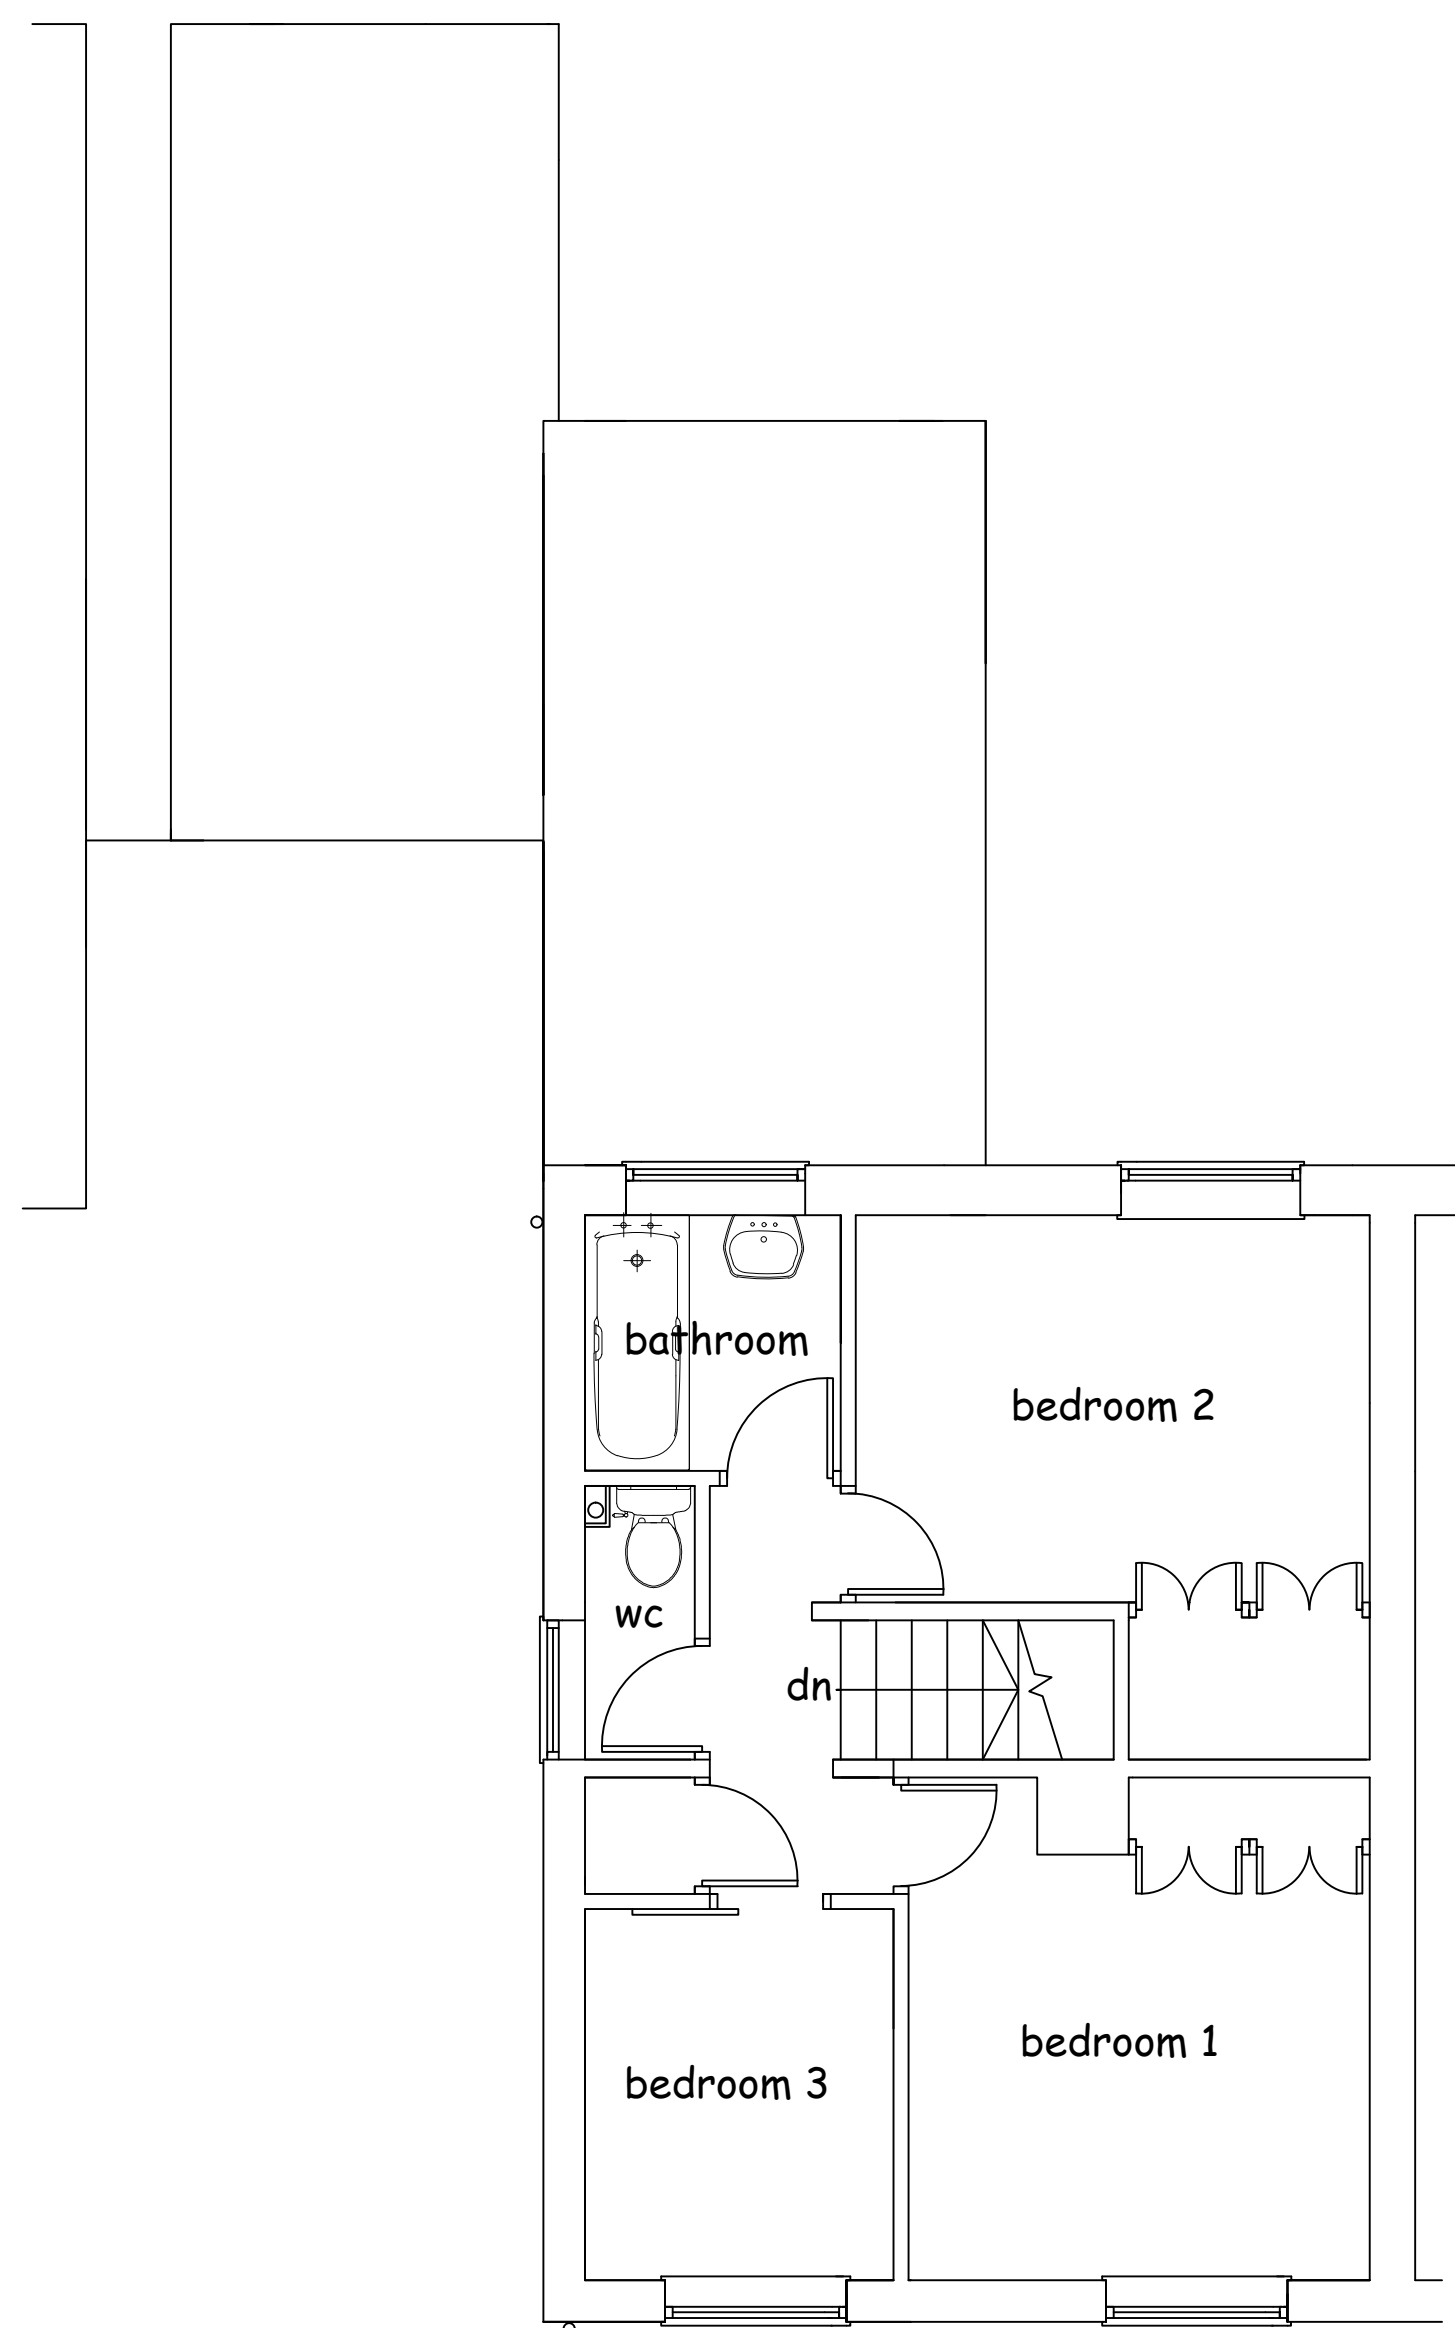

FIRST FLOOR PLAN
AS EXISTING Scale 1:50

job description PROPOSED TWO STOREY EXTENSION/ GARAGE CONVERSION		title EXISTING	
site address 18, CASSINO ROAD, HUXTON, L36 7UX		scales 1:50 @ A1 1:100	
client MR ED PRESTON	drawn GD	date APRIL 2024	
DOWELL DESIGN SERVICES 176, LIVERPOOL ROAD SOUTH MAGHULL, MERSEYSIDE L31 7DQ Tel 0151 526 8683 email dowelldesign@aol.com		drg no. 01	