



Existing Front Elevation

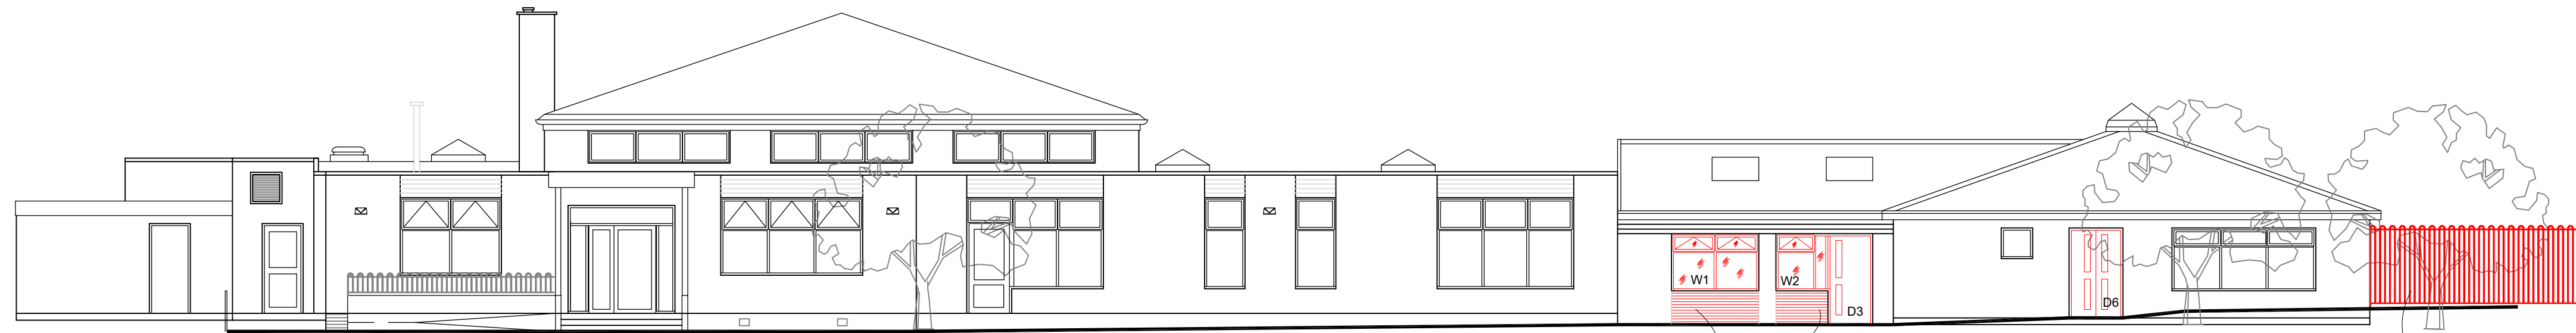


Existing openings part bricked up and windows / external door inserted.

Proposed 1.8m high weld mesh fence in Blue

Proposed Front Elevation

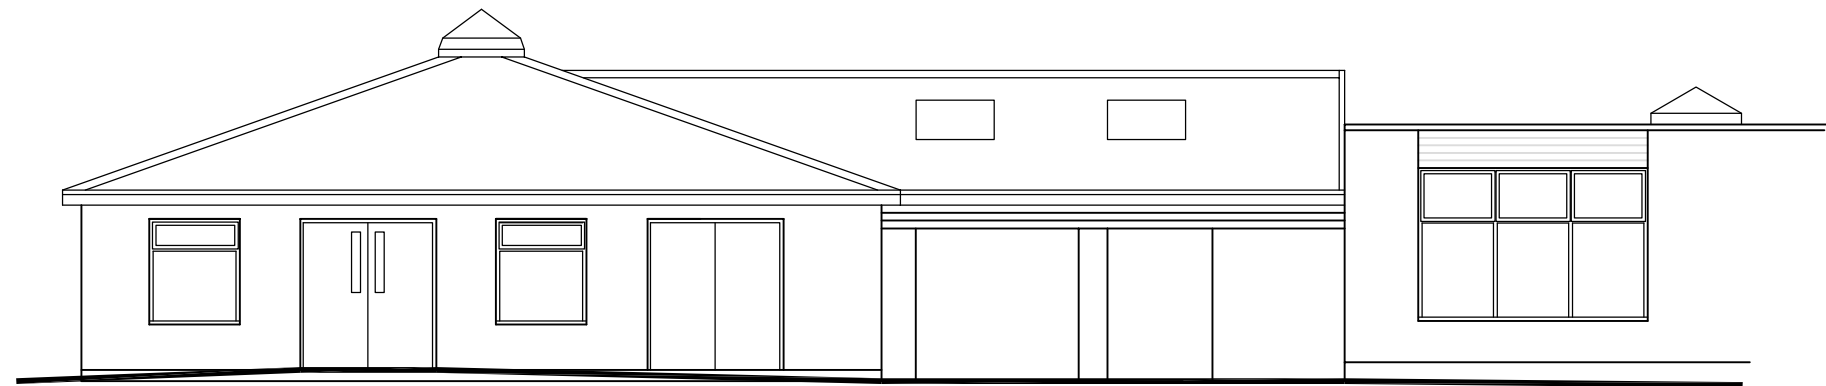

Existing Rear Elevation

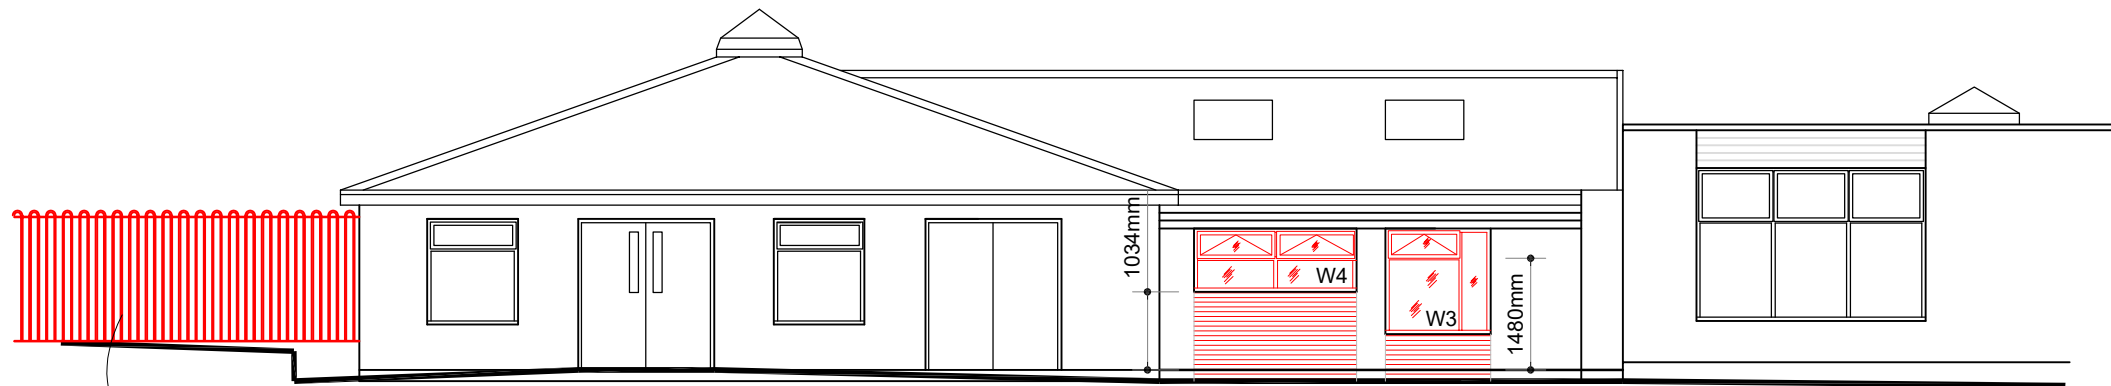

Proposed 1.8m high weld mesh fence in Blue

Existing openings part bricked up and windows inserted.

Proposed Rear Elevation

NOTES:

LEGEND:

Rev	Date	Description	Drawn	Check	Approv

Client
The Board of Governors
Cronton C of E Primary School



PROJECT:
Nursery Extension

Site

Client
The Board of Governors
Cronton C of E Primary School
Smithy Lane, Cronton, Widnes,
Cheshire. WA8 5DF
0151 424 3881
0151 420 5398
crontonce.de@knowsley.gov.uk
www.cronton.wordpress.com



Design & Consultancy
for natural and
built assets

Registered office:
ARCADIS House
34 York Way
London
N1 9AB

Coordinating office:
10th Floor
Three Piccadilly Place
Manchester
M1 3BN
Tel: 44 (0)161 245 8700

www.arcadis.com

TITLE:
Existing & Proposed
Front & Rear Elevations

Designed		Signed	Date
Drawn	GW	Signed	Date Apr '25
Checked	GW	Signed	Date Apr '25
Approved		Signed	Date
Scale:	1:100 @ A1	Datum:	
Original Size:	A1	Grid:	
Suitability Code:		Project Number:	30278811-222
Suitability Description:			

Drawing Number: 30278811-222 - 04	Revision:
--------------------------------------	-----------

