




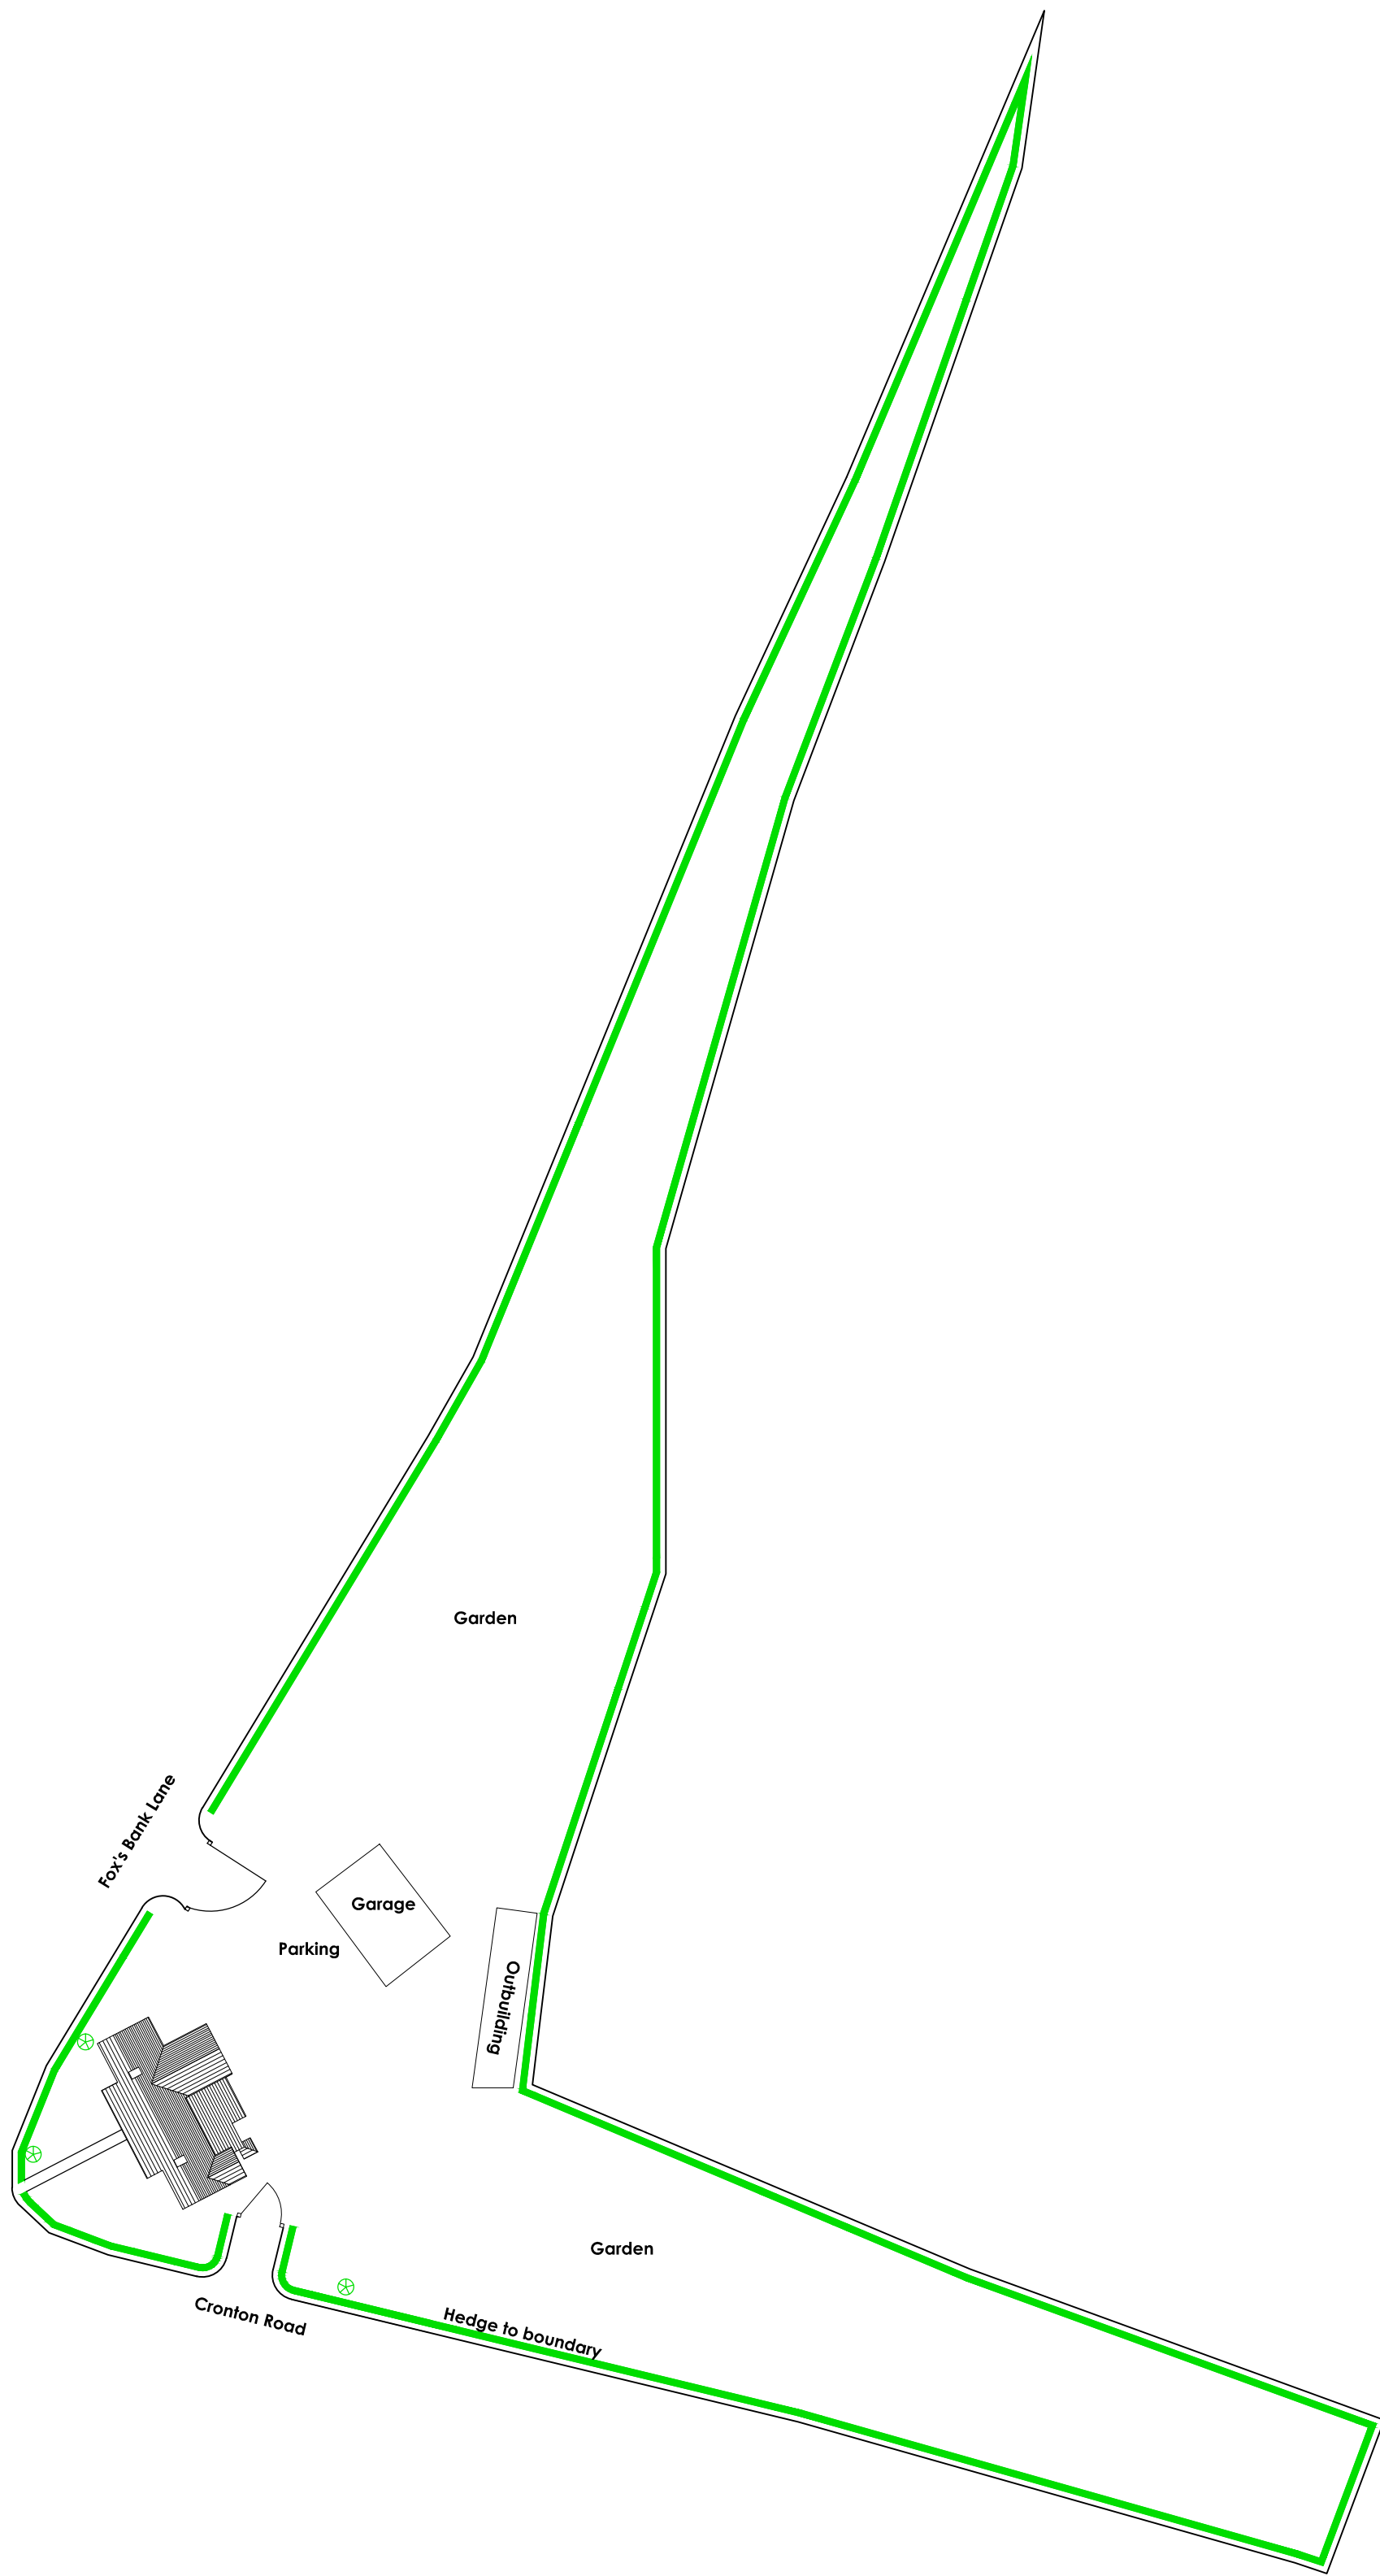

EXISTING SITE PLAN
1:500

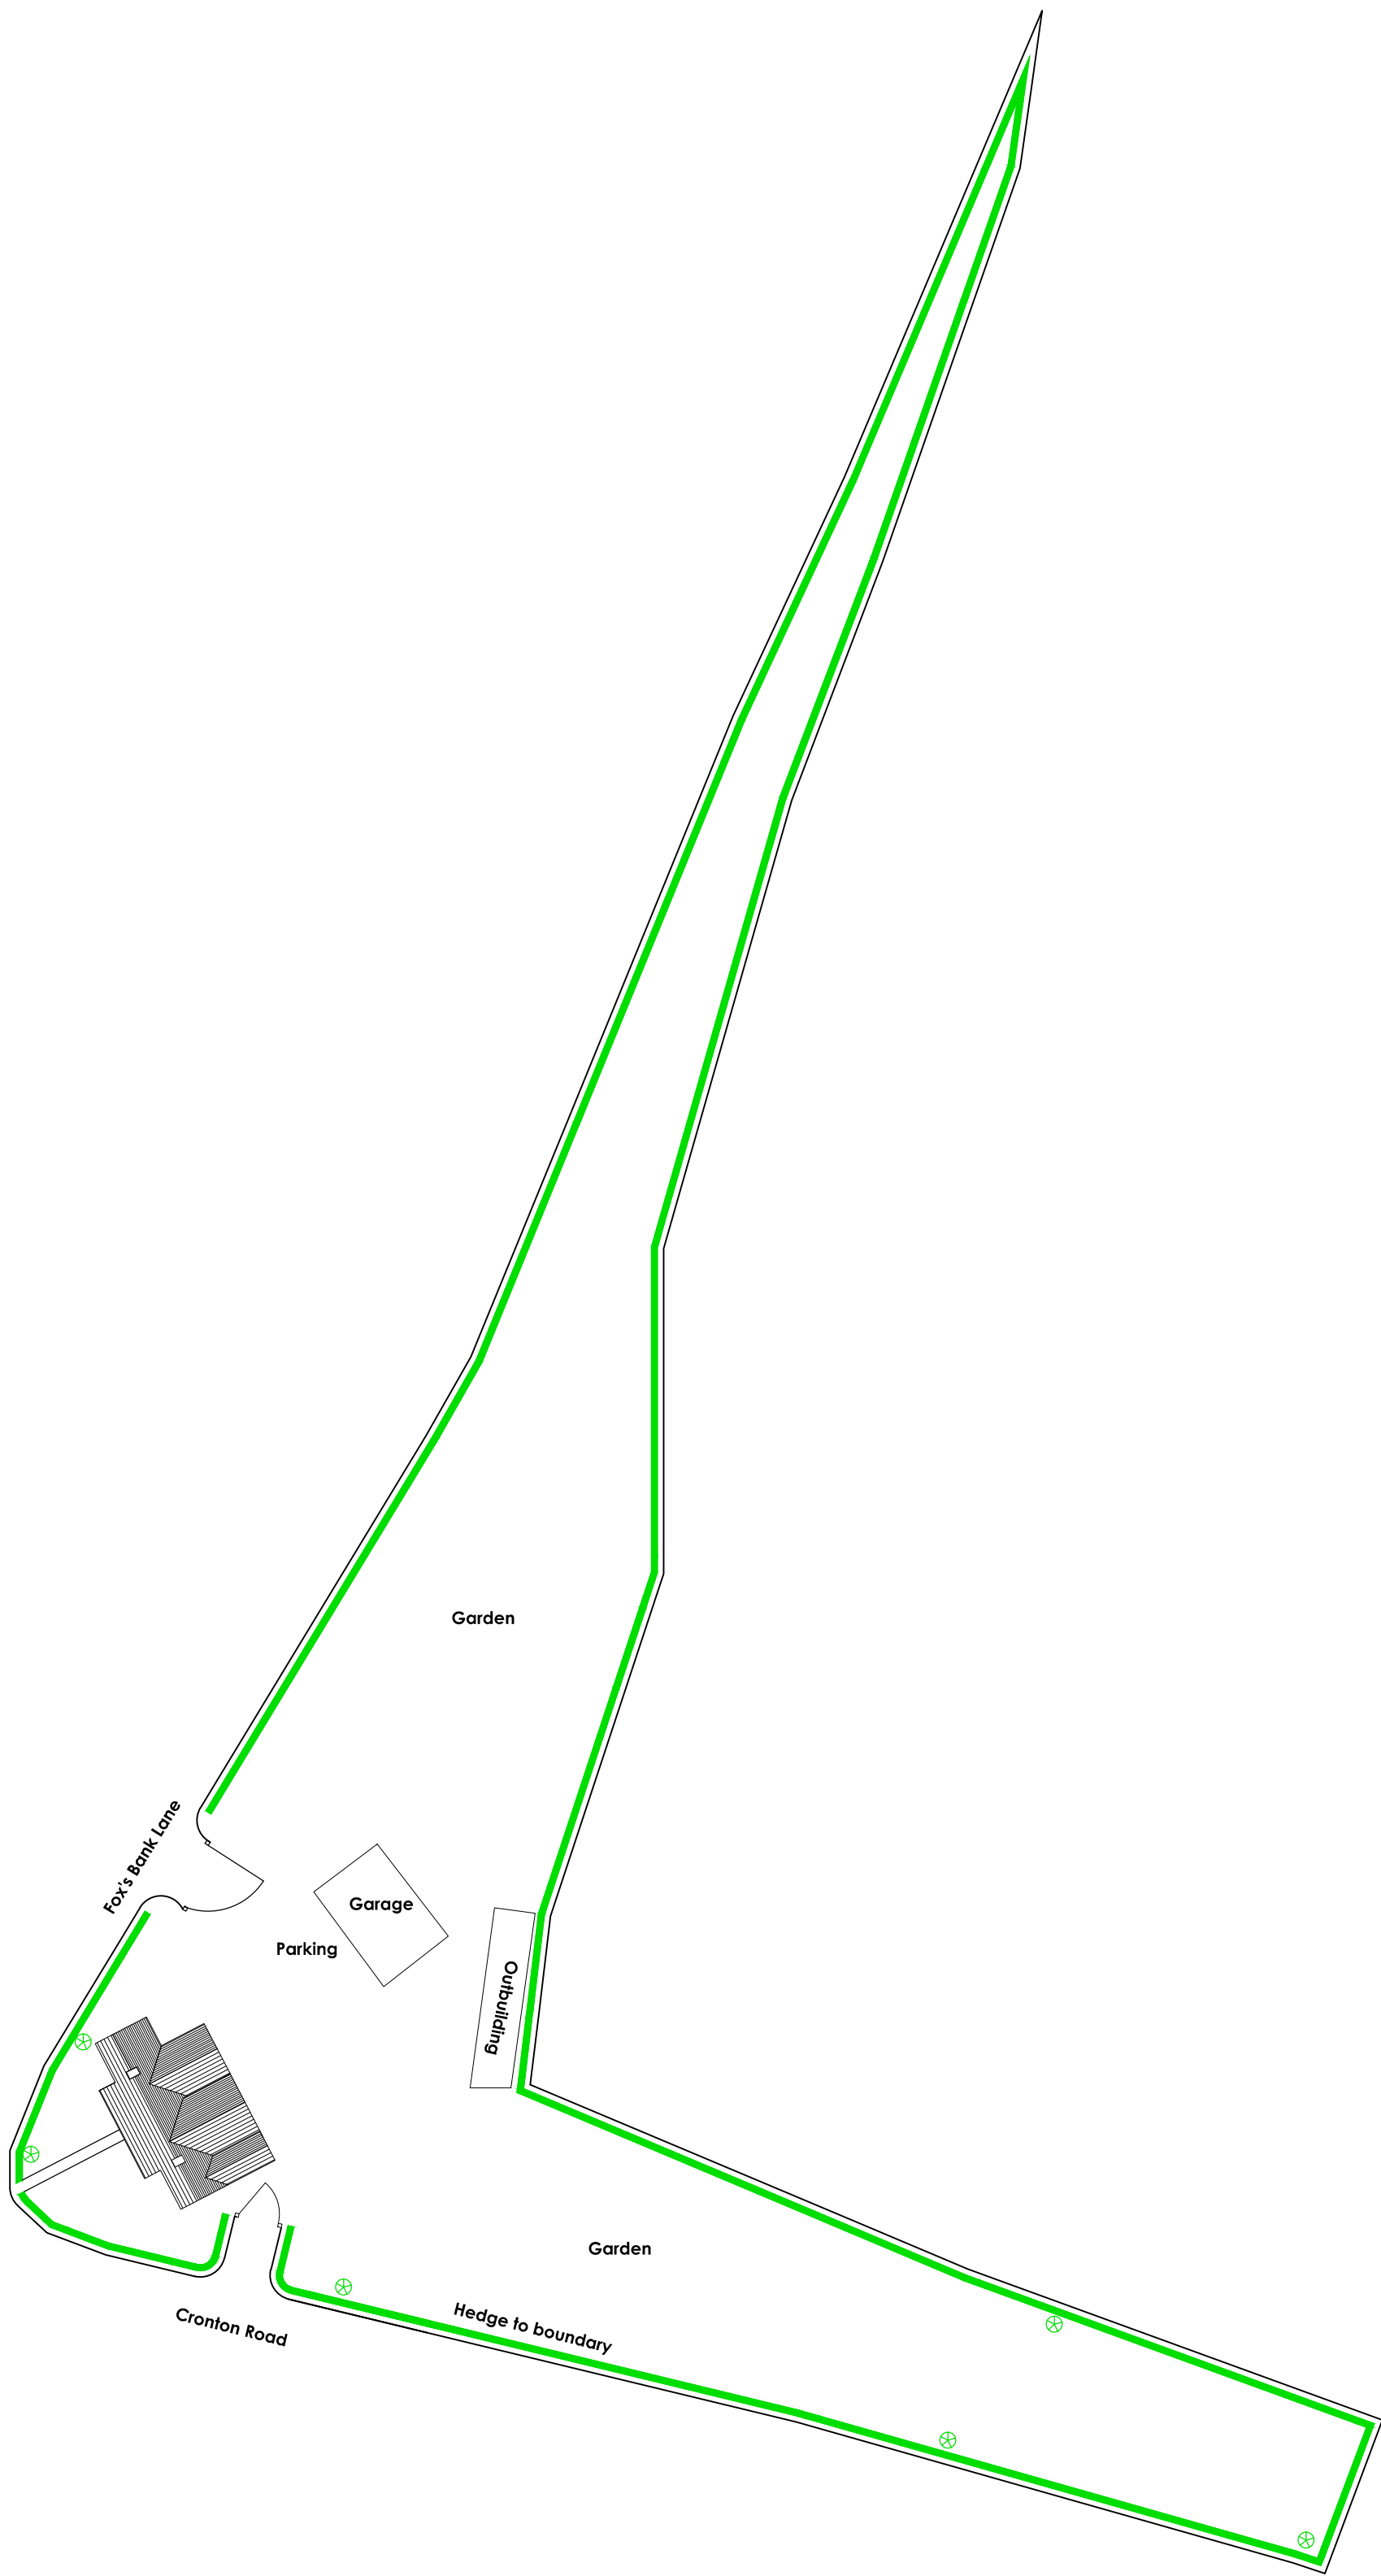

PROPOSED SITE PLAN
1:500

 

Client	John McCormack			
Job title	93 Cranton Road Liverpool L35 1QU			
Drawing title	EXISTING AND PROPOSED SITE PLANS			
Scale	1:50 @A1	Drawn ST	Checked	Date OCT 2021
Job number	-----	Drawing number 05	Rev	