



1

Elevation A.
Scale: 1:125

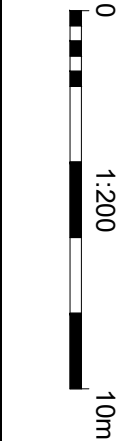

Side Elevation A

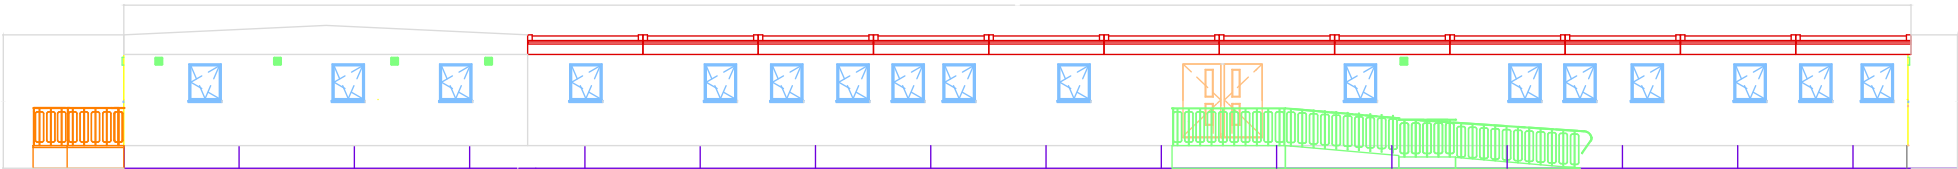


Front Elevation

2

Elevation B.
Scale: 1:125



Side Elevation B

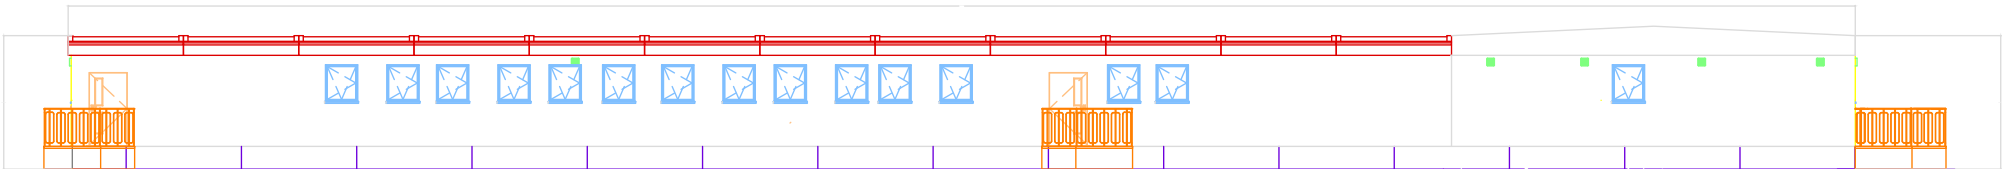

Rear Elevation

 Knowsley Council	Knowsley Metropolitan Borough Council	NOTES.	REV	DATE	BY	DESCRIPTION	APPROVAL.				TITLE								
	Knowsley Central Support		A4				DRAWING ISSUE STATUS				Lawful Development Existing Elevations								
							REV	DATE	BY	DESCRIPTION	SCALE		CONTRACT		DRAWING		REV		
							A1				1:200		KCM06.05.26		5.0		A4		
							A2				DRAWN							DATE	
							A3				L.M							02/06/2026	