




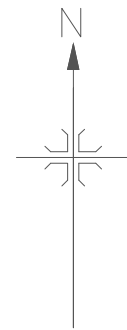

SITE PLAN KEY - 1:500

 

SHADED AREA DENOTES
New roof structure as granted
under application N0 22/00711/KMBC1.

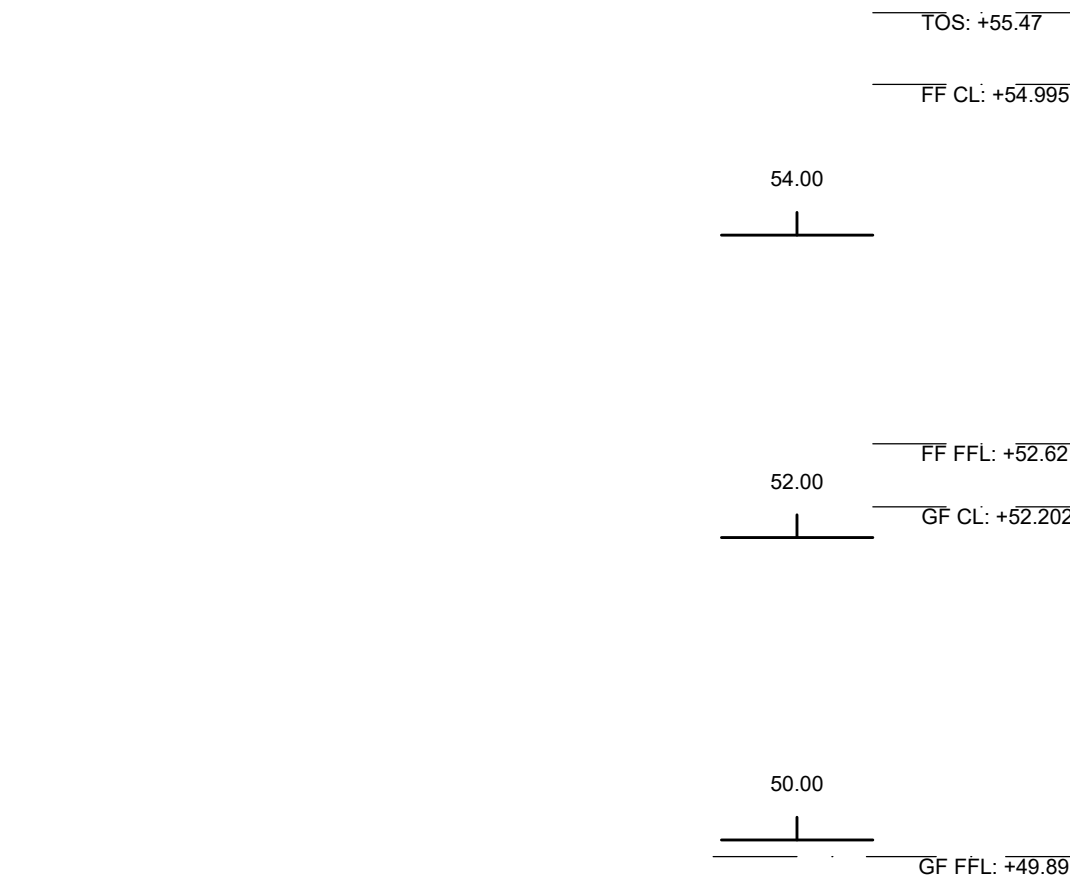

Elevation A

Existing plant installed to new roof
structure as granted under application
N0 22/00711/KMBC1.



Elevation B

Existing plant installed to new roof
structure as granted under application
N0 22/00711/KMBC1.



EXISTING SCHOOL

NEW EXTENSION

Elevation C


Datum 48.00

PAUL NEAL ARCHITECTS is obliged to exercise reasonable skill, care and diligence in the performance of the services required by Client Name and paul neal architects shall not be liable except to the extent that it has failed to exercise reasonable skill, care and diligence, and this Document shall be read and construed accordingly.

This Document has been prepared by PAUL NEAL ARCHITECTS and no individual is personally liable in connection with the preparation of this Document. By receiving this Document and acting on it, the client or any other person accepts that no individual is personally liable whether in contract, tort, for breach of statutory duty or otherwise PAUL NEAL ARCHITECTS has used reasonable endeavours to provide information that is correct and accurate and the Document sets out reasonable conclusions that have been reached on the basis of the information available.

Rev	Amendment	Date
P01	Issue	15.05.25

Scale 1:50
500mm 1000mm 1500mm 2000mm 2500mm

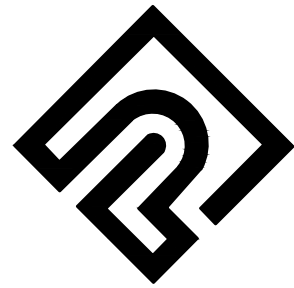

PAUL NEAL ARCHITECTS

INFORMATION

PAUL NEAL ARCHITECTS

Project	Drawing Title
PLANTATION SCHOOL	Proposed Elevations
Drawing Scale	Issue Date
1:50 @ A1	15.05.25
Job NO.	Drawing NO.
2536-02-03-001	
Drawn	CHK'D
PN	XX
Rev	

2536-02-03-001 01