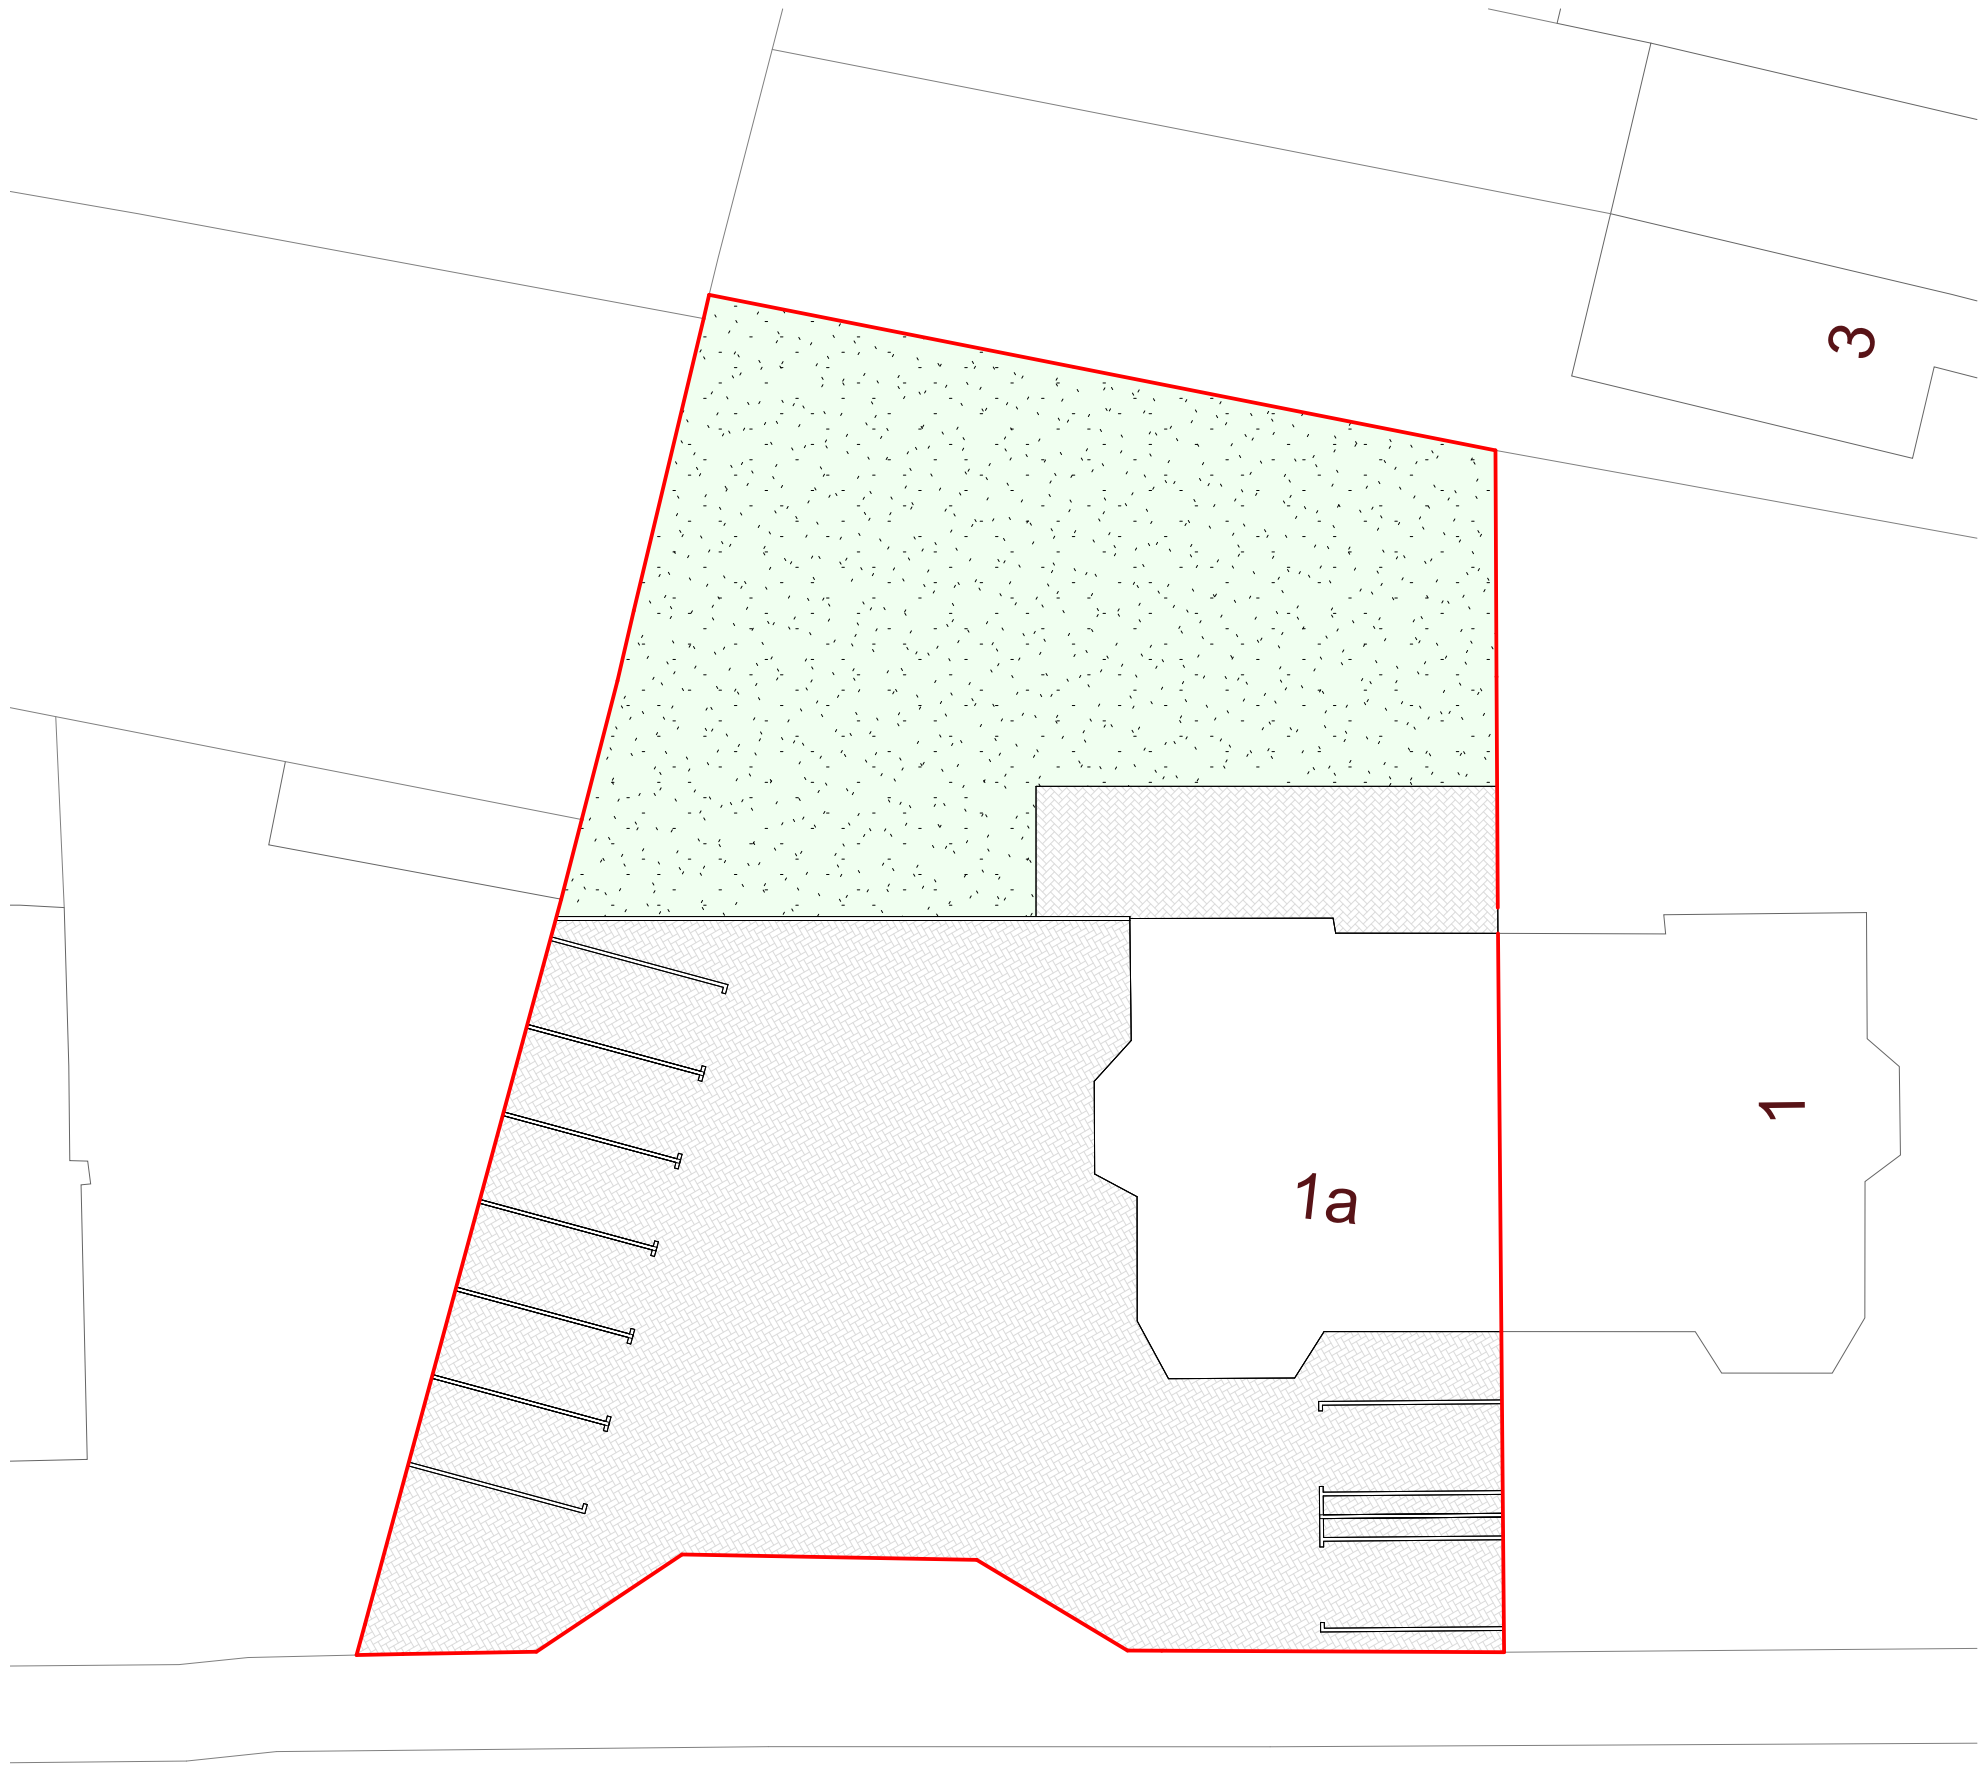


1

102 - Existing Site Plan

1 : 200

BARR + Partners Architecture LTD

Studio M, Baltic Creative Campus
49 Jamaica Street
Liverpool
L1 0AH
george@barrandpartners.co.uk
07496 834461
www.barrandpartners.co.uk


Notes

1. This document and all drawings are copyright of BARR + Partners and may not be reproduced without their specific permission.
2. All dimensions to be site verified by contractor before construction.
3. All dimensions are to structure unless noted otherwise.
4. All dimensions are in millimetres unless noted otherwise.
5. BARR + Partners shall be notified in writing of any discrepancies.

Revisions

REV	DATE	DRAWN	NOTES
A	24.06.25	GB	Issued for planning

project north

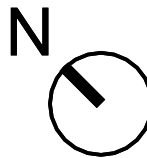

status: PL
client: Private Client

project: 1A Newlands

title: Existing Site Plan

revision: A
drawn by: GB
date: 24.06.25
job no: BPA-377-NEW
scale: 1 : 200

drawing no: A102