



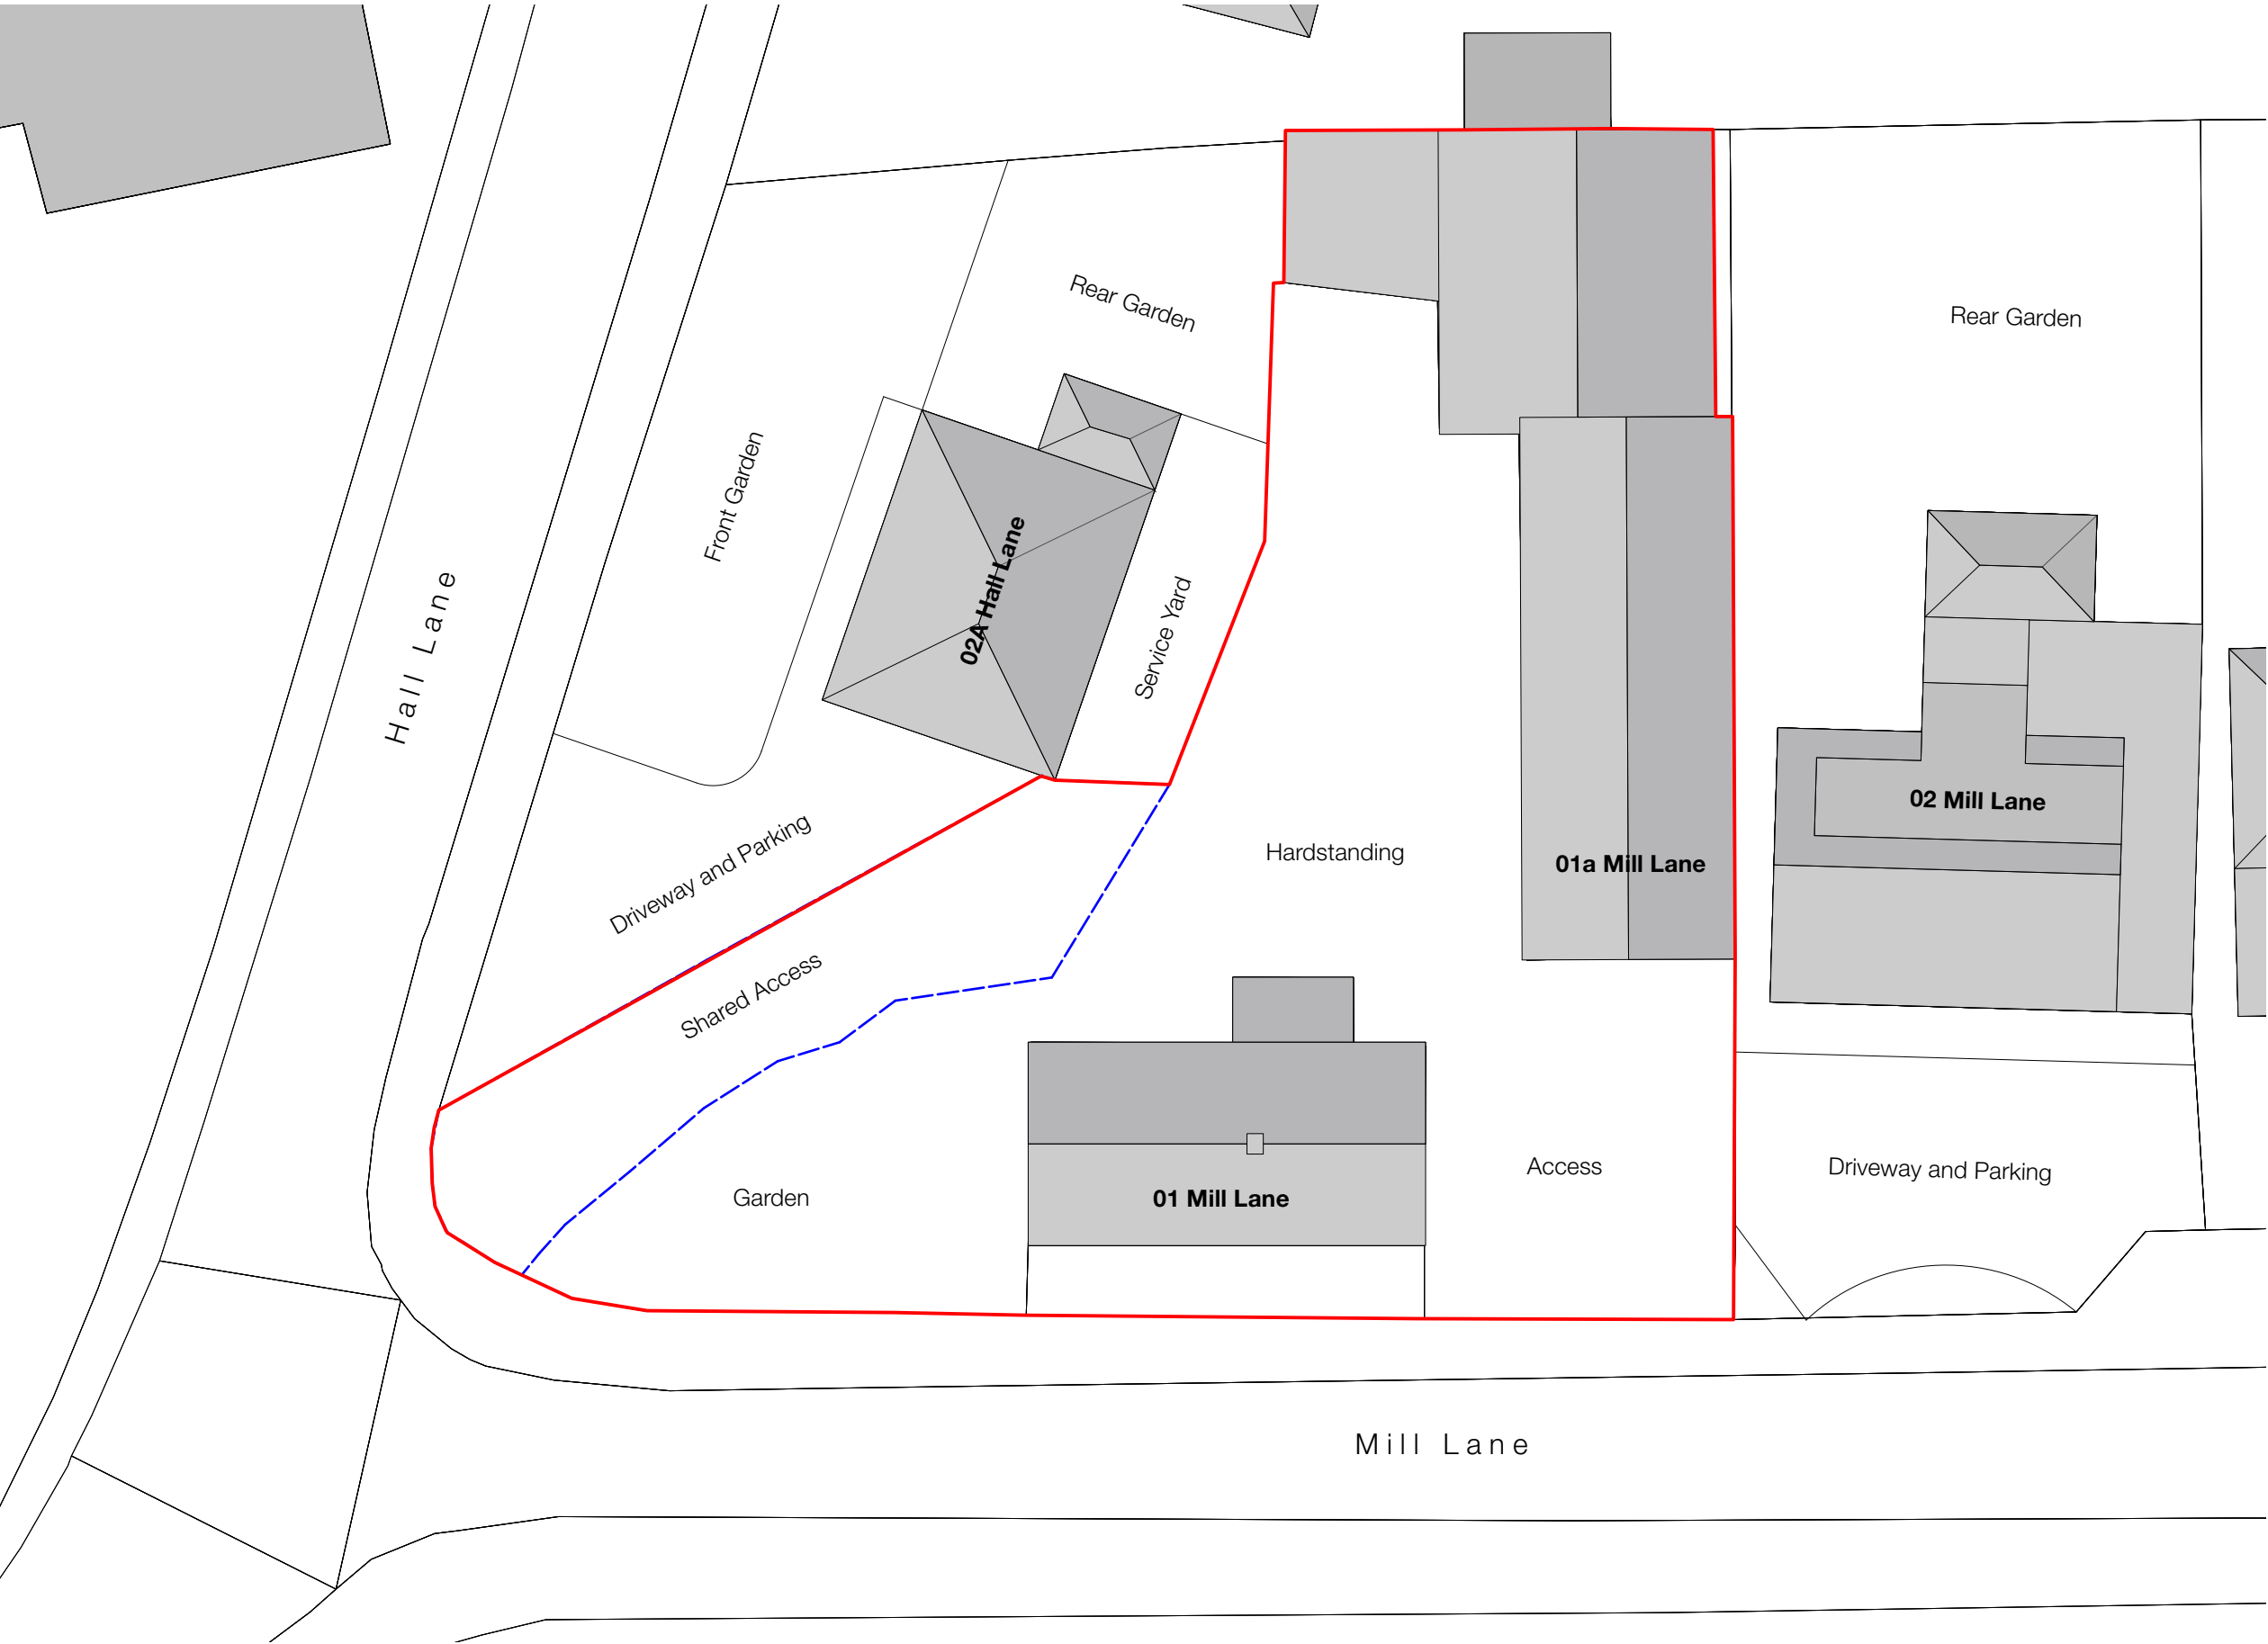

Key	
—	Site Boundary
- - -	Covenant land (02 Hall Lane access to service yard)
Schedule	
Site Area	
Plot 01 and 01a	684m2
shared drive	93m2
Building Gnd Floor Area	
Plot 01	65.1m2
Plot 01a	169.2m2

Drawing Title: Existing Site Plan - 200
Date: 12/04/2024
Drawing no: 1314-002
Scale: 1:200 @ A3
Drawn: EC

revision: C
revision notes: C 22/07/2025 Planning Issue
B 06/05/2025 Local Authority requested changes
A 12/04/2024

 

DK-Architects
26 Old Haymarket
Liverpool
L1 6ER
0151 231 1209 T
mail@dk-architects.com E
www.dk-architects.com W