


ALL MEASUREMENTS TO BE CHECKED ON SITE. CONTRACTOR WILL BE HELD RESPONSIBLE FOR THE ACCURACY OF WORKS INVOLVING THE SETTING OUR AND CHECKING OF ALL DIMENSIONS ON THE DRAWING AND ON SITE. COPRIGHT OF THIS DRAWING REMAINS WITH THE CLIENT.

PLANNING

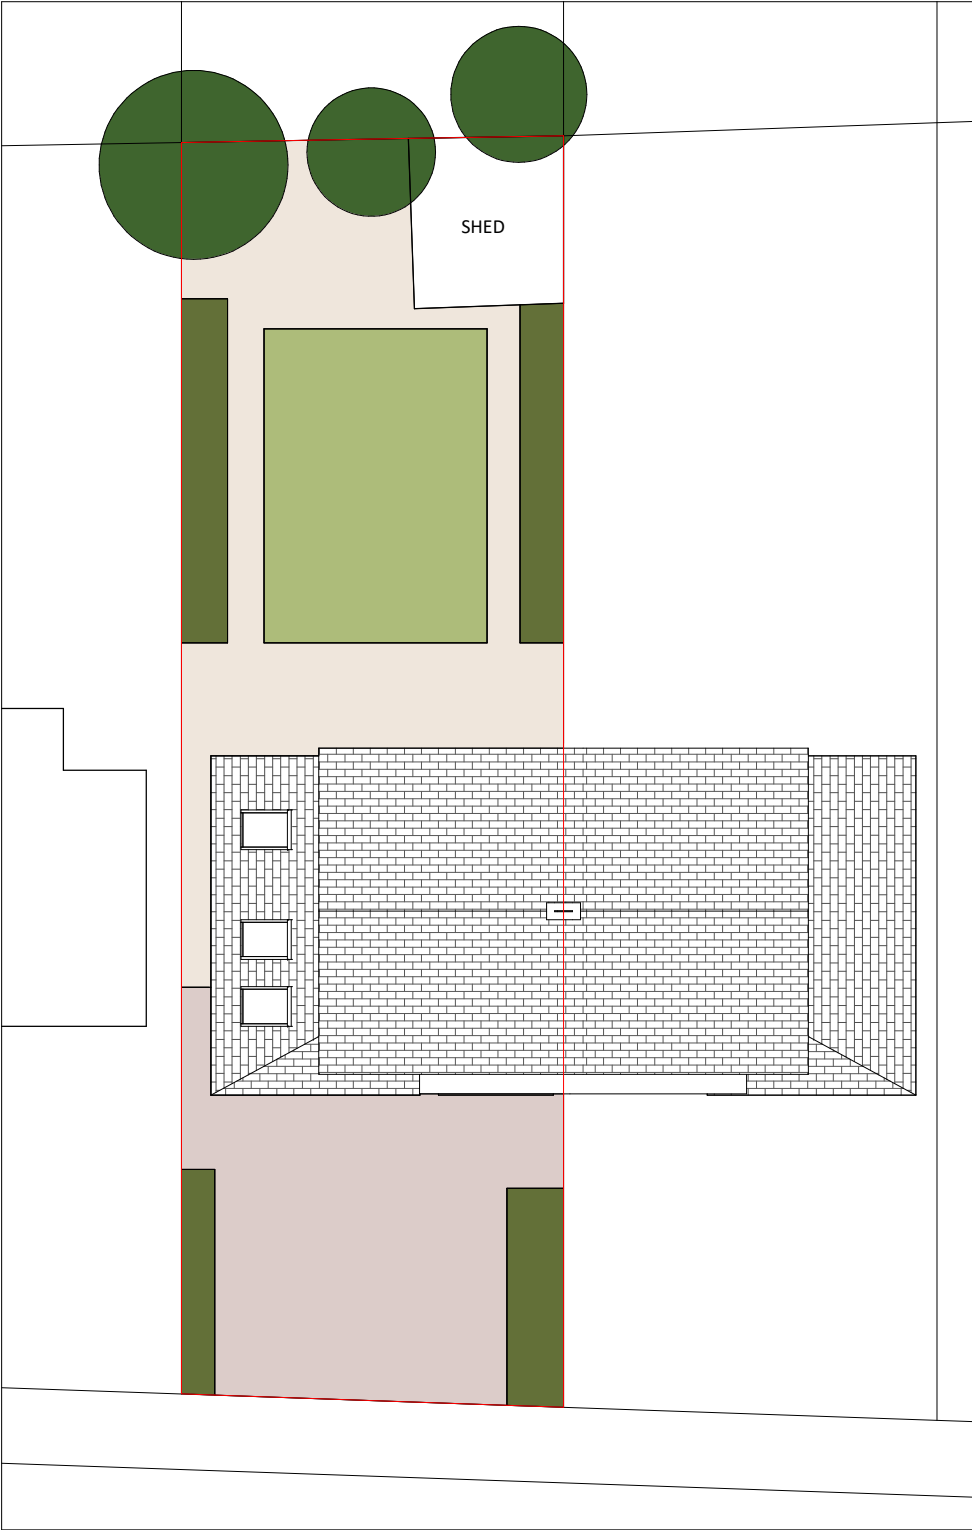

VISUAL SCALE 1:200 @ A3

|     |             |      |    |
|-----|-------------|------|----|
|     |             |      |    |
| REV | DESCRIPTION | DATE | BY |

CLIENT  
MR & MRS WOODER

|                       |             |         |
|-----------------------|-------------|---------|
| PROJECT               | SCALE       | DATE    |
| 10 HALL DRIVE, KIRKBY | 1 : 200 @A3 | JUL 25  |
|                       | DRAWN       | CHECKED |
|                       | NM          | --      |

|                    |            |          |
|--------------------|------------|----------|
| DRAWING TITLE      | DRAWING No | REVISION |
| EXISTING SITE PLAN | P25-002    |          |
|                    |            | 001      |