

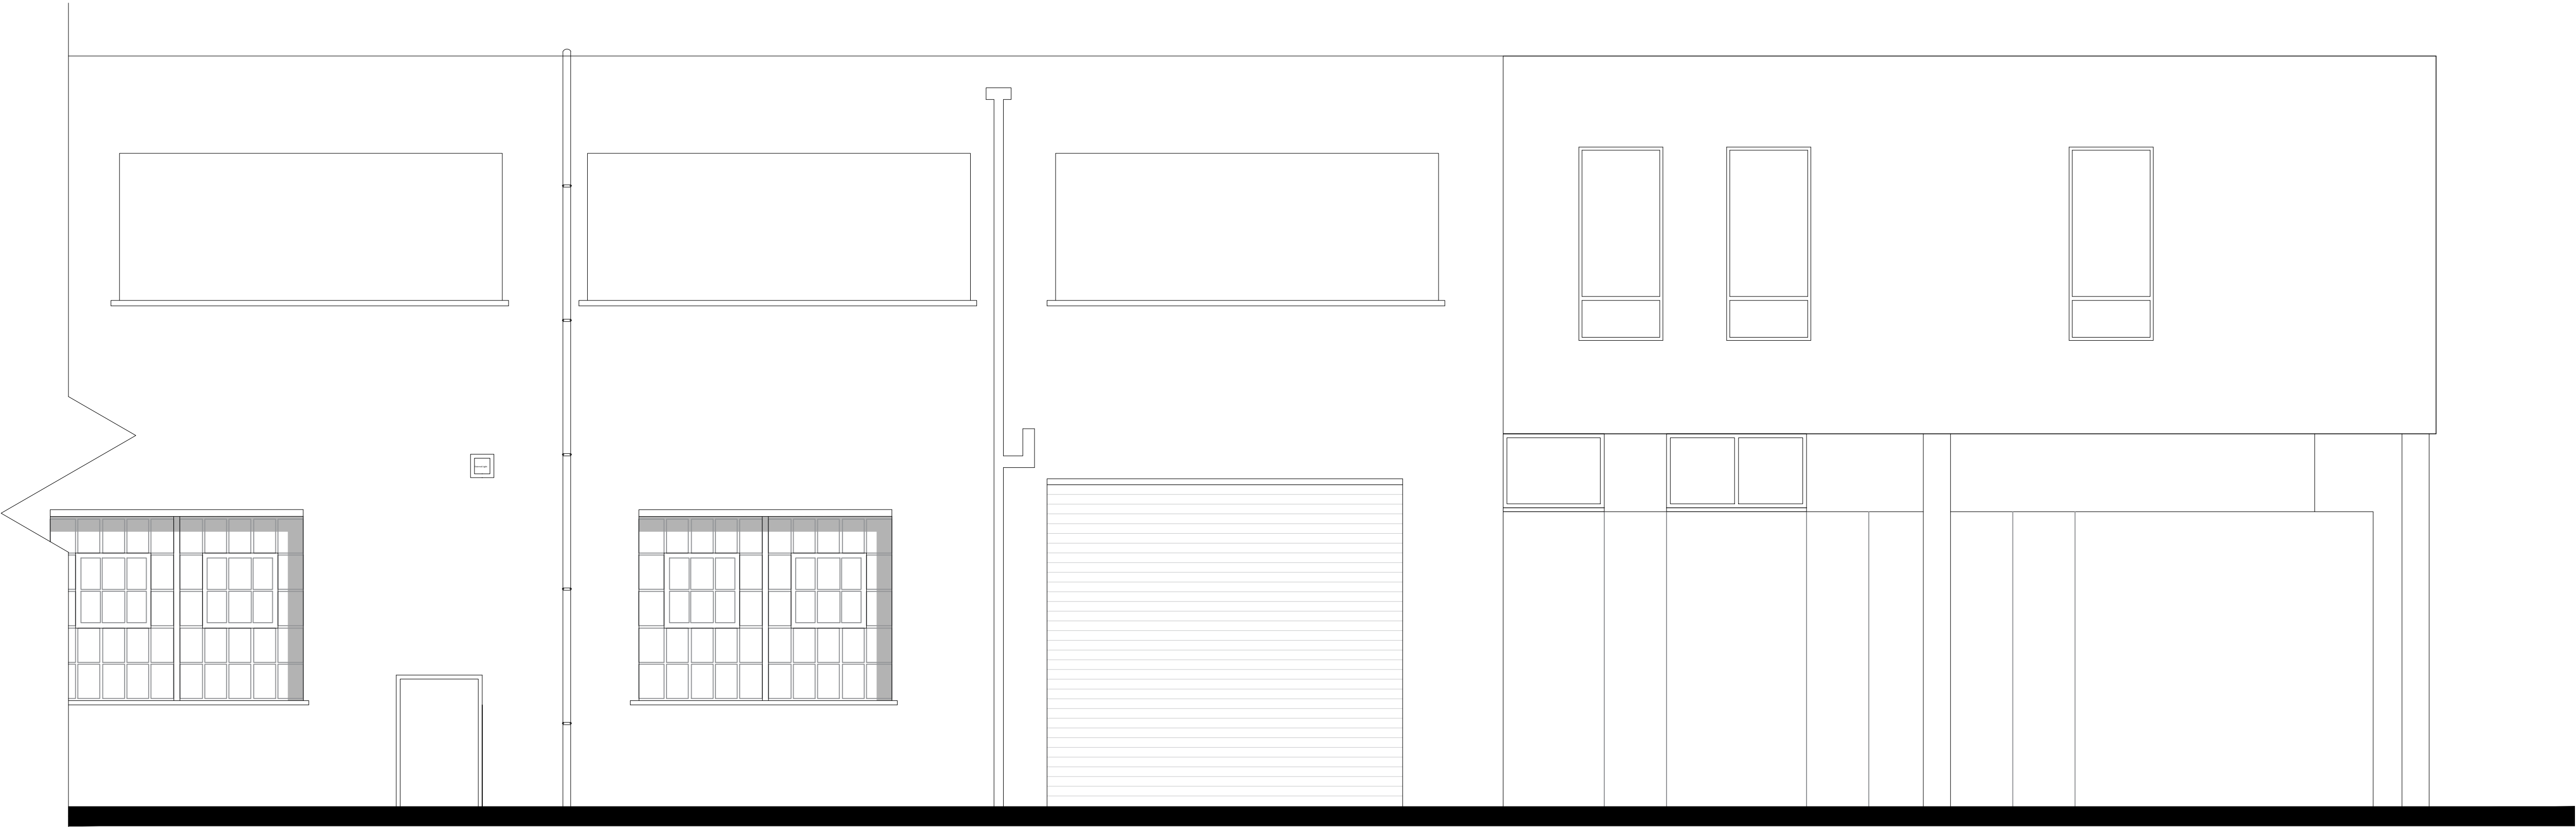


Do not scale this drawing, check all dimensions on site. This drawing to be read in conjunction with all relevant drawings. All work to be in accordance with Building Regulations and relevant British Standards. This drawing produced for use in this project only and may not be used for any other purpose. Wainwrights accepts no liability for the use of this drawing other than the purpose for which it was intended. This drawing may not be reproduced without prior written agreement.

© COPYRIGHT (WAINWRIGHTS) EXISTS ON ALL INFORMATION AND DESIGNS CONTAINED UPON THIS DRAWING.

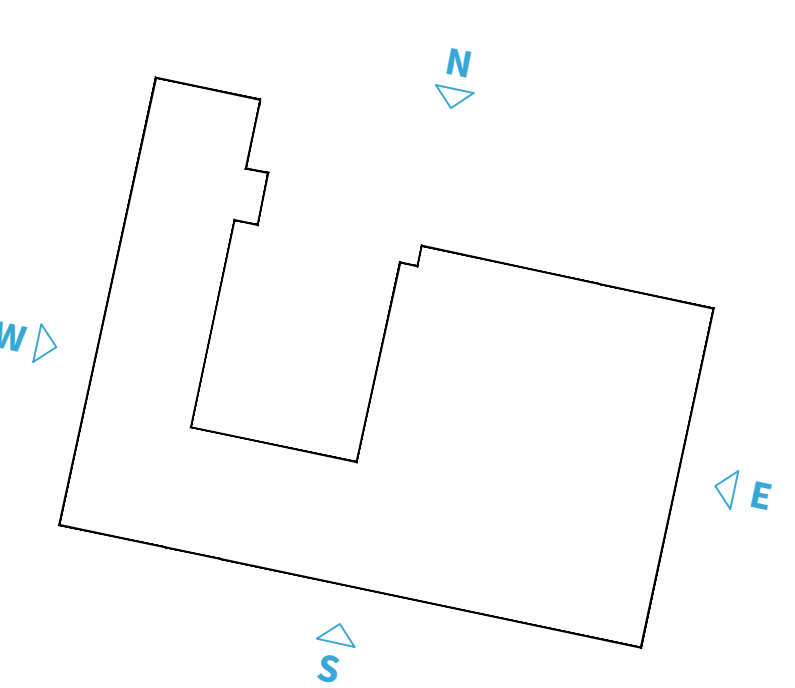

EXISTING WEST ELEVATION

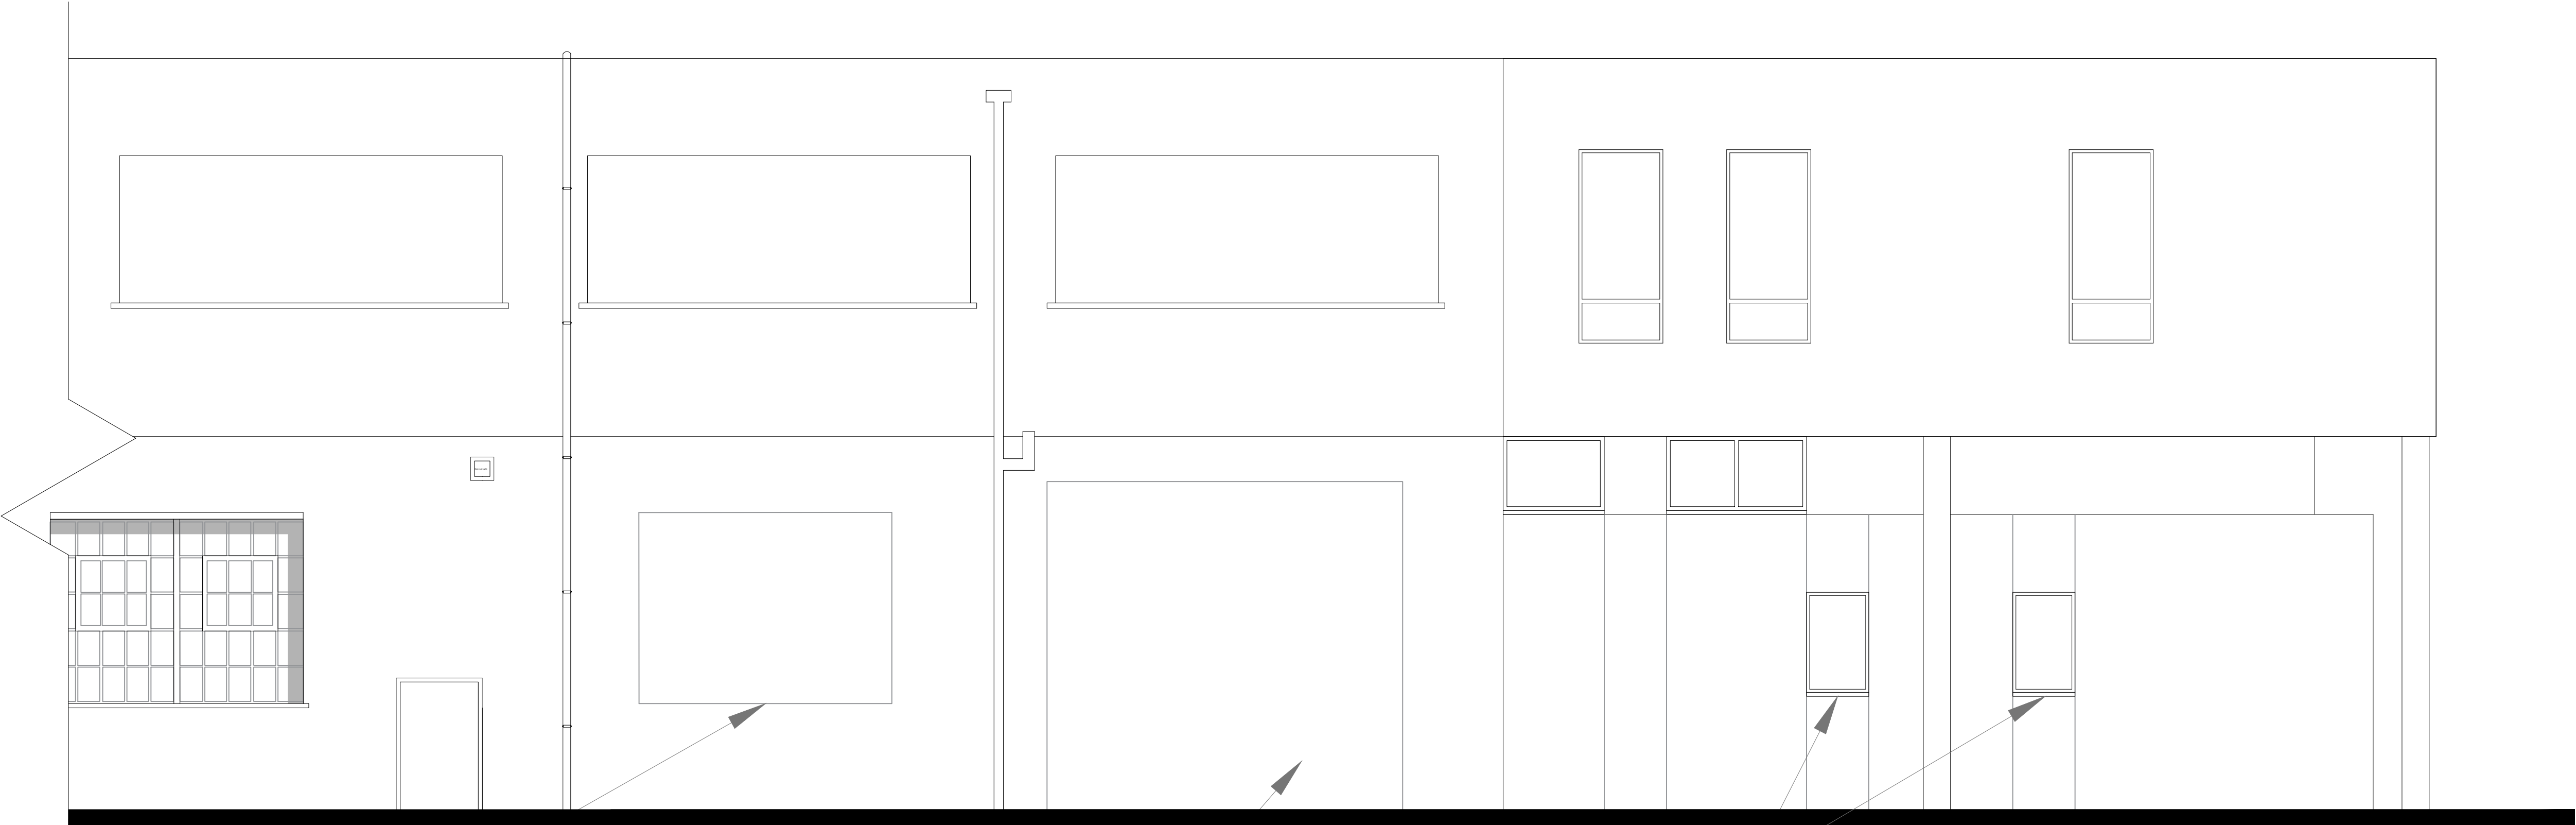

Existing window to be blocked up with matching brickwork.

Existing window to be blocked up with matching brickwork.

Windows to be reinstated.

PROPOSED WEST ELEVATION

NOTE: NO OTHER ALTERATIONS TO REST OF ELEVATION

A	Initial TENDER Issue	20.10.2022	ER	DD
REV	DESCRIPTION	DATE	BY	CHECK



A: 7 Calder Close, Calder Park, Wakefield
T: 01924 911 445
W: www.wainwrights.uk.com

TENDER

CLIENT
SRCL

PROJECT
BRADMAN ROAD
KNOWSLEY

TITLE
PROPOSED WEST ELEVATION

SCALE @ A1 1:50	DATE 18.10.2022	DRAWN ER	CHECKED DD
PROJECT No. WAC 1186	DRAWING No. (20) 04B	REVISION A	