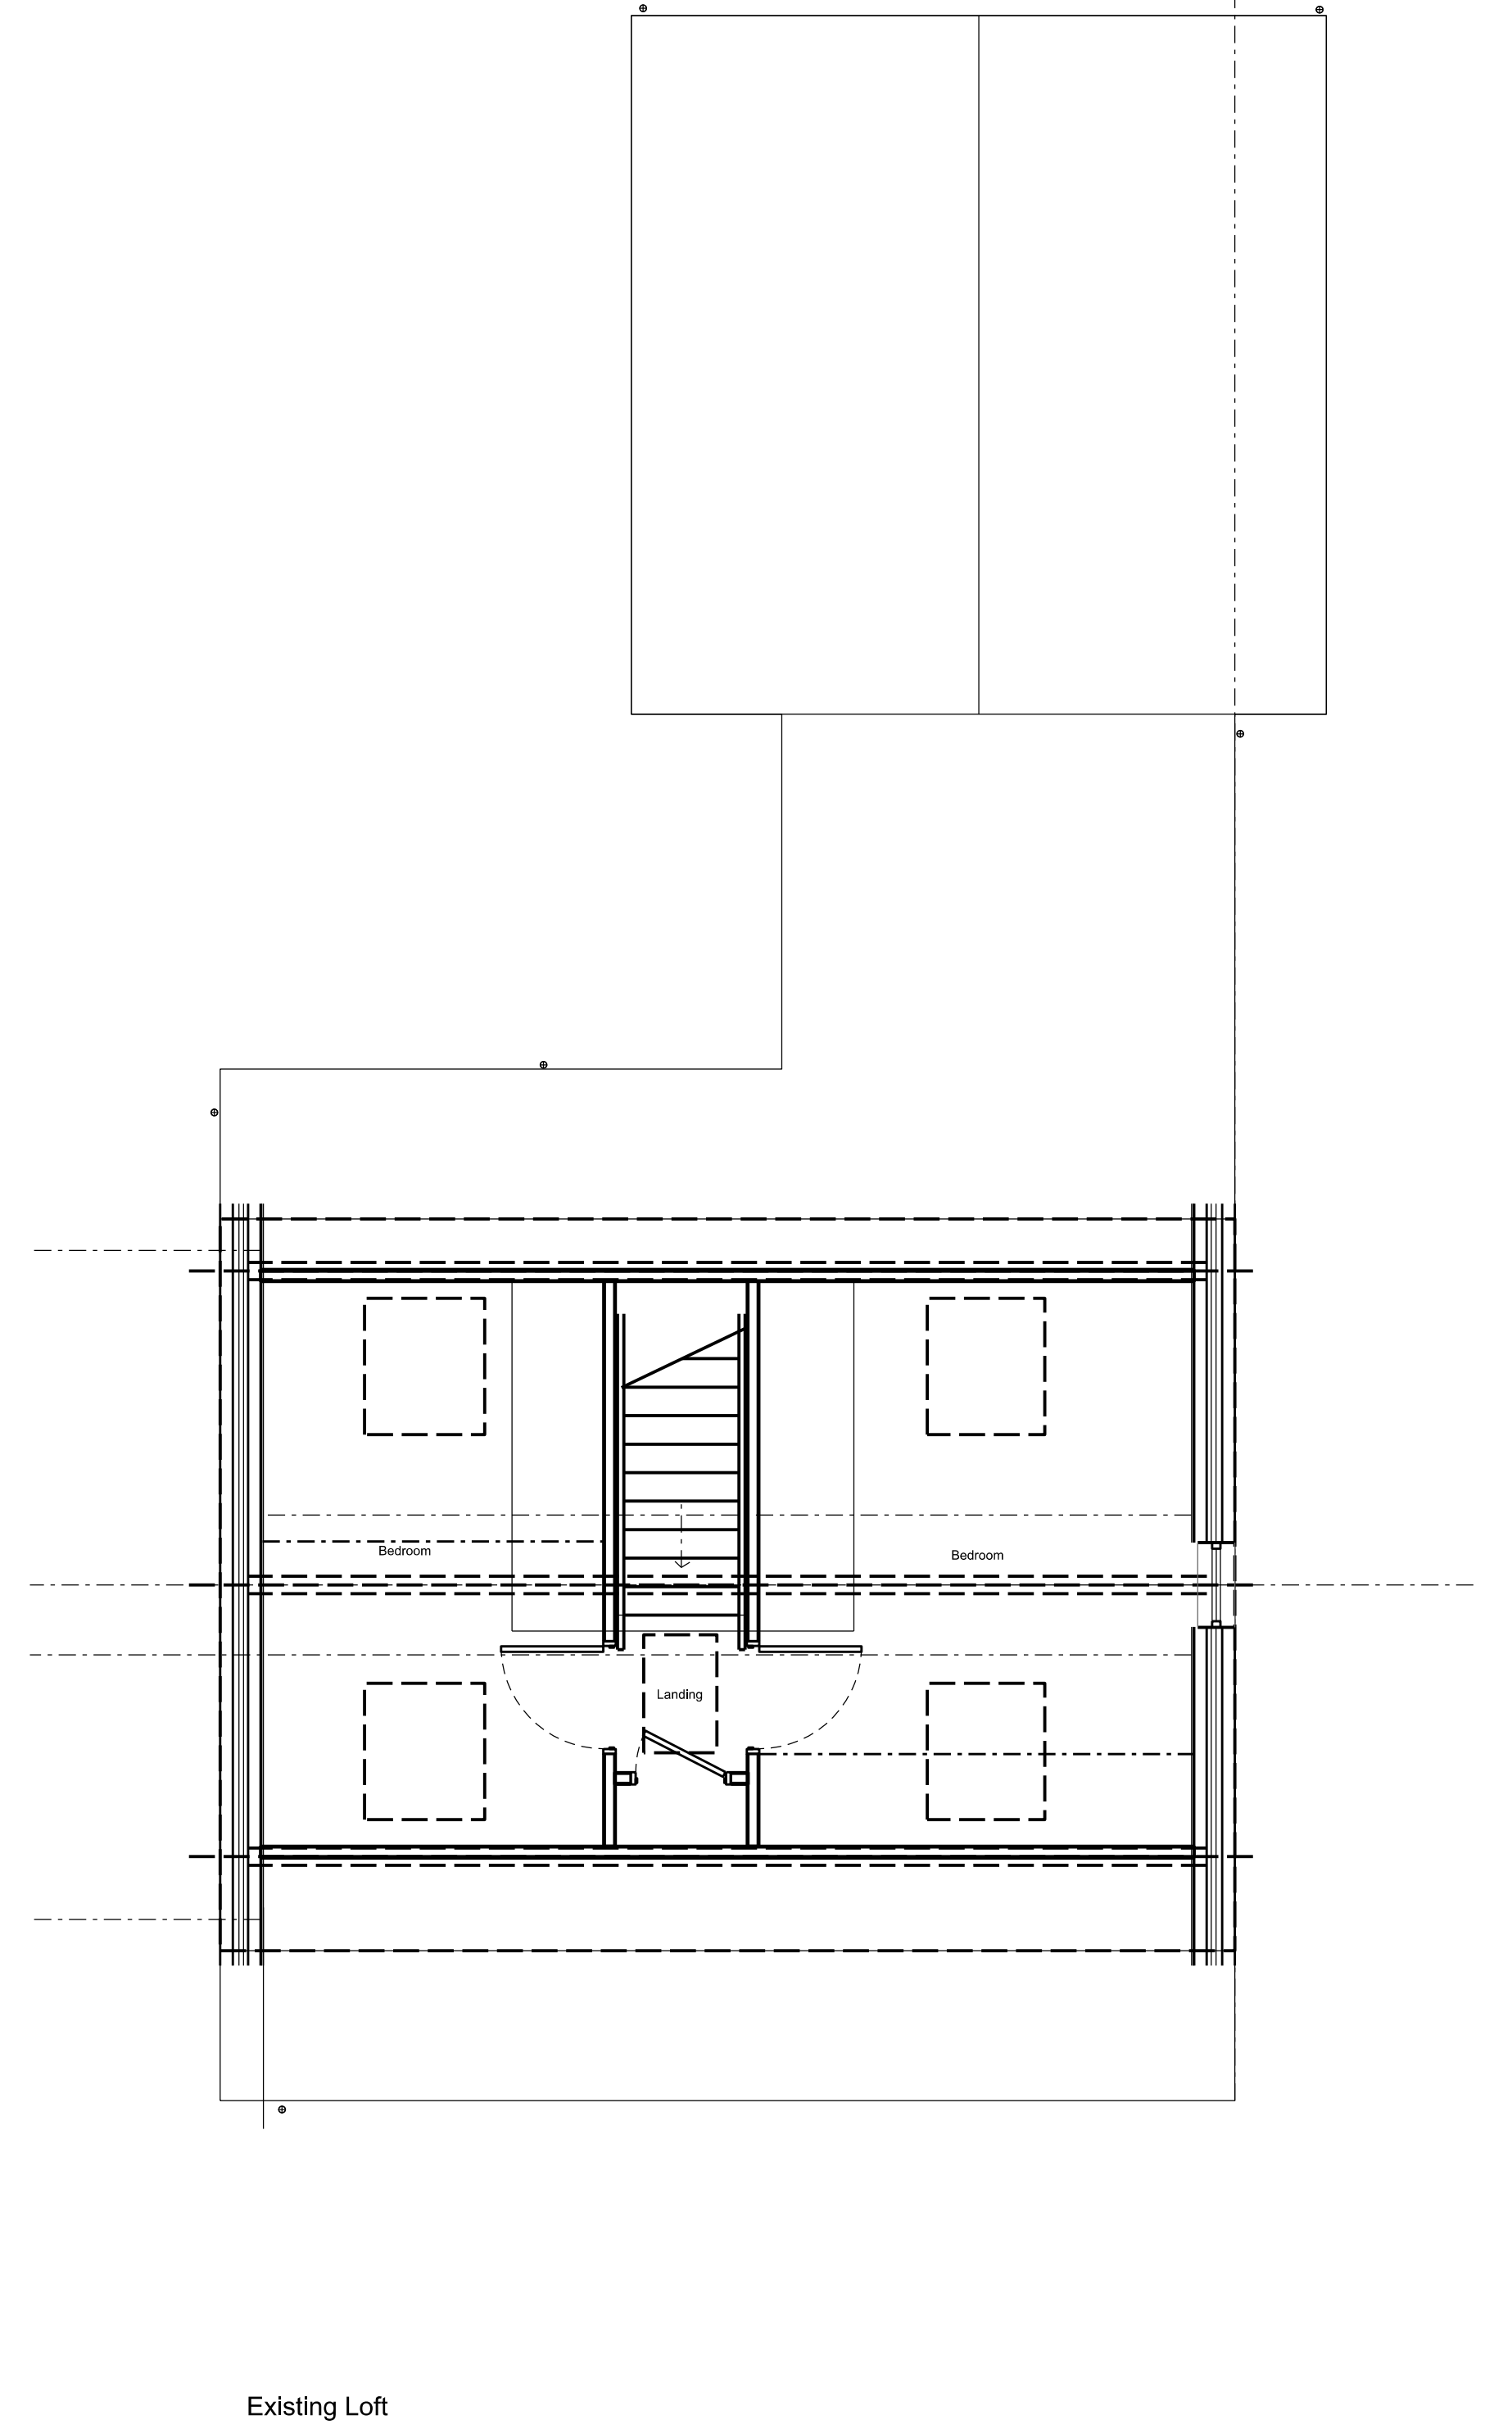
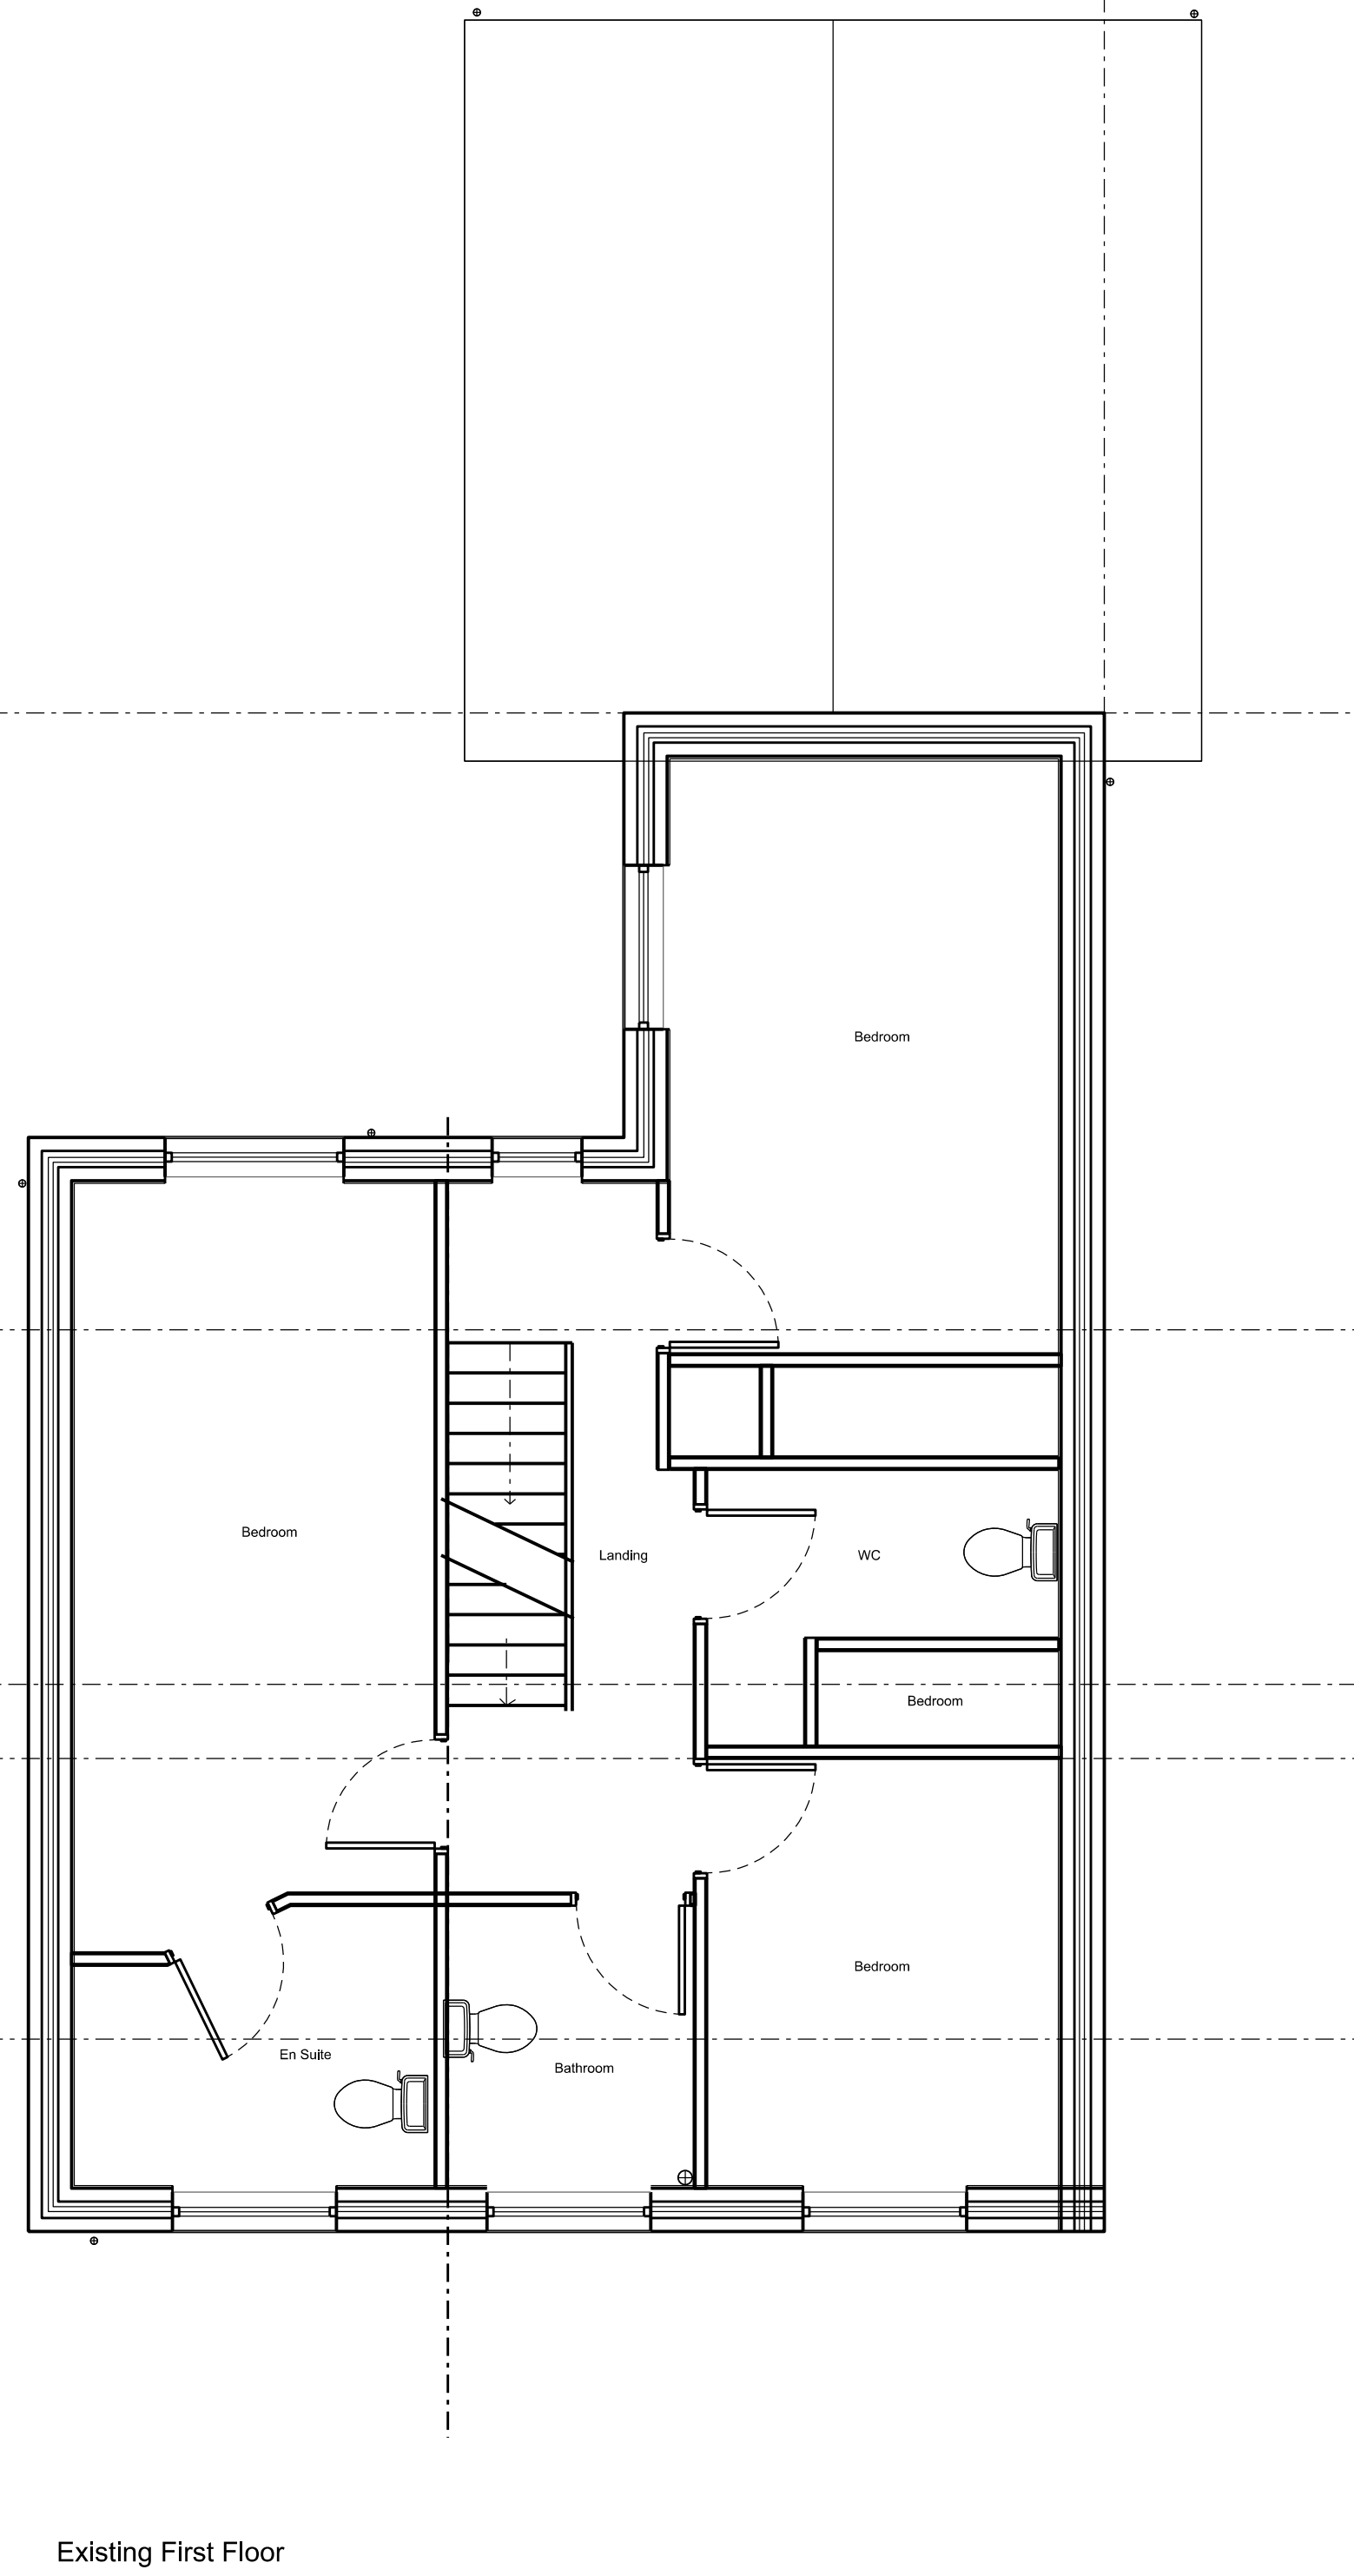
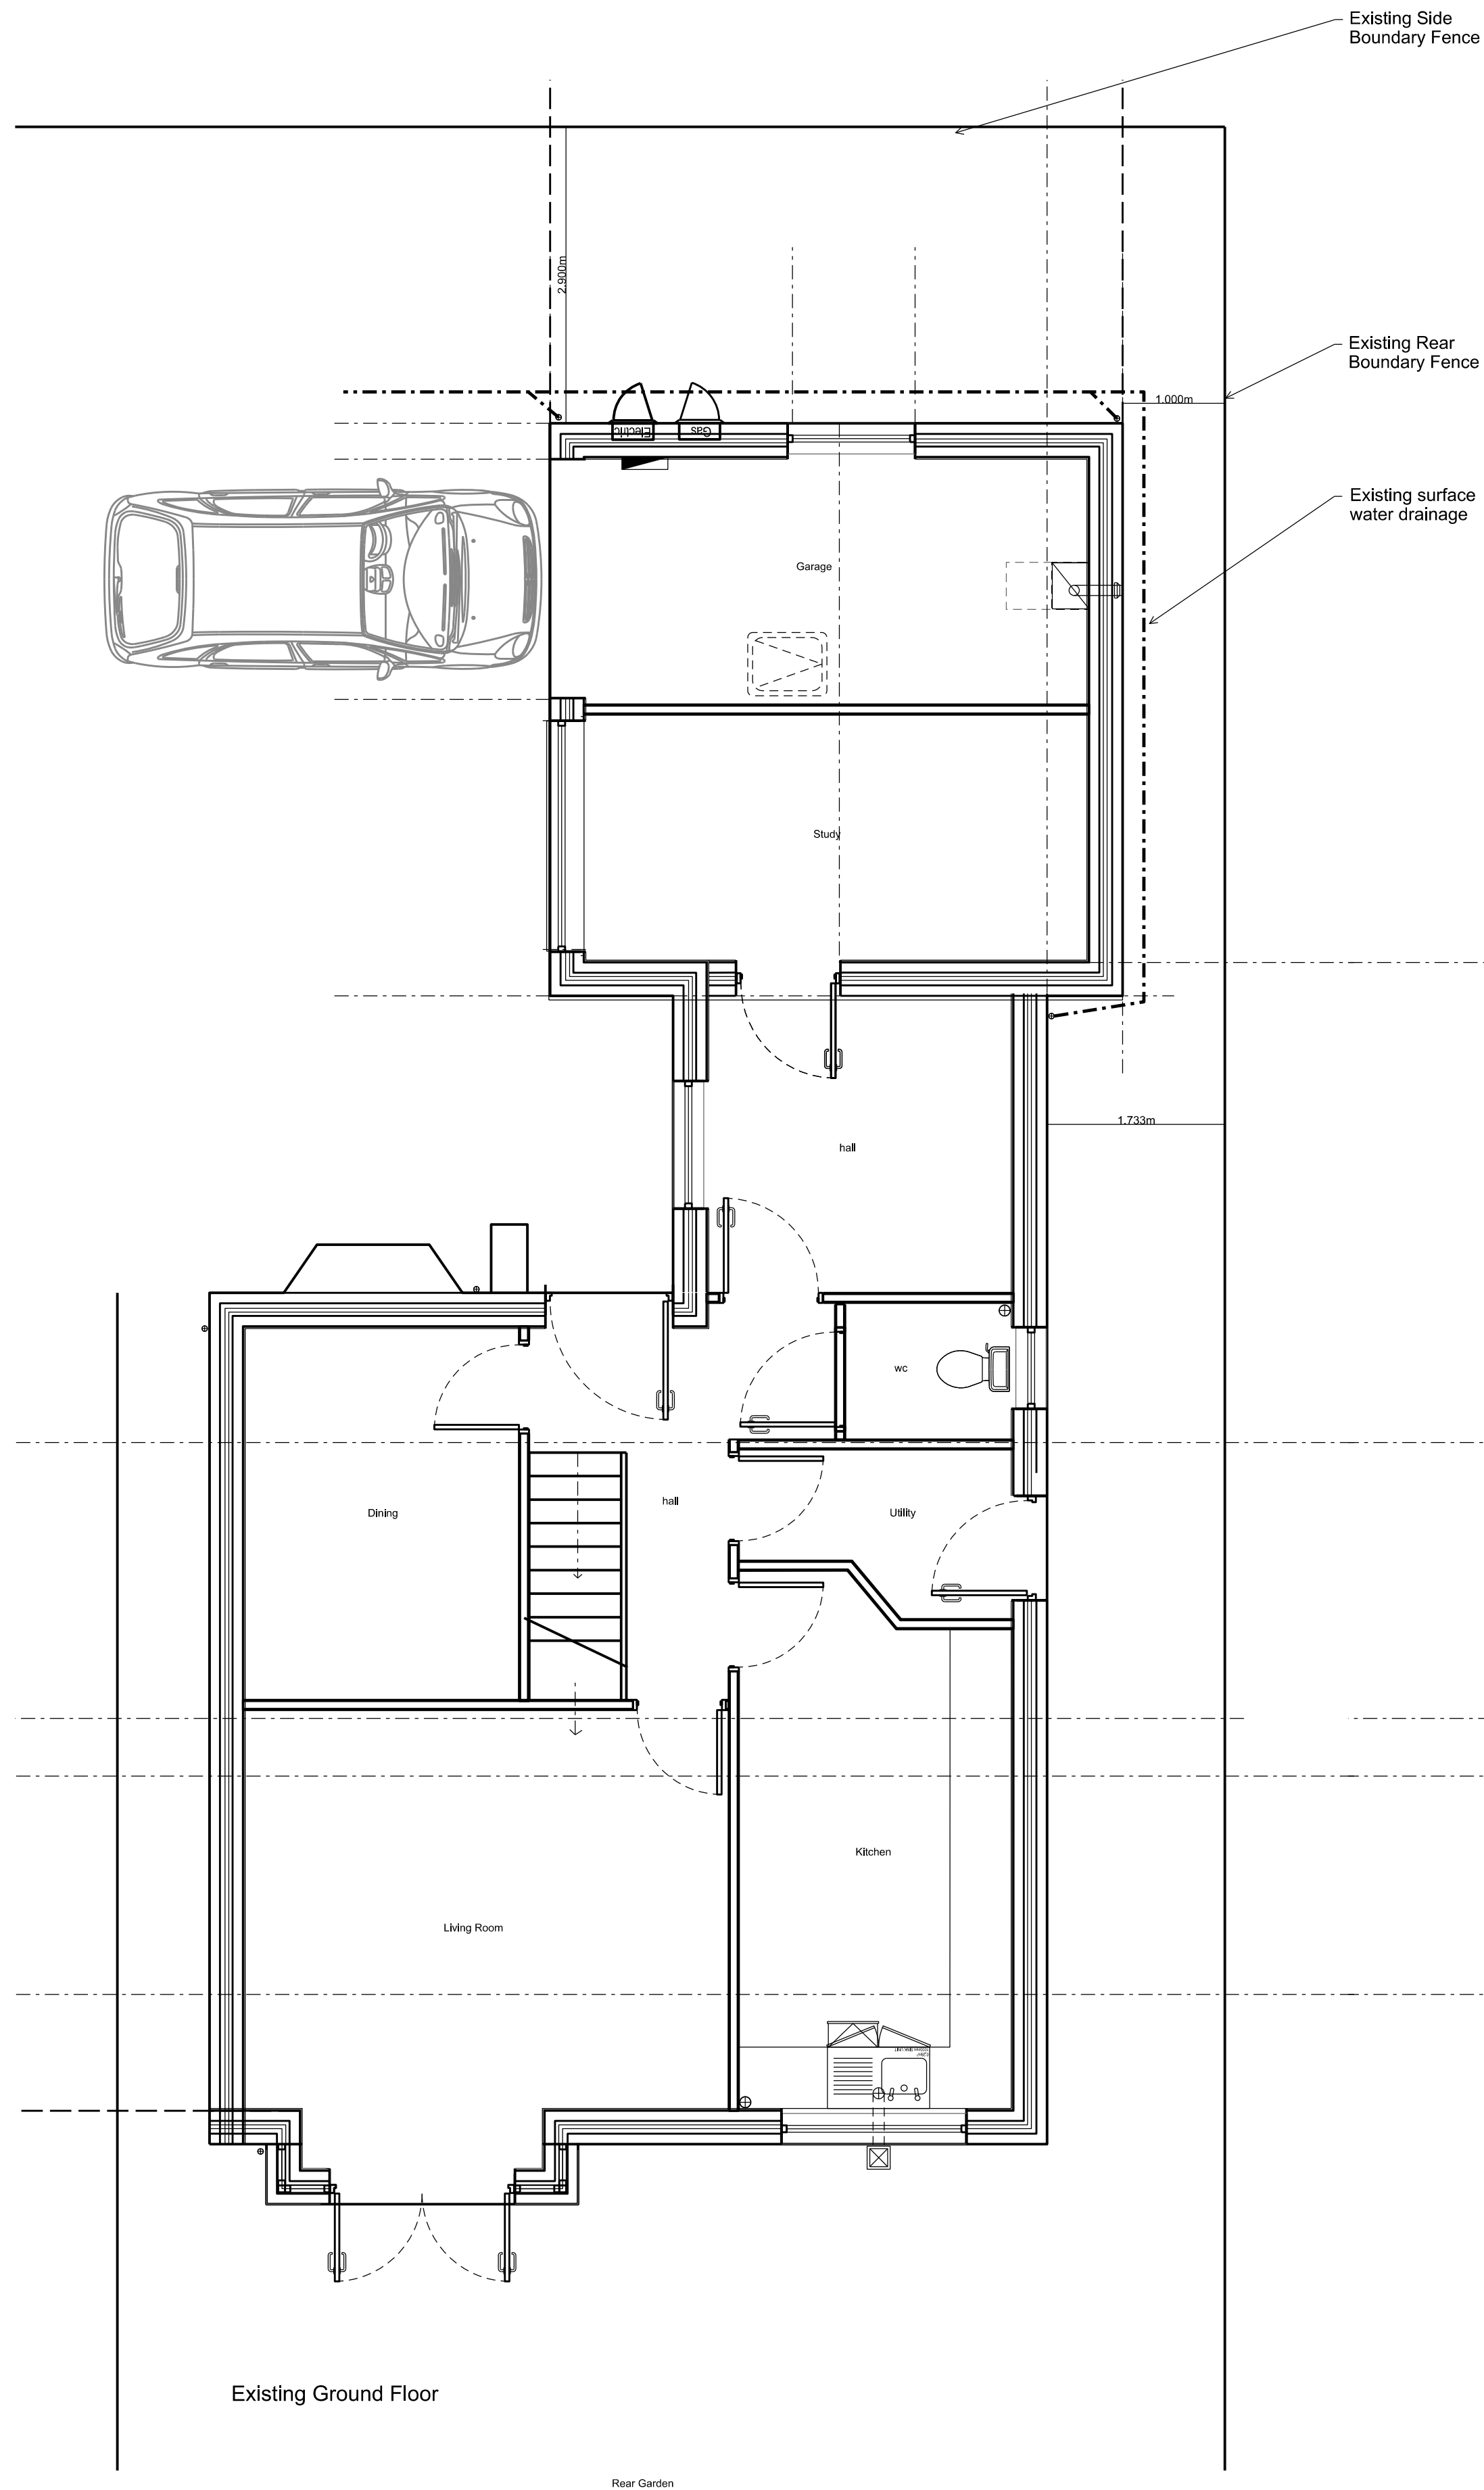


PROJECT		TITLE	
23 Granborne Chase Liverpool L32 2DN		Existing Floor Plans ...	
DRAWN by CG		CHECKED ...	
DATE 01.02.26		SCALE (A1:2) 1:50	

SIZE	STATUS
A1	Planning
PROJECT No ...	DRAWING No L002
JOHN MCCALL ARCHITECTS LTD	
No.1 Arts Village, Henry Street, Liverpool L1 5BS Tel: 0151 707 1818 Fax: 707 1819	
Old Coop Building, Church Street, Hayfield, SK22 2JE e-mail: admin@johnmccall.co.uk	