


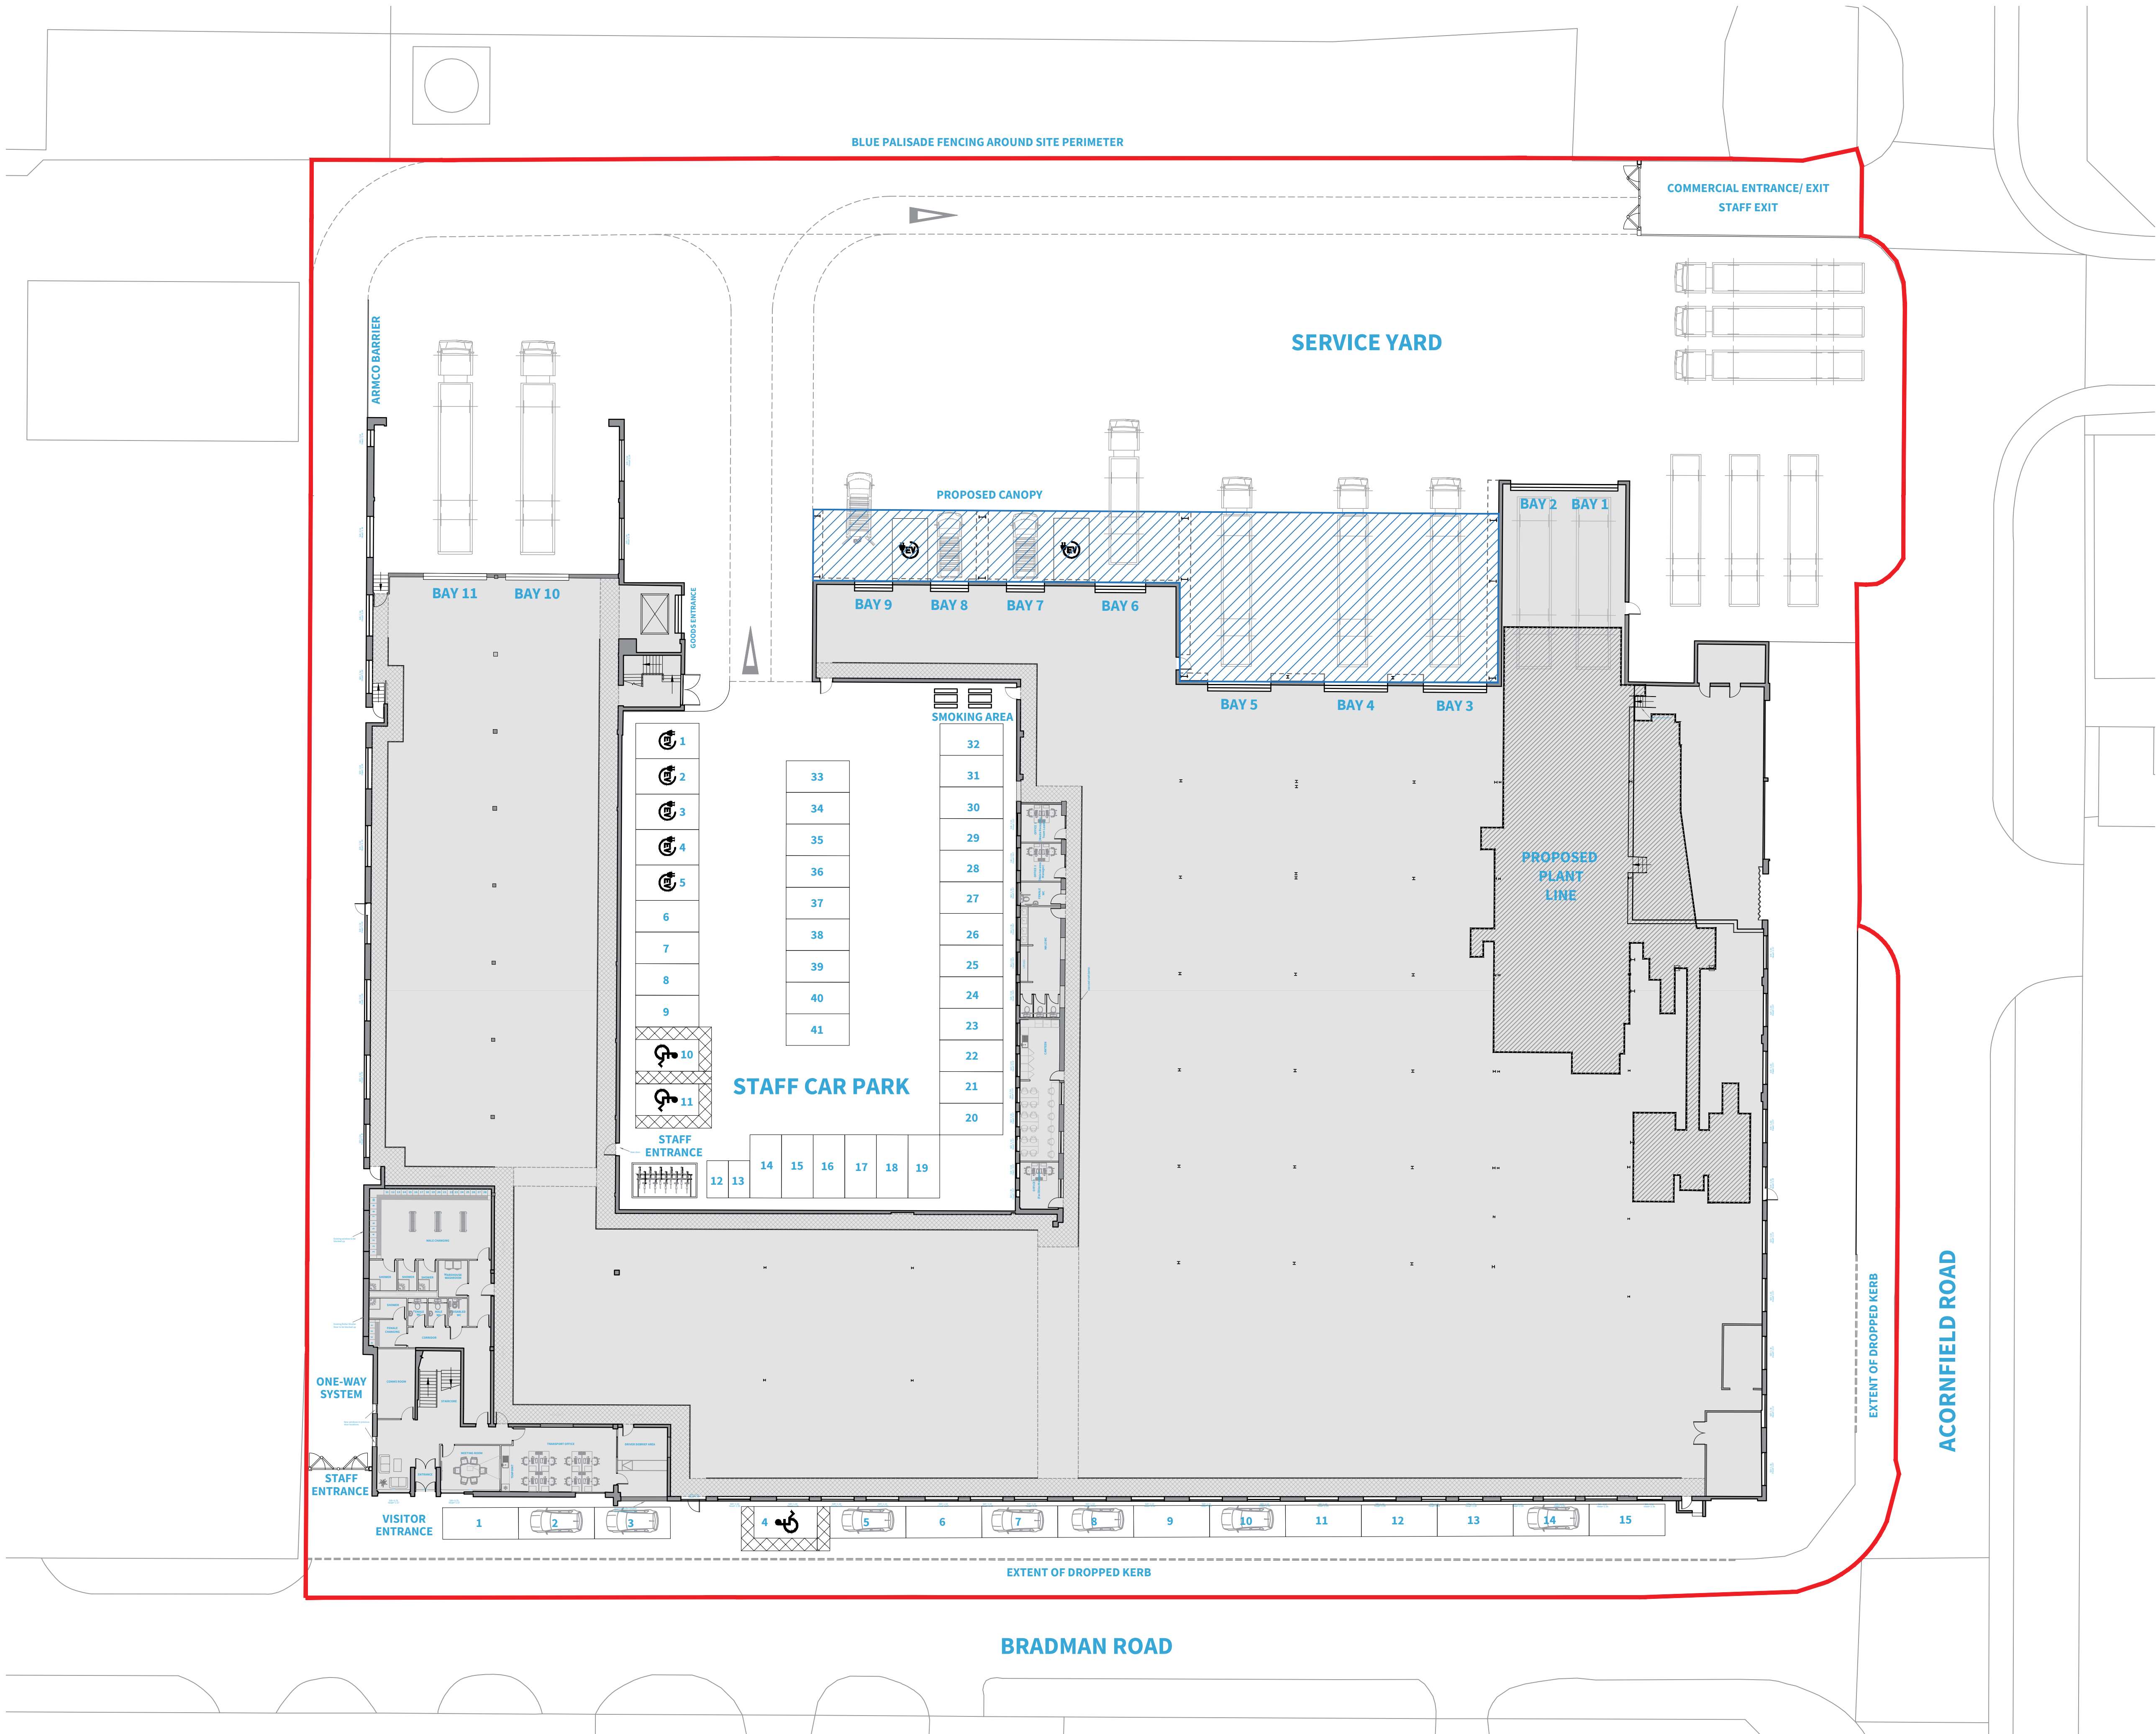

N

1:250

5 M

25 M

Do not scale this drawing. Check all dimensions on site. This drawing to be read in conjunction with all relevant drawings. All work to be in accordance with Building Regulations and relevant British Standards. This drawing produced for use in this project only and may not be used for any other purpose. Wainwrights accepts no liability for the use of this drawing other than the purpose for which it was intended. This drawing may not be reproduced without prior written agreement.

© COPYRIGHT (WAINWRIGHTS) EXISTS ON ALL INFORMATION AND DESIGNS CONTAINED UPON THIS DRAWING.

REV

DESCRIPTION

DATE

BY

CHECK

A

Staff car park layout revised & steel columns for canopy added.

15.07.2022

ER

DD

B

Initial PLANNING issue

13.07.2022

ER

DD

C

Revised as per clients comments

08.07.2022

ER

DD

A

Extents of canopy revised

06.12.2021

ER

DD

W

WAINWRIGHTS

SURVEYORS | ARCHITECTS | PROJECT MANAGERS

A:

7 Calder Close, Calder Park, Wakefield

T:

01924 911 445

W:

www.wainwrights.uk.com

PLANNING

CLIENT

SRCL

PROJECT

BRADMAN ROAD
KOWSLEY

TITLE

PROPOSED SITE PLAN

SCALE @ A1

DATE

DRAWN

CHECKED

1:250

15.07.2022

ER

DD

PROJECT No.

DRAWING No.

REVISION

WAC 1186

(20) 01

D