


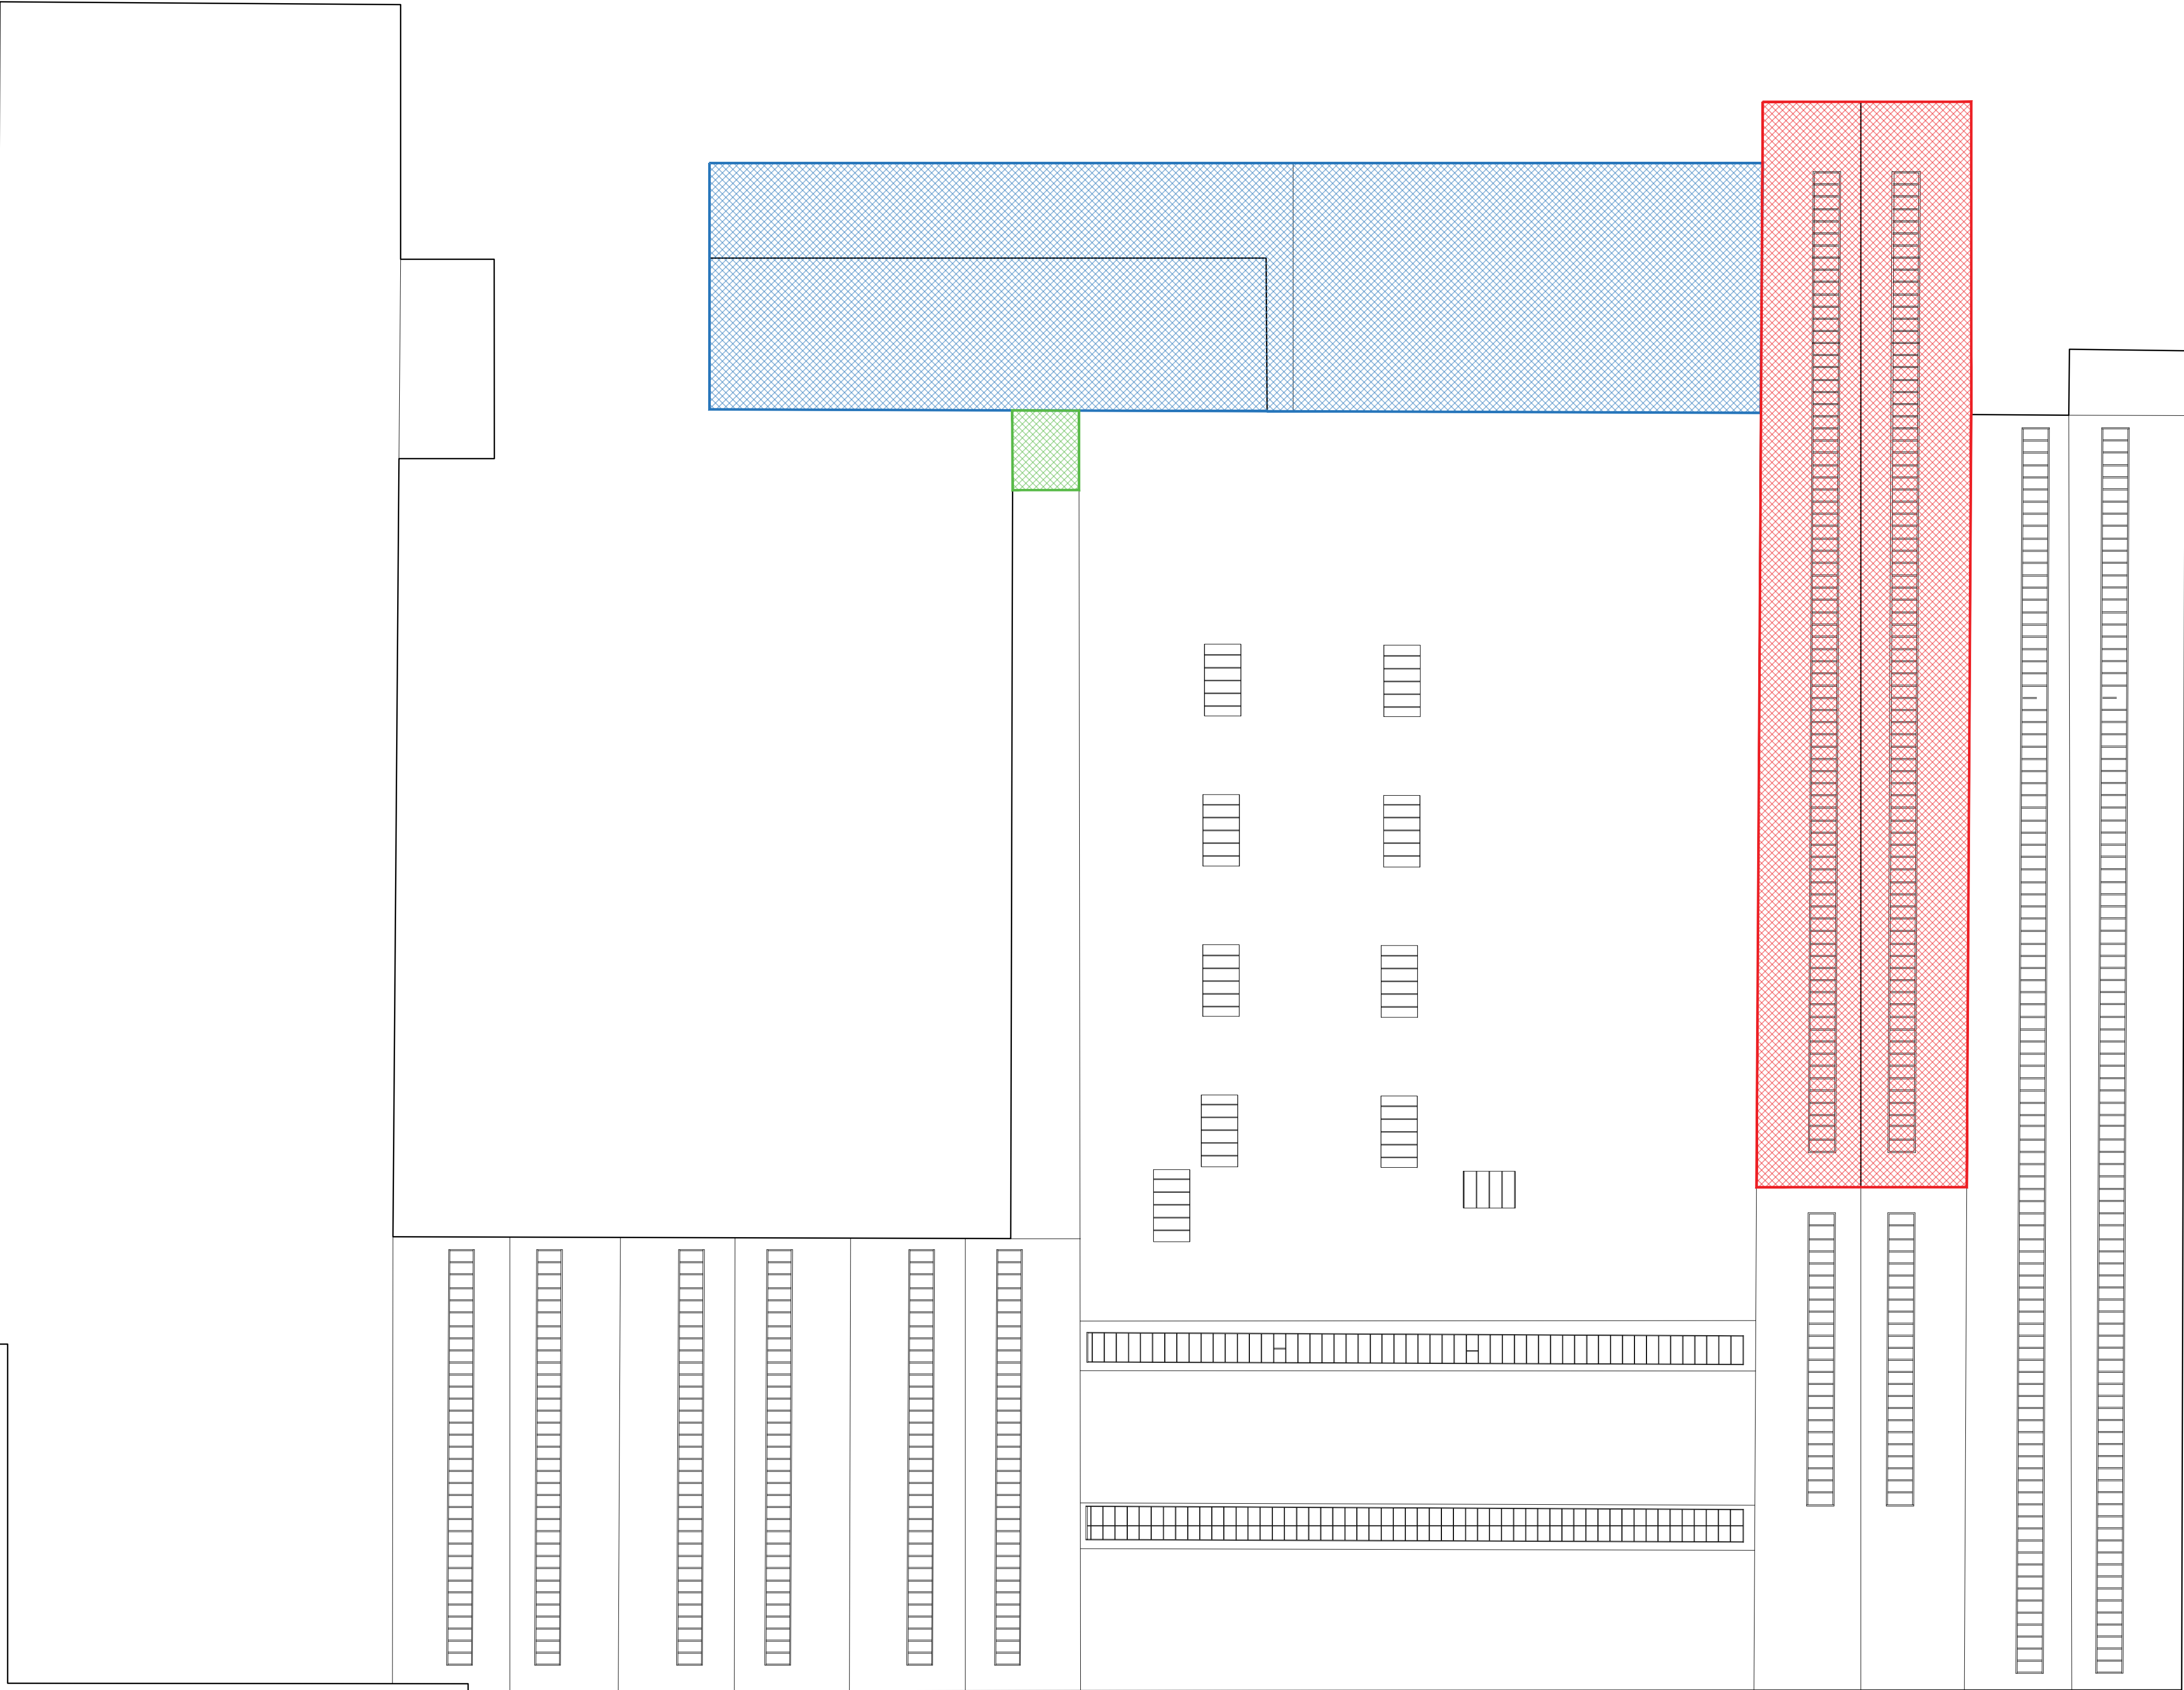

PROPOSED ROOF PLAN

N

Do not scale this drawing. Check all dimensions on site. This drawing to be read in conjunction with all relevant drawings. All work to be in accordance with Building Regulations and relevant British Standards. This drawing produced for use in this project only and may not be used for any other purpose. Wainwrights accepts no liability for the use of this drawing other than the purpose for which it was intended. This drawing may not be reproduced without prior written agreement.

© COPYRIGHT (WAINWRIGHTS) EXISTS ON ALL INFORMATION AND DESIGNS CONTAINED UPON THIS DRAWING.

1:200

4 M

10 M

20 M

DRAWING KEY

EXTENT OF FLAT ROOF TO BE EXTENDED

EXTENT OF WAREHOUSE ROOF TO BE RAISED

EXTENT OF CANOPY ROOF

B

Extent of canopy revised

14.07.2022

ER

DD

A

Issued for PLANNING

13.07.2022

ER

DD

REV

DESCRIPTION

DATE

BY

CHECK

W

WAINWRIGHTS

SURVEYORS | ARCHITECTS | PROJECT MANAGERS

A:

7 Calder Close, Calder Park, Wakefield

T:

01924 911 445

W:

www.wainwrights.uk.com

PLANNING

CLIENT

SRCL

PROJECT

BRADMAN ROAD
KOWSLEY

TITLE

PROPOSED ROOF PLAN

SCALE @ A1

DATE

DRAWN

CHECKED

1:200

15.07.2022

ER

DD

PROJECT No.

DRAWING No.

REVISION

WAC 1186

(20) 05

B