




SCALE BAR 1:100

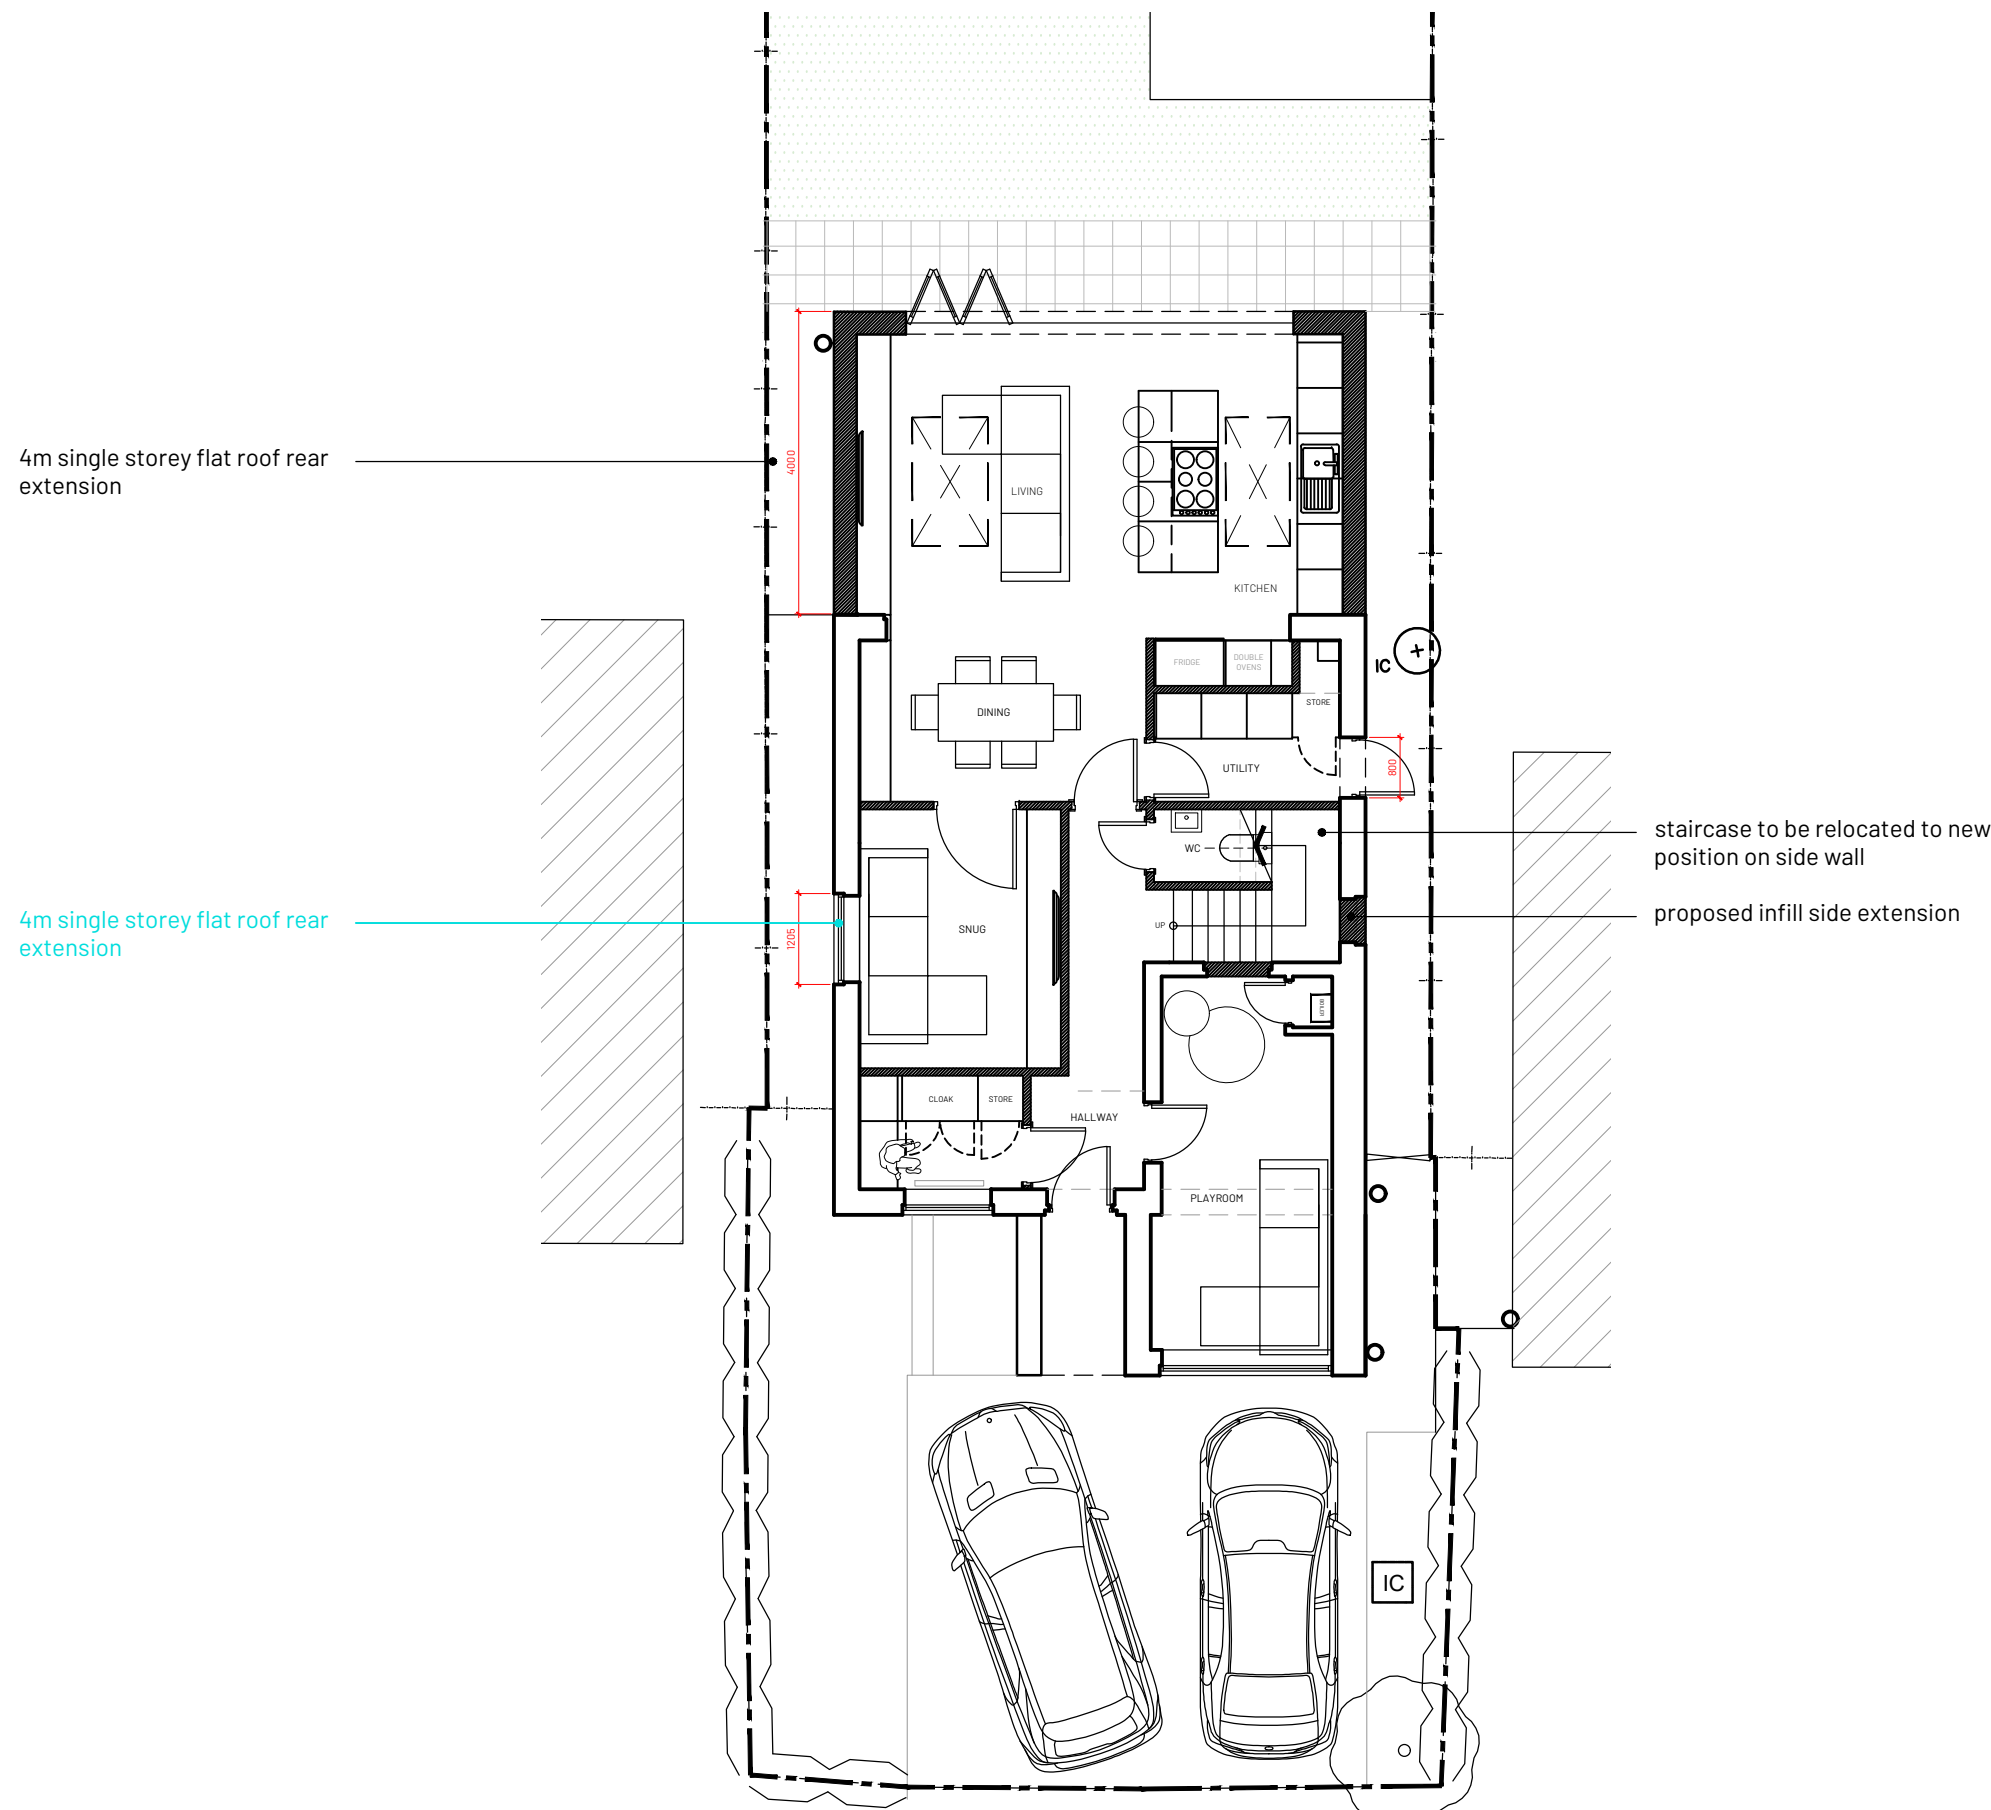


GROUND FLOOR

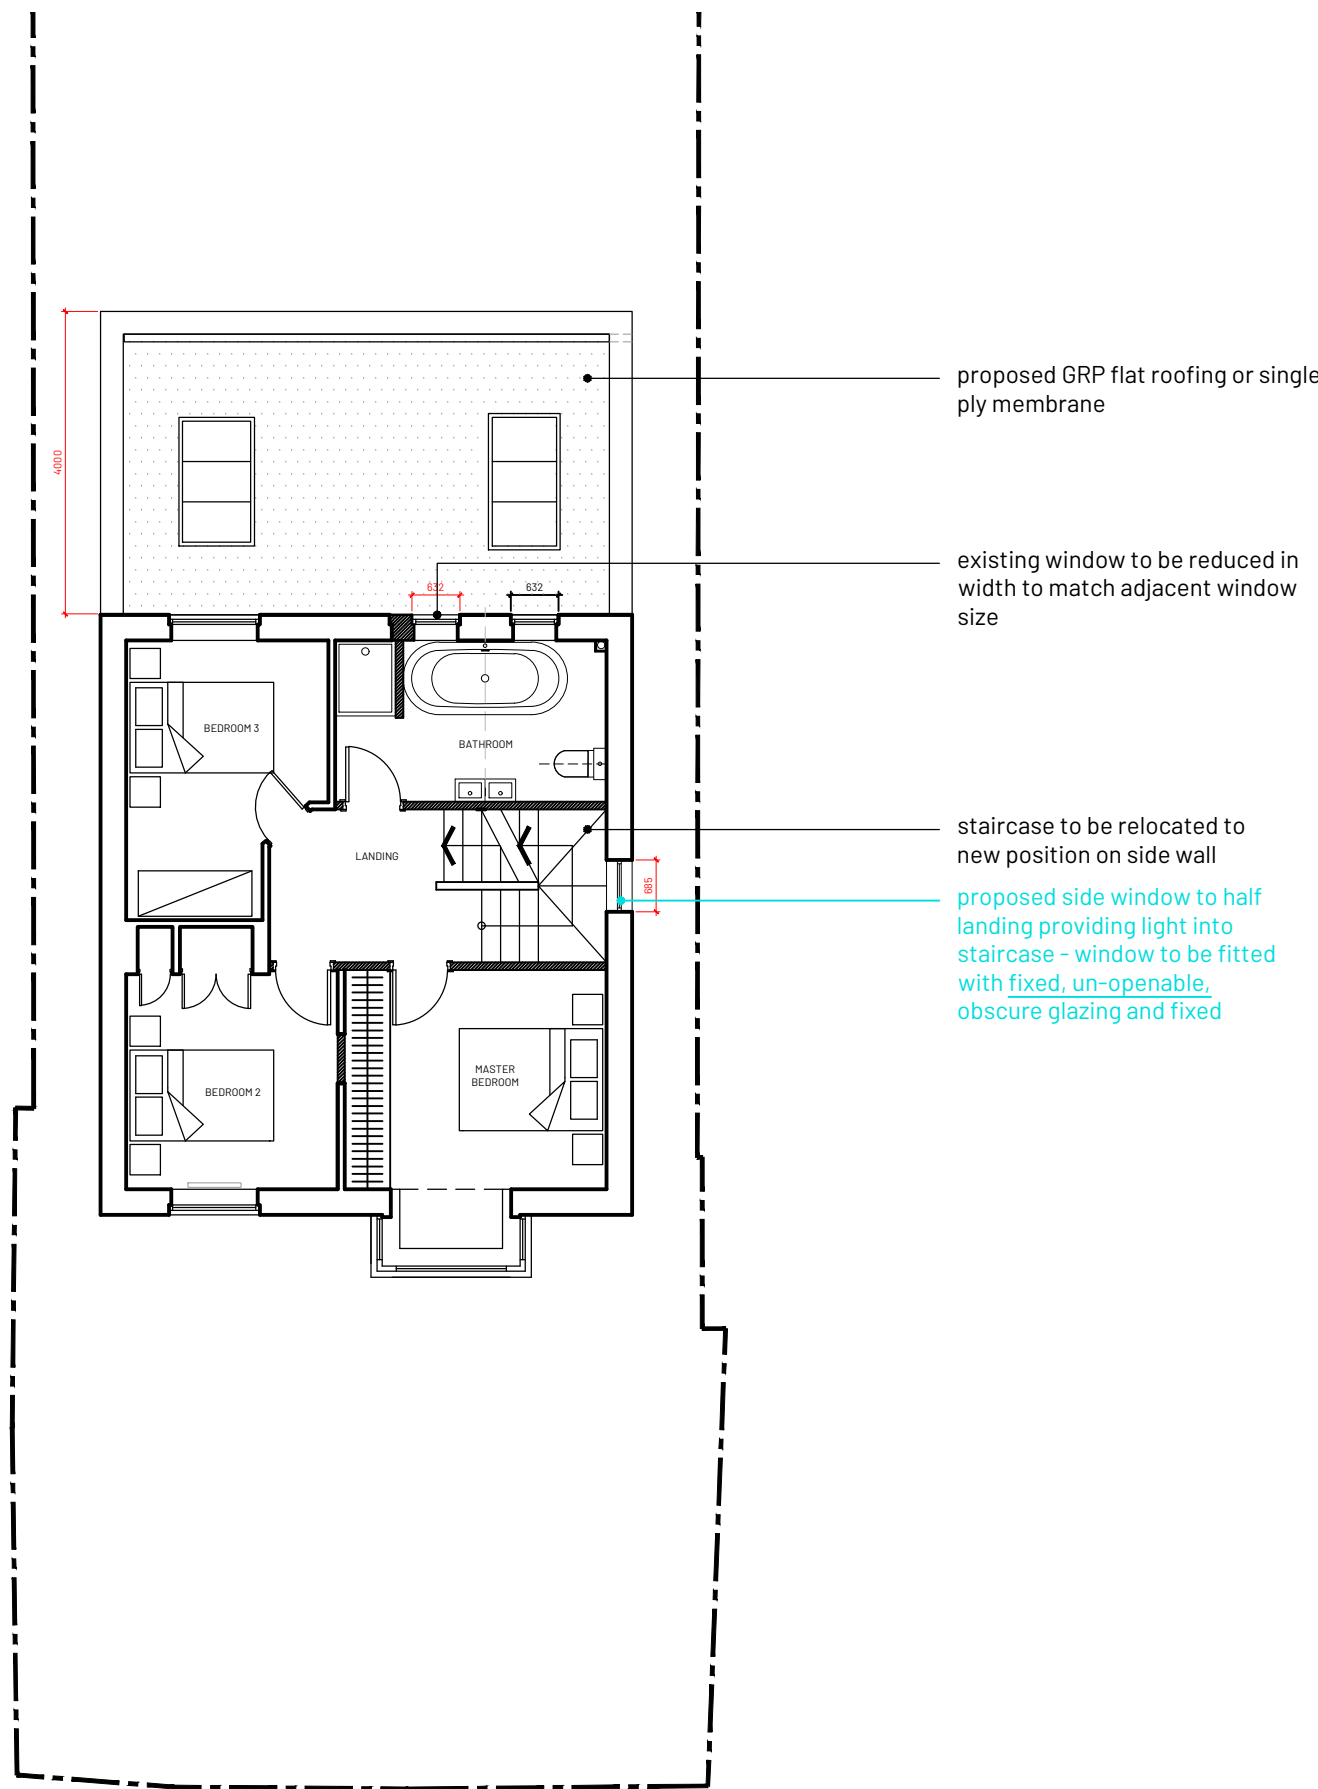

FIRST FLOOR

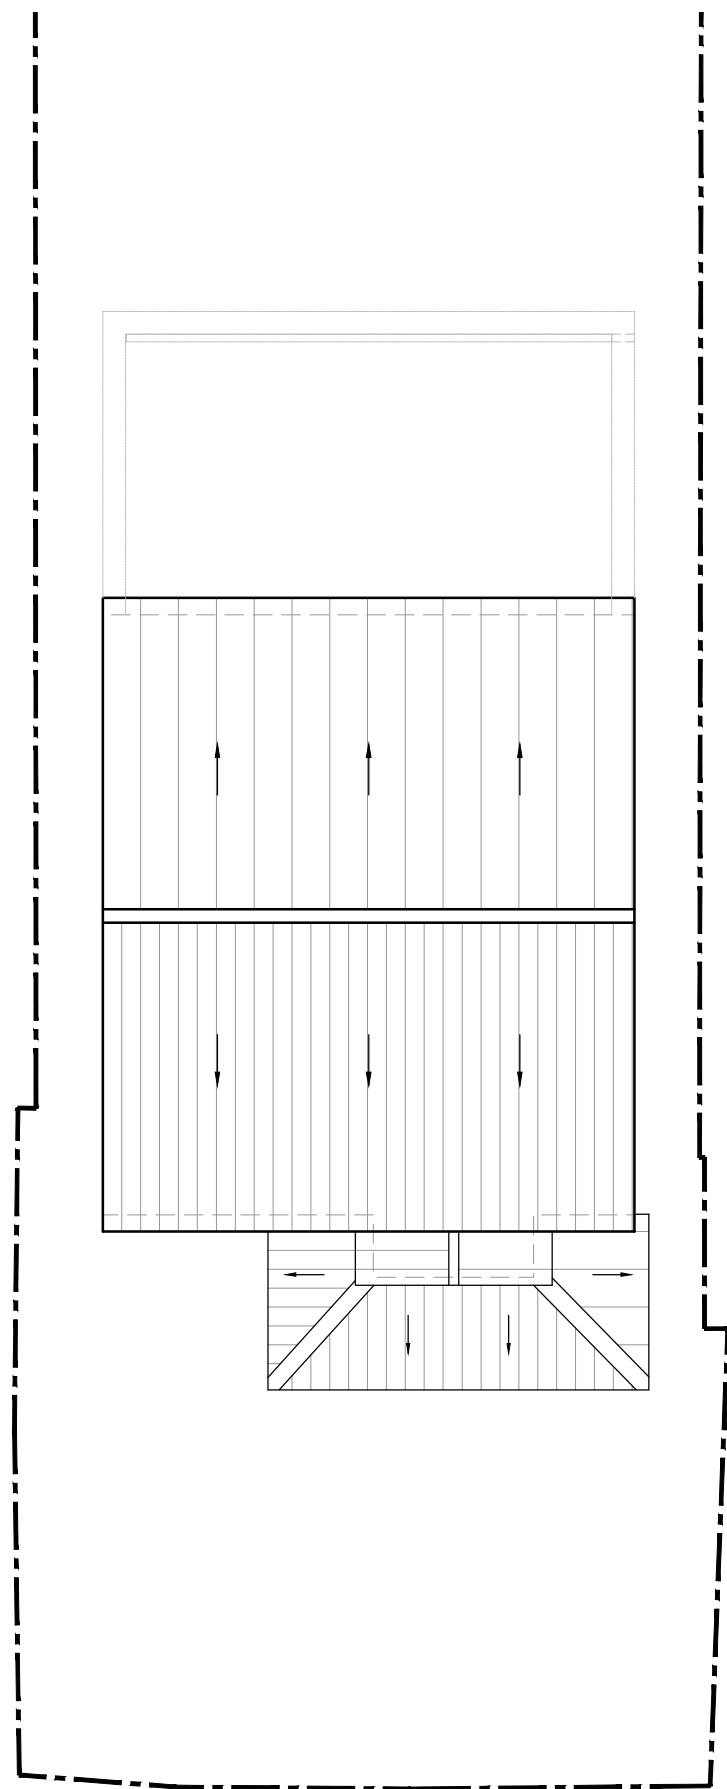

SECOND FLOOR

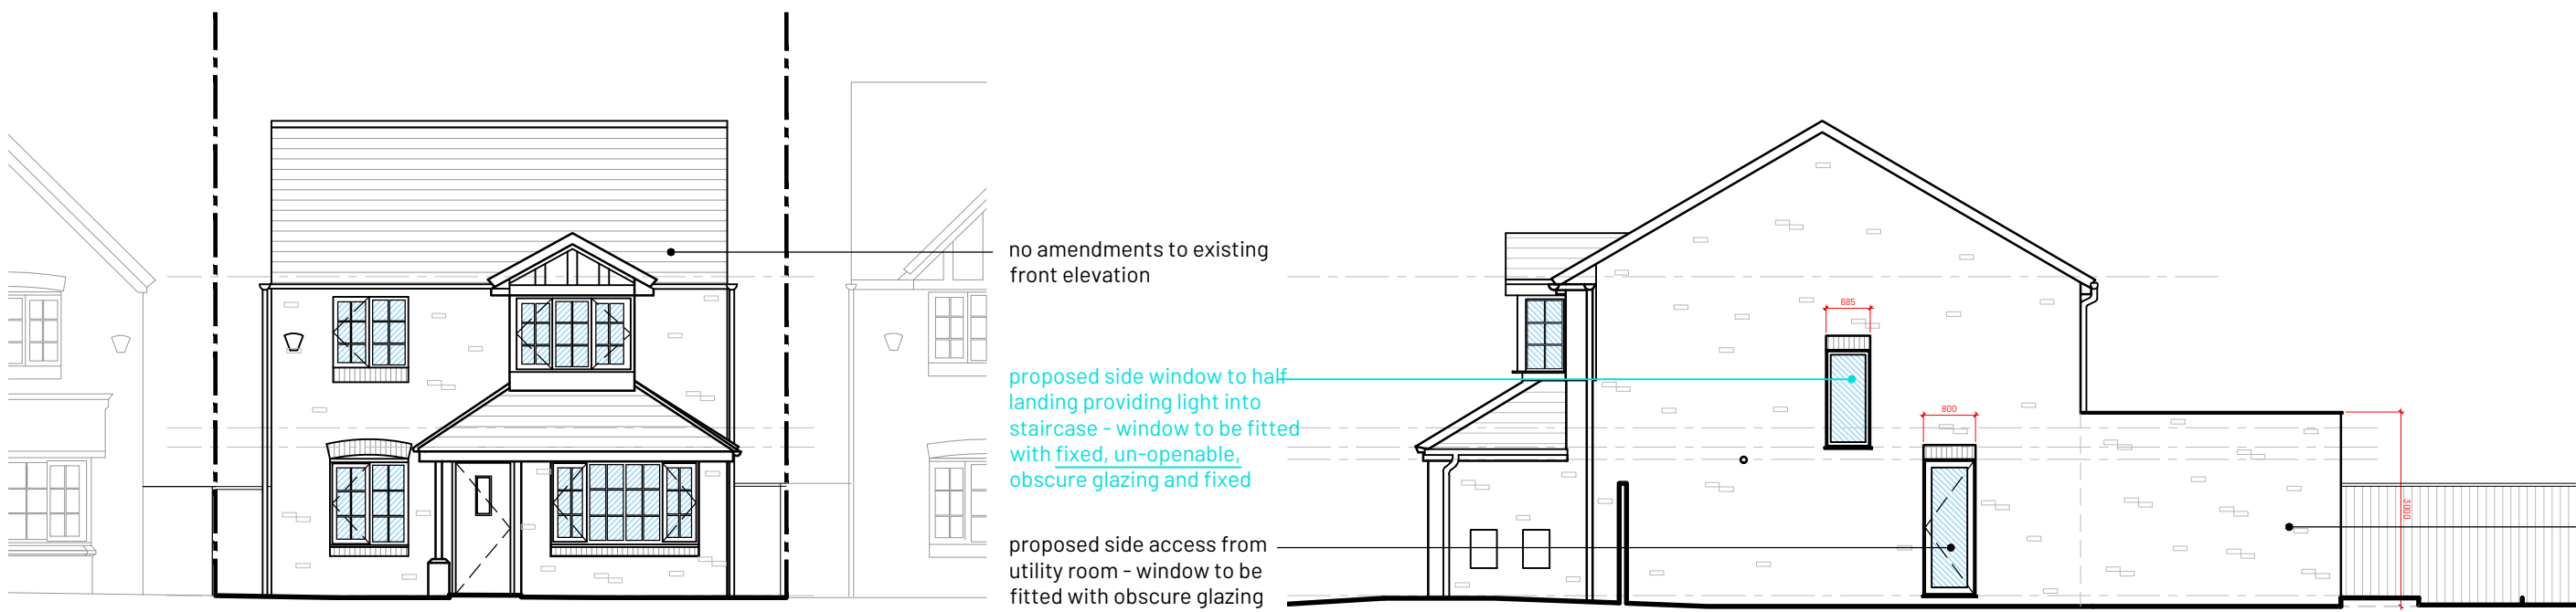


FRONT ELEVATION
(DAM HOUSE CRESCENT)

SIDE ELEVATION
(TO 101 DAM HOUSE CRESCENT)



REAR ELEVATION

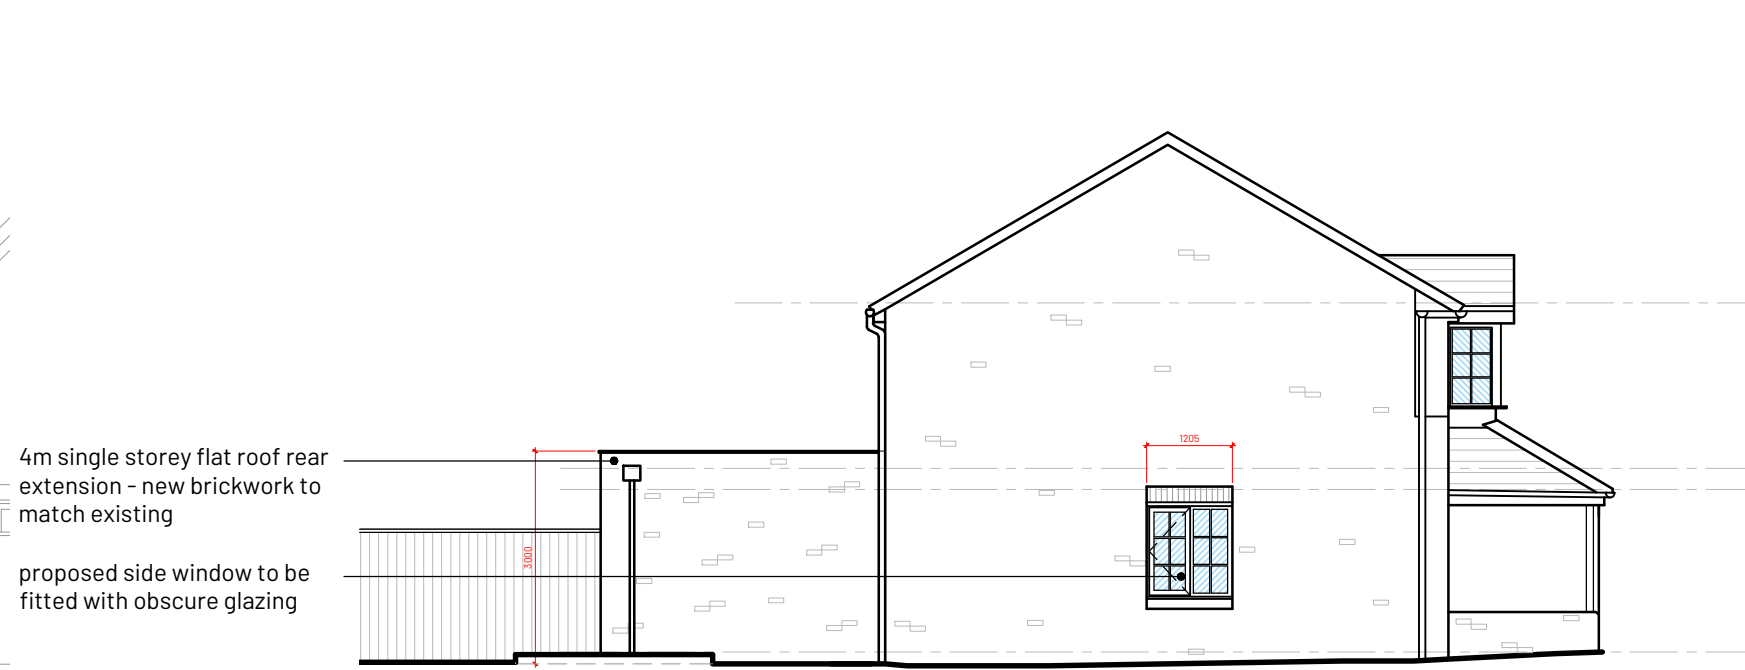


SIDE ELEVATION
(TO 97 DAM HOUSE CRESCENT)

- notes:
1. Drawing to be used for the status indicated only
 2. All dimensions and setting out shall be checked and confirmed and any discrepancies to be reported to the Designer prior to commencement of any work
 3. All work and materials to be in accordance with current statutory legislation, relevant codes of practice and British Standards
 4. Drawing to be read in accordance with relevant consultants and sub-contractors drawings and specifications
 5. This drawing is the property of the Designer and is not to be used in whole or in part without written consent

no.	revision	date
-	First issue	24/11/07
A	Revised issue for planning	24/11/14
B	Openable window to landing amended as requested by planning officer	24/12/13

Various amendments highlighted in colour for clarity

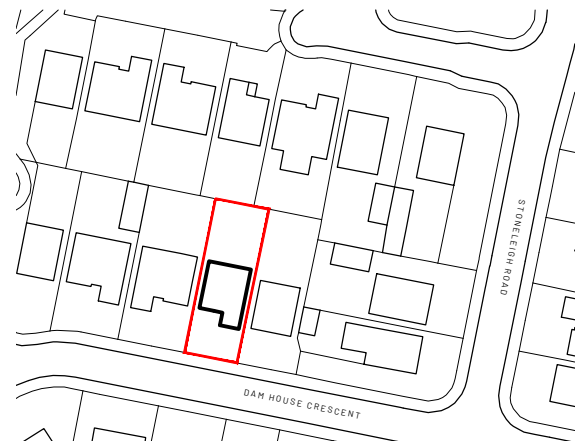

project:
99 Dam House Crescent
Liverpool
L36 9WD

scale: 1:100
sheet: A1
date: November 2024

title:
Proposed Floor Plans & Elevations

drawing status:
Planning

drawing no: 546 - PL - 100
rev: B

