




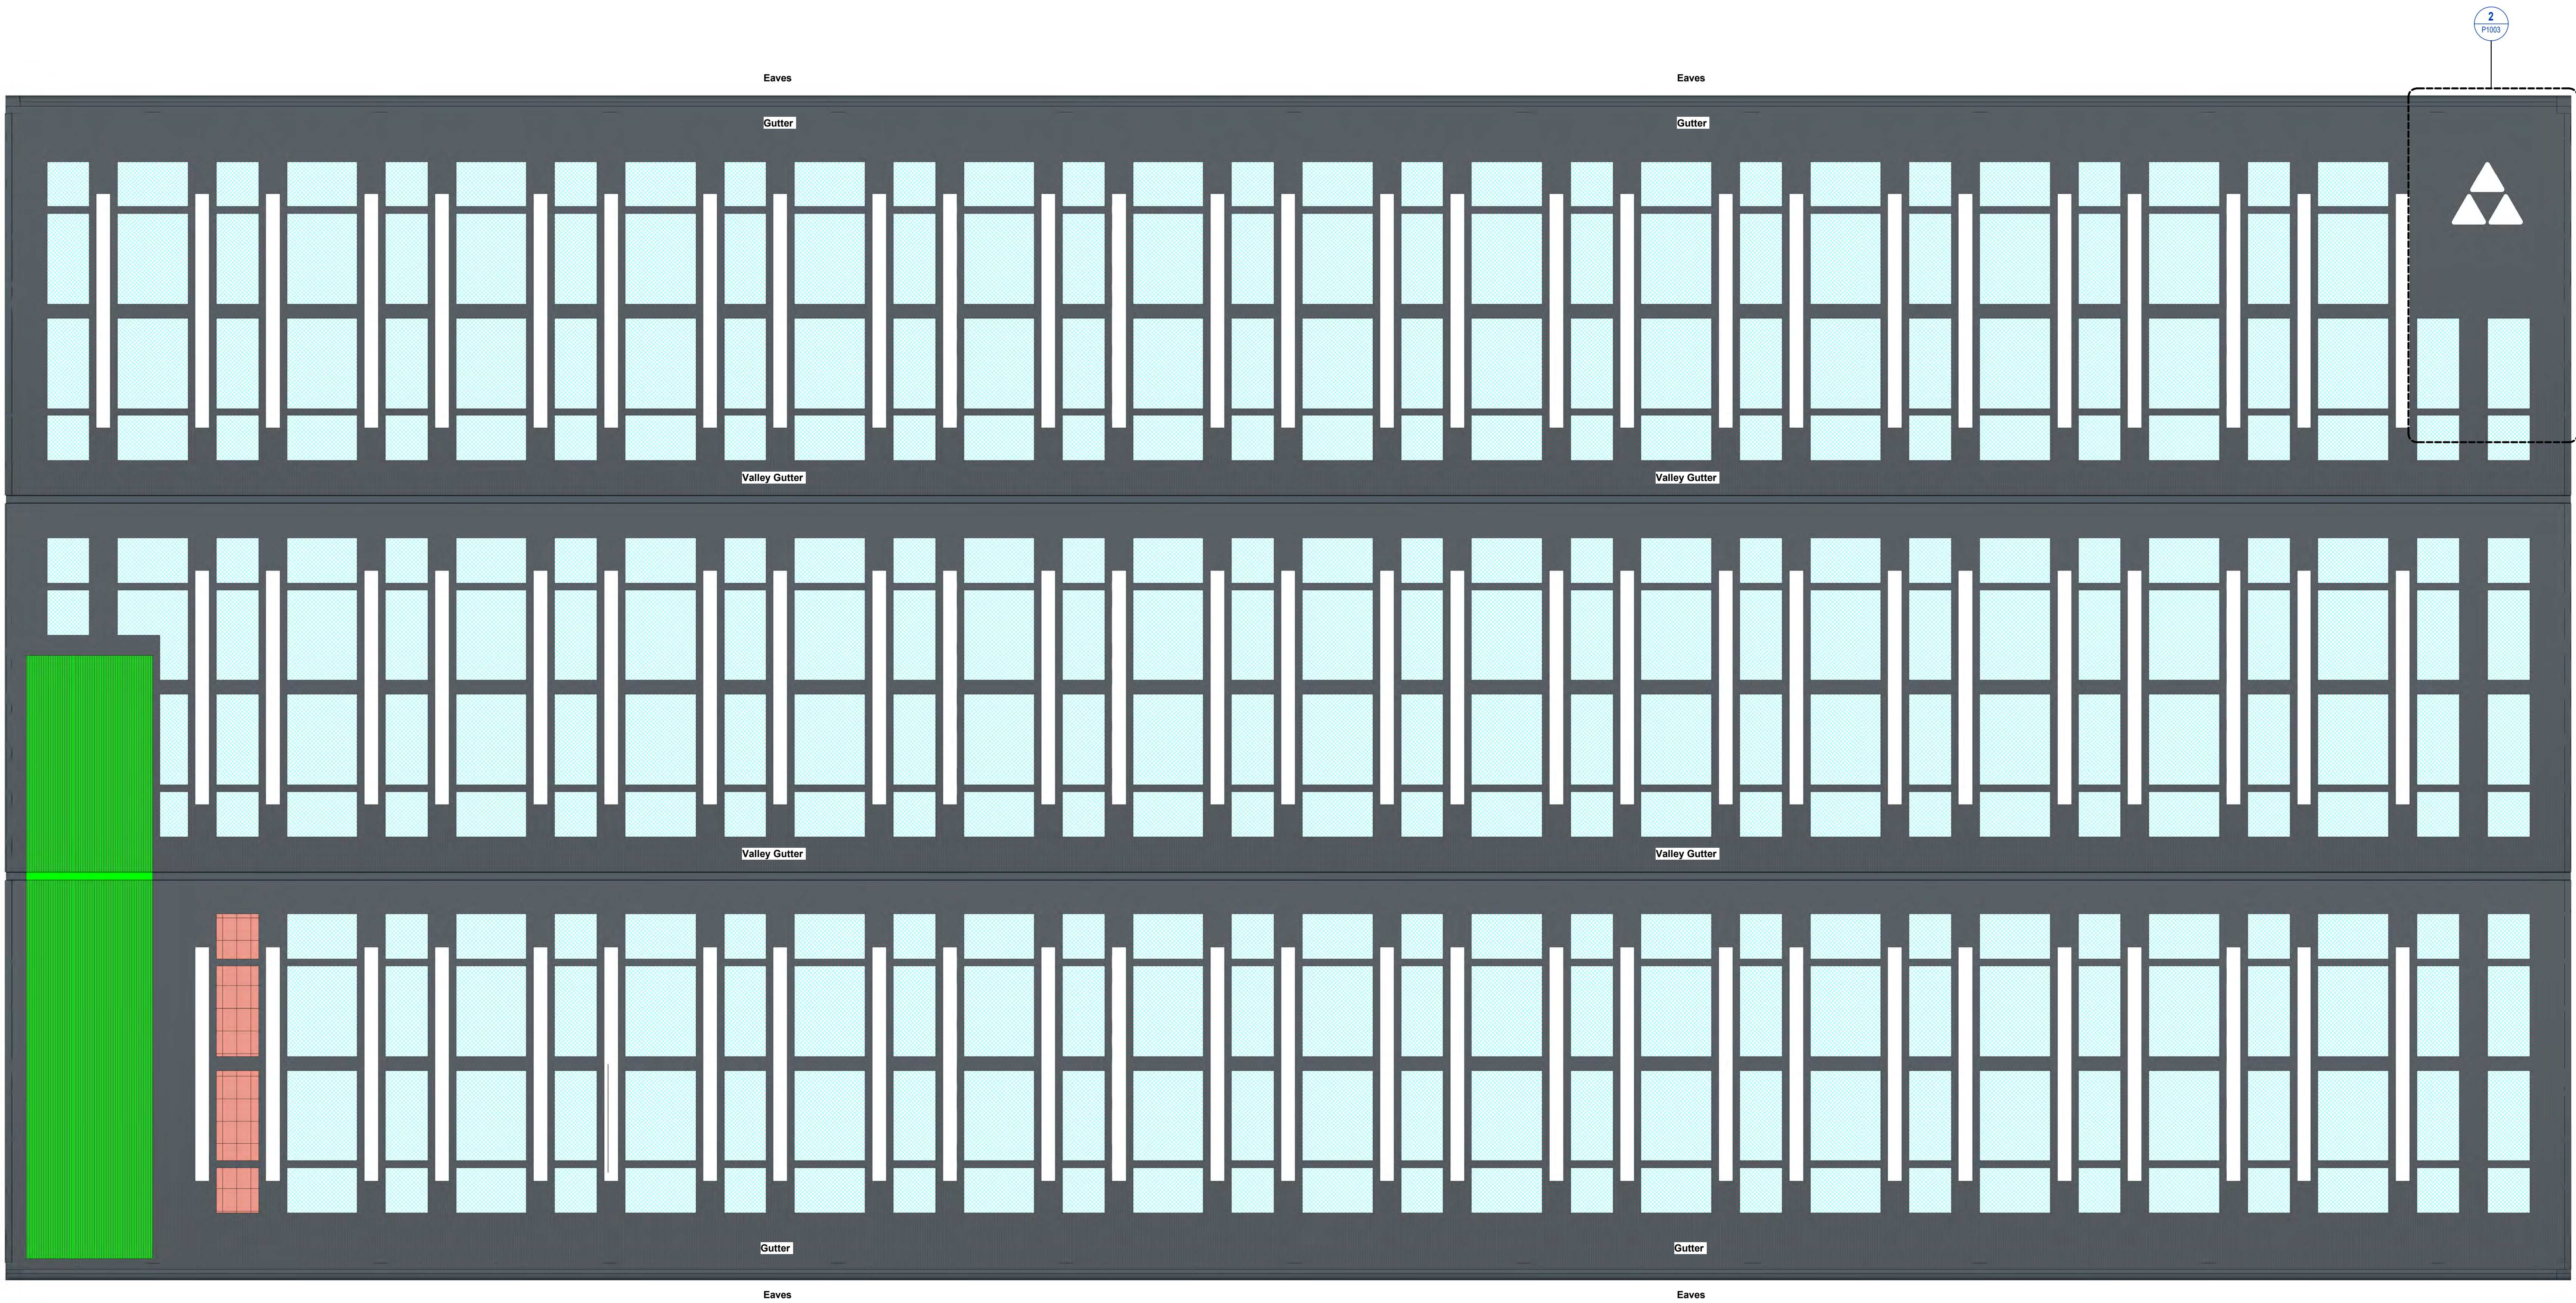


Roof Plan
1 : 200

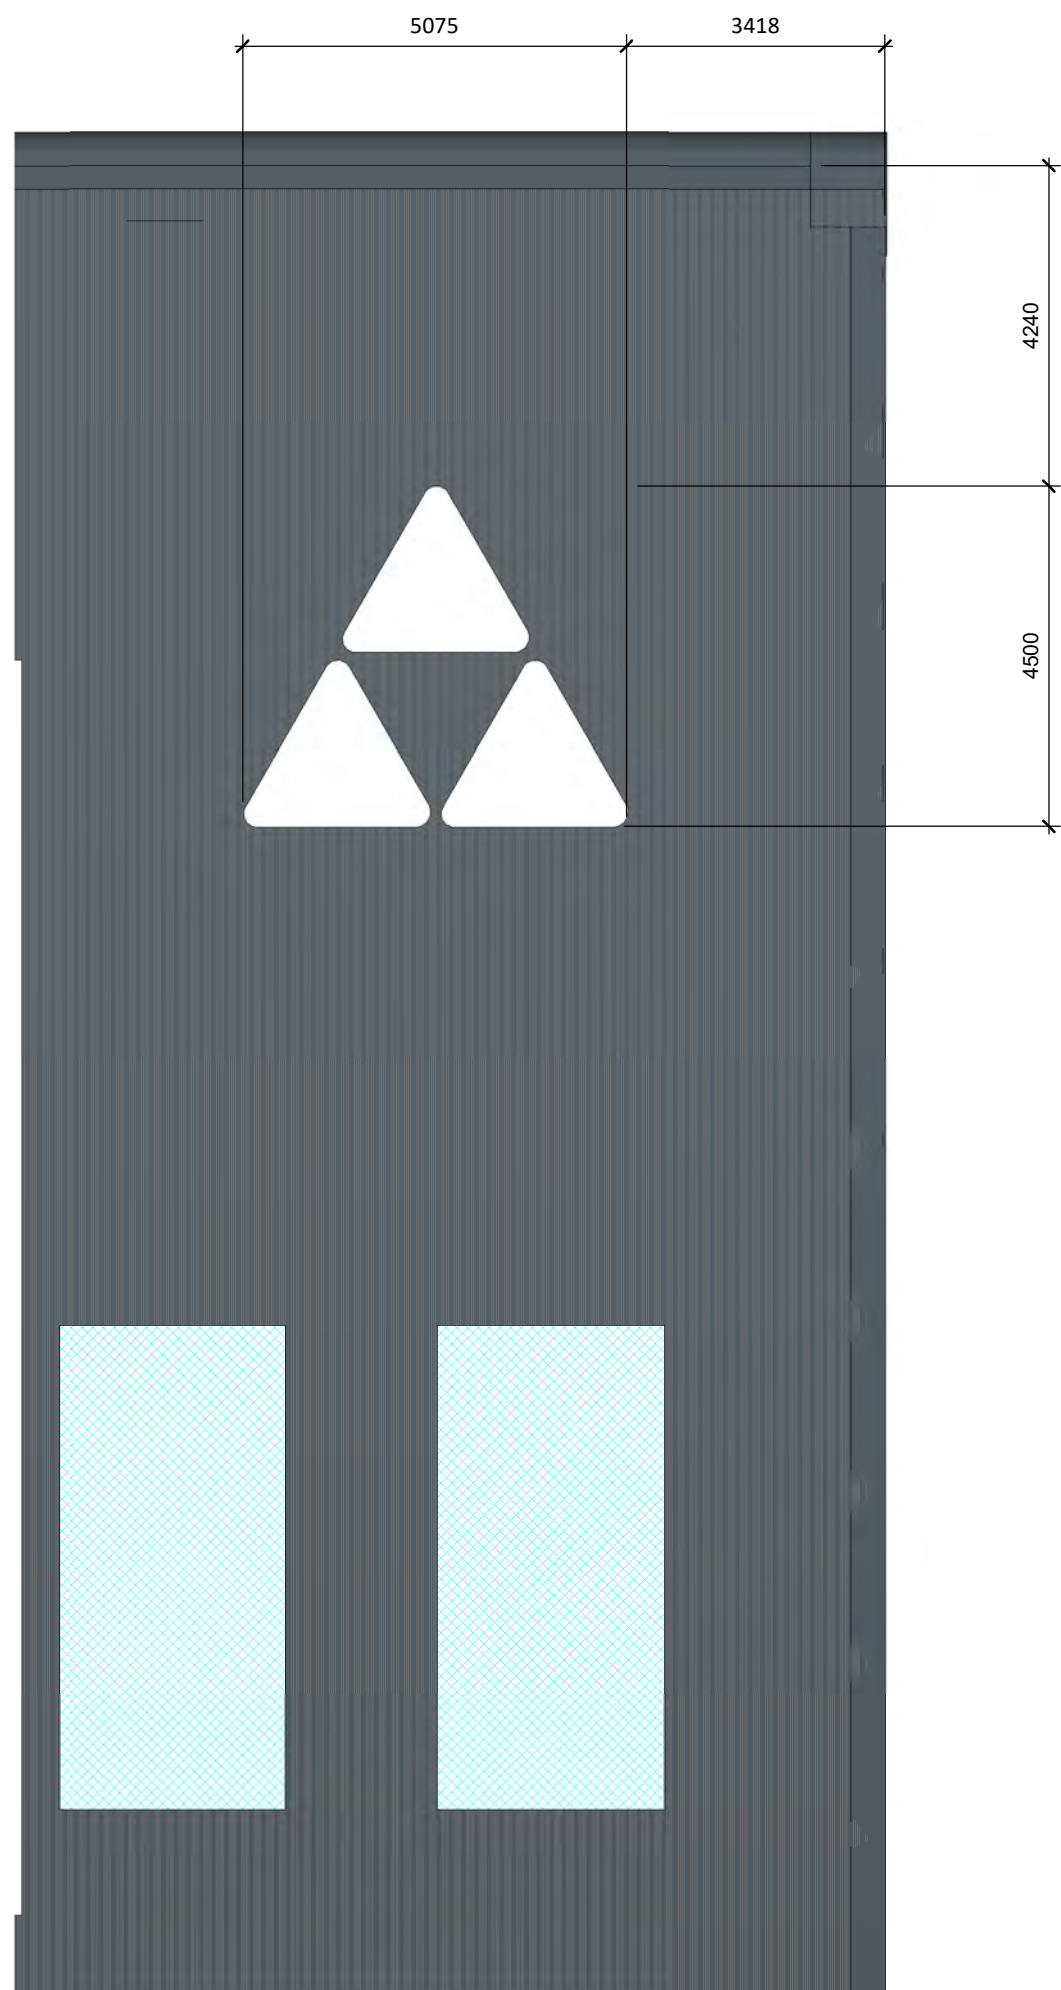

Roof Plan - Sign Type 3 (A)
1 : 100

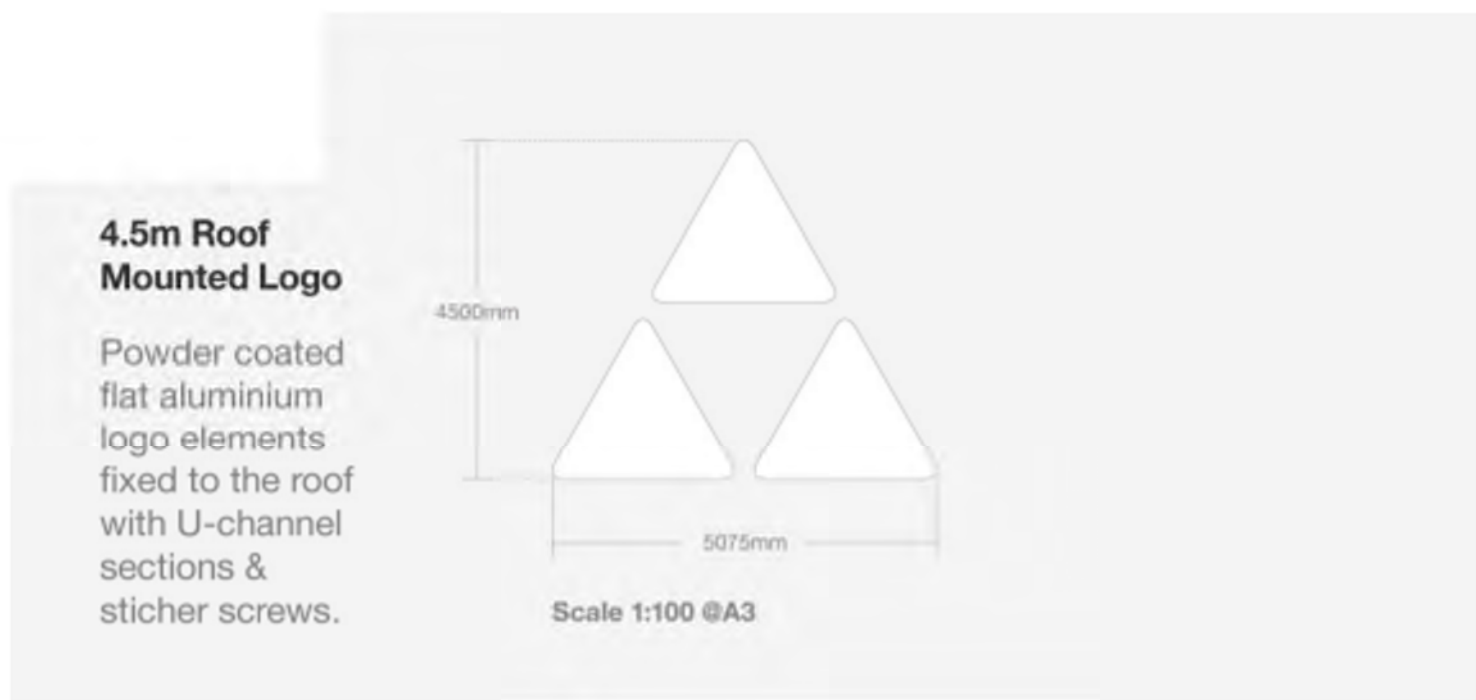

Sign Type 3 (A)
1 : 100

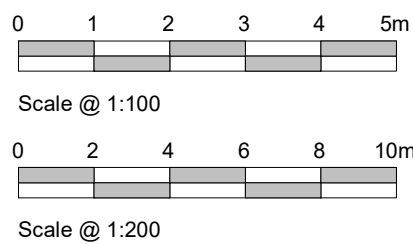

rev | amendments | by | dkt | date

Symmetry Park, Merseyside
Proposed Advertisement Roof Plan

TRITAX SYMMETRY
A TRITAX BIG BOX COMPANY

umc architects
3rd Floor, Manchester Club, 81 King Street, Manchester, M2 4AH
+44 (0)161 413 0590
info@umcarchitects.com

Project Status: Planning
Suitability / Status: S2
Drawn / Checked: PM / DEB
Date: 04/04/23
Scale: As Indicated @ A0
UMC Project Number: 18128
Drawing no: P1003
Revision: C

PLANNING

THIS DRAWING IS FOR INFORMATION ONLY AND SHOULD NOT BE USED FOR ANY OTHER PURPOSE