





REAR GARDEN PHOTOGRAPHS

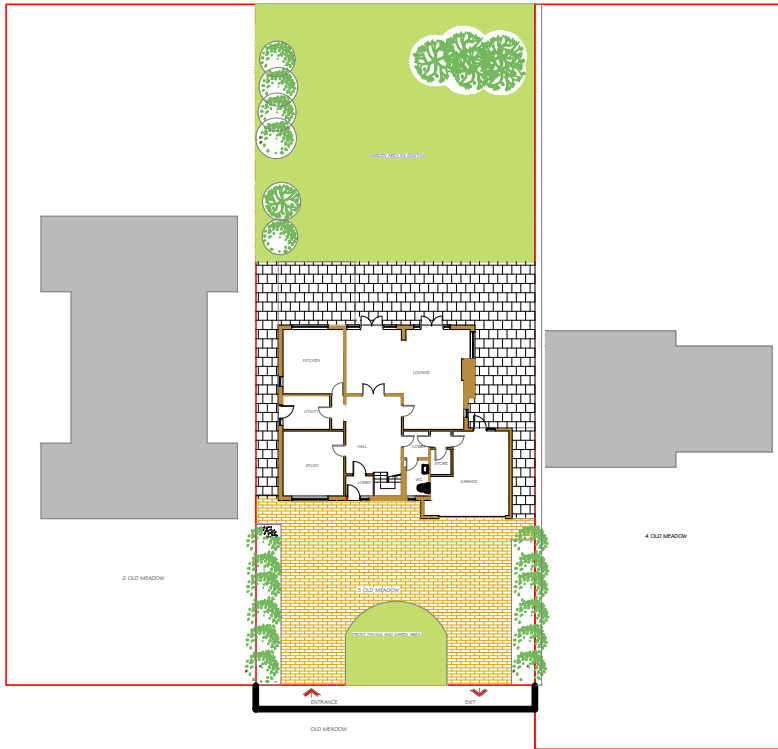

EXISTING GROUND FLOOR PLAN SITE LAYOUT PLAN

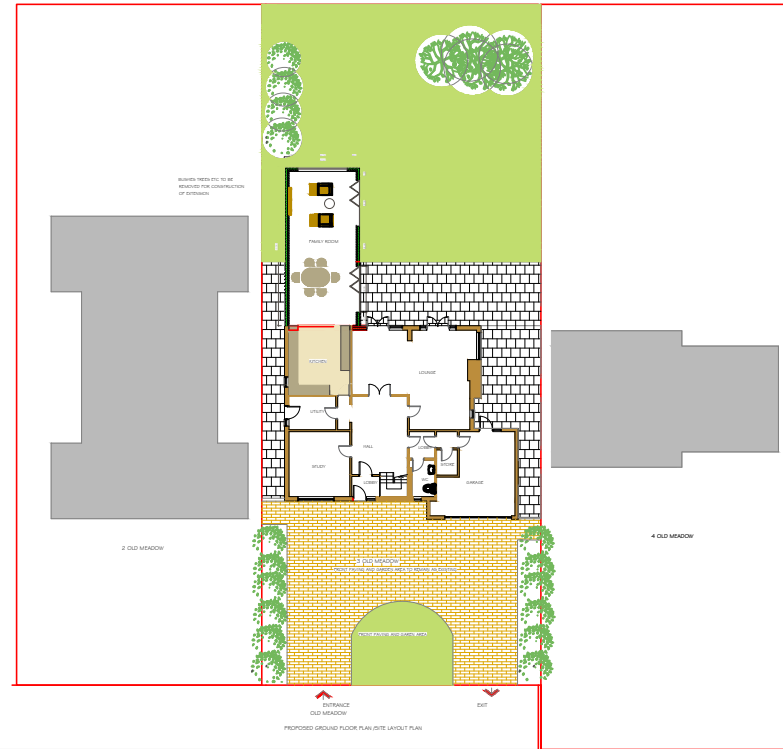

PROPOSED GROUND FLOOR PLAN SITE LAYOUT PLAN



VIEWS OF FRONT LANDSCAPED AREA



VIEWS ALONG OLD MEADOW

SCALE
0M 1.0M 2.0M 3.0M 4.0M 5.0M 6.0M 7.0M

THE DRAWING IS NOT A REPRESENTATION OF THE PROPOSED DEVELOPMENT AND IS NOT TO BE USED FOR ANY PURPOSES OTHER THAN THE PROVISION OF INFORMATION. THE DRAWING IS NOT TO BE USED FOR ANY PURPOSES OTHER THAN THE PROVISION OF INFORMATION. THE DRAWING IS NOT TO BE USED FOR ANY PURPOSES OTHER THAN THE PROVISION OF INFORMATION.

NOTE: THESE DRAWINGS ARE NOT INTENDED TO BE USED FOR ANY PURPOSES OTHER THAN THE PROVISION OF INFORMATION. THE DRAWING IS NOT TO BE USED FOR ANY PURPOSES OTHER THAN THE PROVISION OF INFORMATION. THE DRAWING IS NOT TO BE USED FOR ANY PURPOSES OTHER THAN THE PROVISION OF INFORMATION.

PROPOSED EXTENSION AND INTERNAL ALTERATIONS
3 OLD MEADOW KNOWLES VILLAGE
EXISTING AND PROPOSED SITE LAYOUT PLANS
SCALE 1:500
DATE: 10TH, 2024
DWG No: DM-100102