

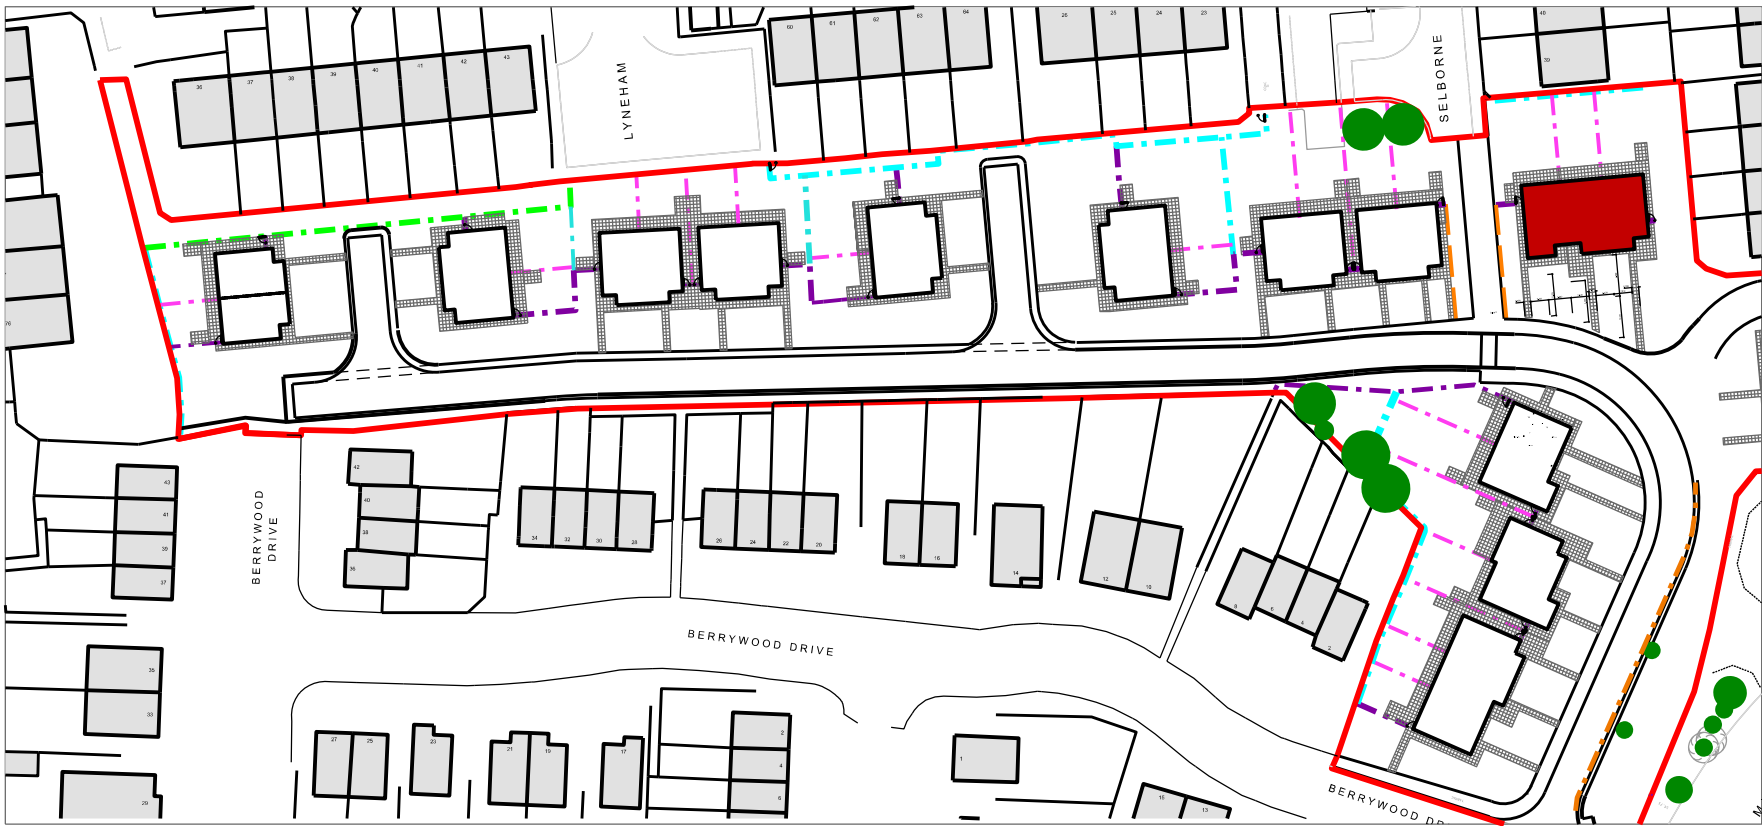



BLOCK 15 - 2B4P & 3B5P HOUSES

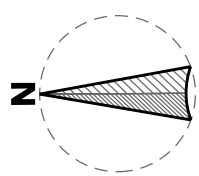


Proposed Site Plan @ 1:1000

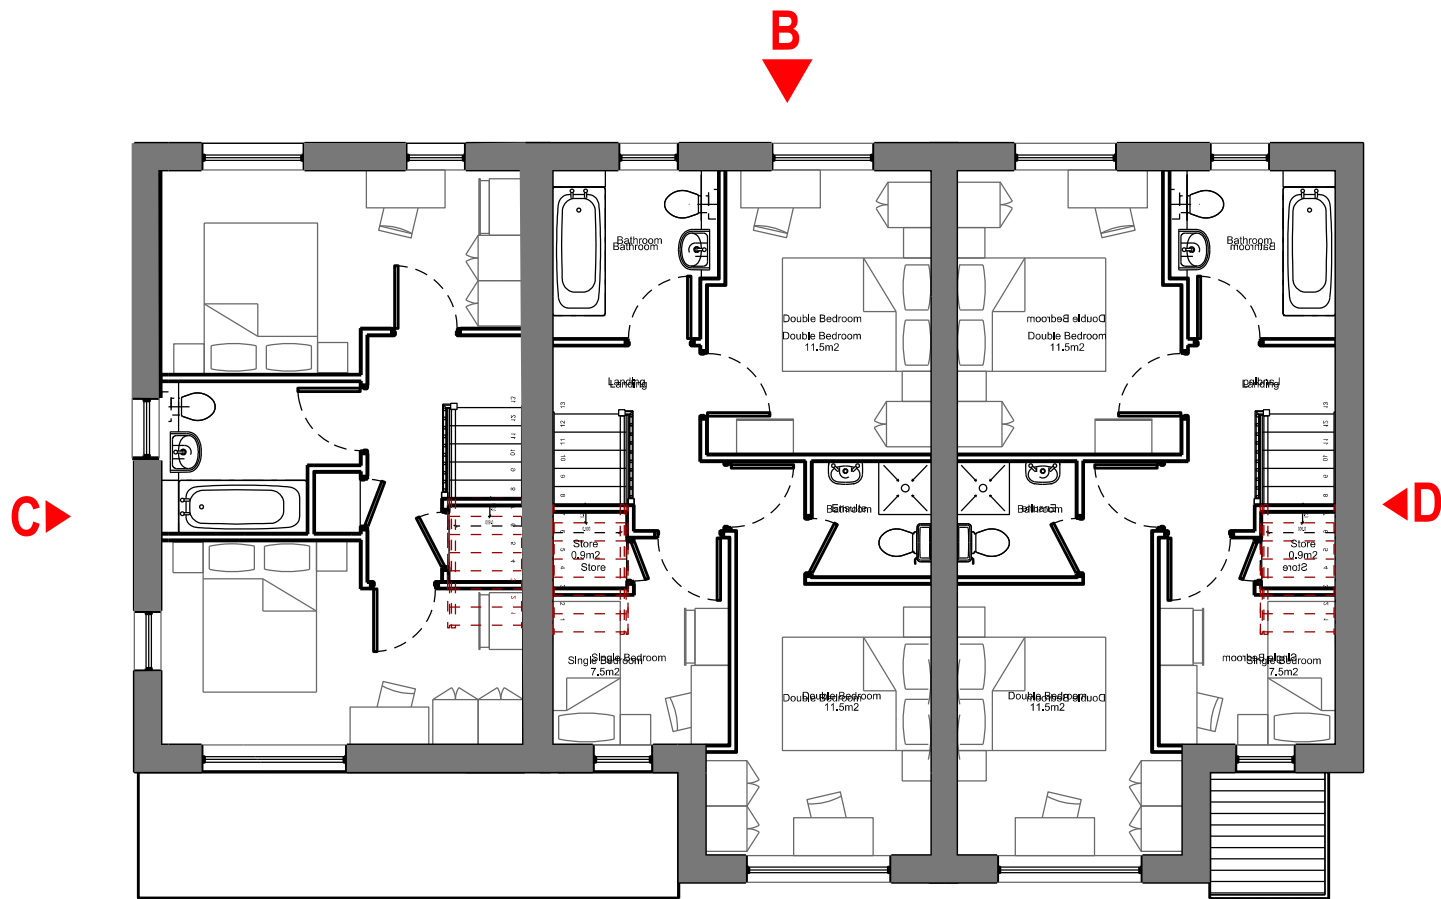

First Floor Plan

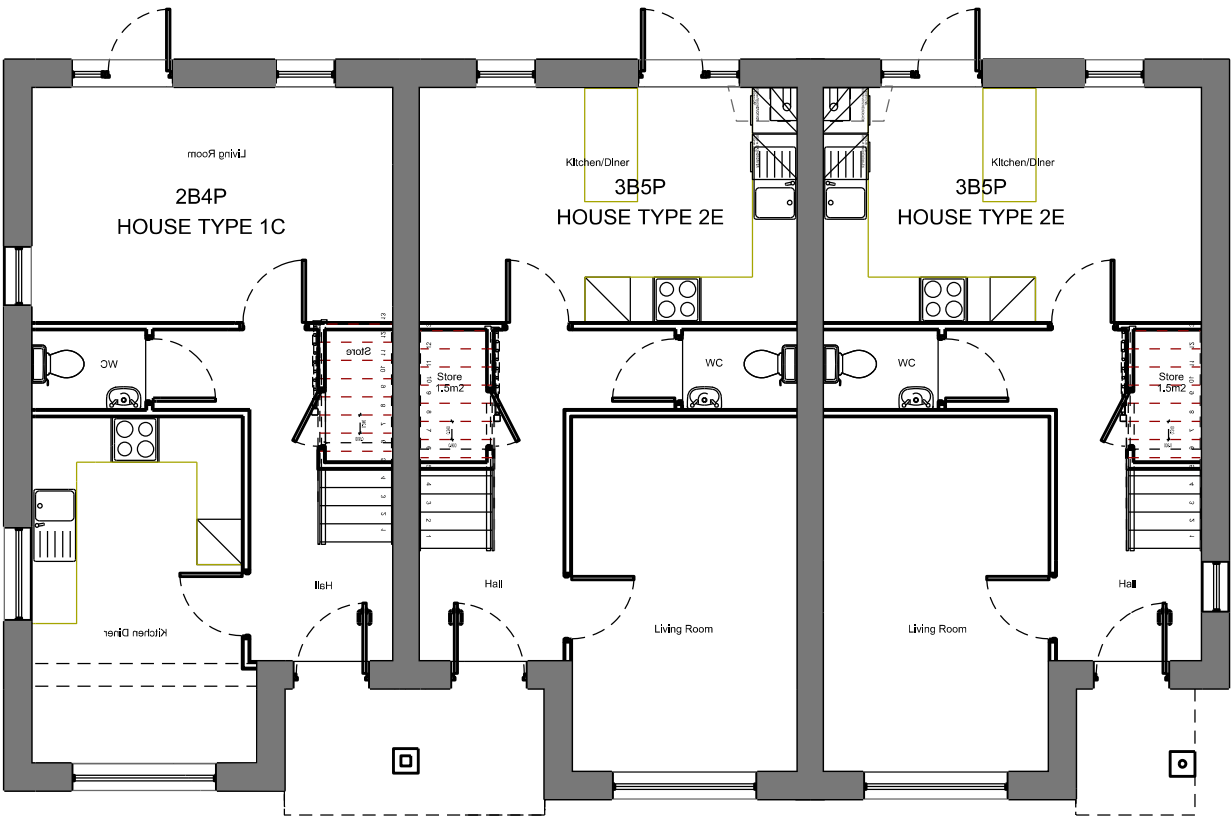


Ground Floor Plan

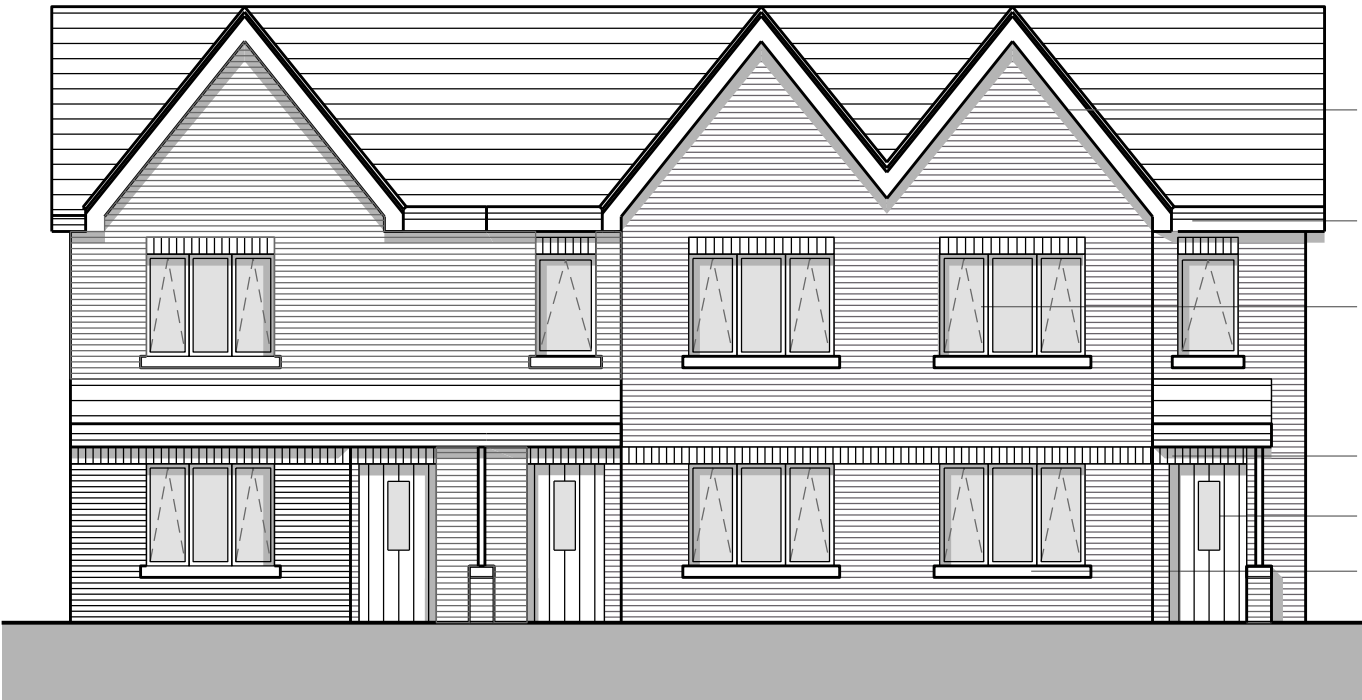


South Elevation (A)



North Elevation (B)

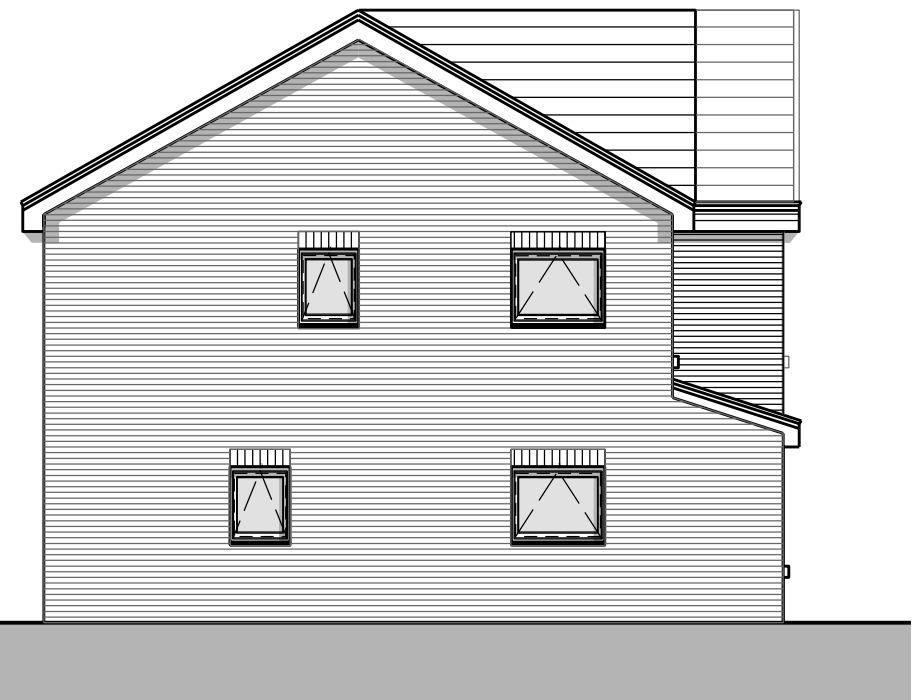

East Elevation (C)

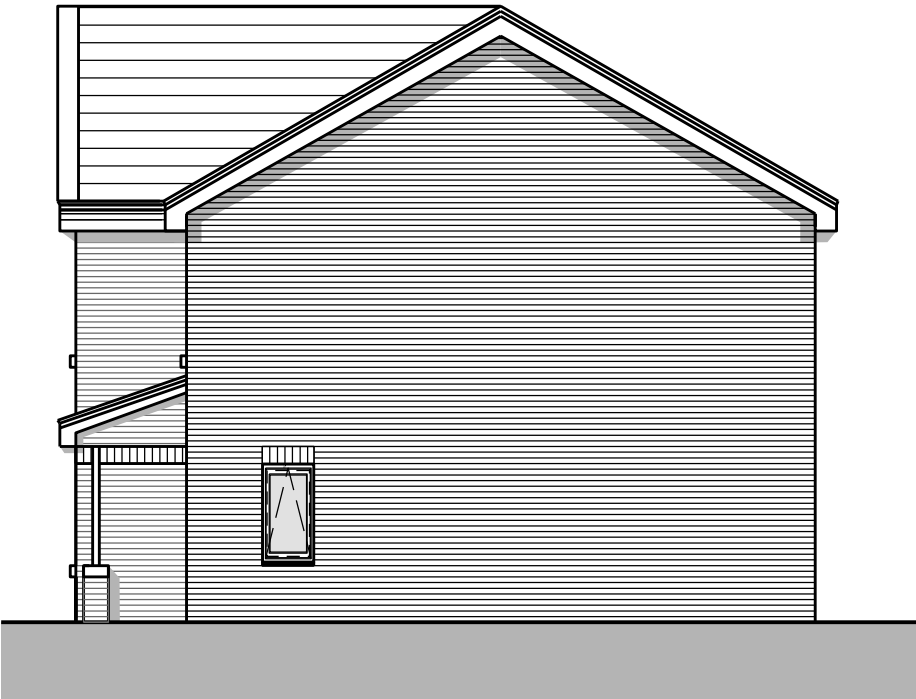

West Elevation (D)

2B4P HOUSE : 77m2
3B5P HOUSE : 86m2



I	Scale bar annotation added, Plot annotation removed and house types listed, as approved drawing	17.04.23	JM
H	North & South elevation windows amended to suit Contractor's Proposals	Mar 23	JM
G	Plot 35 bedroom cill raised to suit planning officer	25.01.17	JM
F	Plot 35 additional bedroom and lounge windows added to gable to suit planning officer	24.01.17	JM
E	Plot 35 handed and large kitchen window to gable provided to suit planning officer	24.01.17	AB
D	Plot 35 additional bedroom and lounge windows added to gable to suit planning officer	23.01.17	JM
DESIGNATION	DETAILS OF REVISION	DATE	INITIALS

PROJECT

Lickers Lane Phase 2
Berrywood Drive

TITLE

Block 15 2B4P & 3B5P Houses
Phase 2

SIZE

A2

STATUS

PLANNING

PROJECT No

1811

DRAWING No

L211

DRAWN by

JM

CHECKED

AB

DATE

MAR 22

SCALE (1:100)

1:100

JOHN MCCALL ARCHITECTS LTD

No .1 Arts Village, Henry Street, Liverpool L1 5BS Tel: 0151 707 1818 Fax: 707 1819

Old Coop Building, Church Street, Hayfield, SK22 2JE e-mail: admin@johnmccall.co.uk