




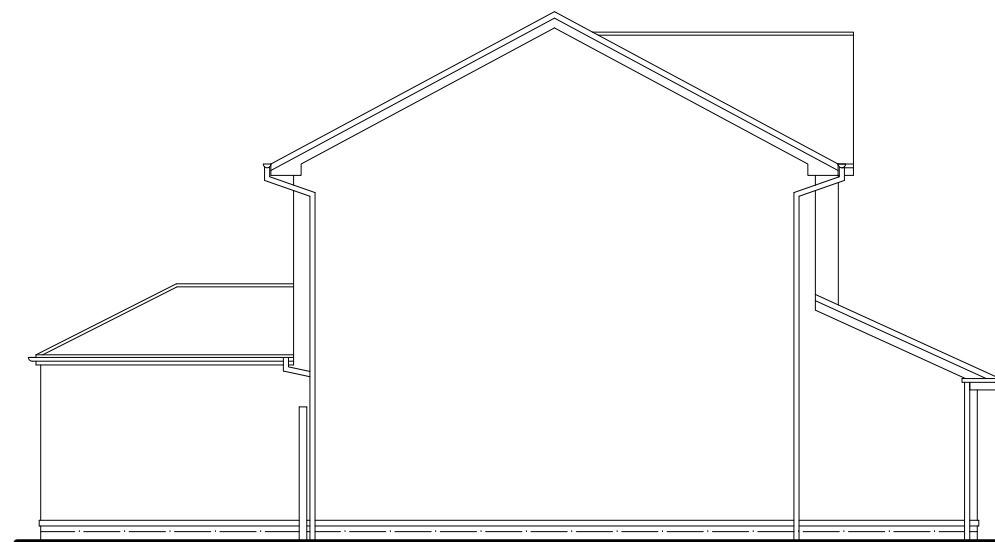



Existing side (south) elevation @ 1:100 scale

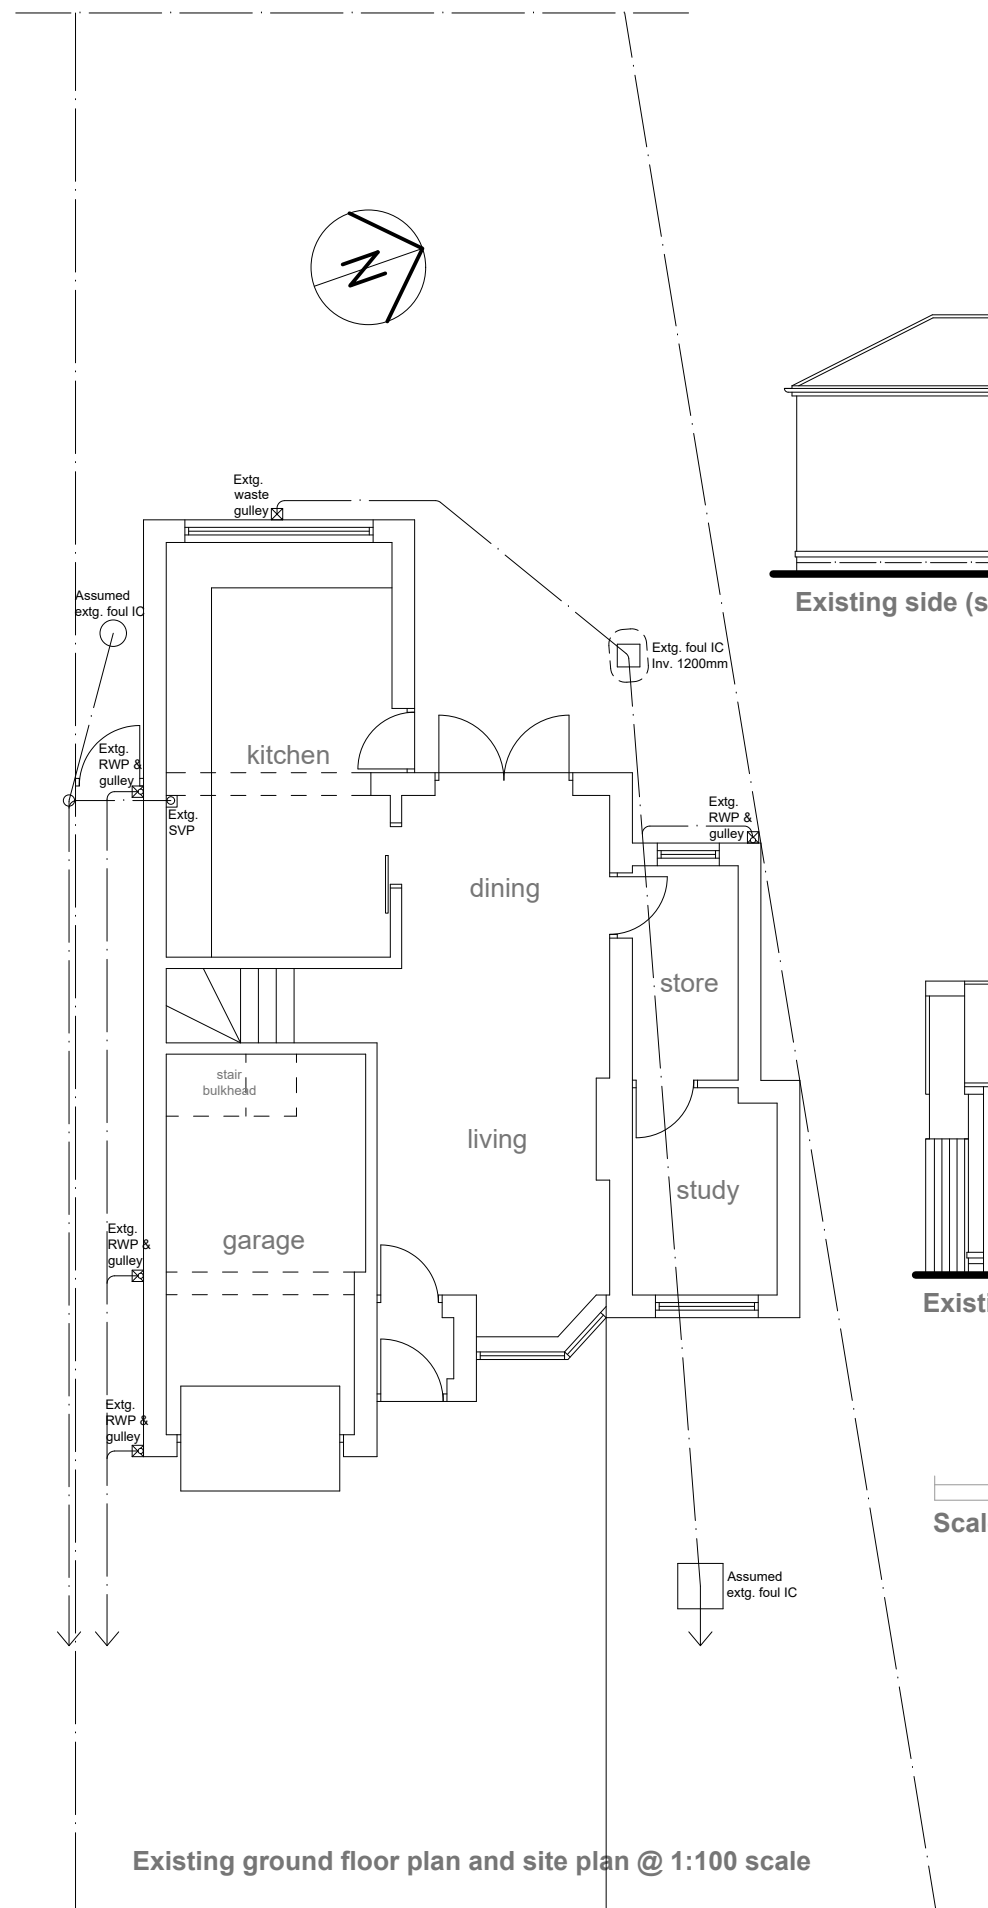


Existing side (north) elevation @ 1:100 scale

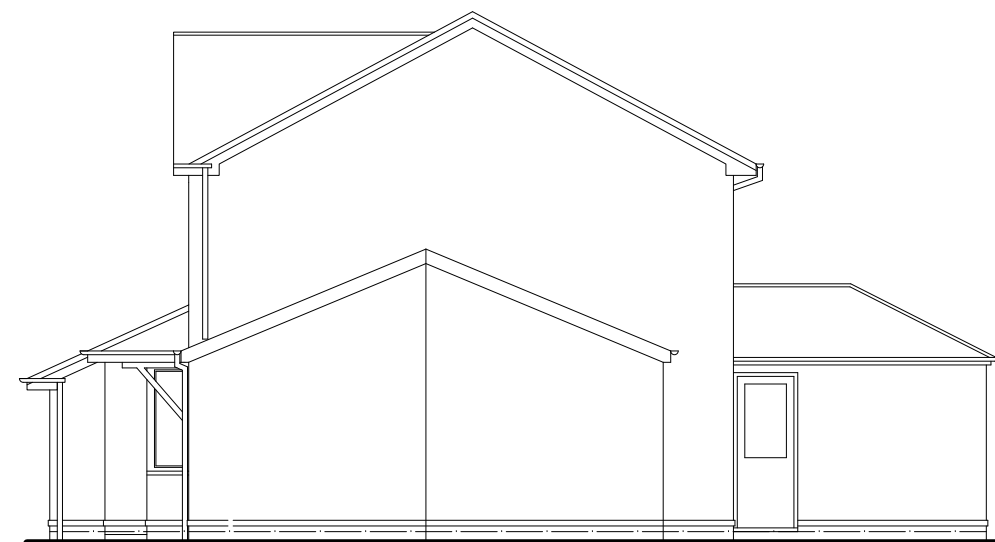

Existing rear elevation @ 1:100 scale

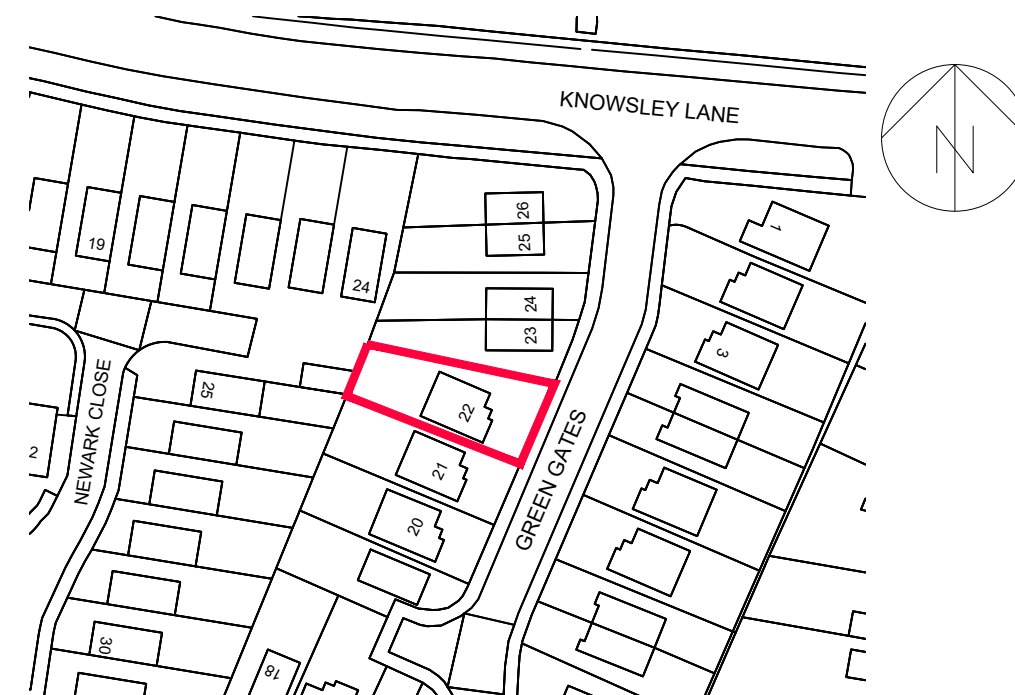 

Location Plan @ 1:1250 scale:

 

Project:
**PROPOSED INTERNAL ALTERATIONS
AND SINGLE STOREY REAR KITCHEN
EXTENSION**

at:
**22 GREEN GATES
HUYTON, L36 8JB**

for:
MR STEVEN WALMSLEY

EXISTING LAYOUT & LOCATION PLAN

Scale: 1:100 & 1:1250 Date: March 2023

Drawing Number: 2033408-01	Revision:
--------------------------------------	-----------