




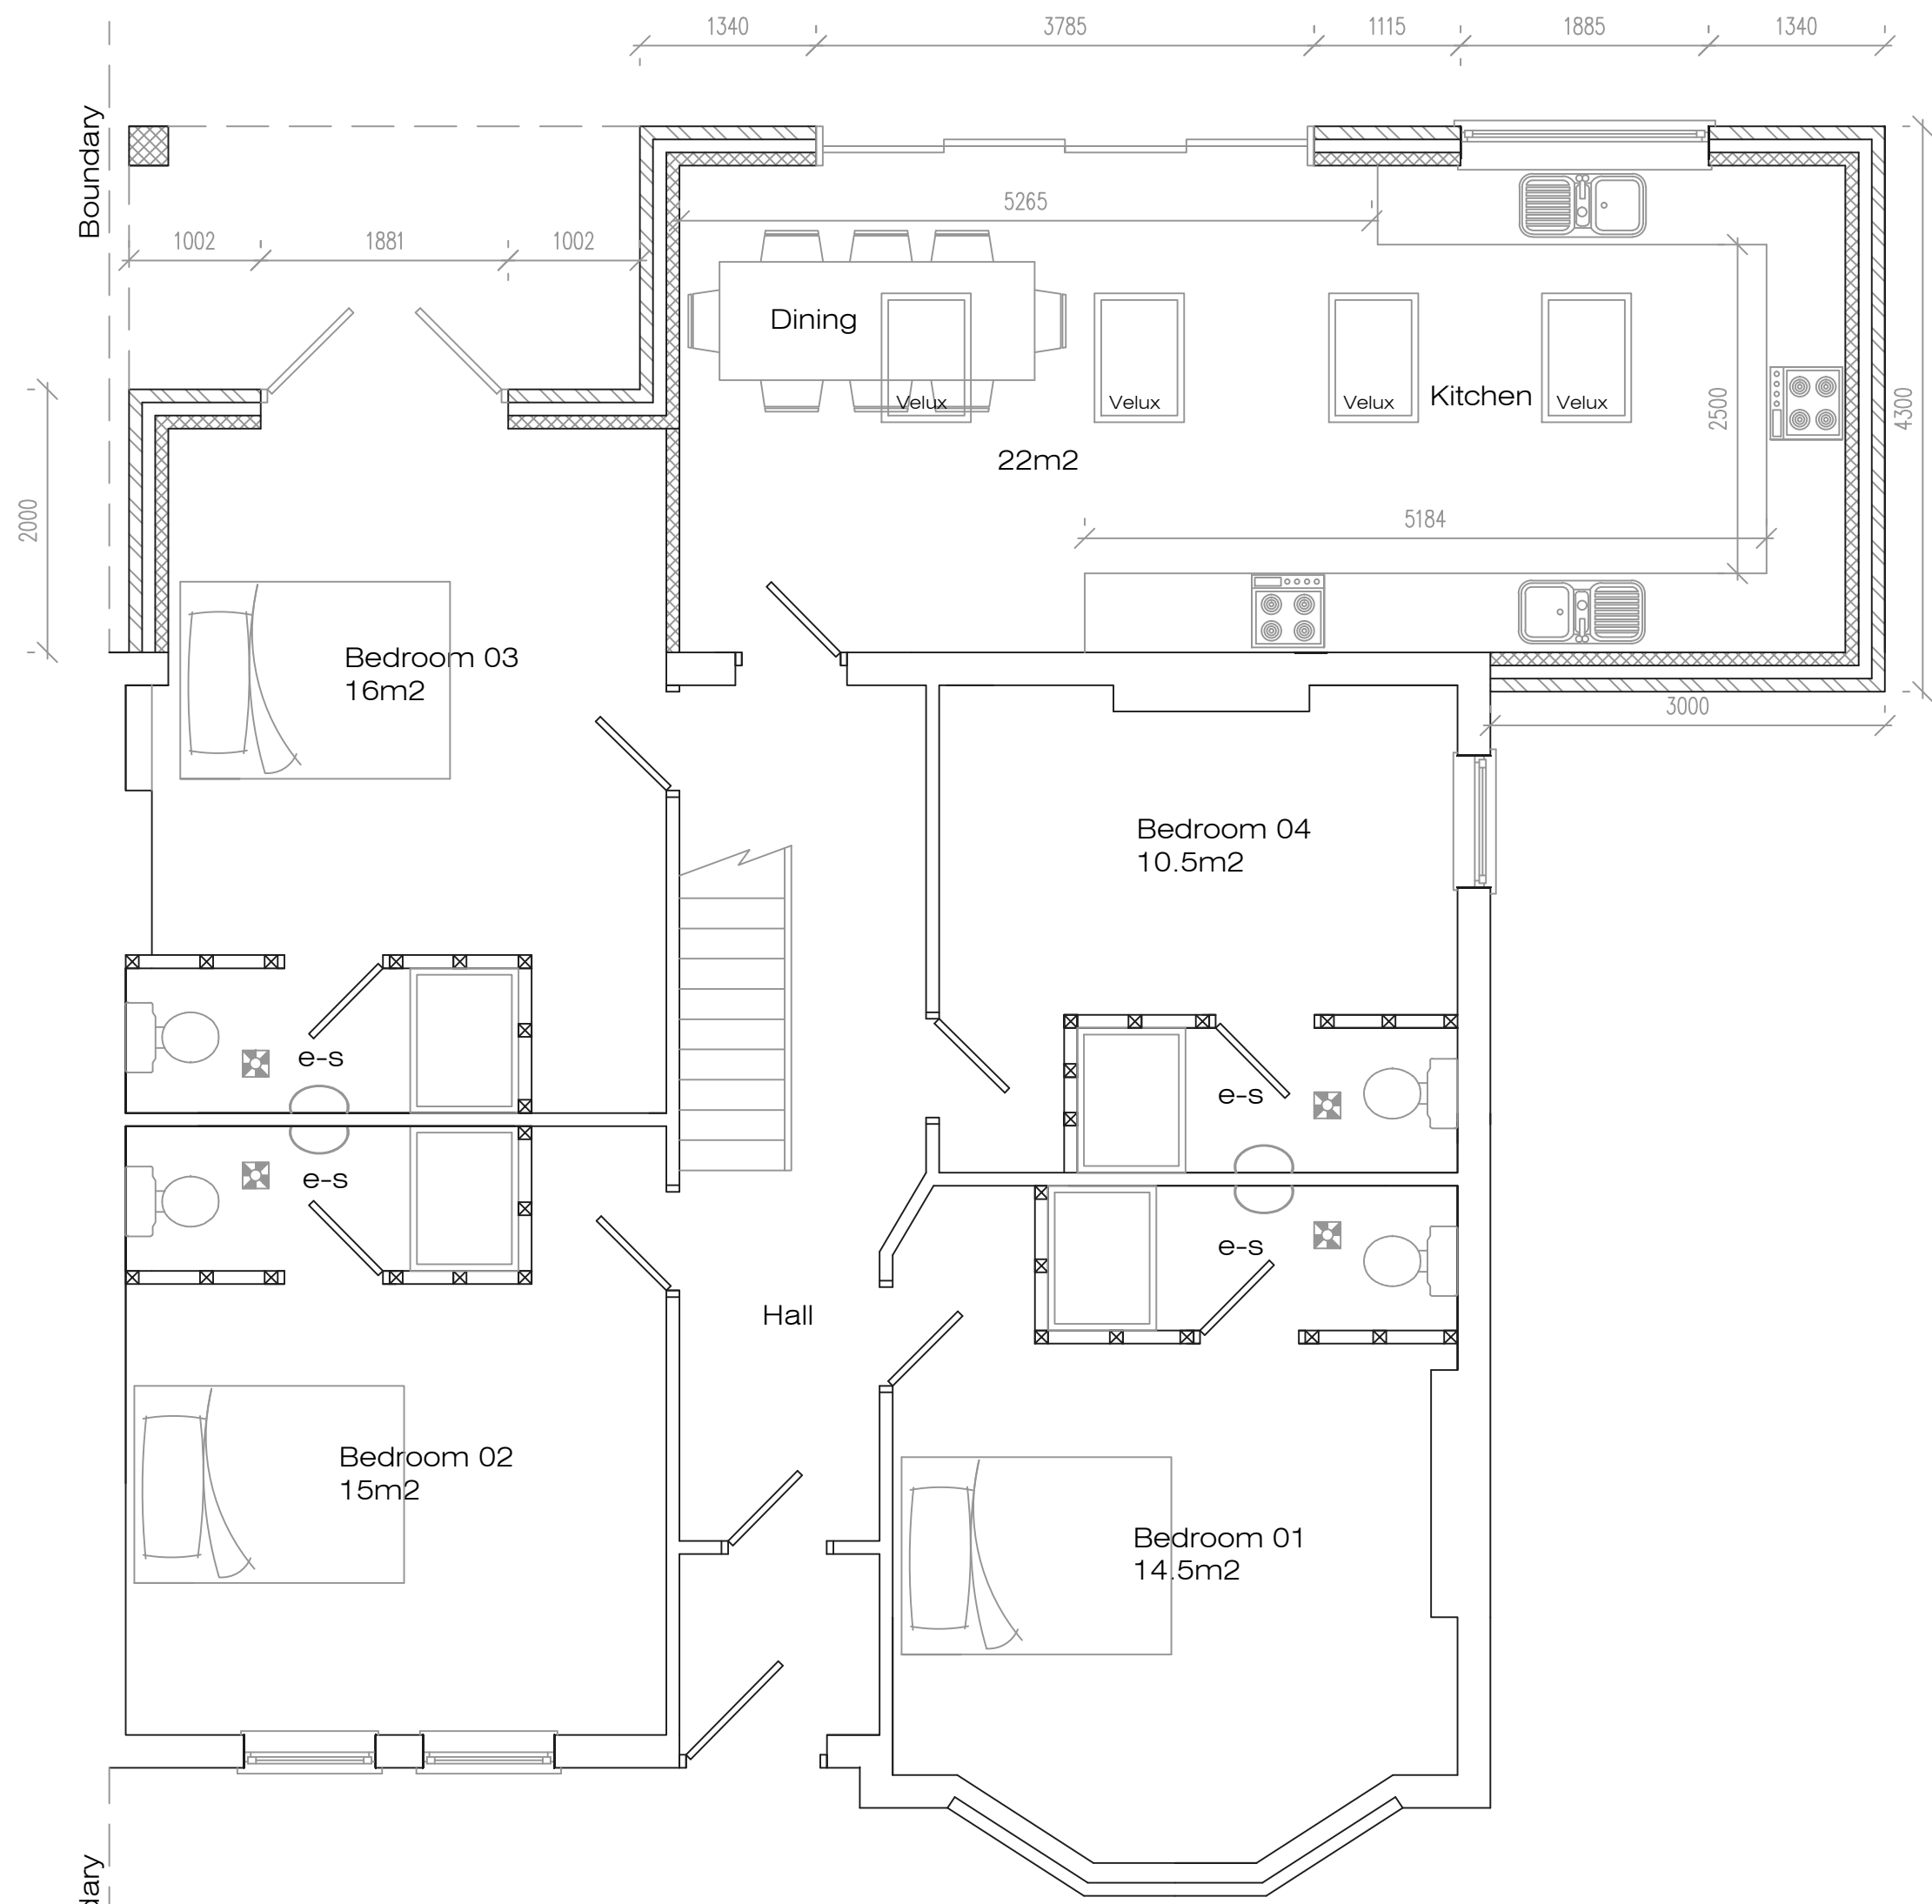

Proposed Ground Floor Plan

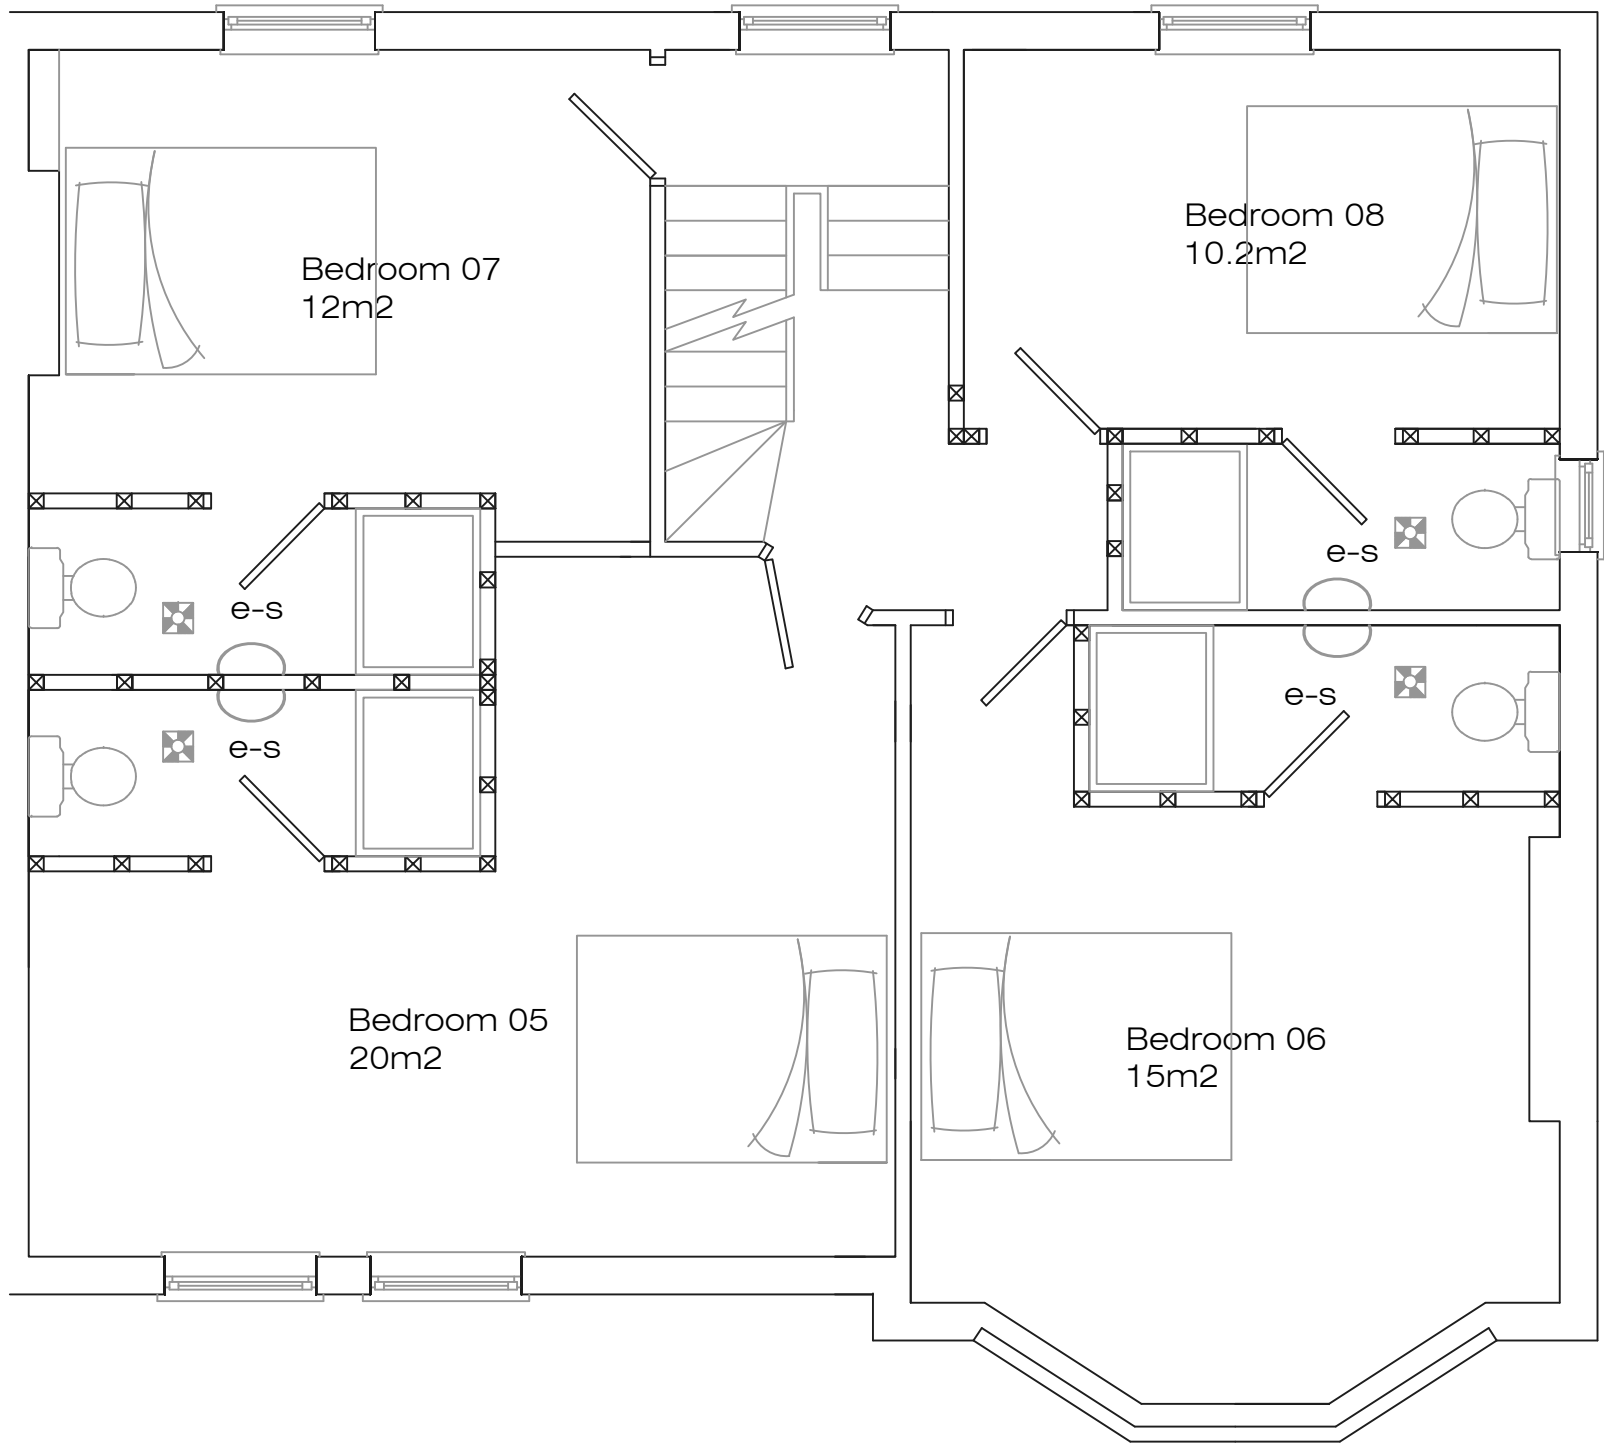

Proposed First Floor Plan

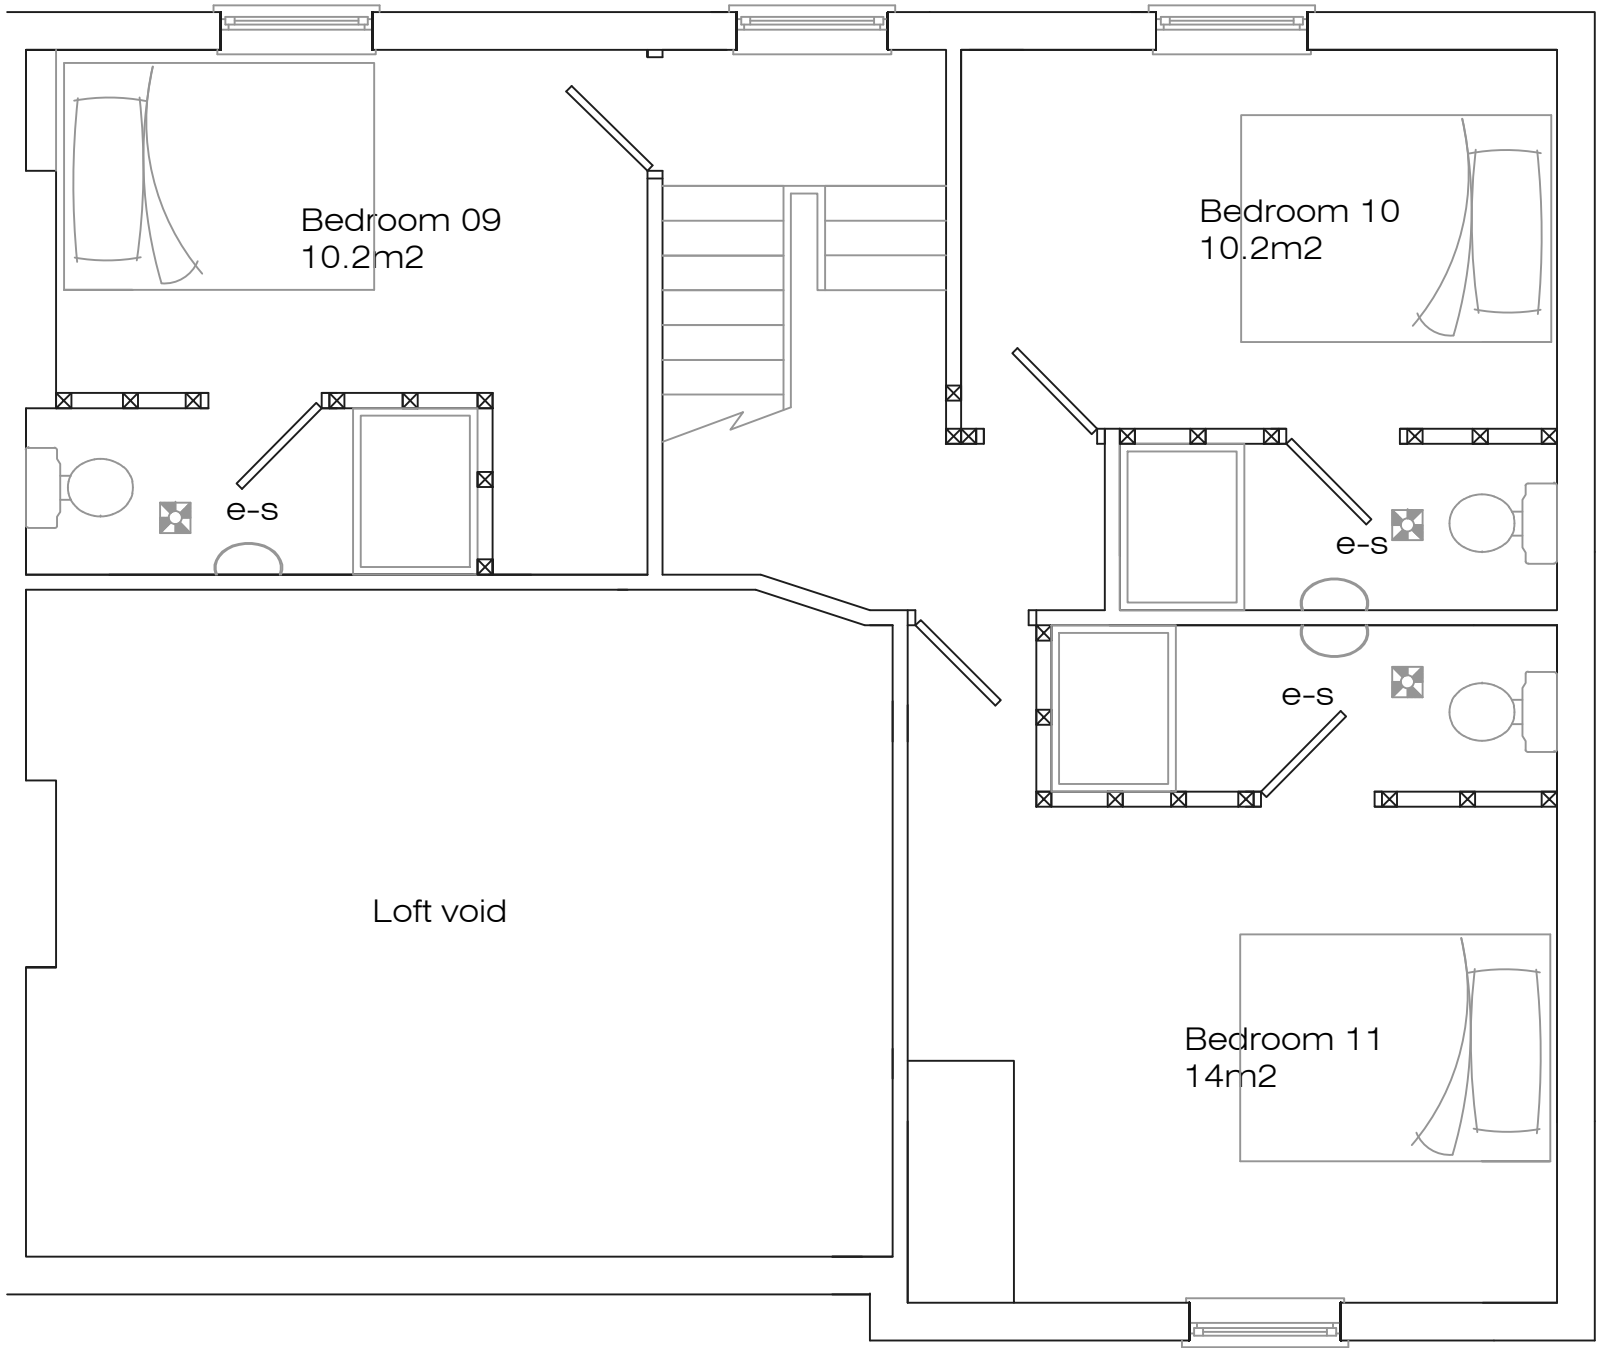

Proposed Second Floor Plan

Address			
60 Church Road, L36			
Job Title			
HMO conversion with single storey rear extension			
Drawing title			
Proposed Plans			
Chkd	Appvd	date	scale
		Jan '24	1:50/1:100
			A1
Dwg No.			002