




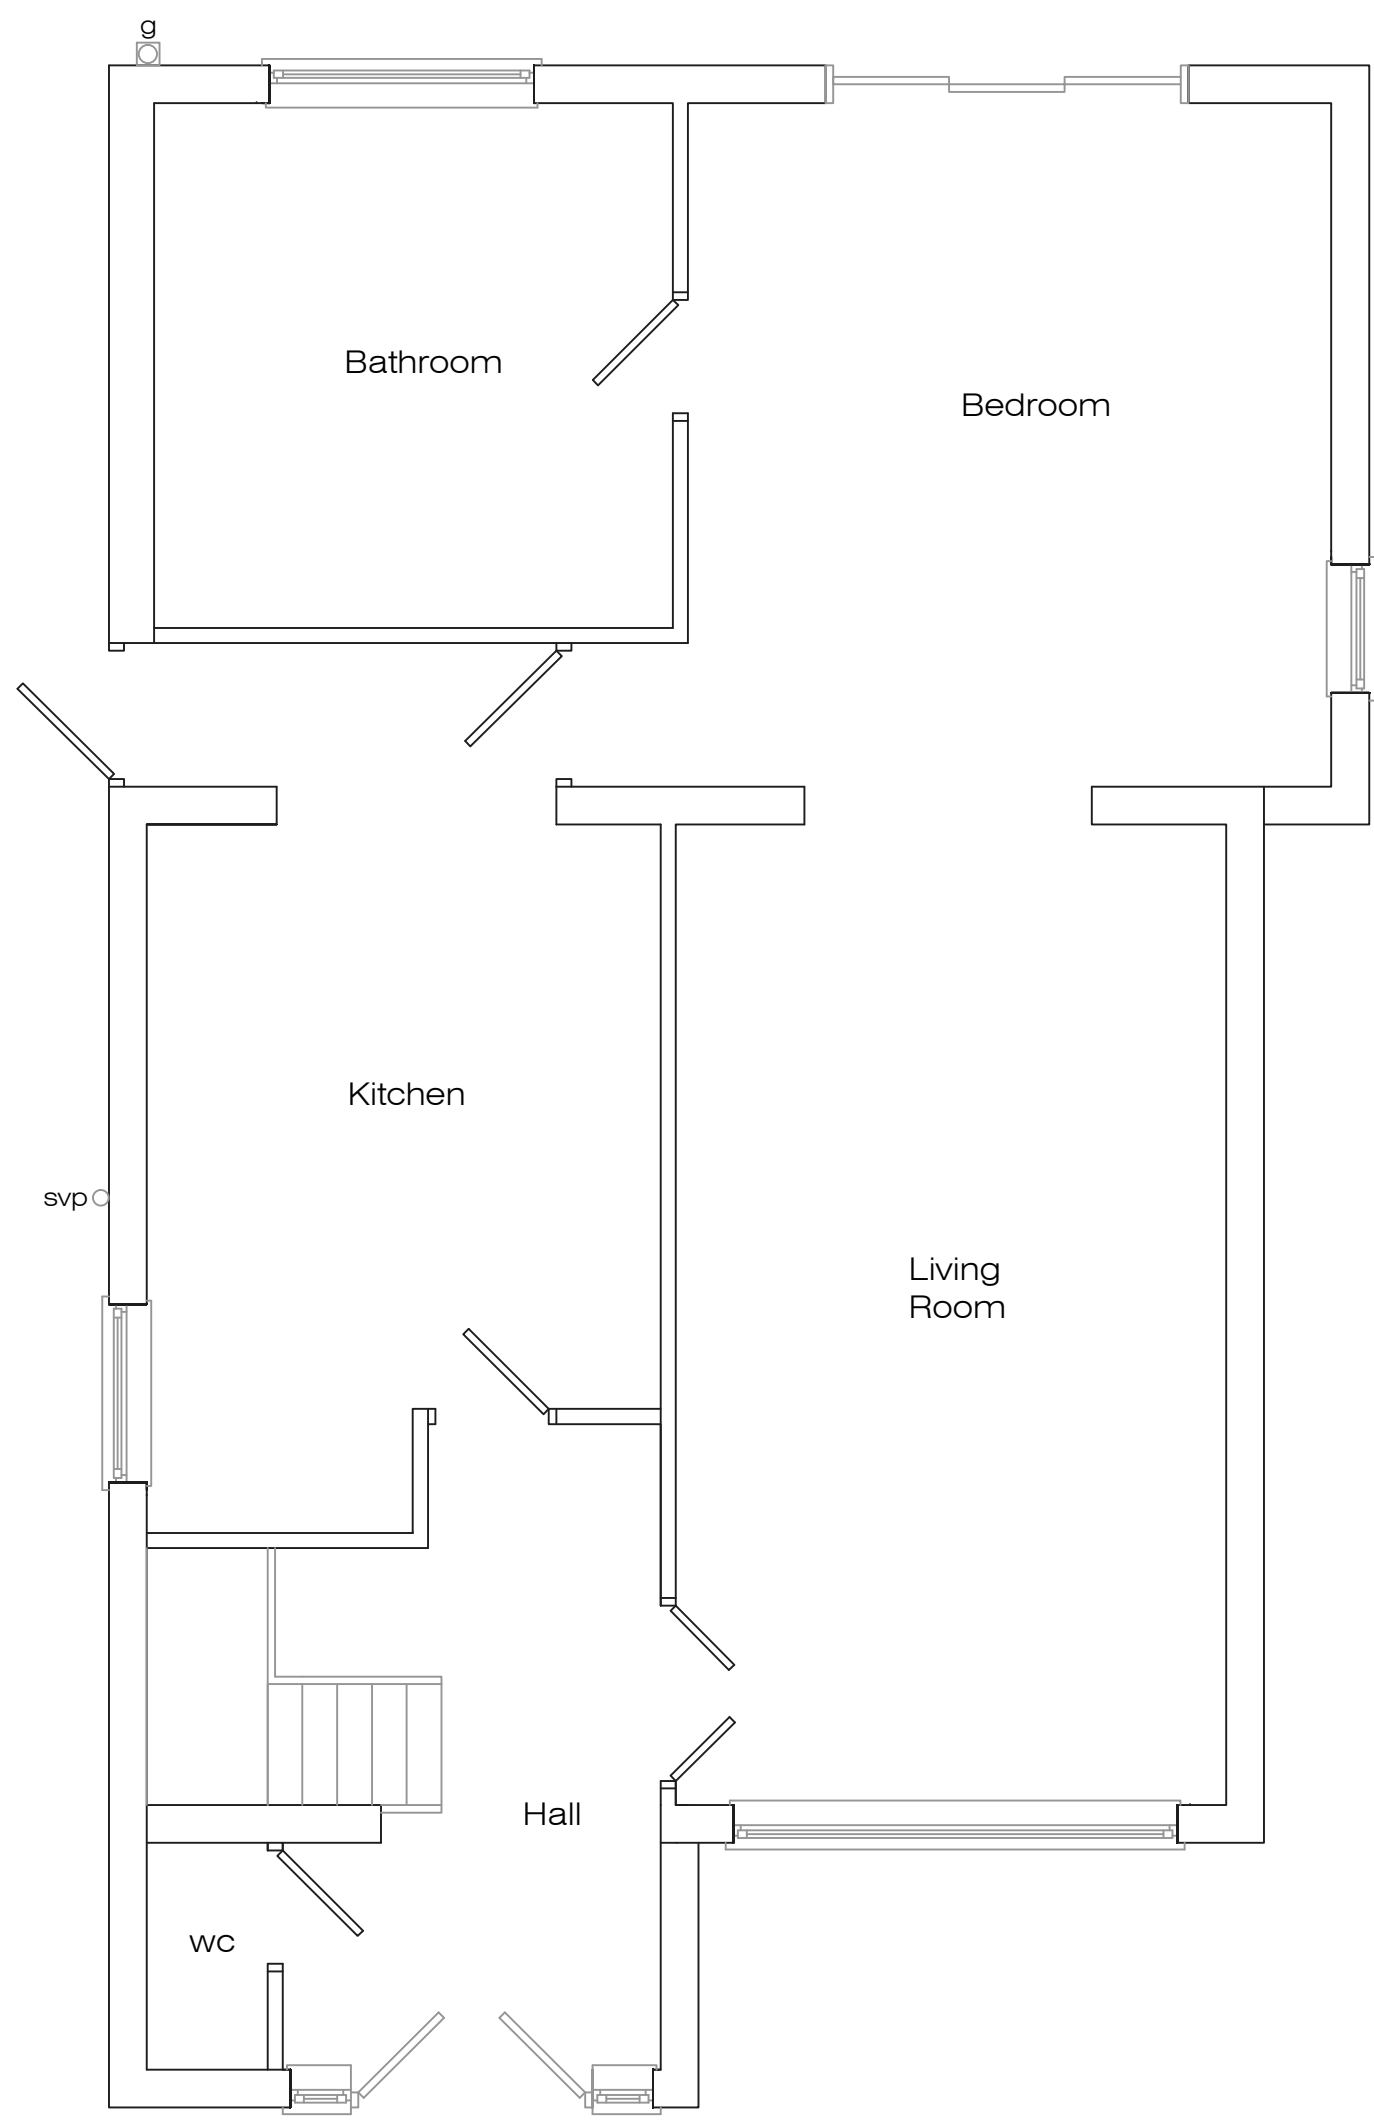

Proposed Ground Floor Plan

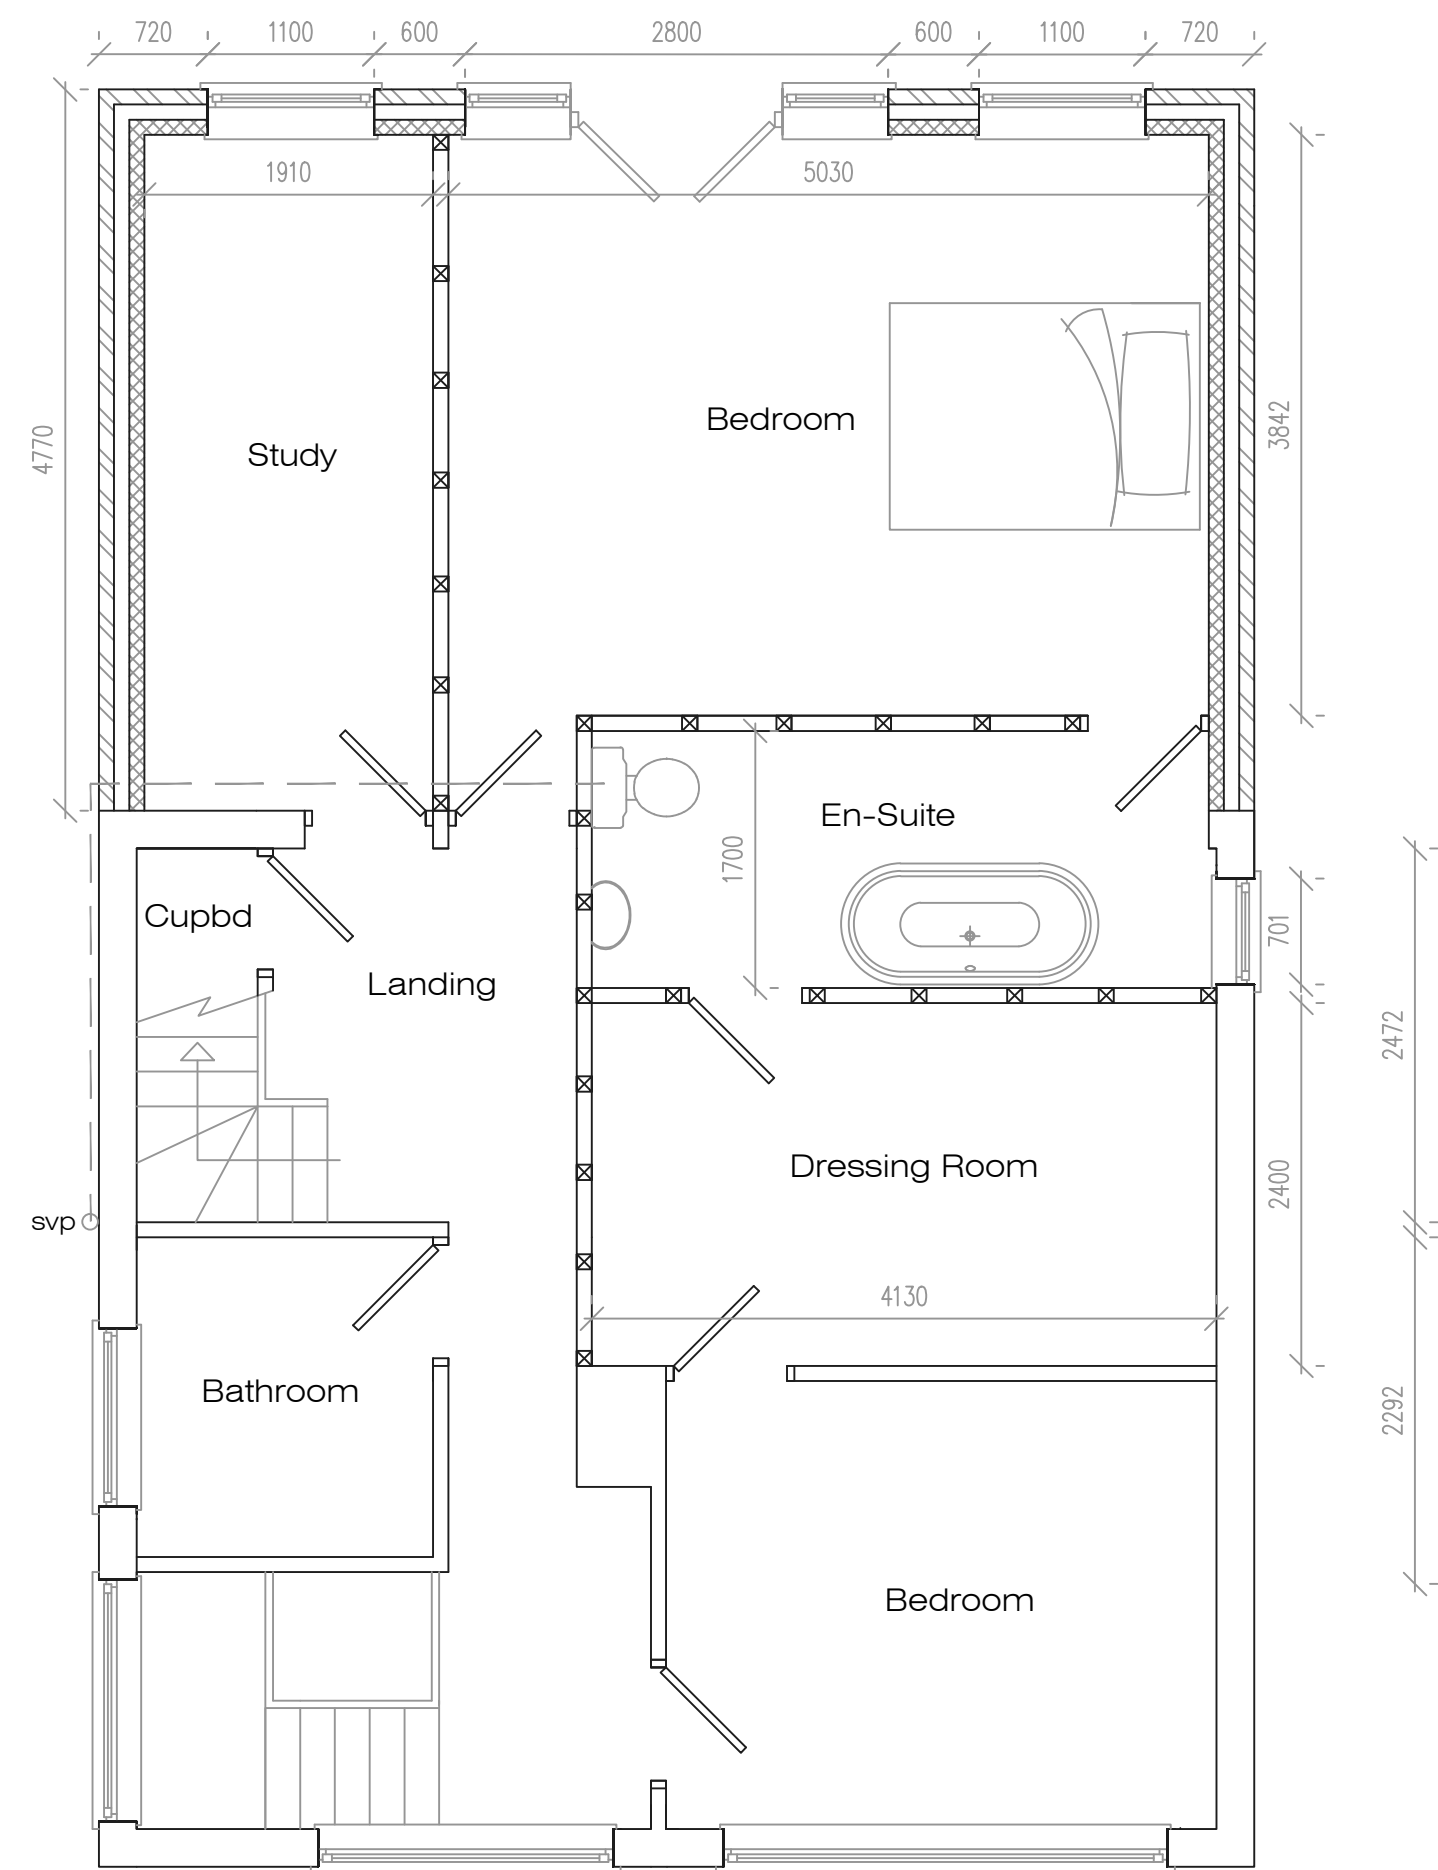

Proposed First Floor Plan

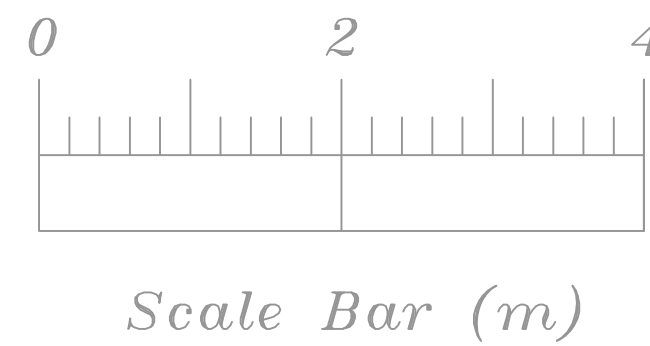

|                                               |       |           |                 |         |
|-----------------------------------------------|-------|-----------|-----------------|---------|
| Address<br>127 Longmeadow Road, L34           |       |           |                 |         |
| Job Title<br>First floor rear extension works |       |           |                 |         |
| Drawing title<br>Proposed Plans               |       |           |                 |         |
| Chkd                                          | Appvd | date      | scale           | Dwg No. |
|                                               |       | April '23 | 1:50/1:100 ● A1 | 002     |