


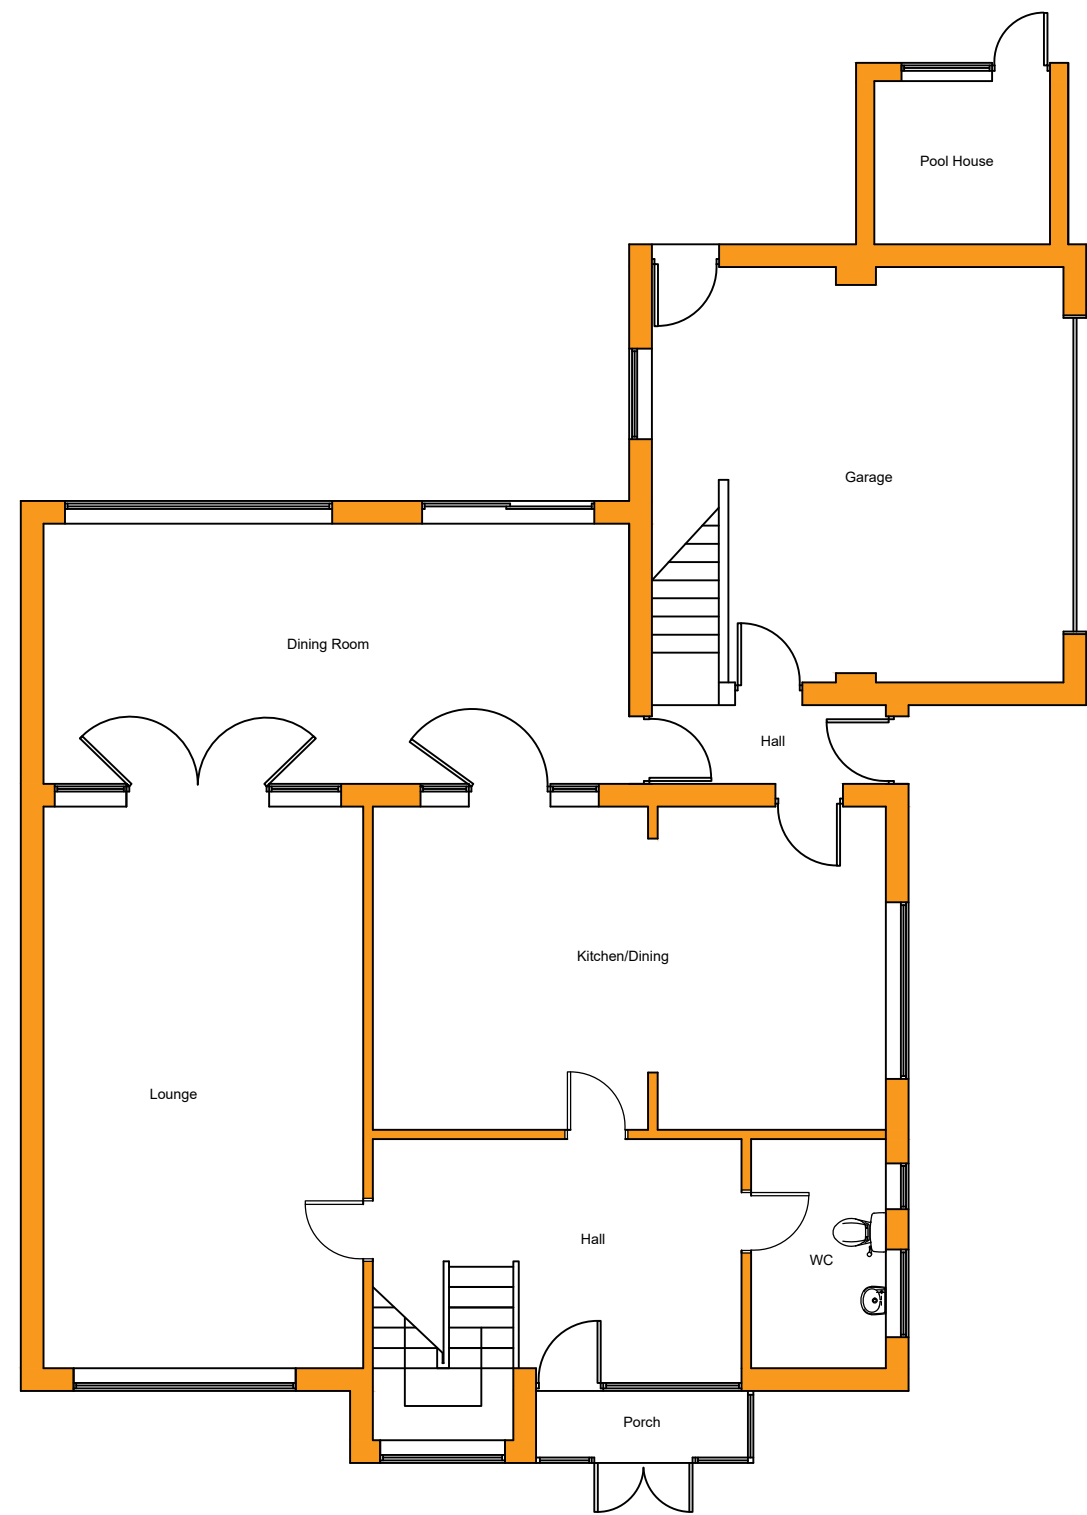


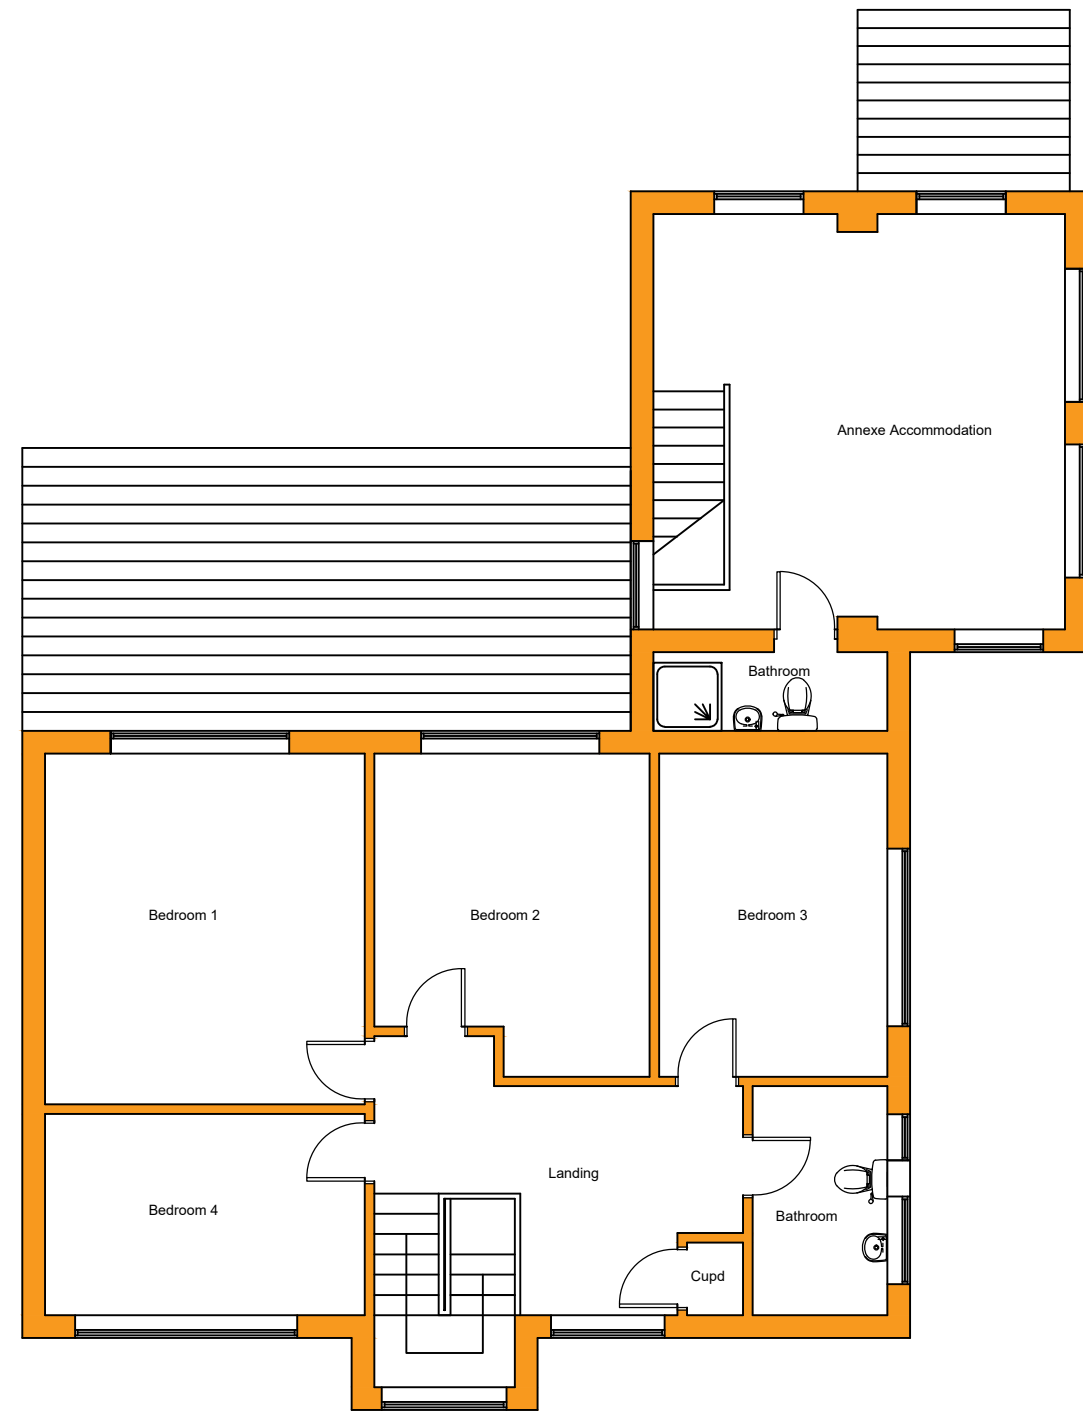

Existing Ground Floor Plan
Scale 1:100

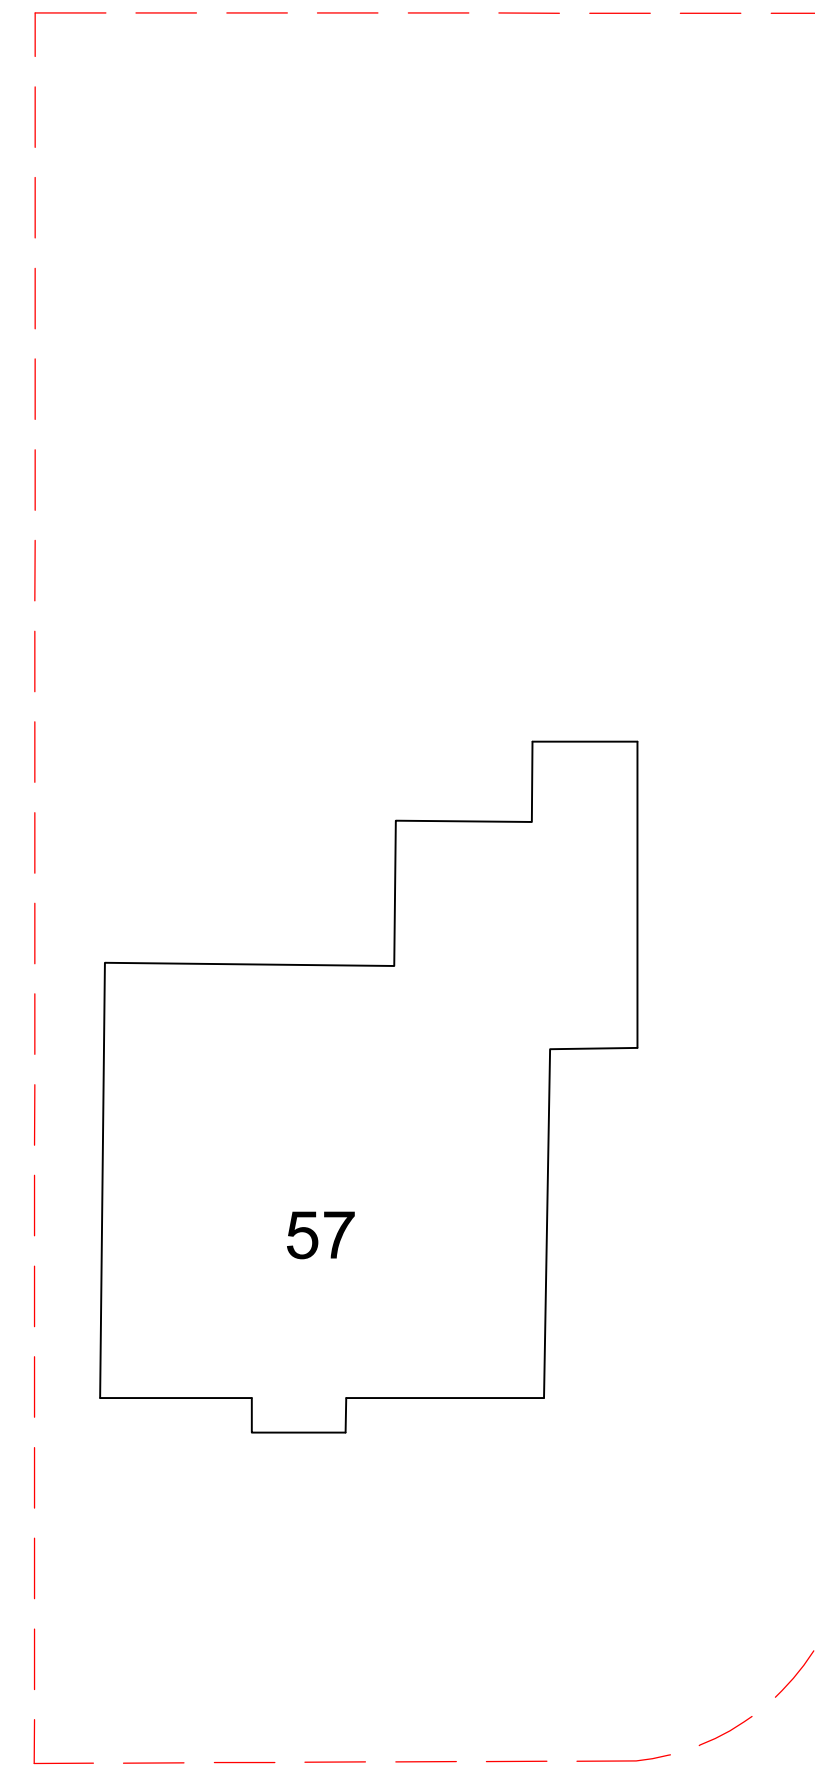


Existing First Floor Plan
Scale 1:100

 


Existing Site Plan
Scale 1:200


Materials
Roof - Flat roof with EPDM rubber surface.
Walls - Facing brick to match existing.
Windows - Upvc to match existing.
Rainwater goods - Upvc to match existing.

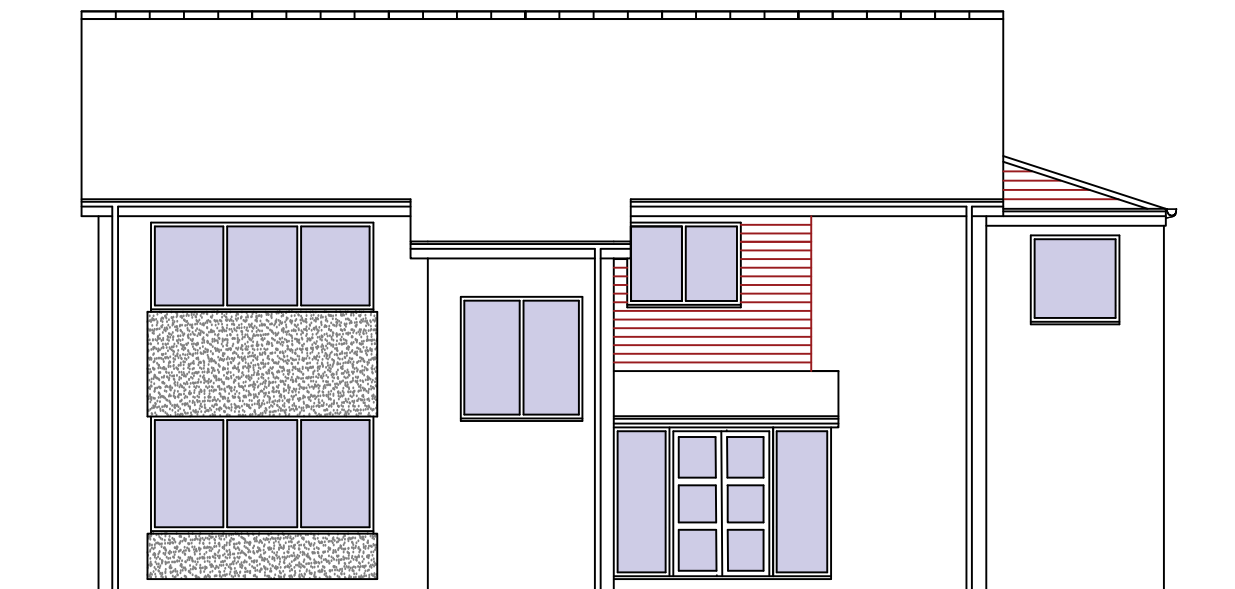


Existing Front Elevation
Scale 1:100

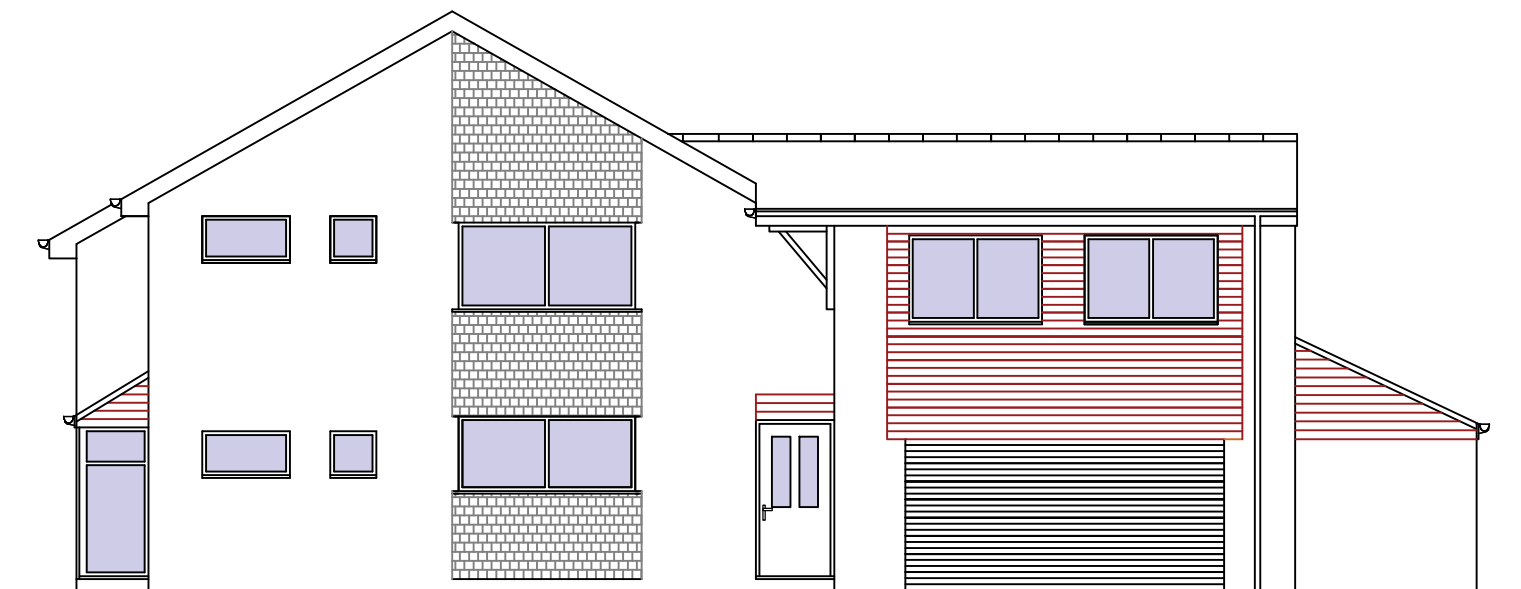

Existing Side Elevation
Scale 1:100

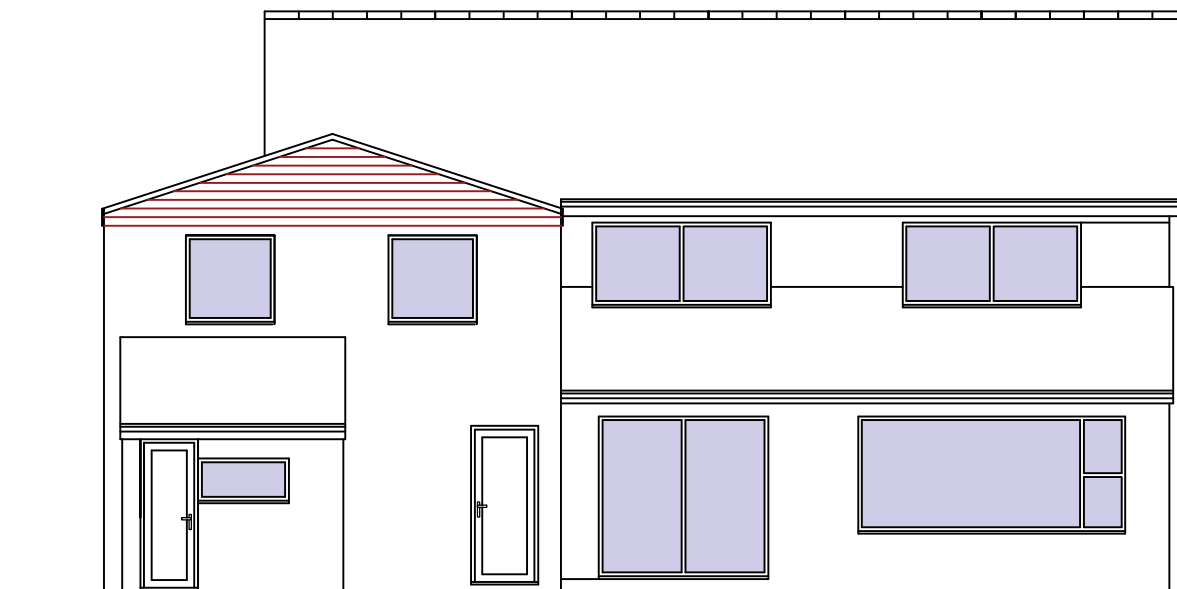


Existing Rear Elevation
Scale 1:100

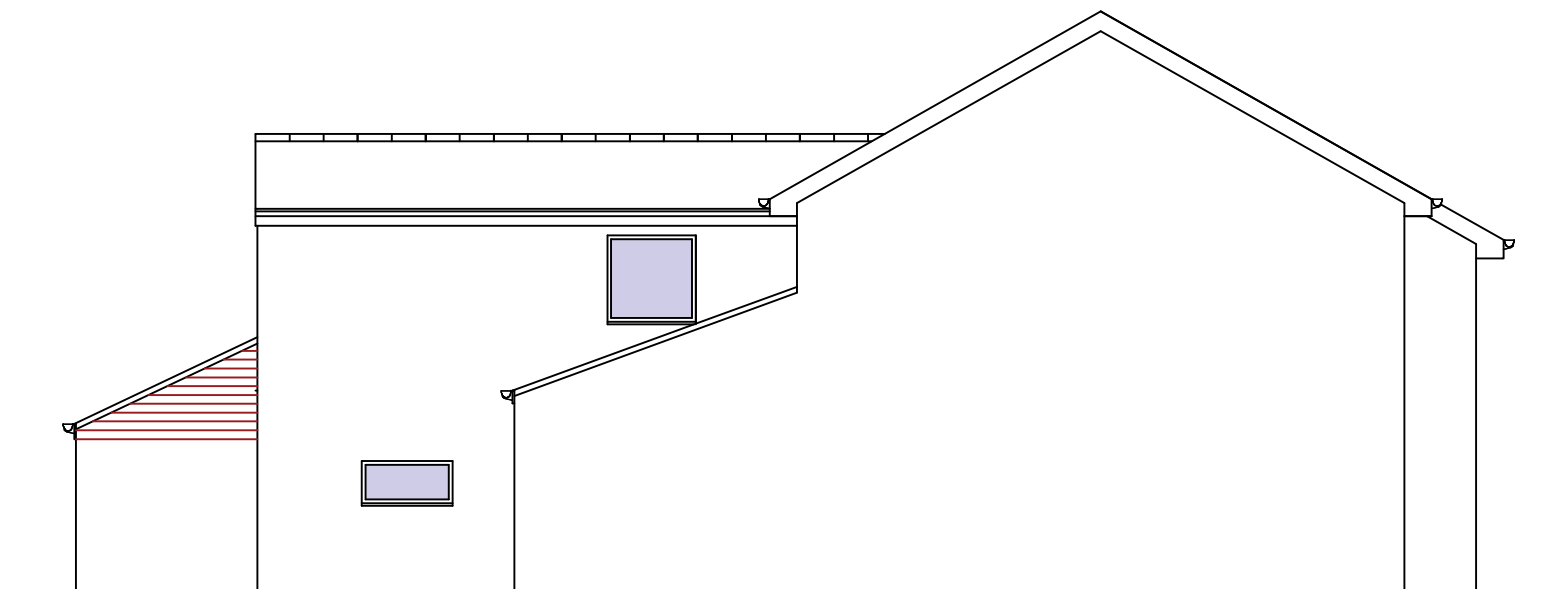

Existing Side Elevation
Scale 1:100

Scale Bars

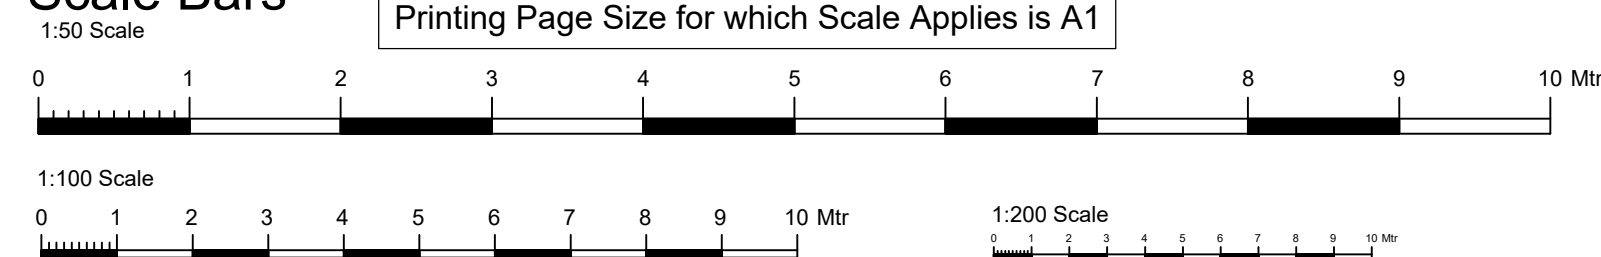

NOTE: These drawings are **not intended as full working details / specifications** and are intended solely for 'in principal' Building Regulation and Planning Requirements. The client is to advise the contractor regarding elec socket locations, light fittings, radiator positions, wall finishes etc.

This drawing may not be reproduced, made use of in any way, or issued to a third party without the permission of **plans2build.uk**. The contractor is responsible for checking and verifying all details and dimensions on site **prior to work commencing**. Any discrepancies to be reported to the designer.

 52 Monks Drive Formby Liverpool L37 6DW Tel: 07811 900 600 Email: mark@plans2build.uk Web: plans2build.uk	
Project	Two Storey Rear Extension Existing Floor Plans & Elevations
Title	57 Ormskirk Road Prescot L34 8HB
Scale	1:50, 1:100, 1:200 @ A1
Date	Oct 2023
Drawing No	01
Revisions	