


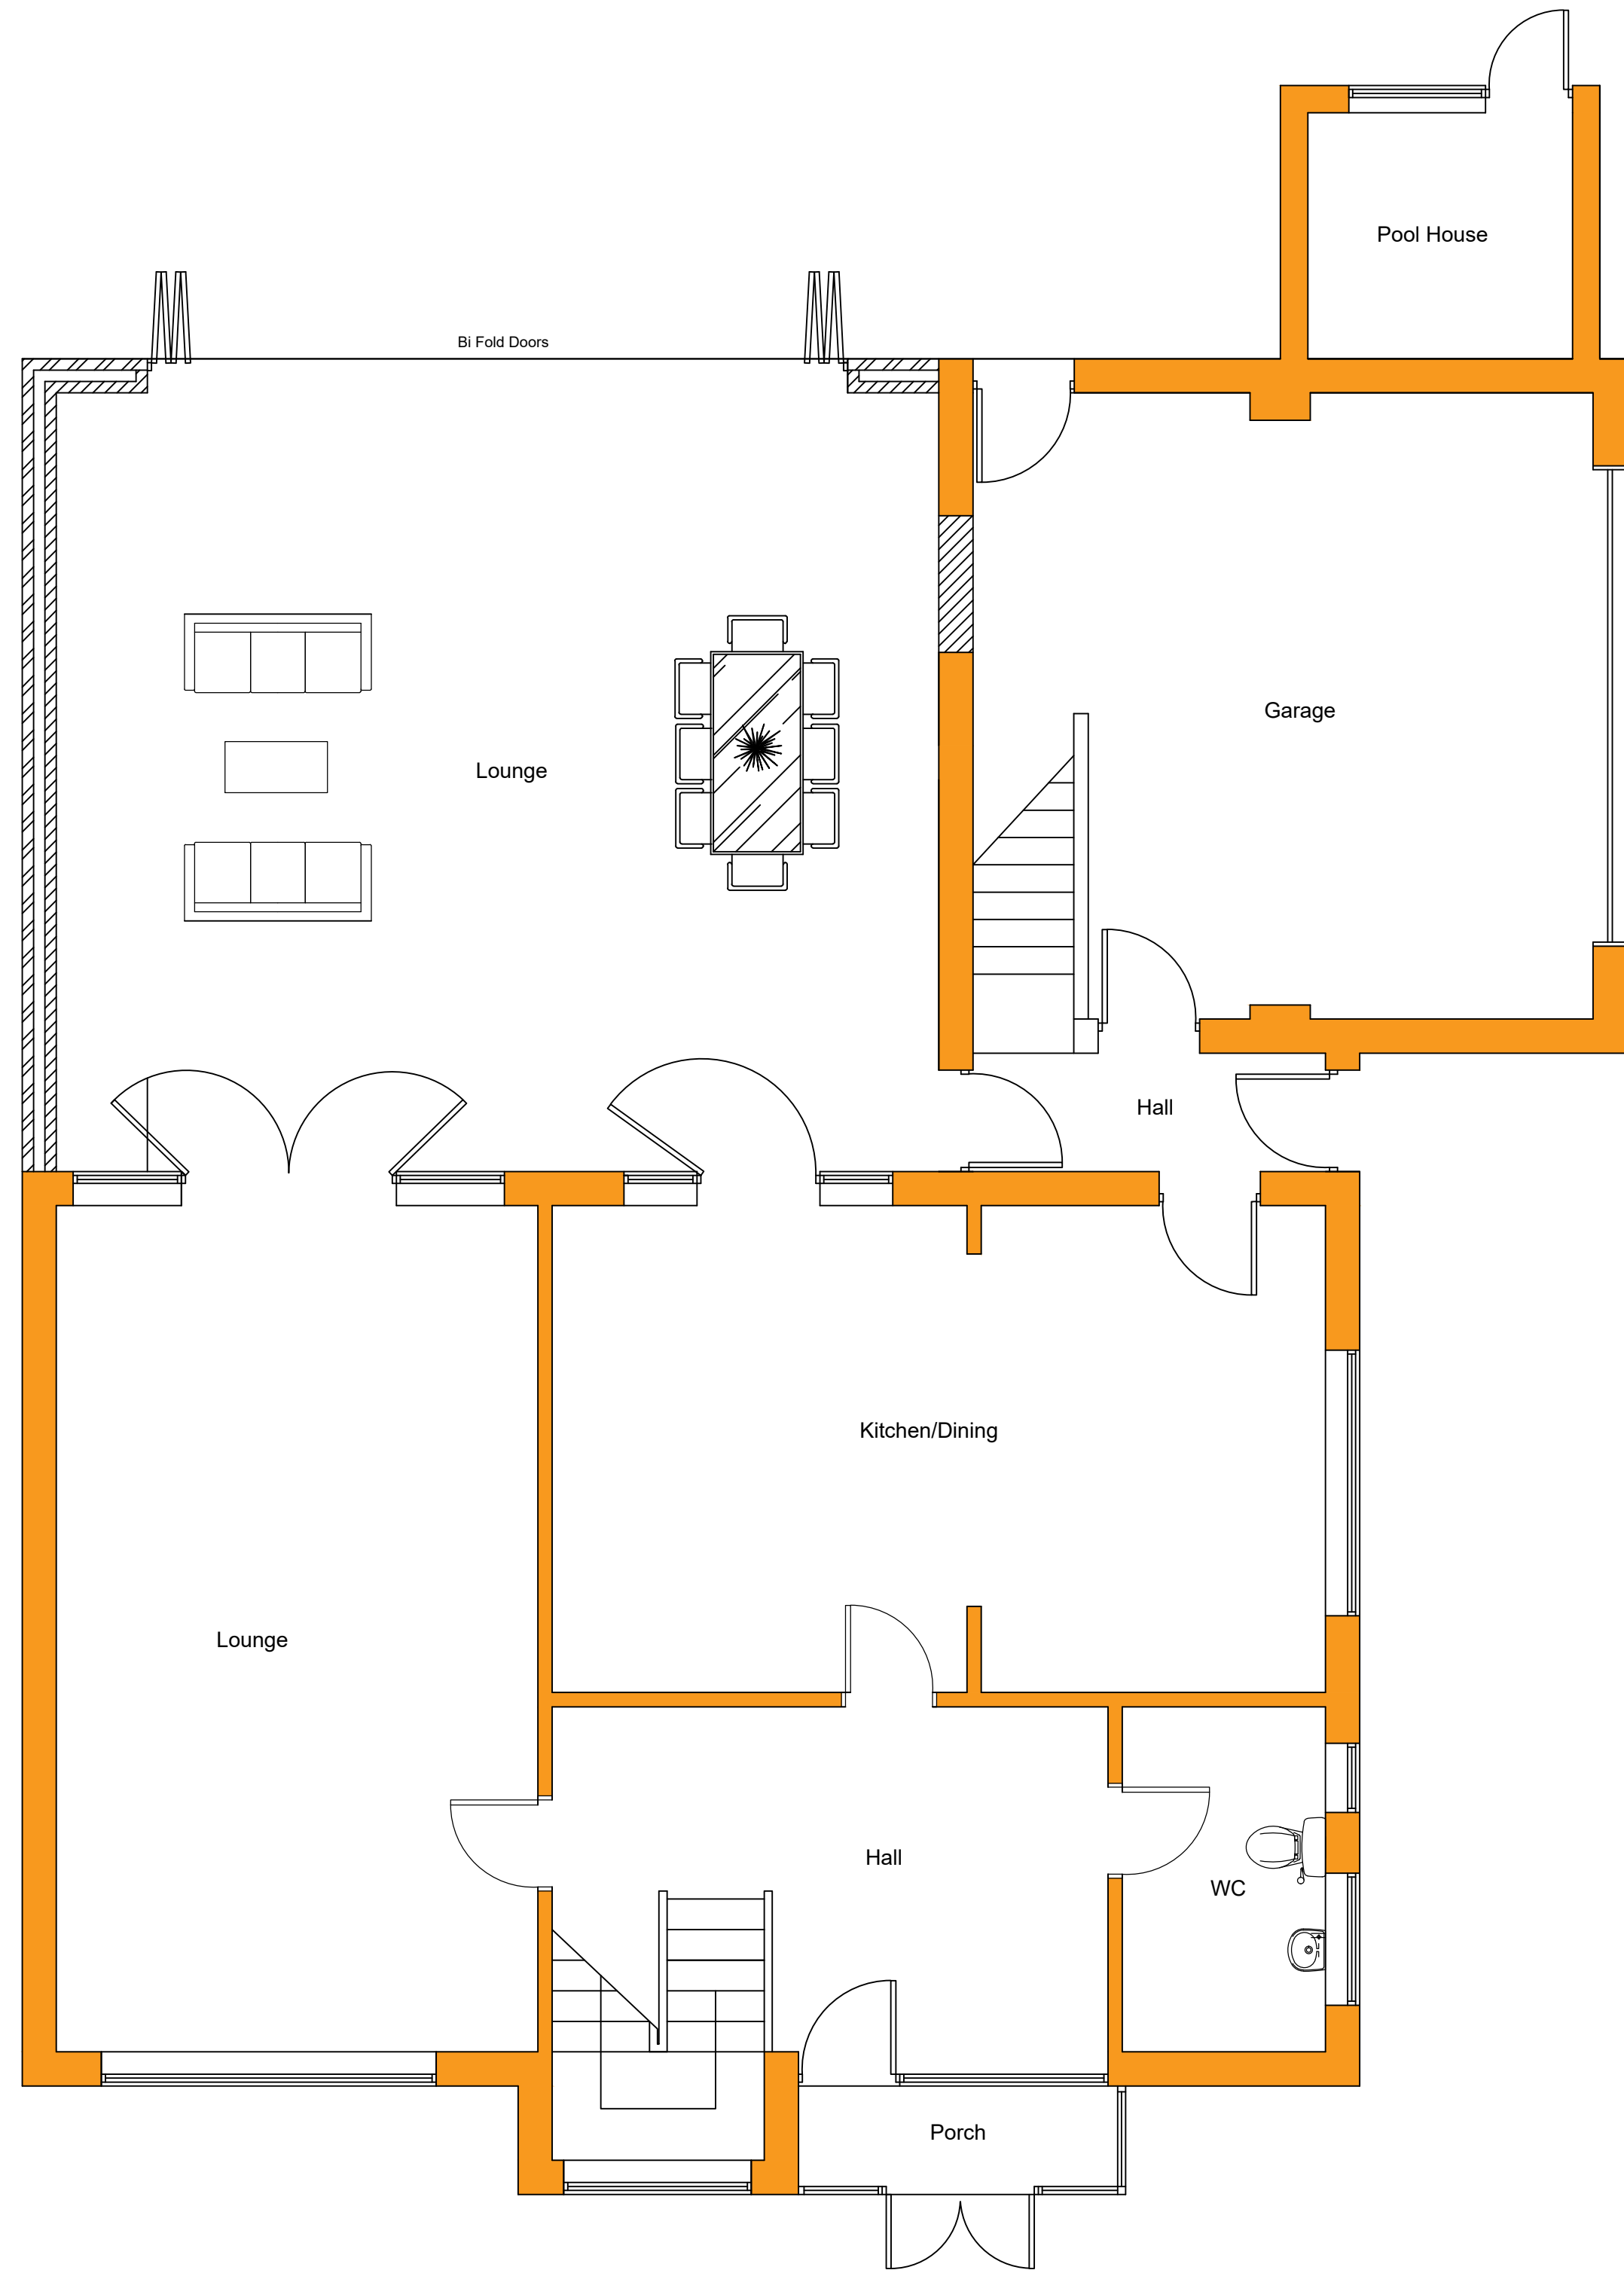


Proposed Ground Floor Plan
Scale 1:50



Proposed First Floor Plan
Scale 1:50

Materials
Roof - Flat roof with EPDM rubber surface.
Walls - Facing brick to match existing.
Windows - Upvc to match existing.
Rainwater goods - Upvc to match existing.

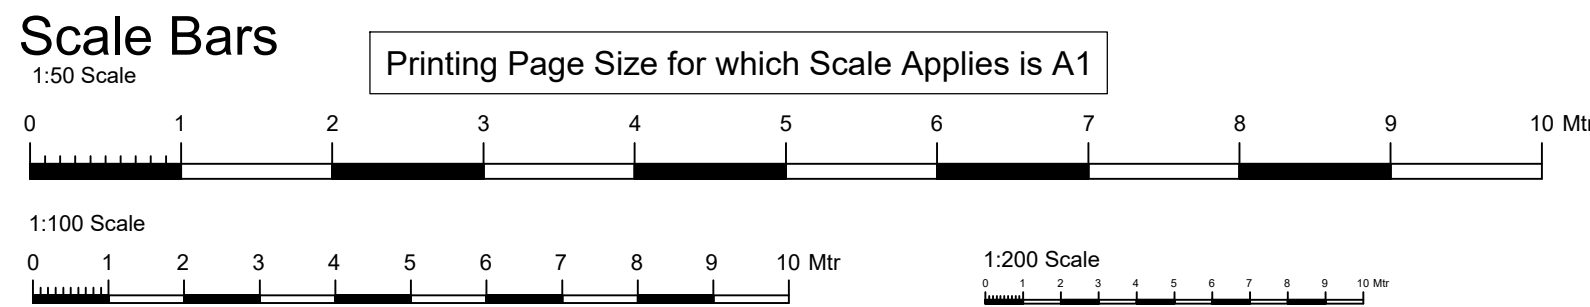

NOTE: These drawings are **not intended as full working details / specifications** and are intended solely for 'in principal' Building Regulation and Planning Requirements. The client is to advise the contractor regarding elec socket locations, light fittings, radiator positions, wall finishes etc.

This drawing may not be reproduced, made use of in any way, or issued to a third party without the permission of **plans2build.uk**. The contractor is responsible for checking and verifying all details and dimensions on site **prior to work commencing**. Any discrepancies to be reported to the designer.

plans2build.uk
Architectural Design

52 Monks Drive
Formby
Liverpool
L37 6DW

Tel: 07811 900 600
Email: mark@plans2build.uk
Web: plans2build.uk

Project **Two Storey Rear Extension
Proposed Floor Plans**

Title **57 Ormskirk Road
Prescot
L34 8HB**

Scale **1:50, 1:100, 1:200 @ A1**
Date **Oct 2023**
Drawing No **02**

Revisions