


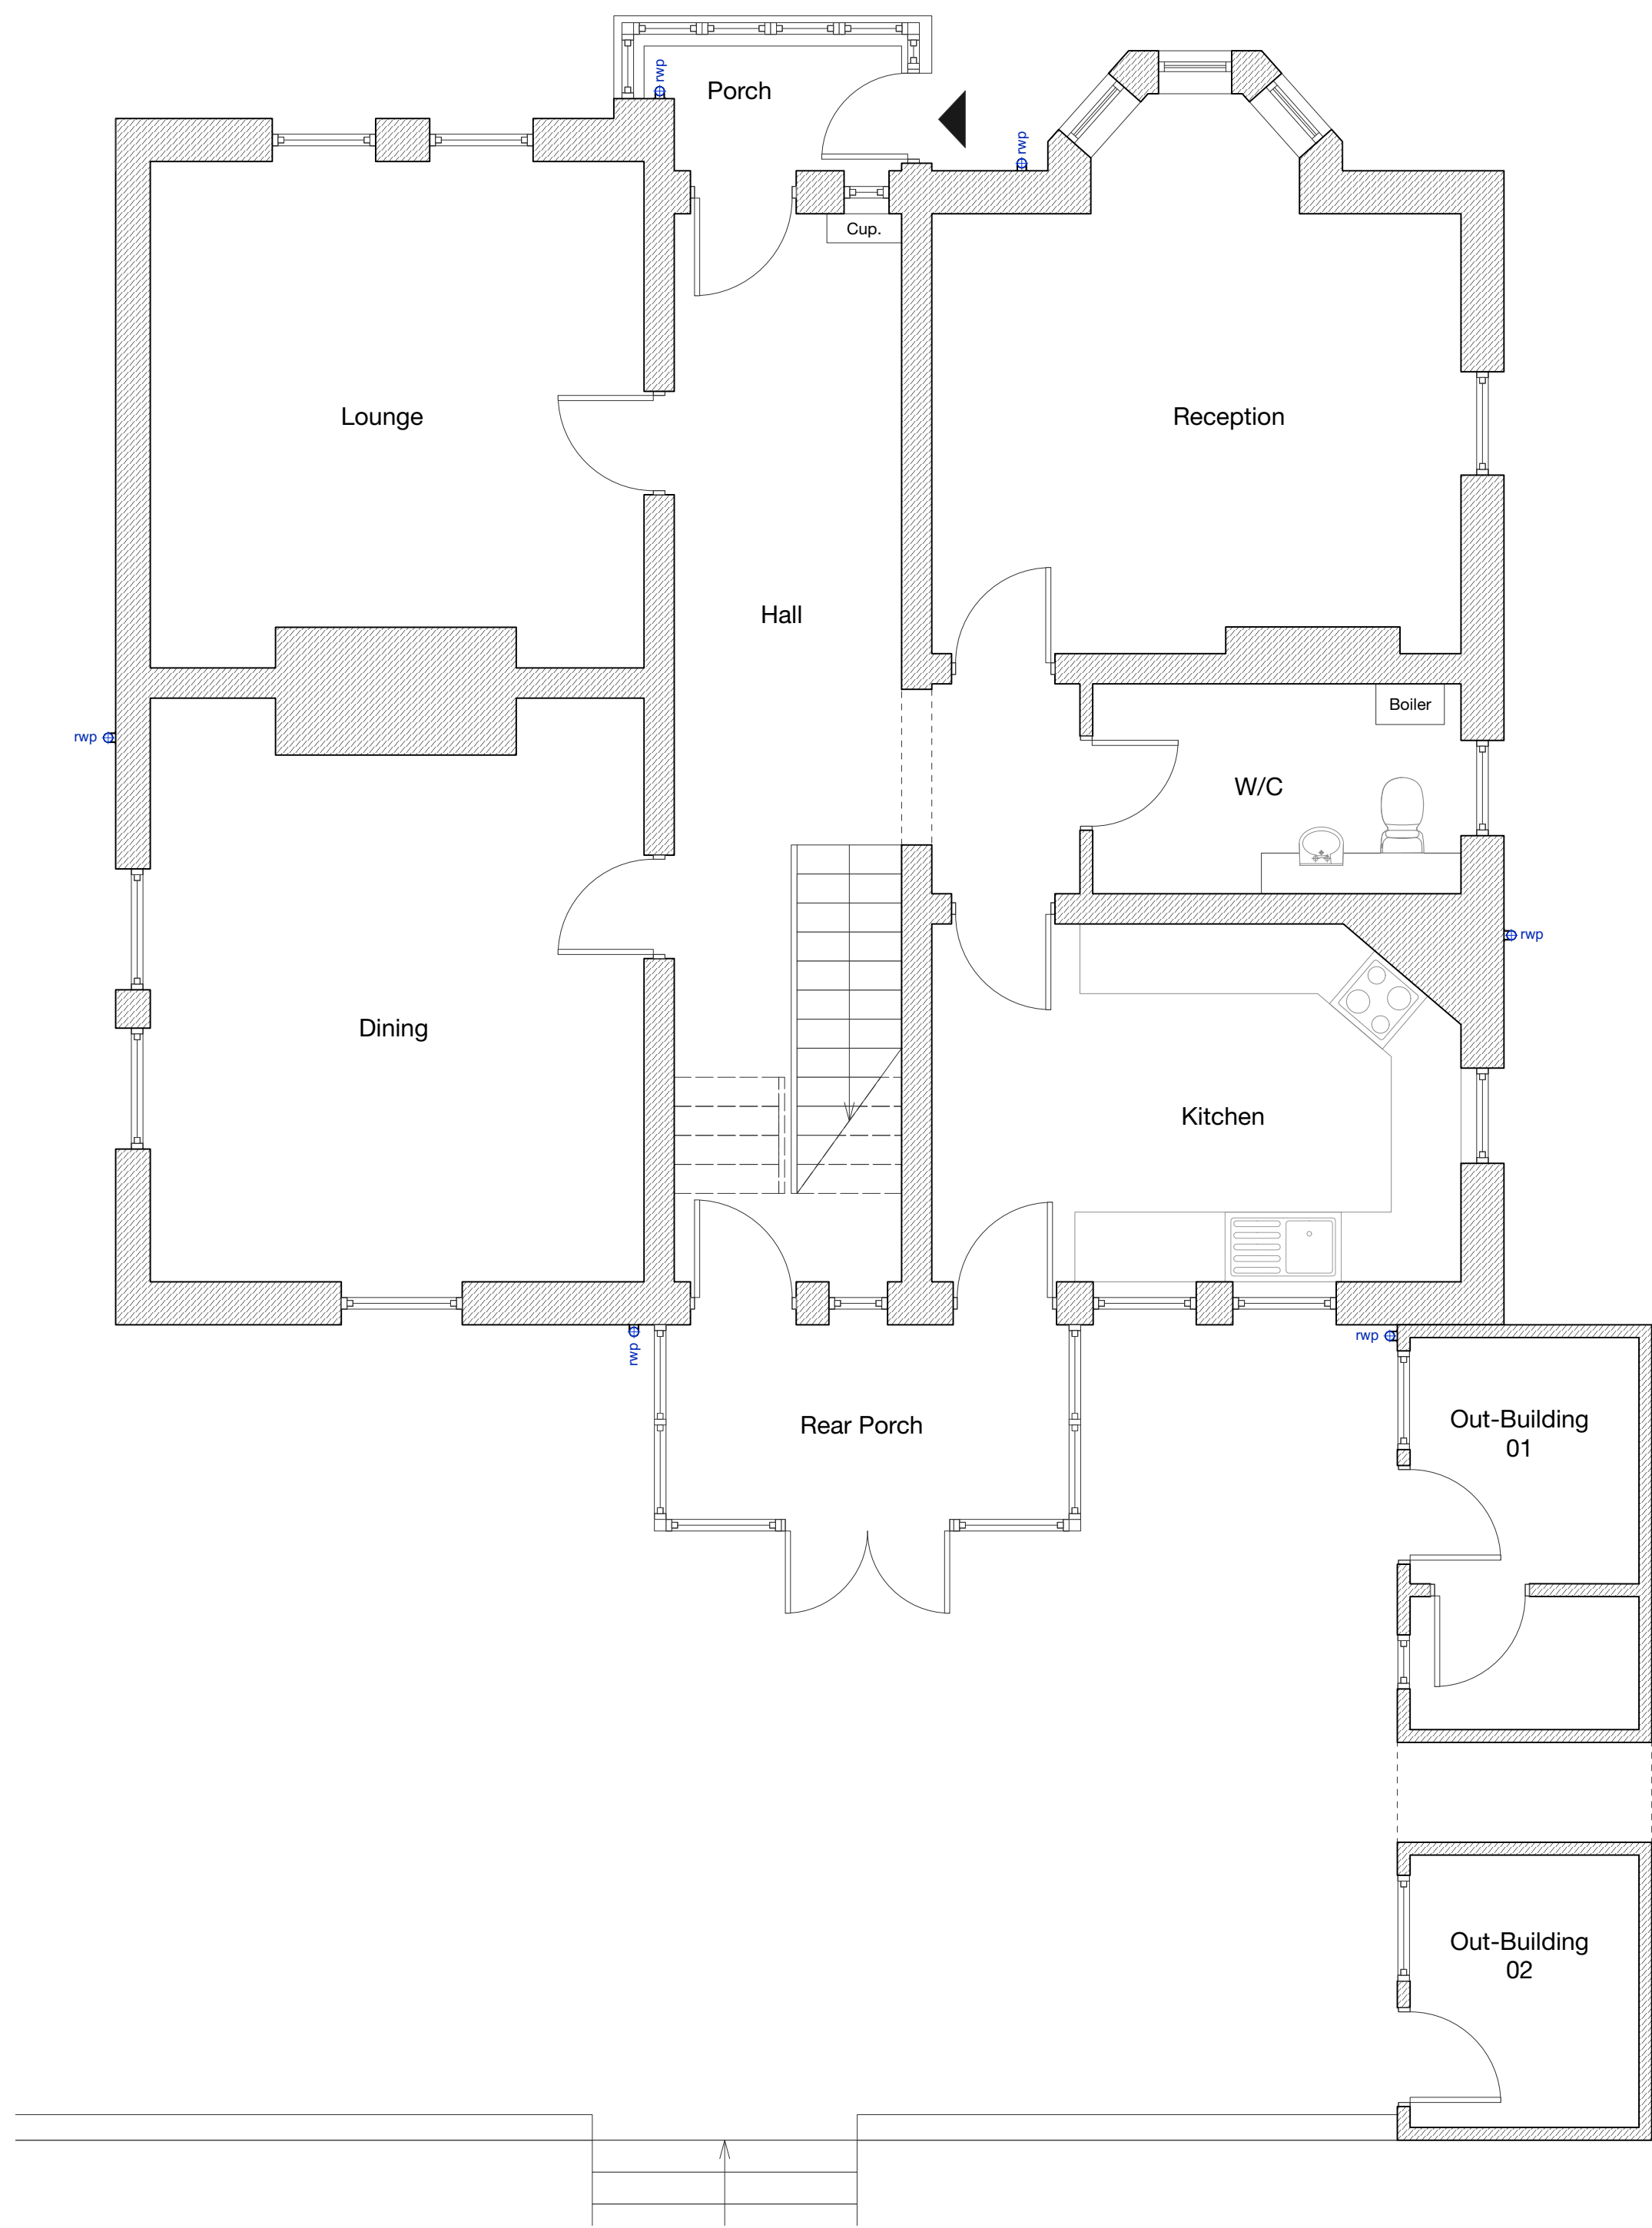

Existing Ground Floor Plan 1:50 @ A1

0m 0.5m 1m 2.5m 5m



Existing Site Plan 1:100 @ A1

0m 1m 2m 5m 10m

A 18/09/2025 Rear porch position amended.

Revision	Date	Description
----------	------	-------------

REVISION NOTES

Additional Notes
Drawing to be scaled for Planning purposes ONLY.
Copyright of this drawing belongs solely to Acacia Architects.
All dimensions on this drawing are shown in millimeters unless stated otherwise.
All dimensions and levels on this drawing are to be checked by the contractor and any discrepancies must be reported back to the Architect prior to the commencement of works.
Please refer to M+E drawings for all Mechanical and Electrical information.
Please refer to SE Drawings for all Structural, Connection and Underground Details.

ACACIA Architects

acaciaarchitects acaciaarchitects@outlook.com

ISSUED FOR:

PLANNING	
Job:	Grove Farm
Client:	Mr G. Pany
Drawing Title:	Existing Plans
Date:	14/09/2025
Drawing no:	054 - 02 revision: A
Scale:	As noted @ A1