


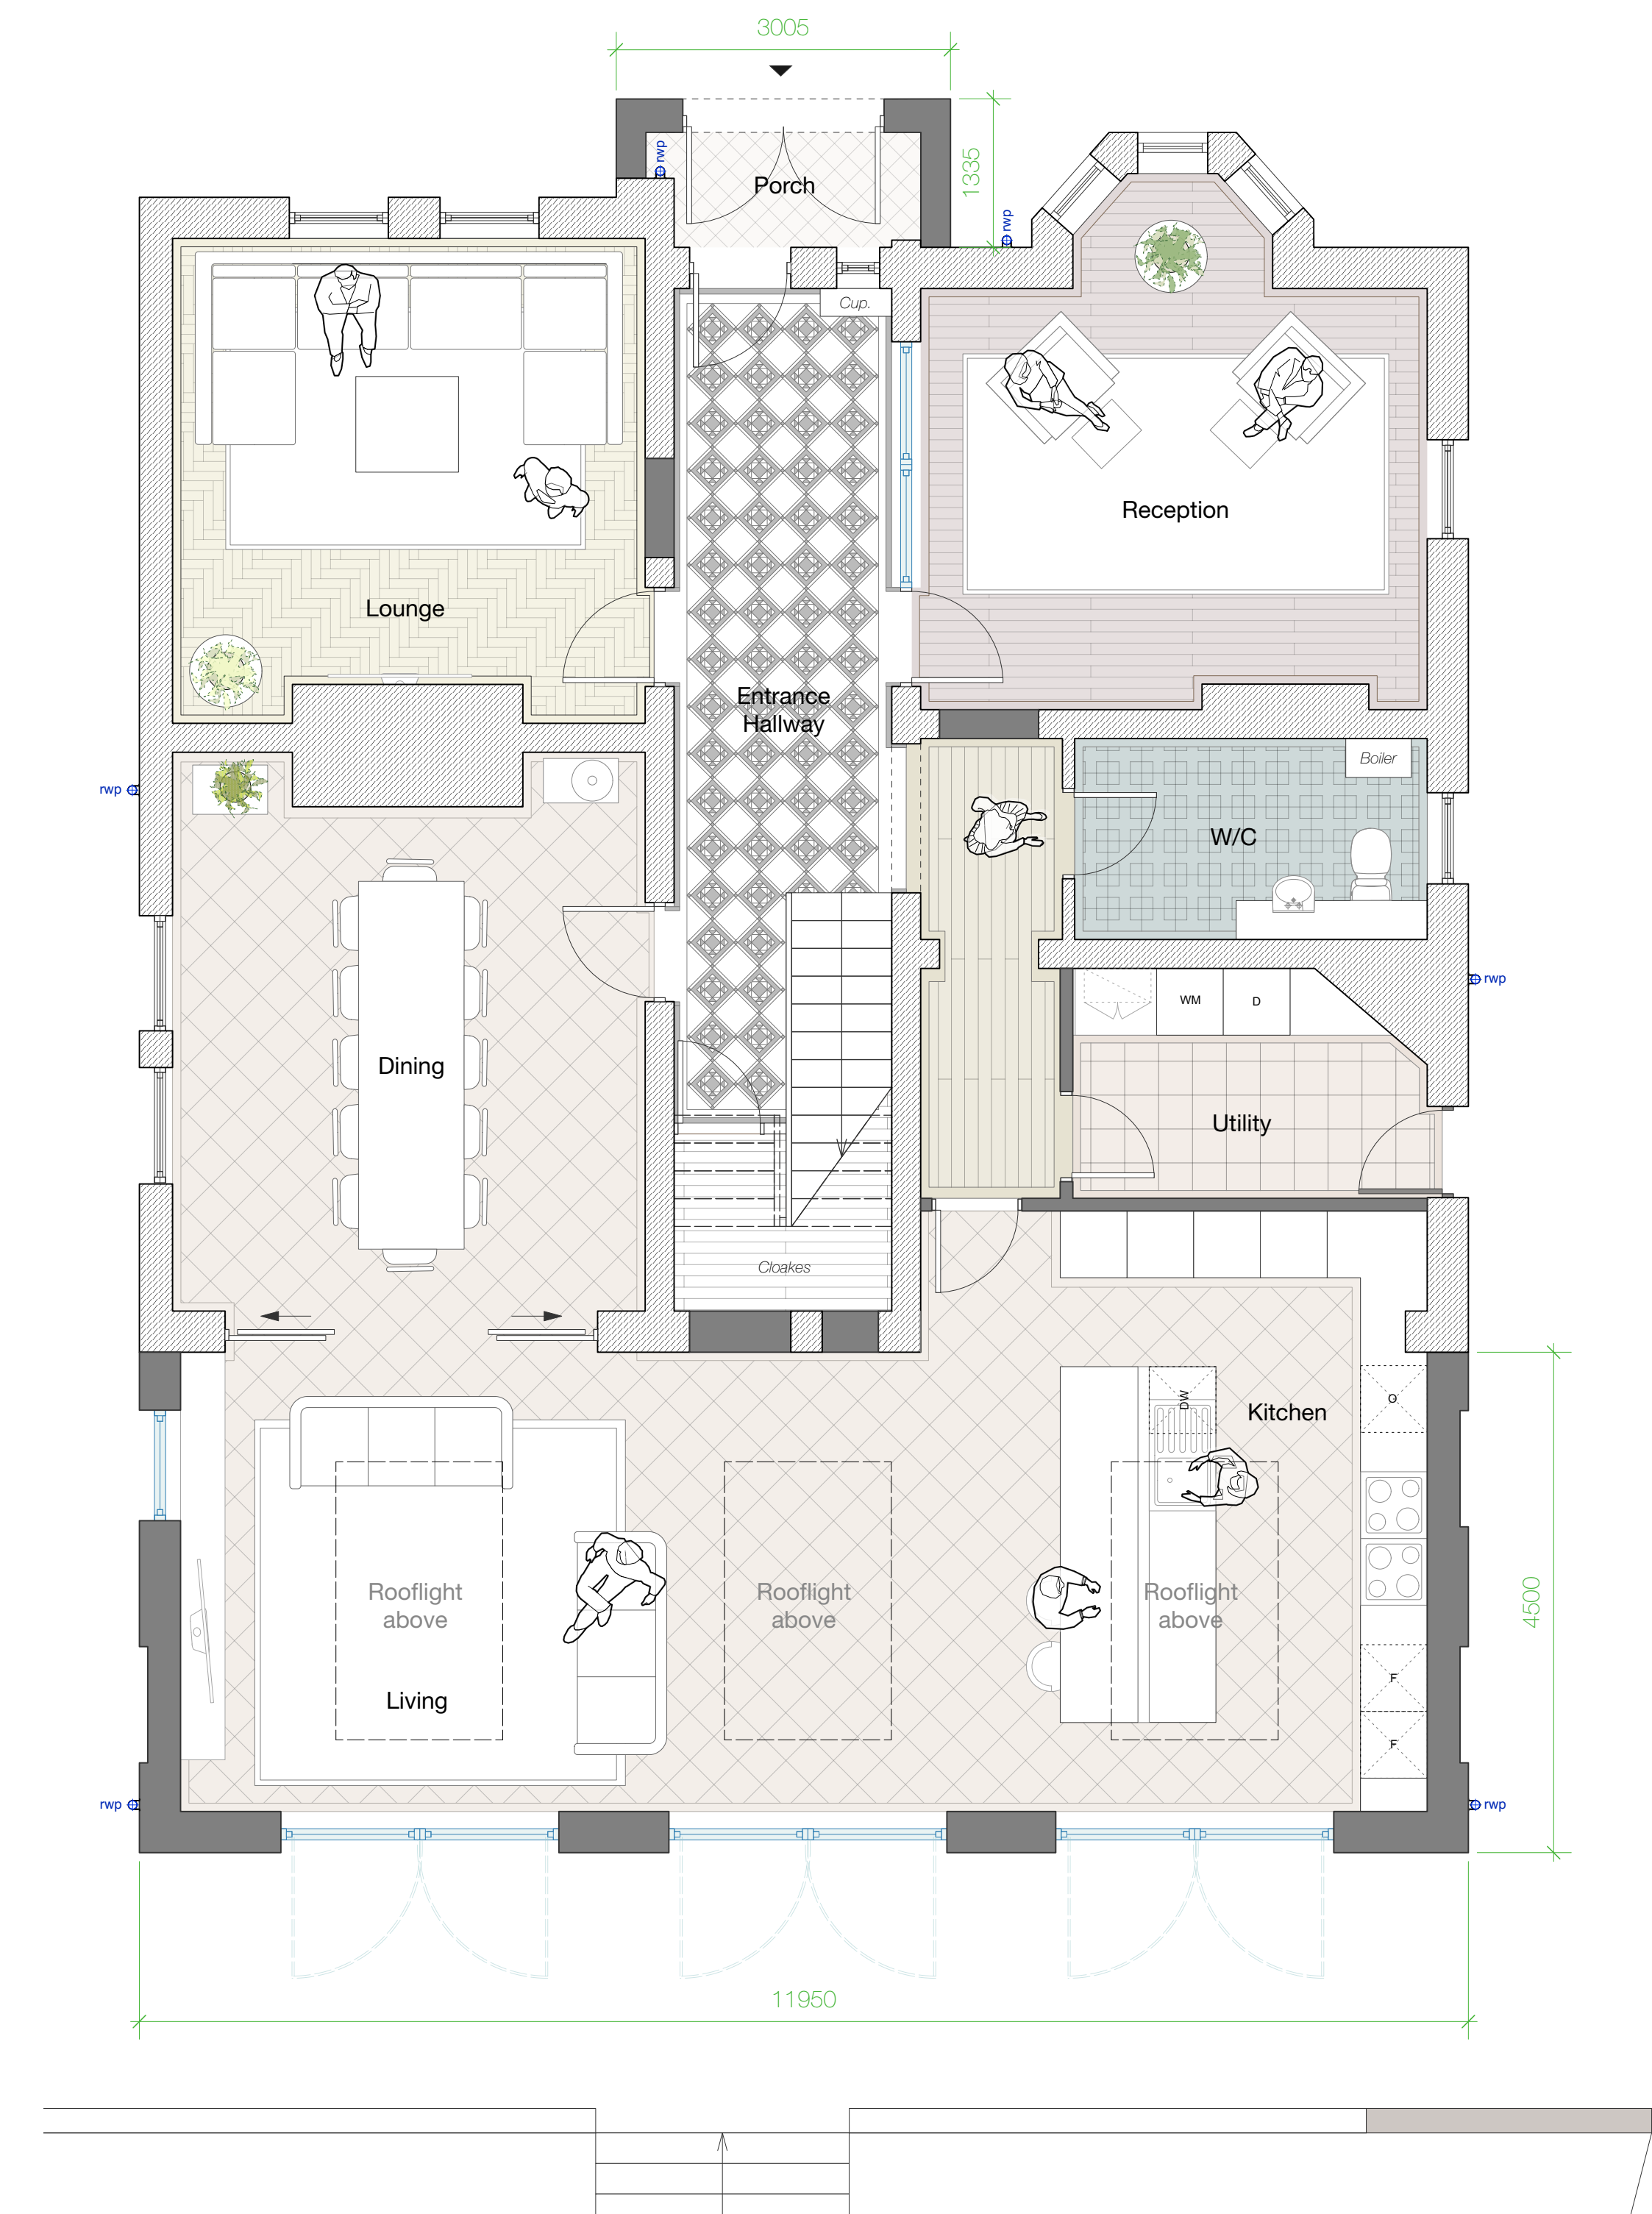



PLAN KEY
Existing
Proposed
Boundary Line

Proposed Ground Floor Plan 1:50 @ A1



Proposed Site Plan 1:100 @ A1

Proposed Extension Roof Plan 1:200 @ A1

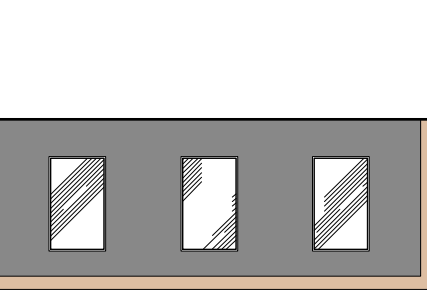 

Revision	Date	Description
----------	------	-------------

REVISION NOTES

Additional Notes
Drawing to be scaled for Planning purposes ONLY
Copyright of this drawing belongs solely to Acacia Architects
All dimensions on this drawing are shown in millimeters unless stated otherwise.
All dimensions and levels on this drawing are to be checked by the contractor and any discrepancies must be reported back to the Architect prior to the commencement of works.
Please refer to M+E drawings for all Mechanical and Electrical information.
Please refer to SE Drawings for all Structural, Connection and Underground Details.

ACACIA Architects

acaciaarchitects acacia.architects@outlook.com

ISSUED FOR:

PLANNING	
Job:	Grove Farm
Client:	Mr G. Pany
Drawing Title:	Proposed Plans
Date:	14/09/2025
Drawing no:	054 - 04 revision
Scale:	As noted @ A1