


SCALE 1:50

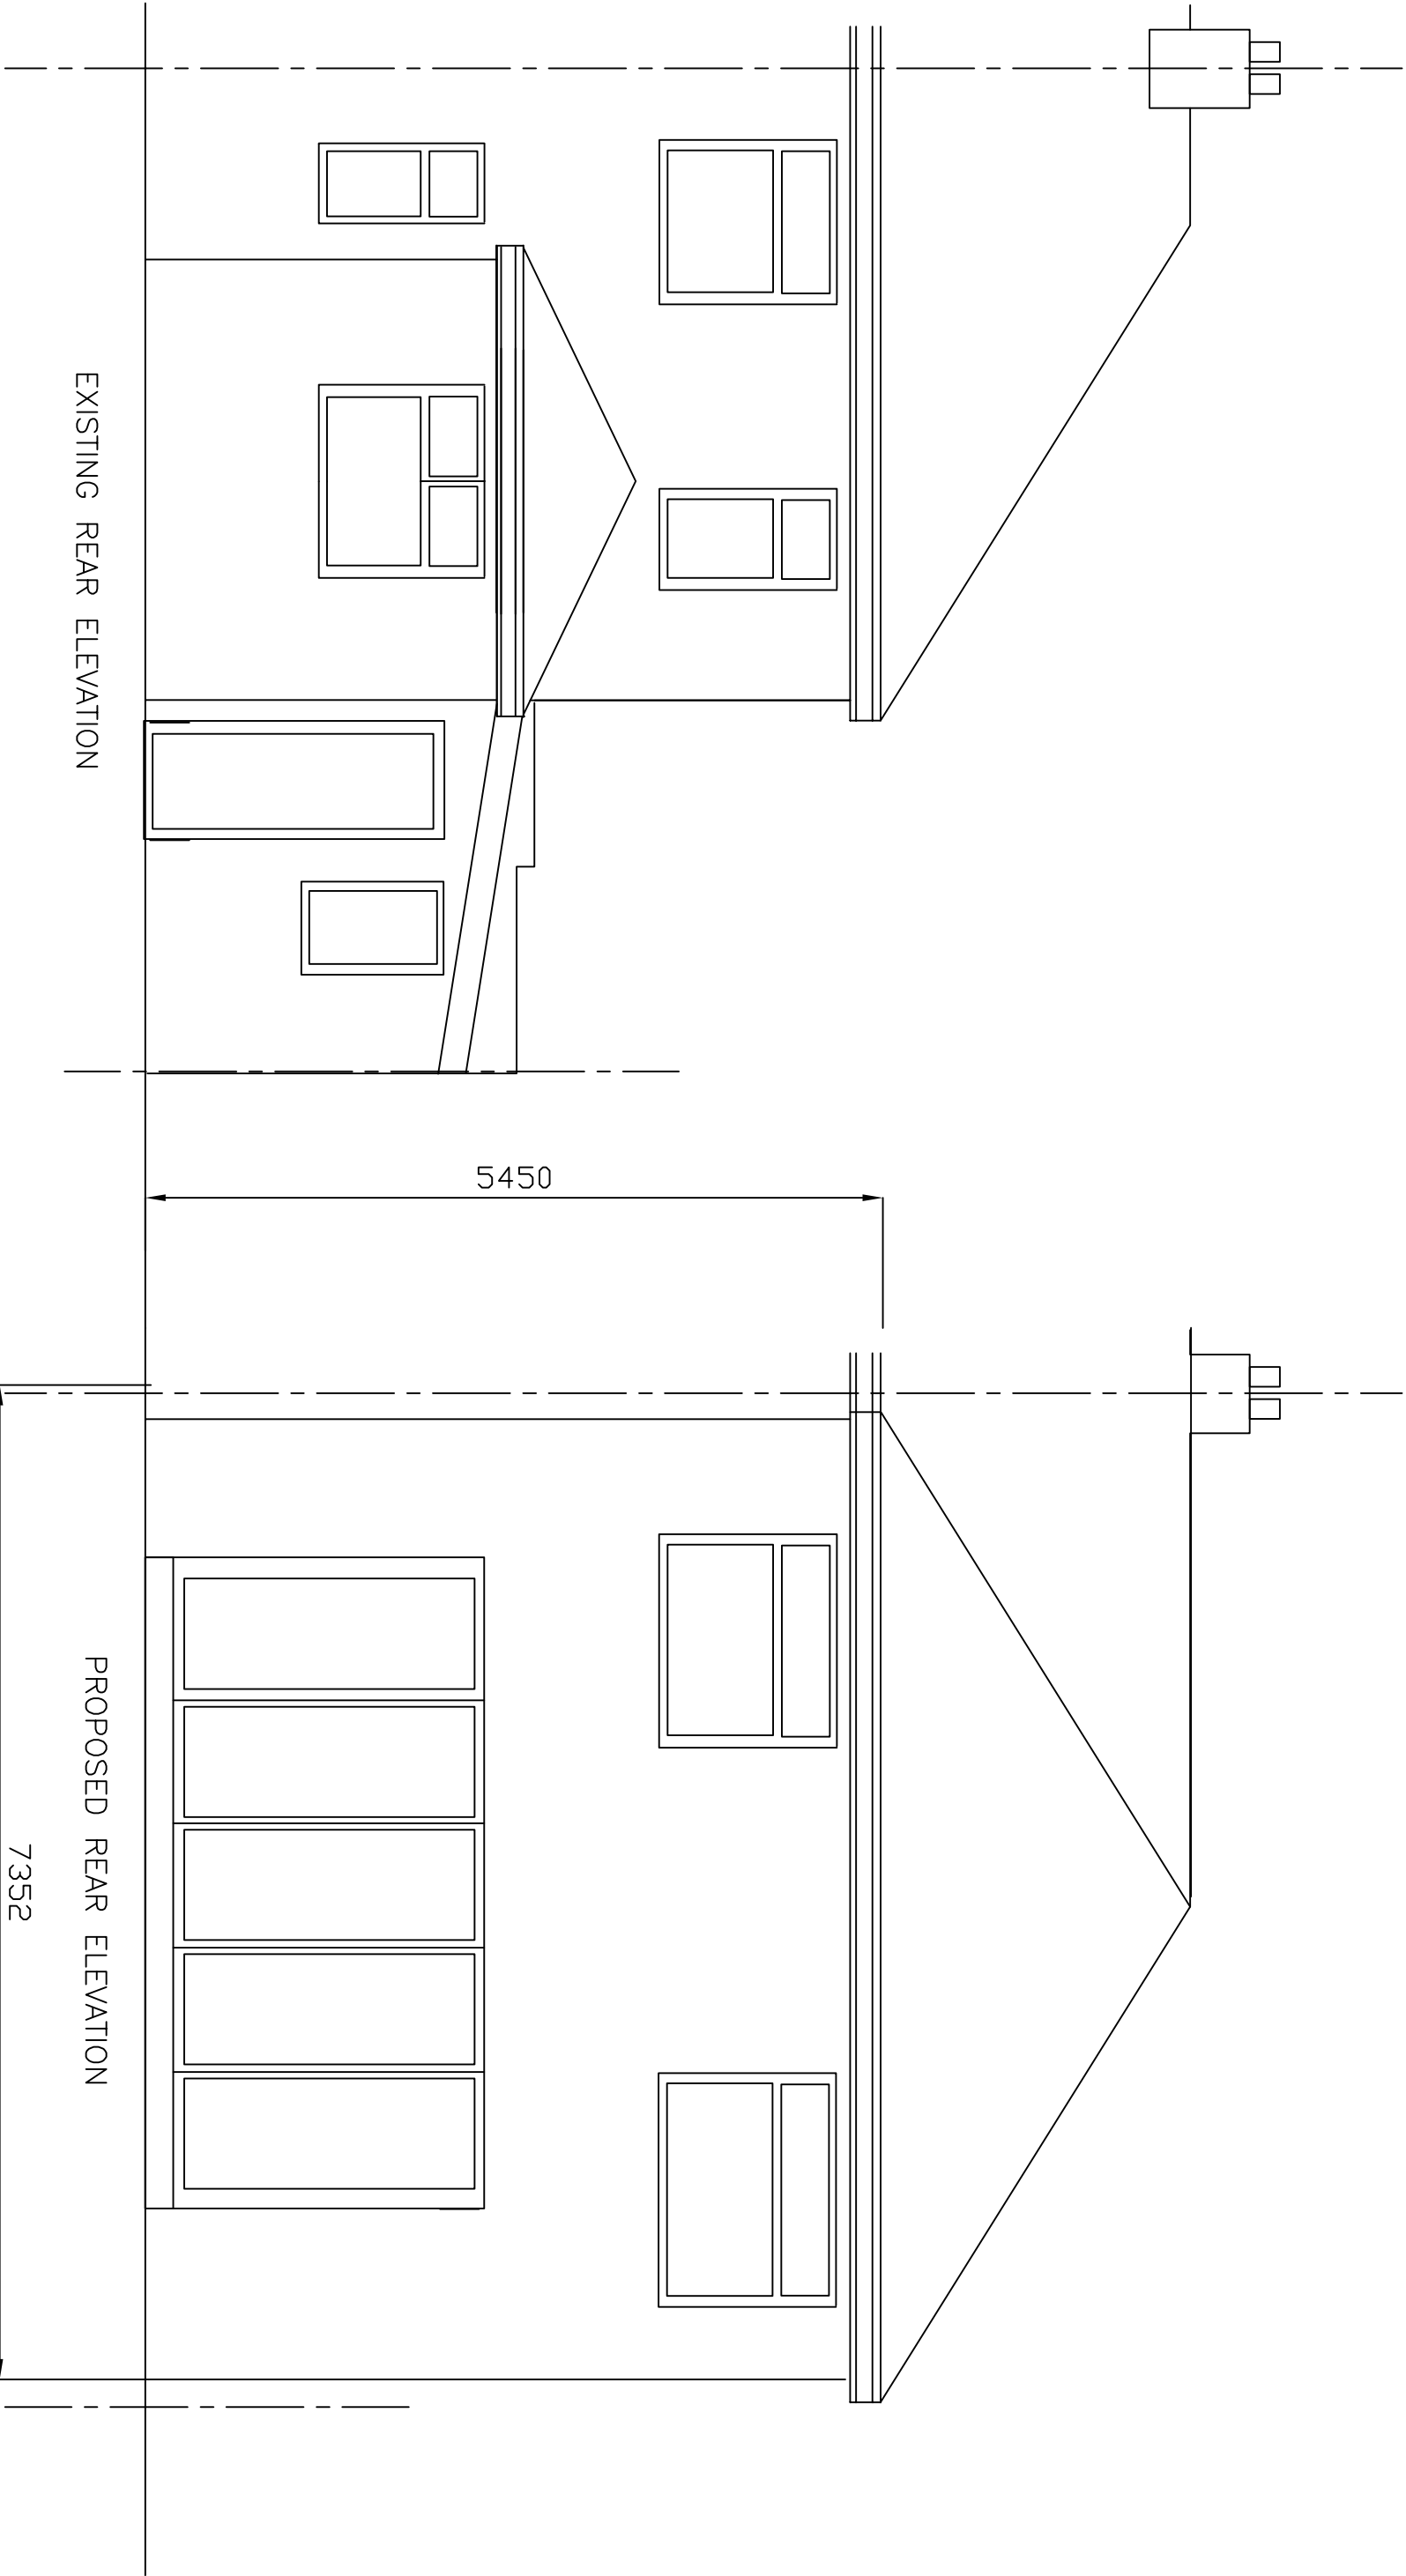

EXISTING REAR ELEVATION

PROPOSED REAR ELEVATION