




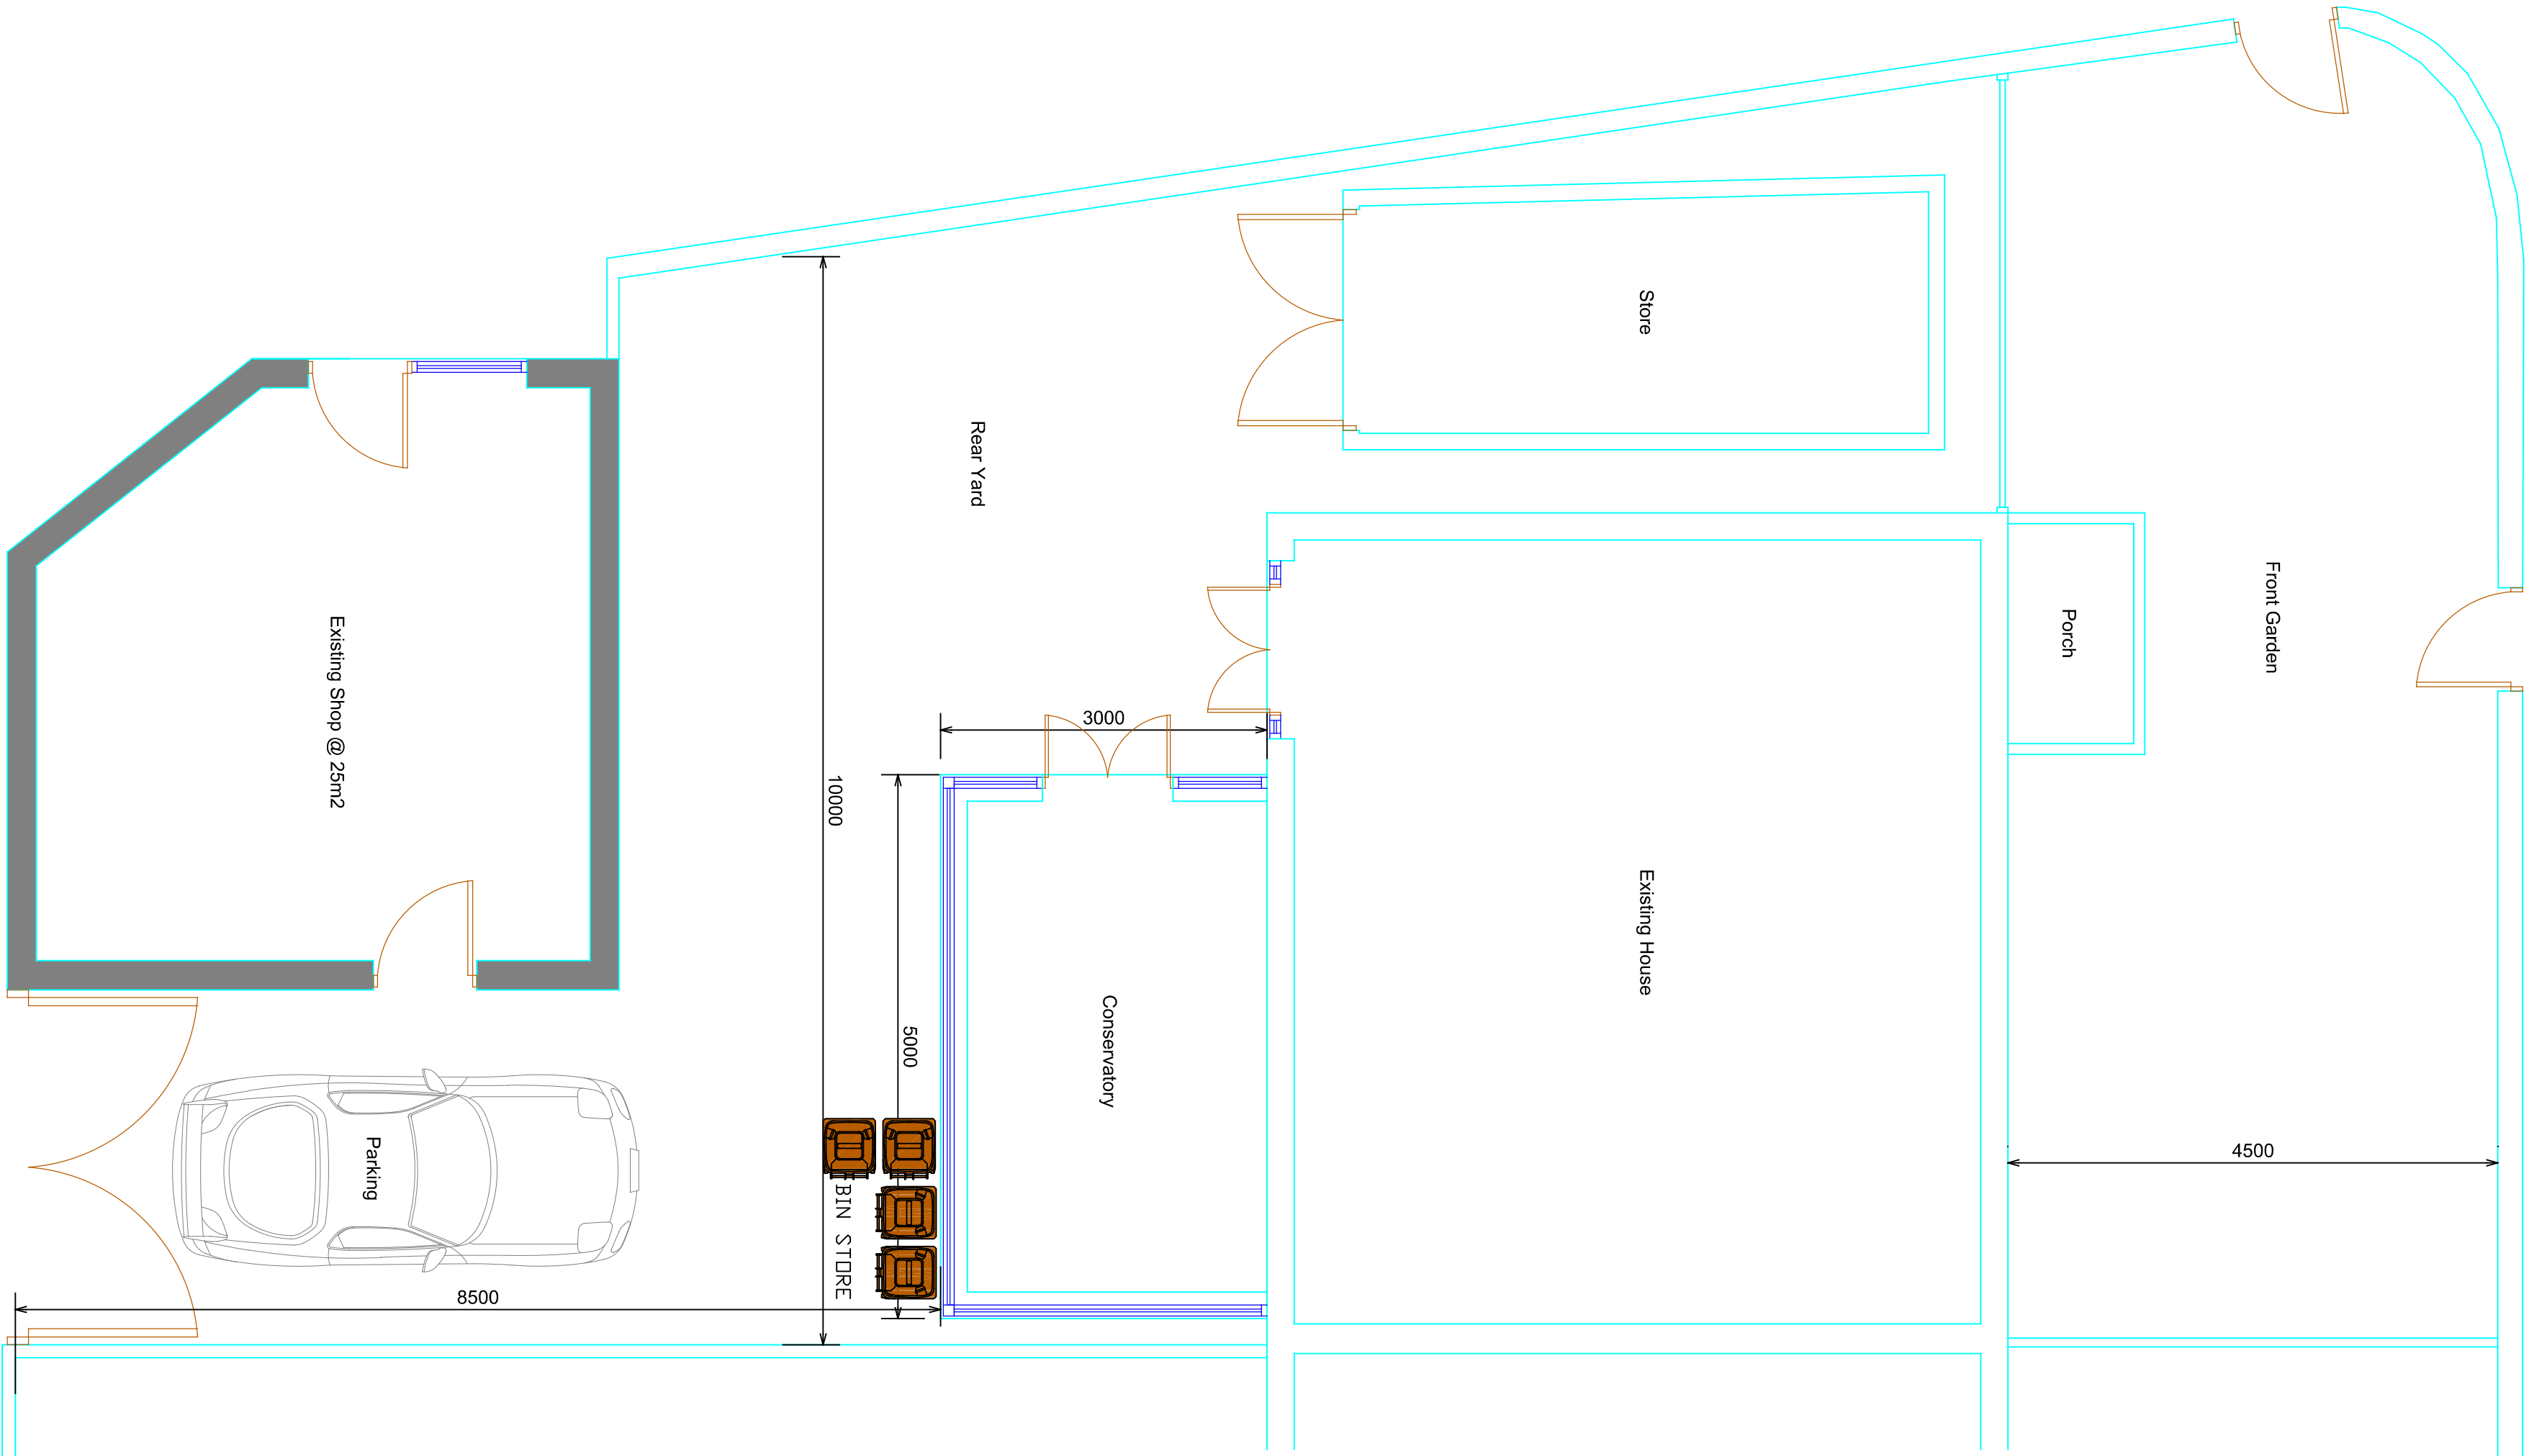

SITE PLAN
AS EXISTING

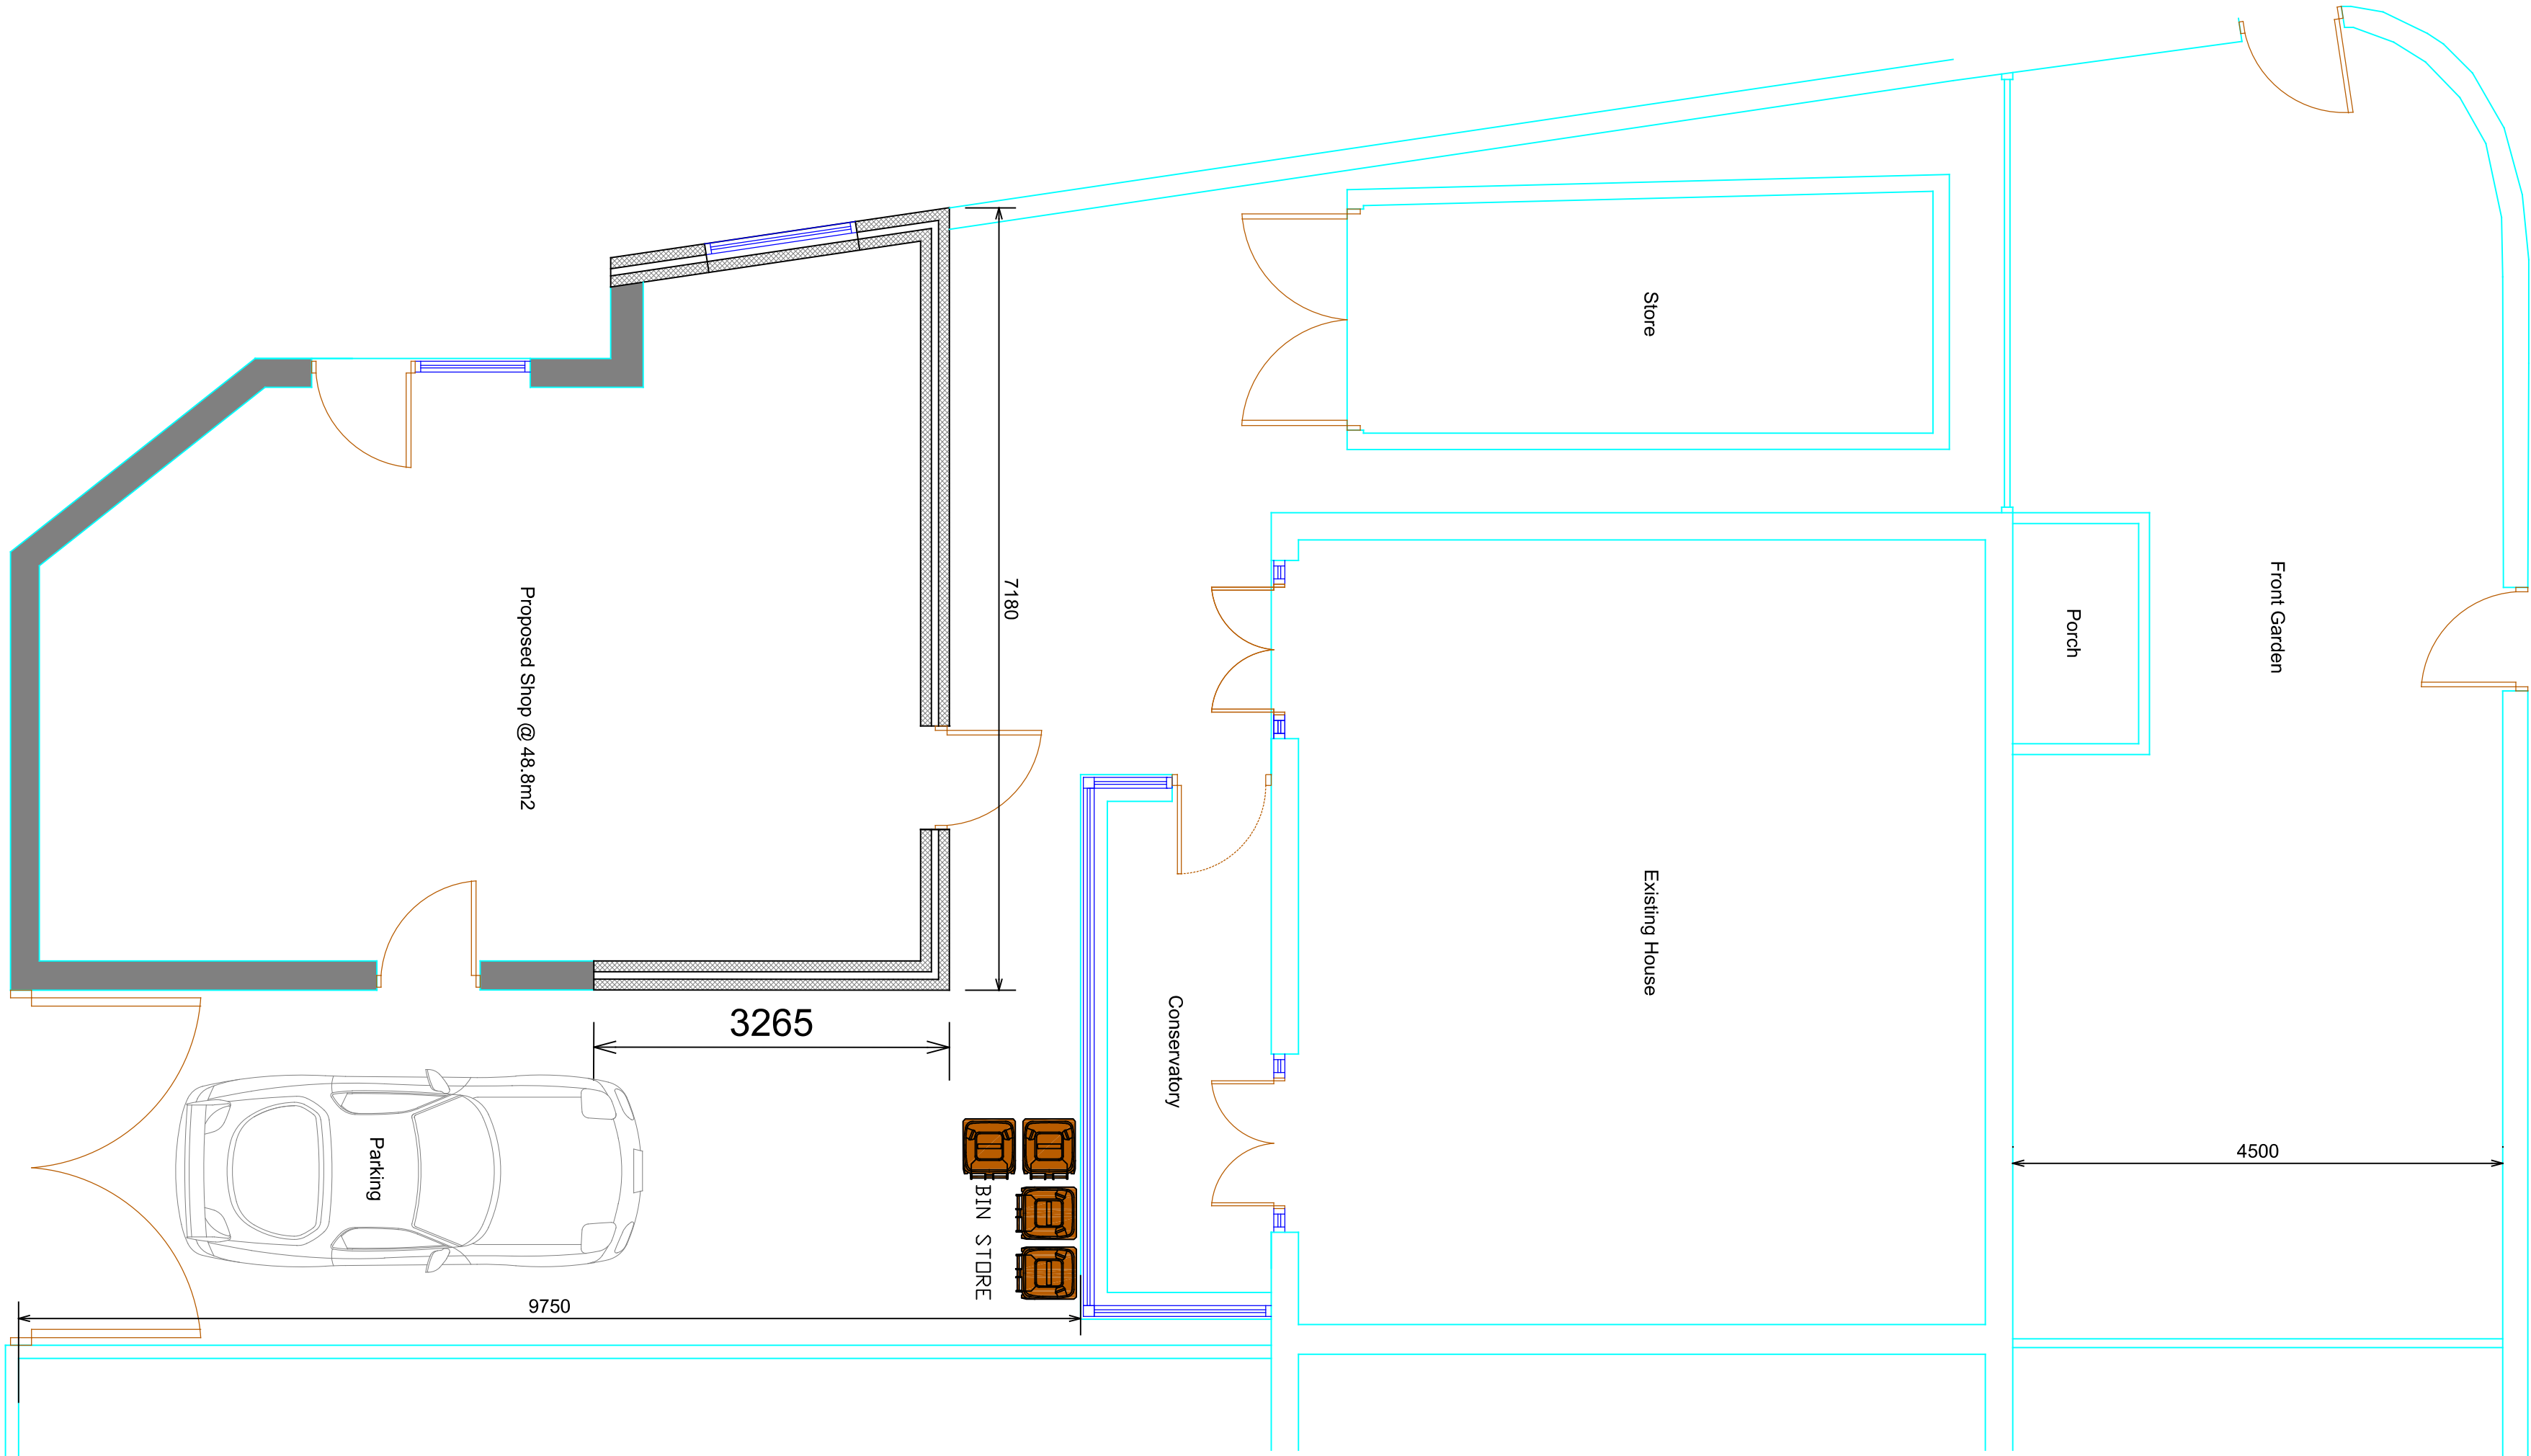

SITE PLAN
AS PROPOSED - DRAFT

 

Rev	Description	Date
-----	-------------	------

Project
STRETTFORD NEWS, 1 STRETTFORD CLOSE,
KIRKBY, L33 1WE

Client
MR NUWAN DISSANAYAKE

Contract No.

Dwg. No.	Revision	Scale	1:50 & 1:100	@ A1
----------	----------	-------	--------------	------

2	A	By	MCC	Date
---	---	----	-----	------

Checked
OCTOBER 2024

Drawing Title
EXISTING SITE AND PROPOSED SITE
PLANS - REV A

MAT DESIGN LIMITED
Town Planning & Building Control
Consultants
17 BROOKSIDE AVE
ECCLESTON
ST. HELENS
WA10 4RN

Telephone: 07850203448
E-mail: mikedata@bhgyonder.co.uk