


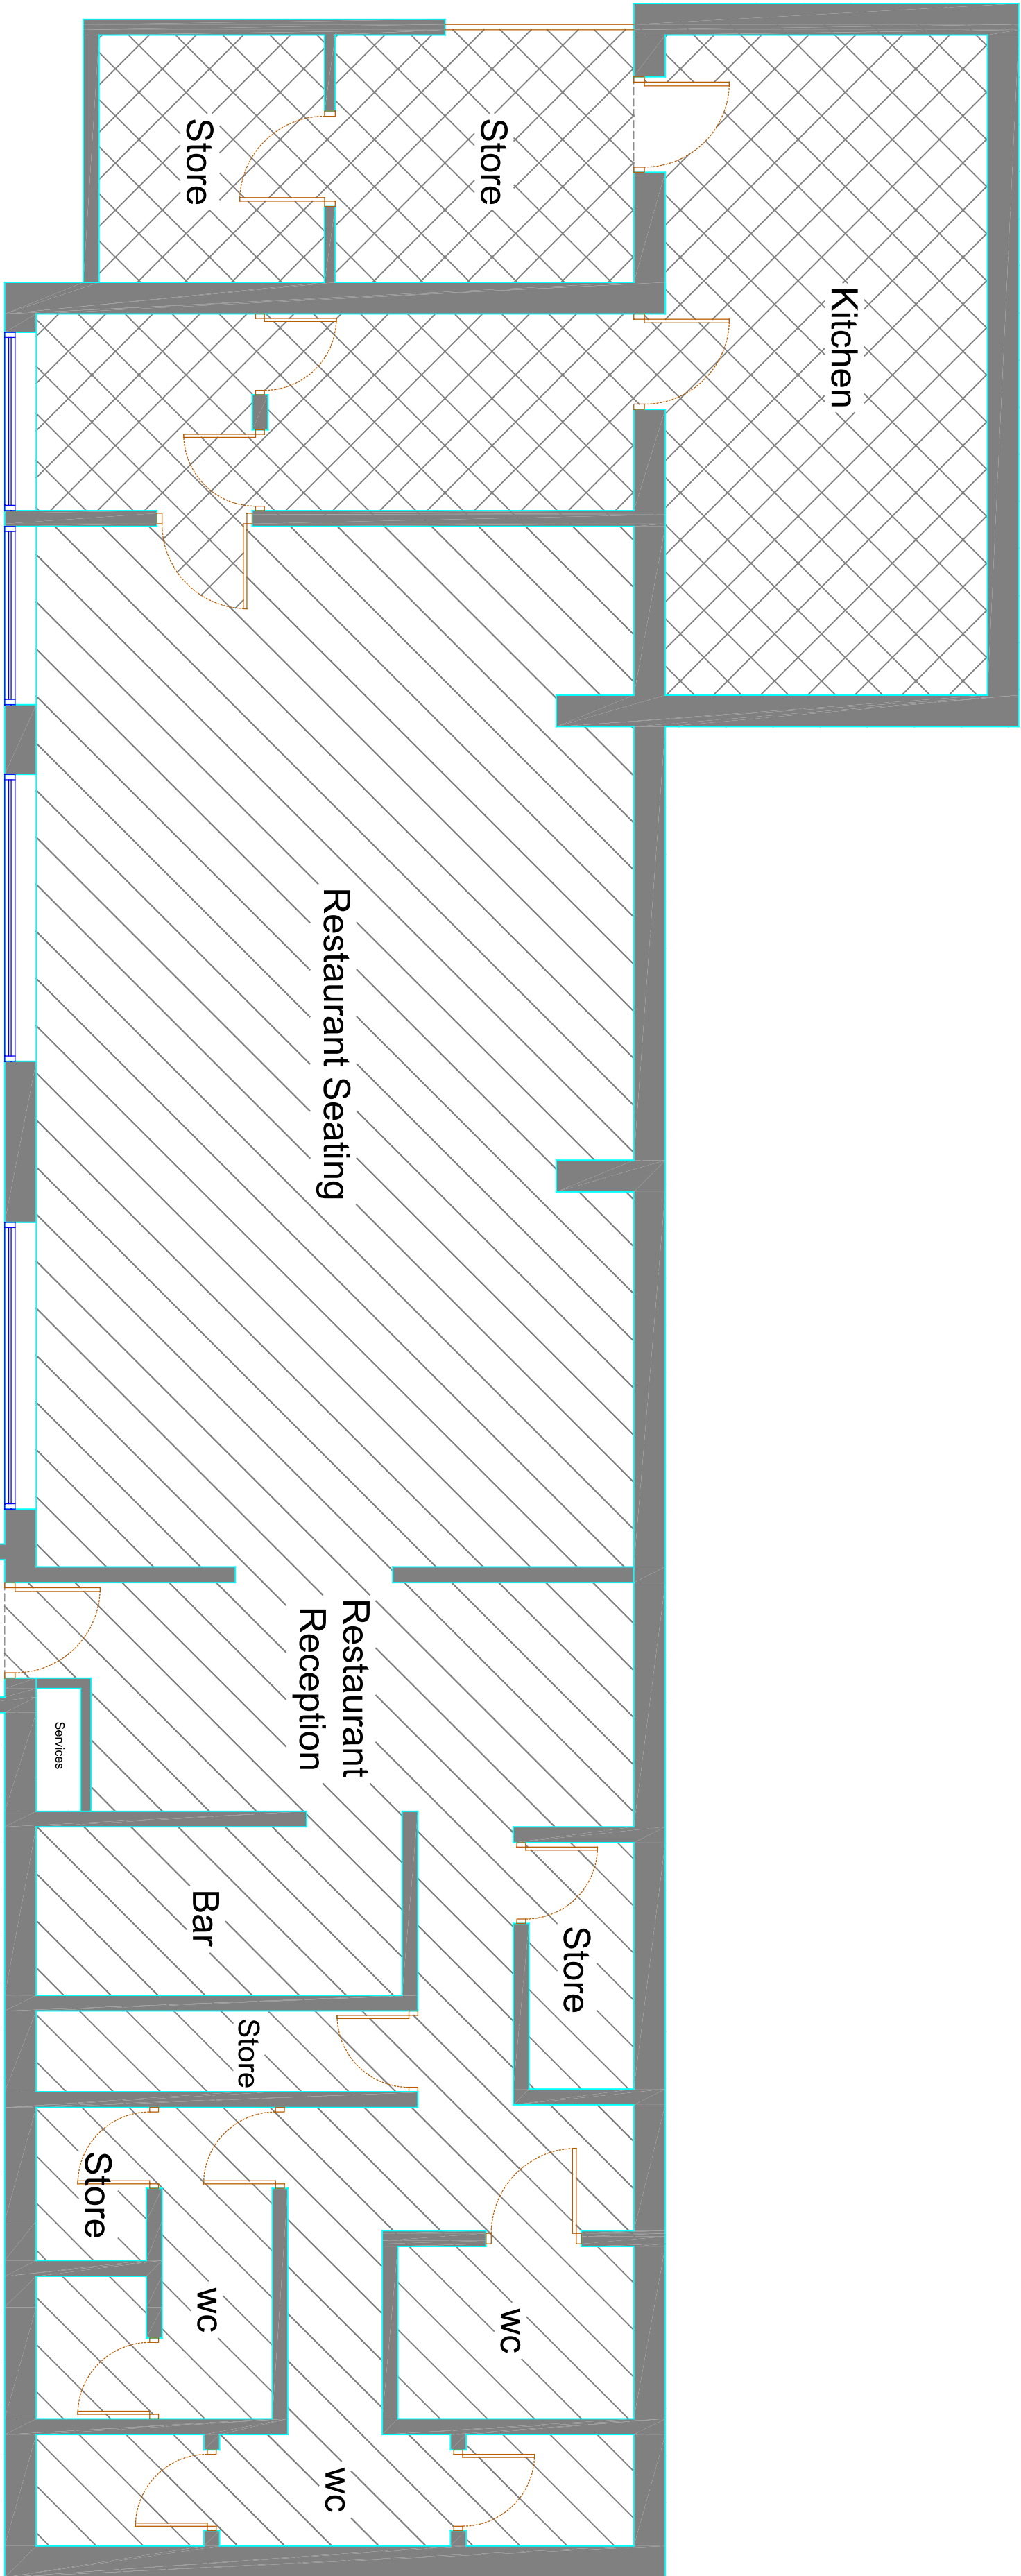
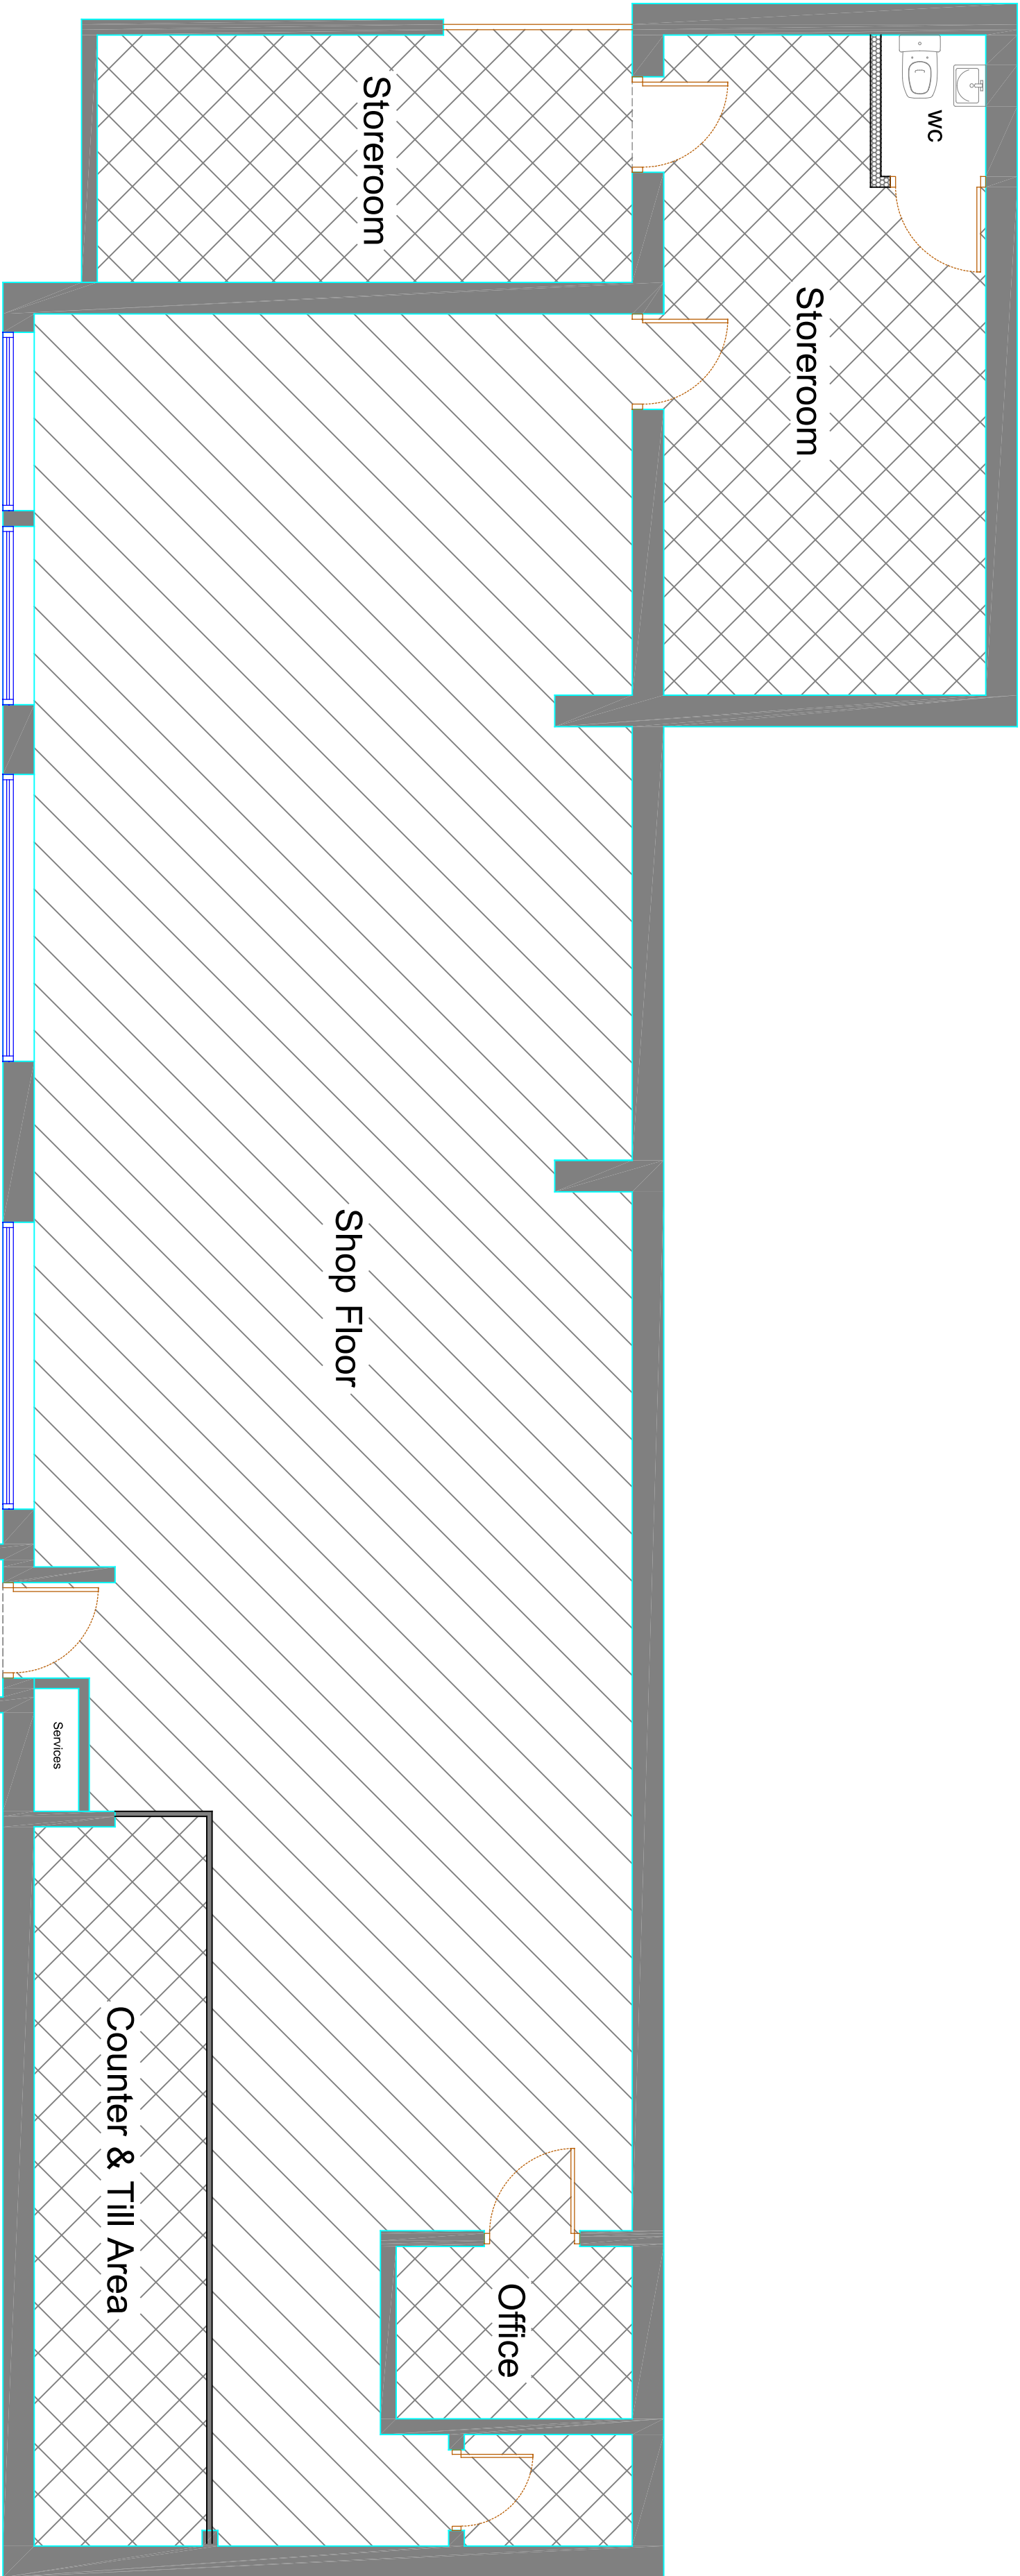


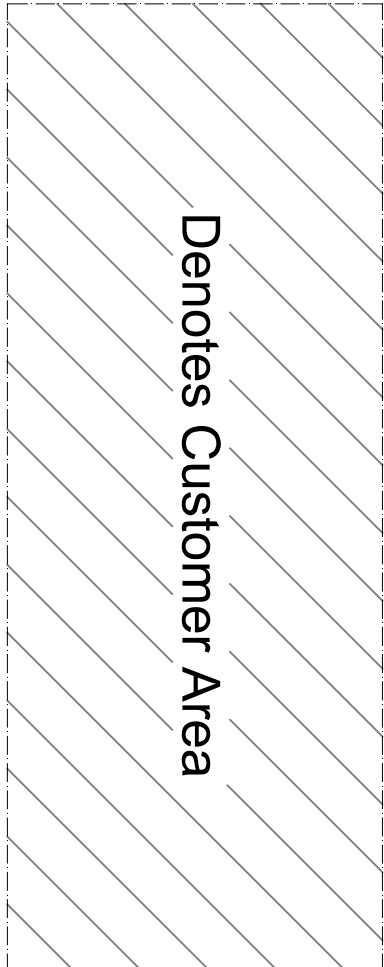

34 Tarbock Road Floor Plan As Existing

 

34 Tarbock Road Floor Plan As Proposed

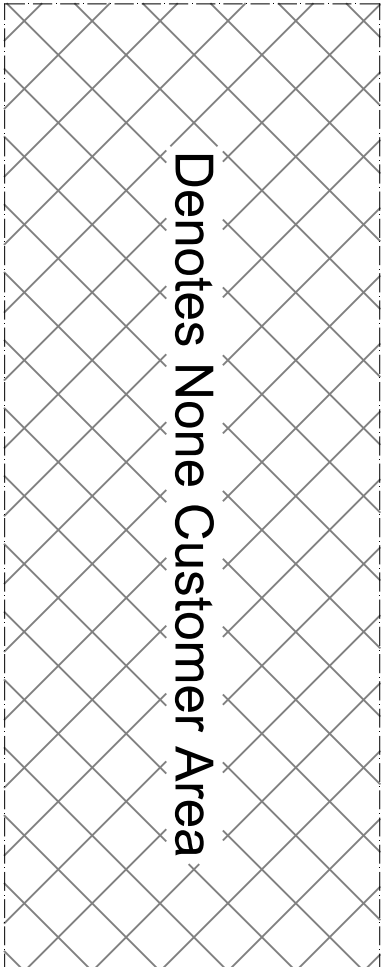

Rev	Description	Date
-----	-------------	------

Project
CHANGE OF USE OF FLAVIO'S ITALIAN
RESTAURANT (USE CLASS E (b)) TO A
CONVENIENCE STORE (USE CLASS E (a)) AT 34
TARBOCK ROAD, HUXTON, LIVERPOOL, L36
5XW

Client

MR P PUNNAVELL

Contract No.	Dwg. No.	Revision	Scale	1:50	@ A1
	3		By MCC	Date	
		Chkd		AUGUST 2024	

Drawing Title
EXISTING AND PROPOSED FLOOR
PLANS (NO EXTERNAL
ALTERATIONS)

MAT DESIGN LIMITED
Town Planning & Building Control
Consultants

17 BROOKSIDE AVE
ECCLESTON
ST. HELENS
WA10 4RN
Telephone: 07850203448
E-mail: mikedm@bheyond.co.uk