




Front Elevation

scale 1:100



SCALE BAR Scale: 1:100

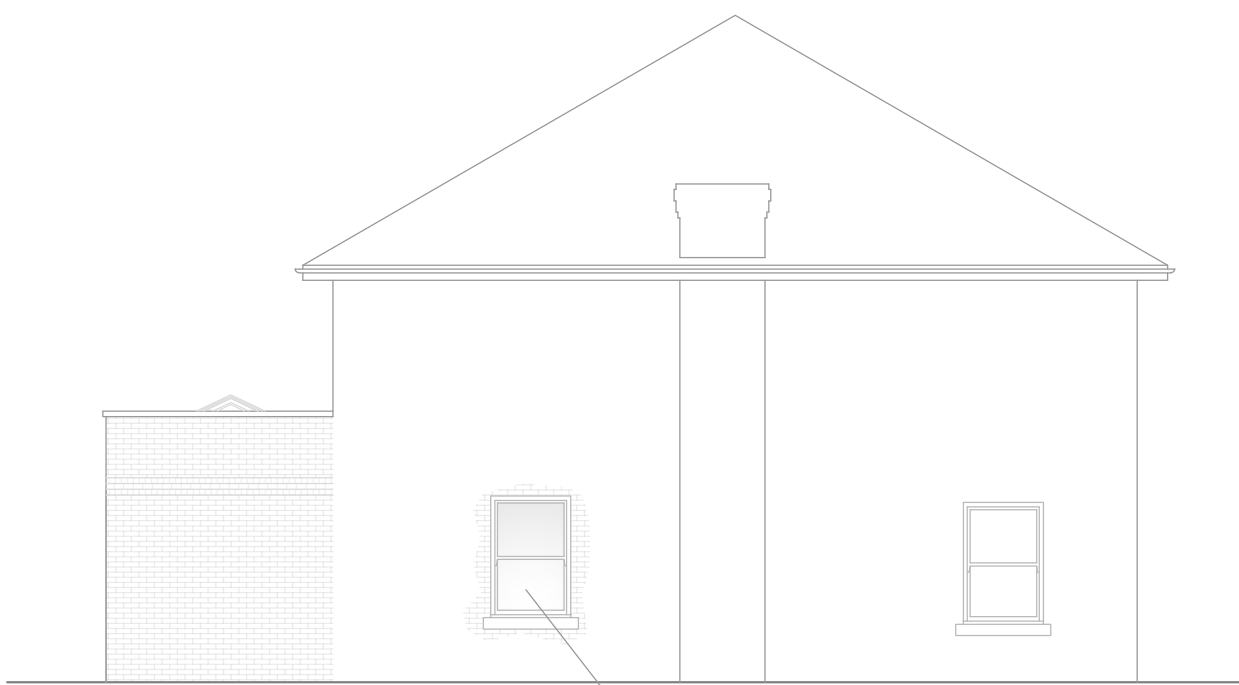

Side Elevation

scale 1:100


Re-use extg window



Rear Elevation

scale 1:100


Powder coated aluminium doors

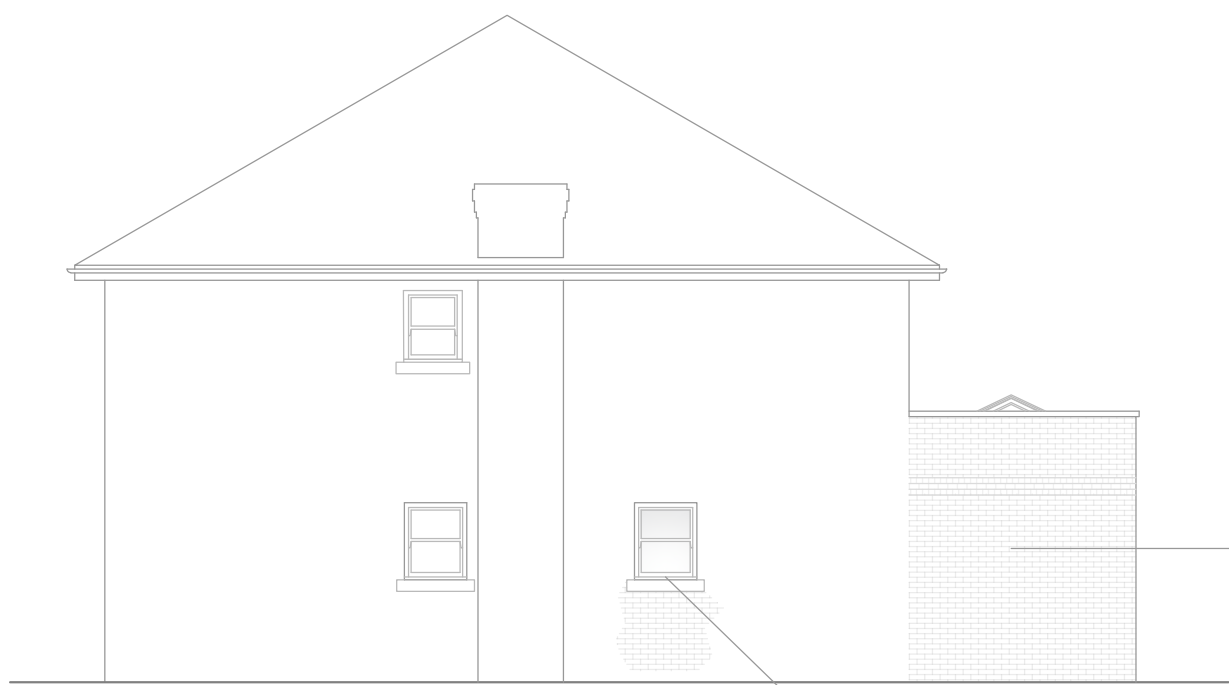

Side Elevation

scale 1:100



Alter door opening to window

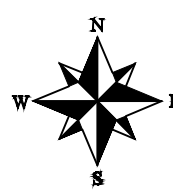

Location Plan

scale 1:1250


Brickwork and mortar joints to match existing and be bonded

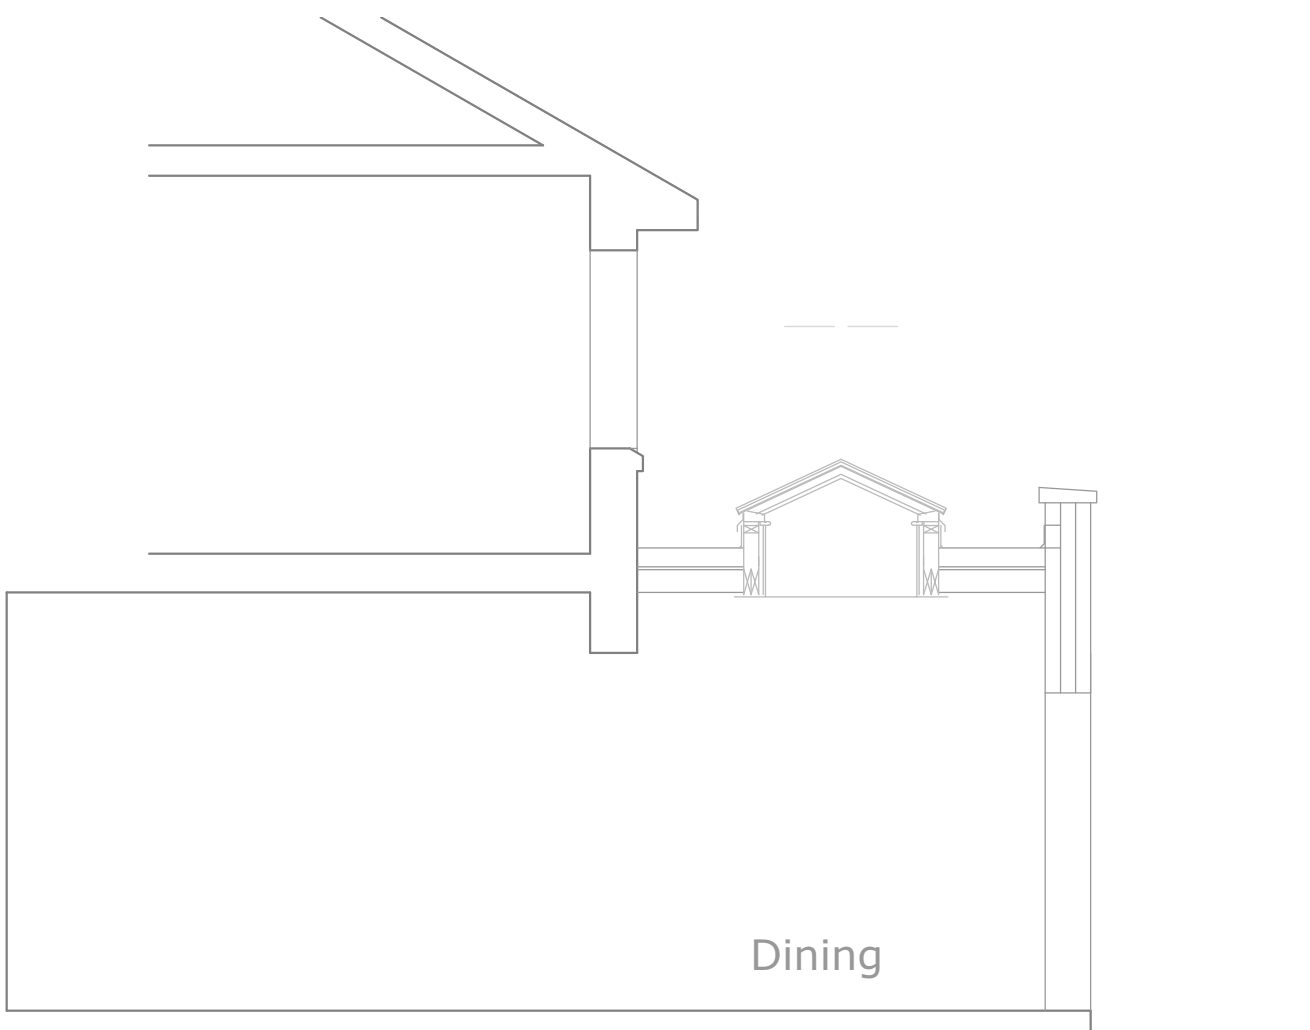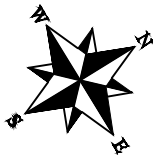

Section

scale 1:50

Dining

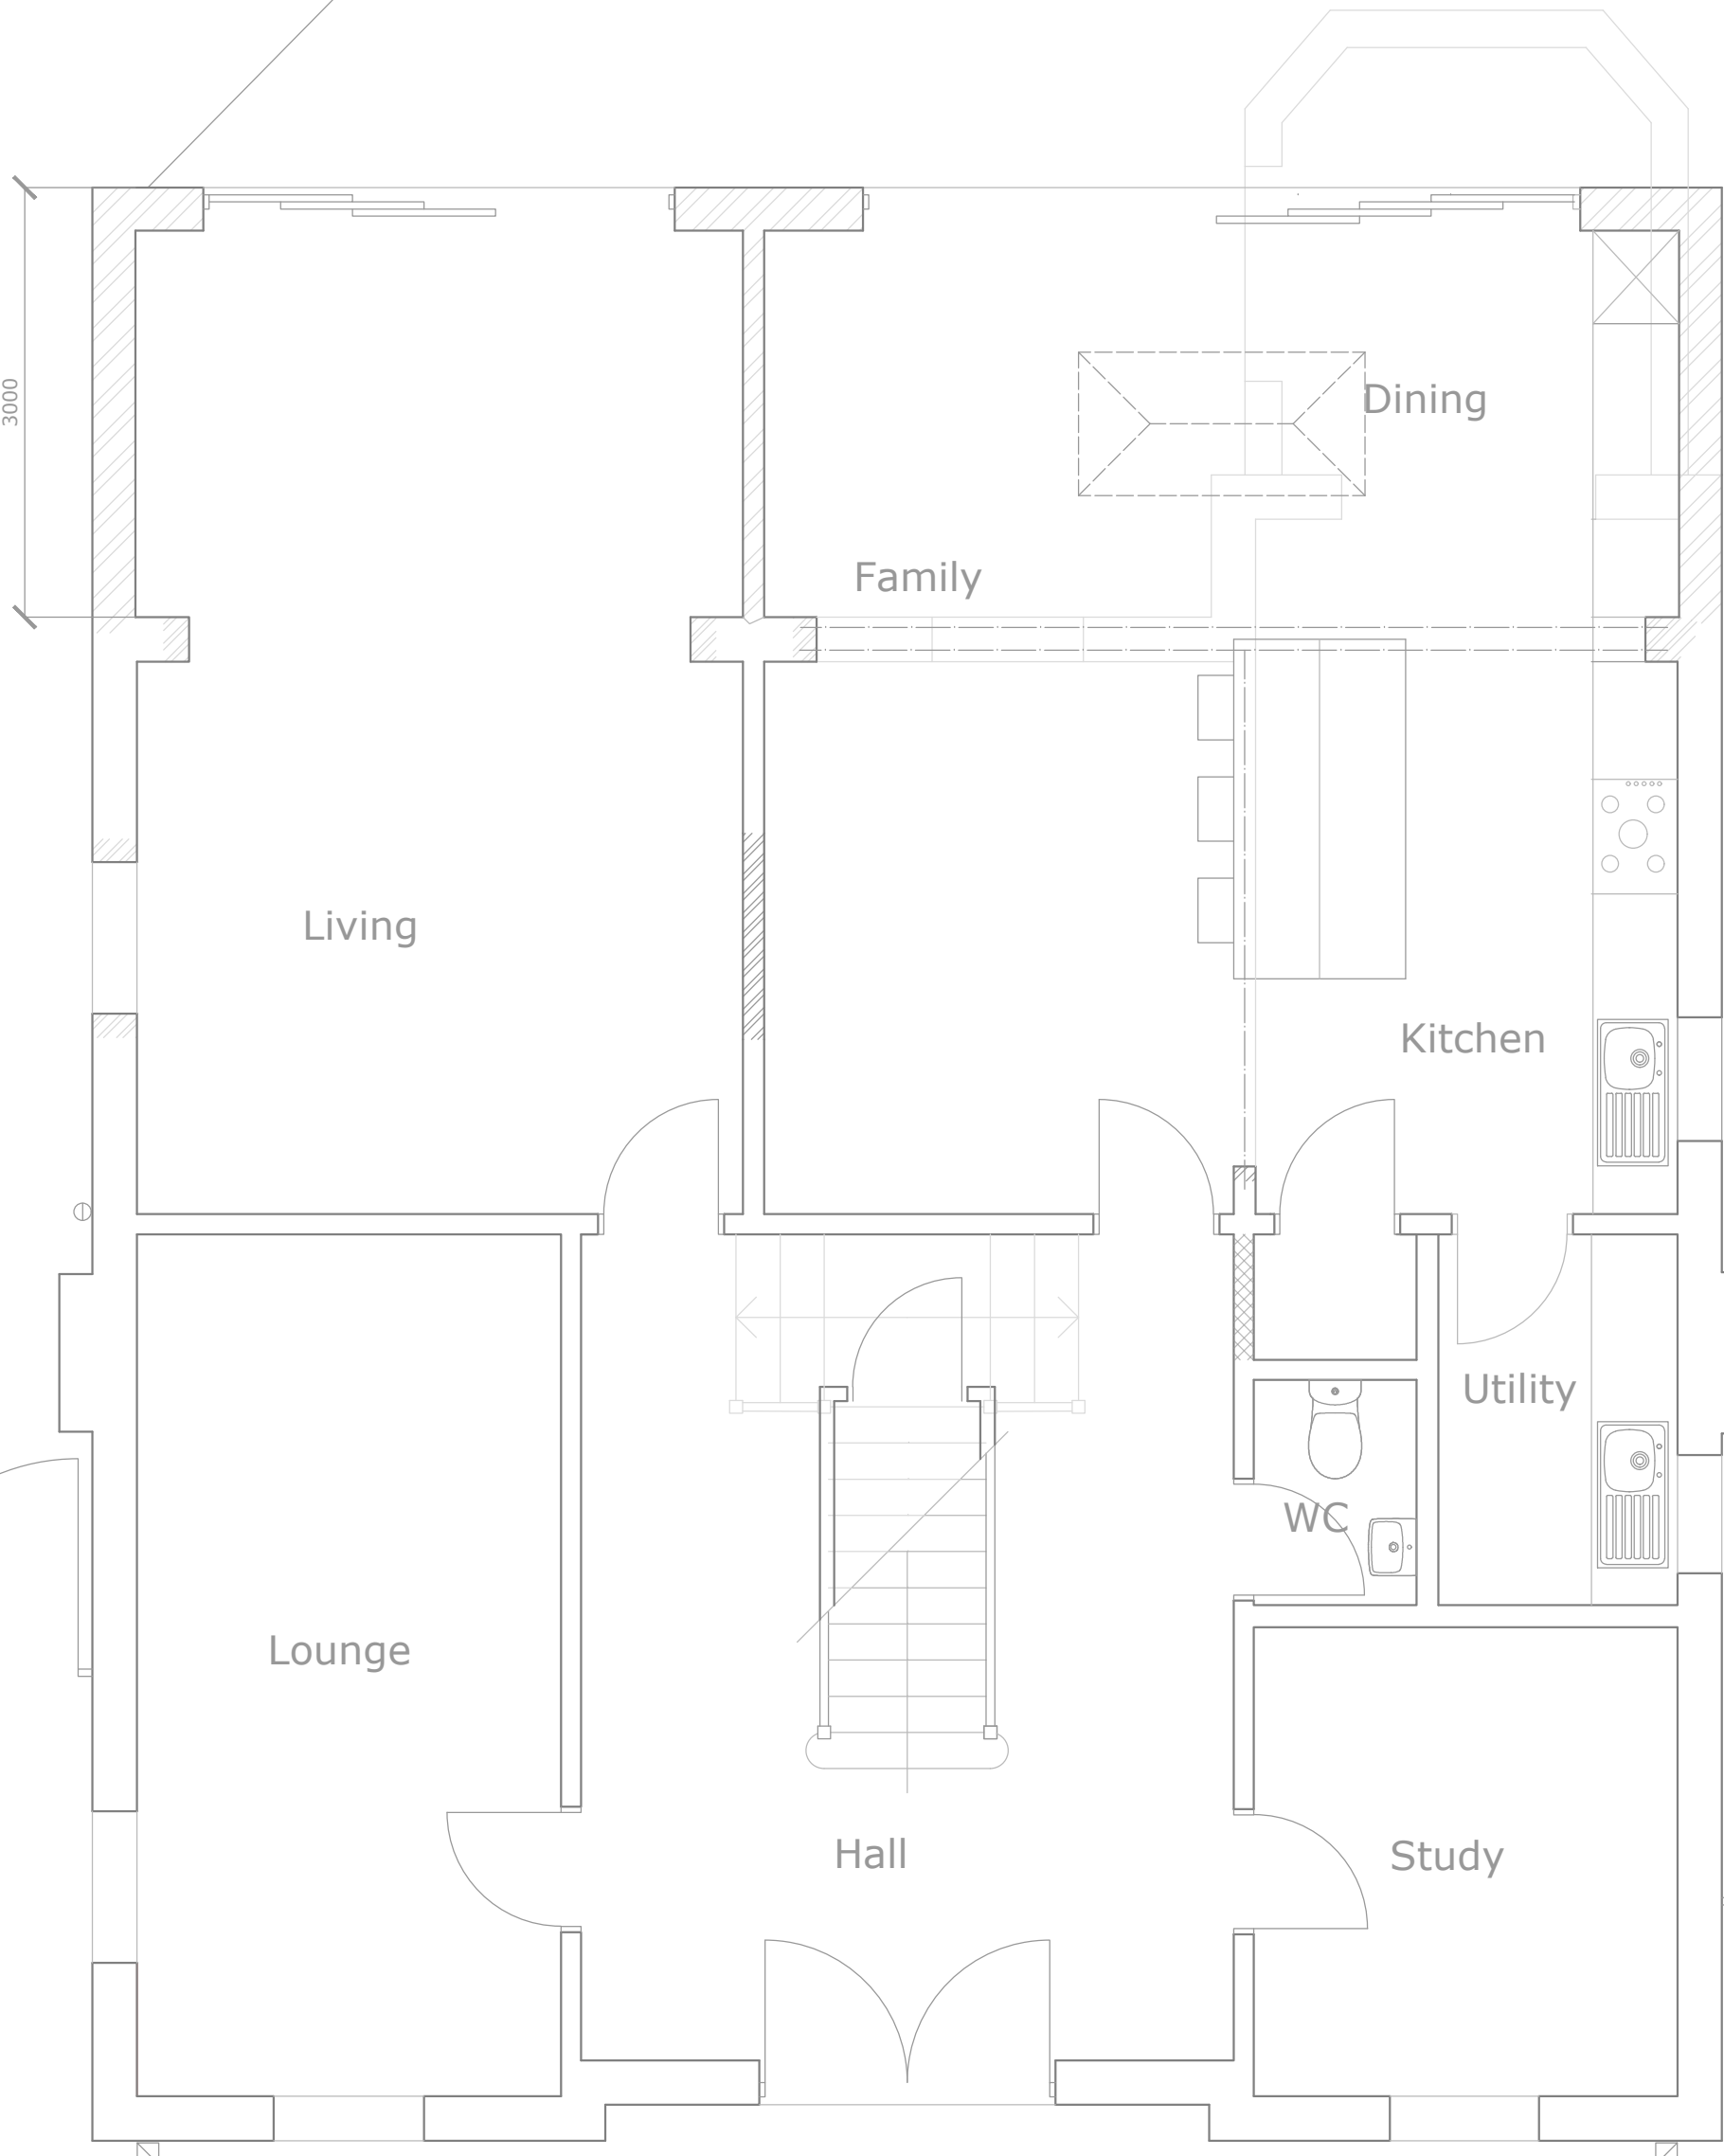


Ground Floor Plan

scale 1:50




SCALE BAR Scale: 1:50

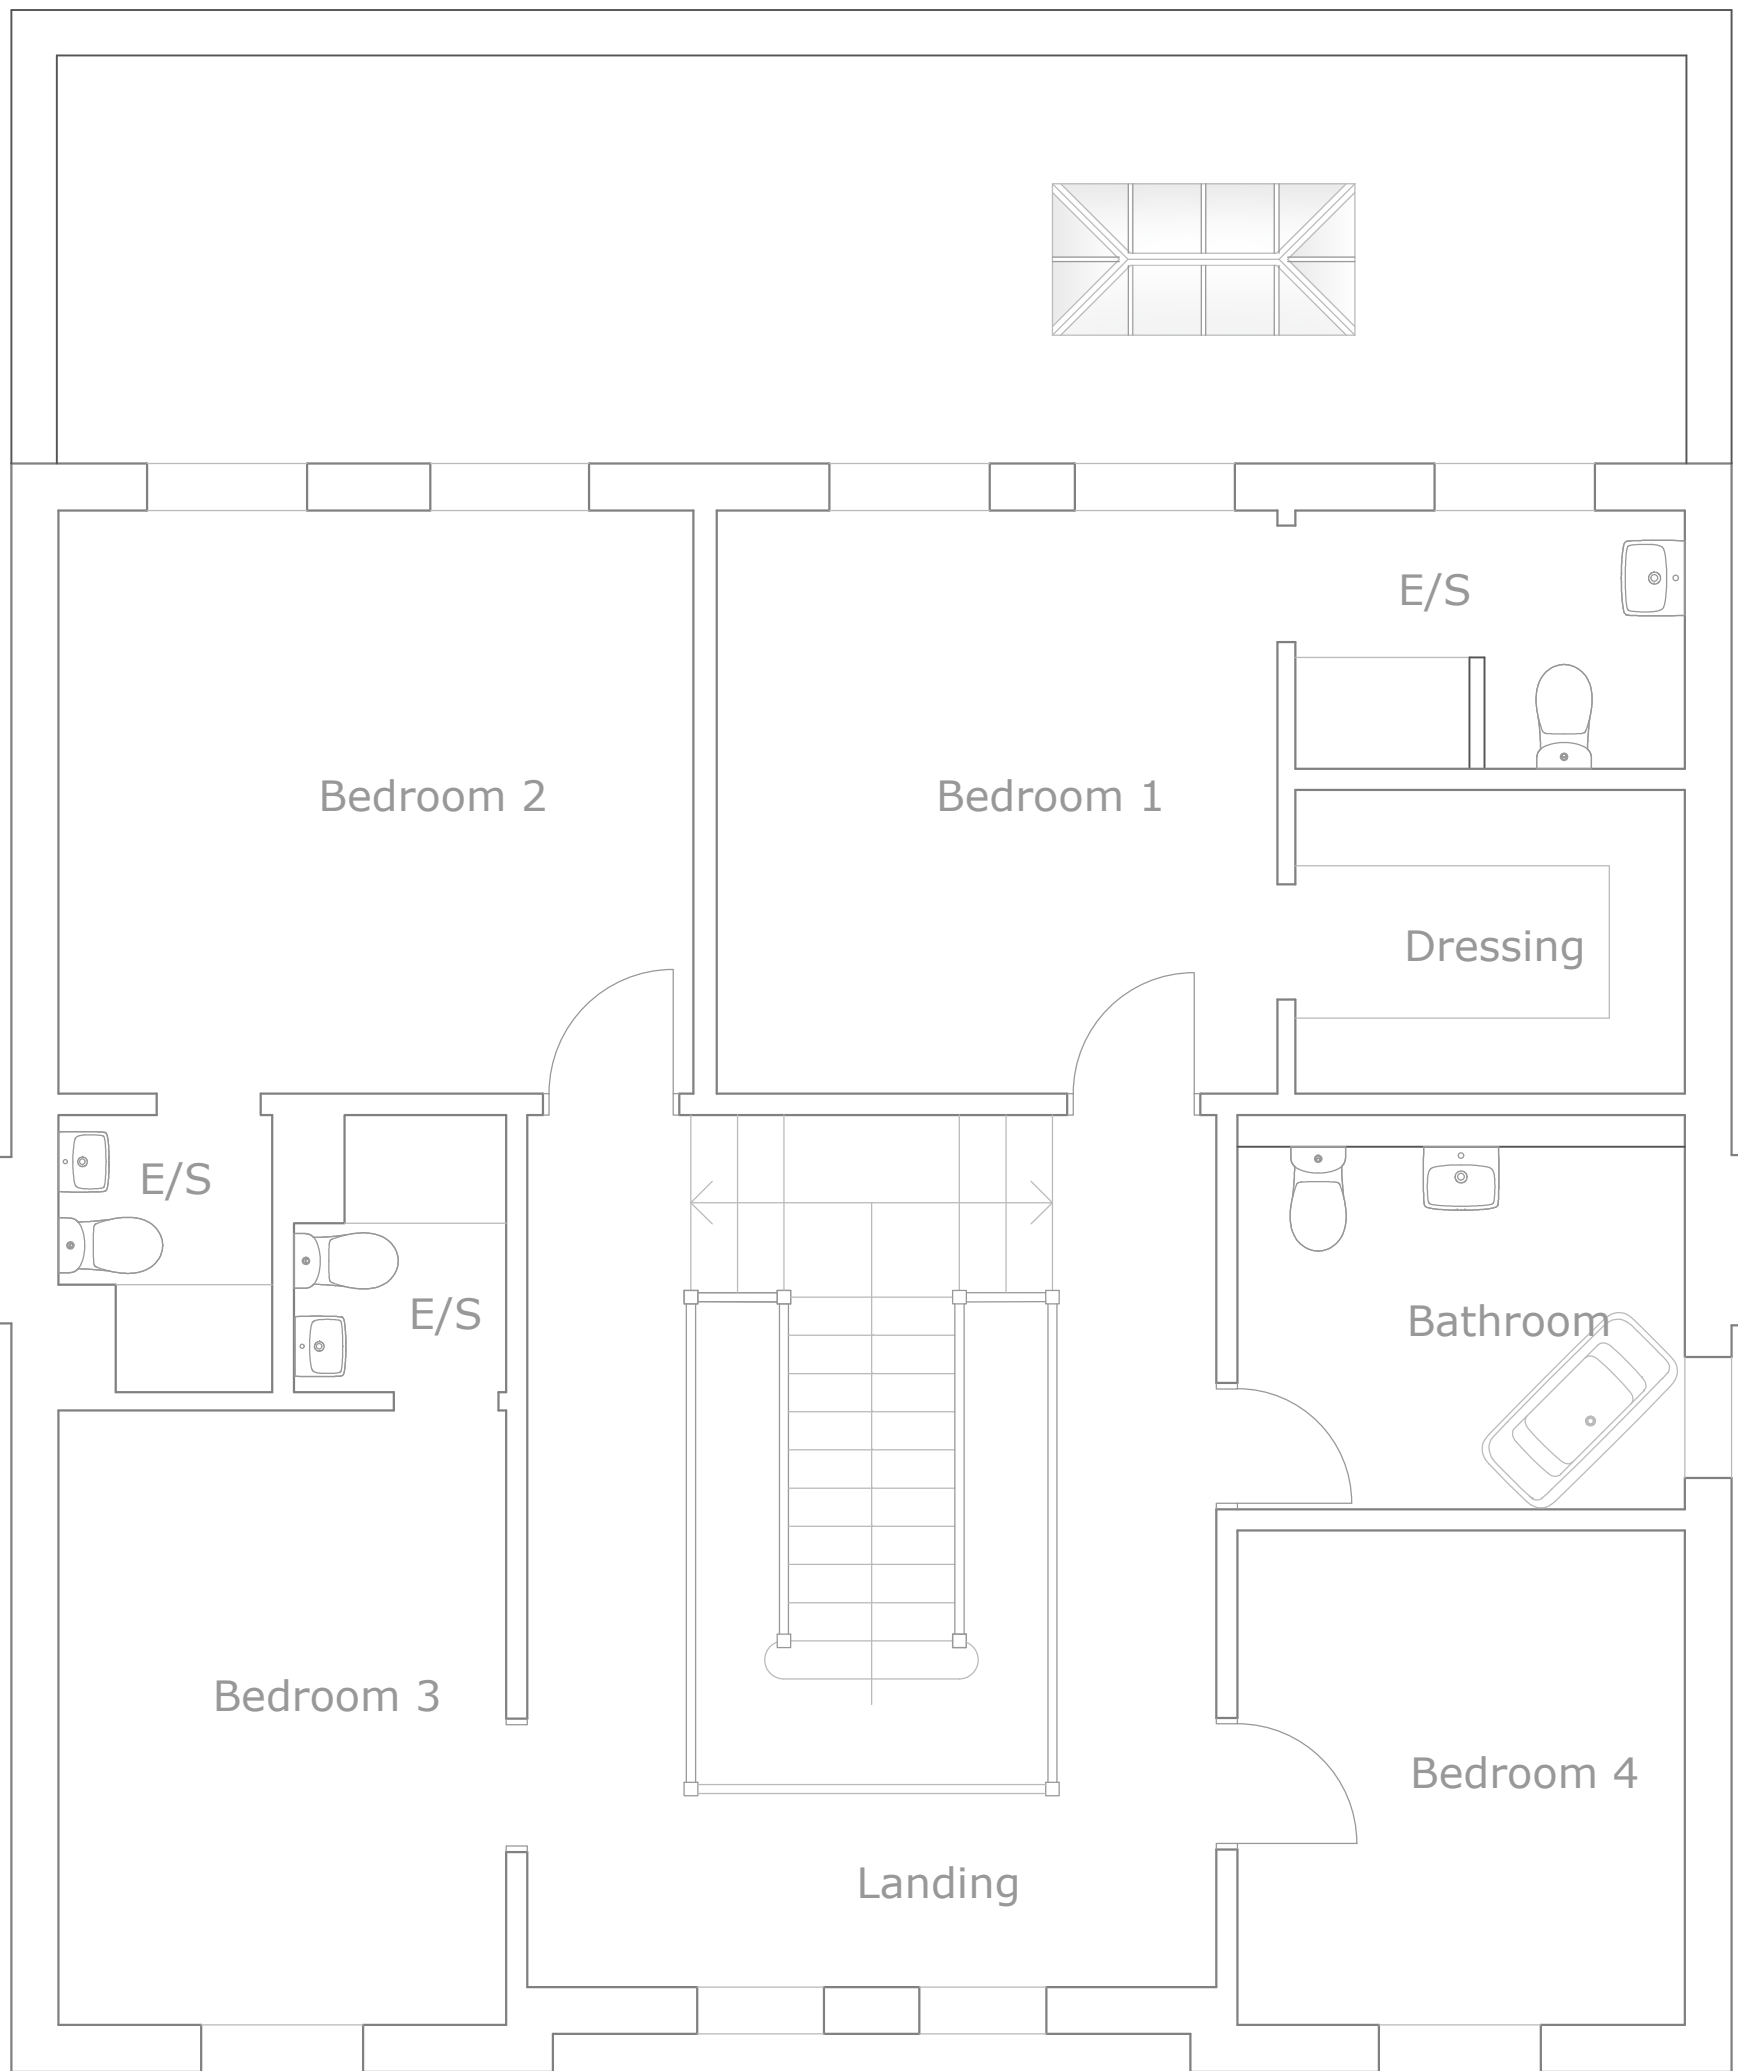

First Floor Plan

scale 1:50

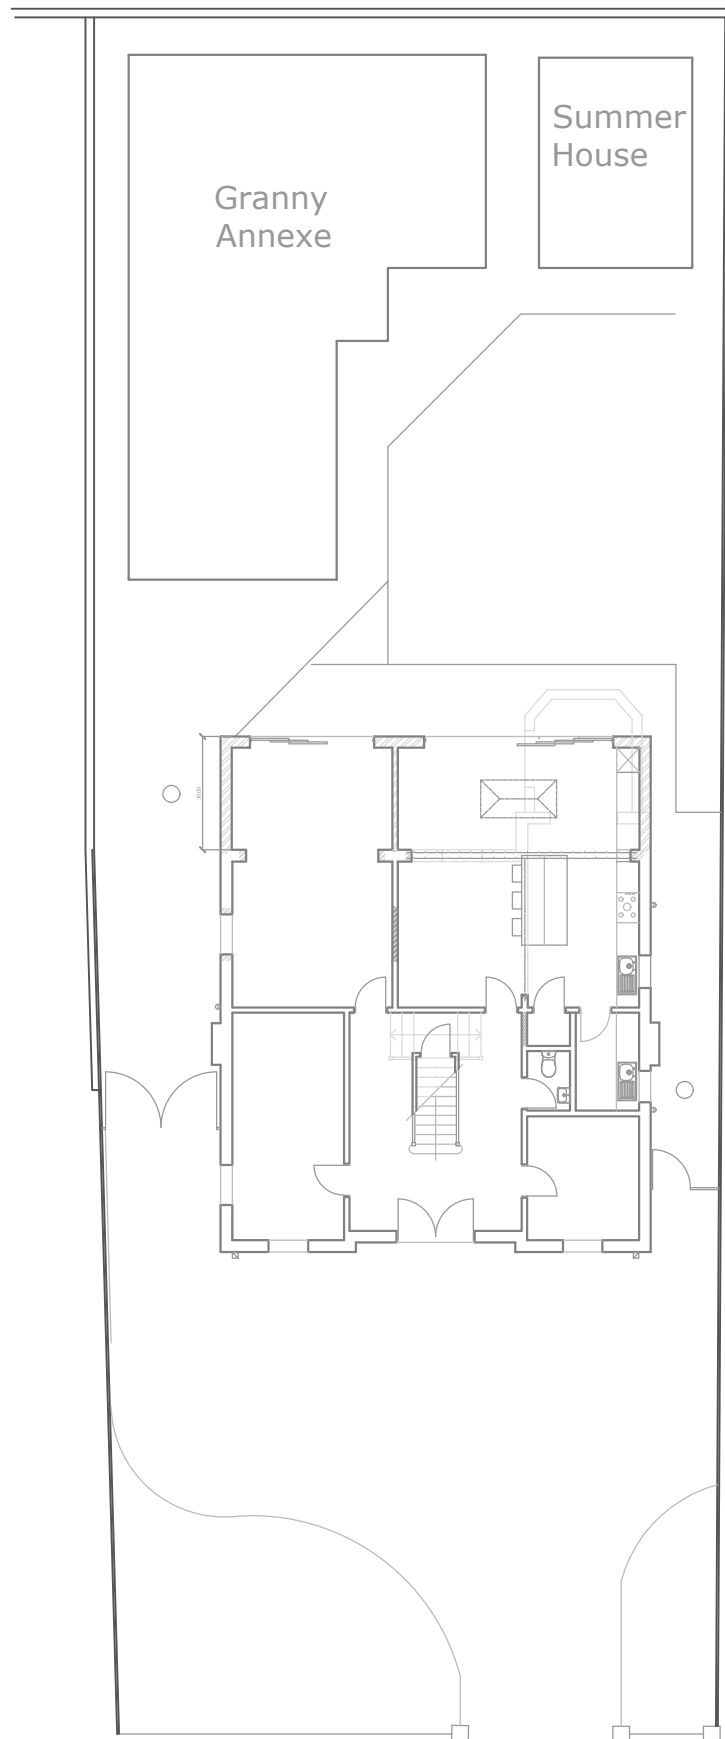

Site Plan

scale 1:200



SCALE BAR Scale: 1:200

rev	date	narr
-----	------	------

Do not scale this drawing. Any discrepancy in figured dimensions to be referred immediately to the agent/consultants. Contractors must check all dimensions from site. Copyright Philip Seddon Associates. All rights reserved.

project

Millennium Lodge
Victoria Road, Huyton, L36 5SA

drawing

Plans and Elevations
as Proposed

scale
As Shown @ A1

number
1831 / 02

date
19.04.23

Philip Seddon Associates

CHARTERED SURVEYORS PROJECT MANAGERS DESIGN CONSULTANTS



RIVINGTON NICHOLAS ROAD BLUNDELLSANDS LIVERPOOL L23 6TS

www.seddonassociates.co.uk

tel: 0151 924 1966

email: all@seddonassociates.co.uk

fax: 0151 924 1977