

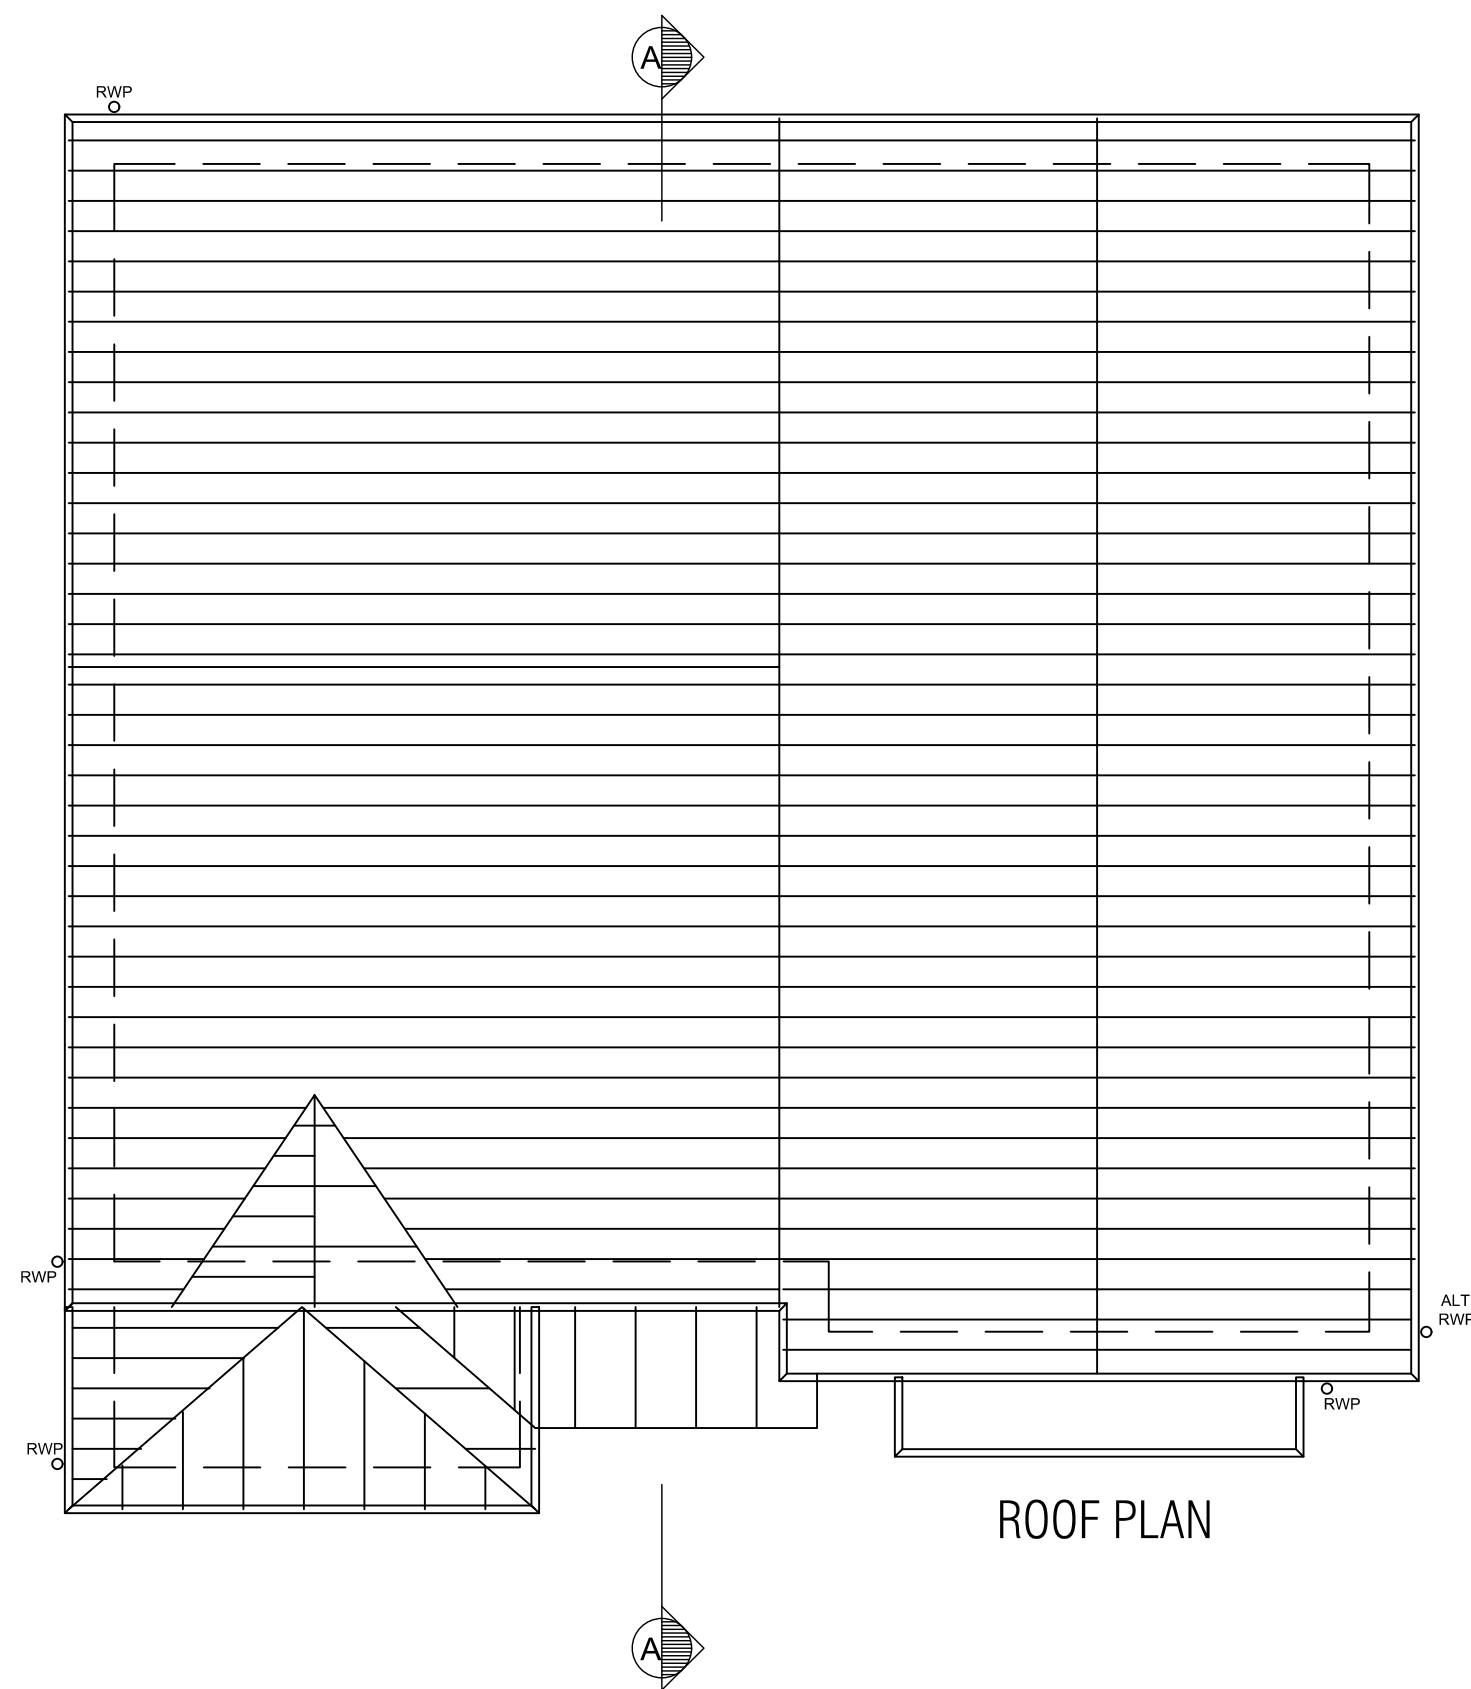
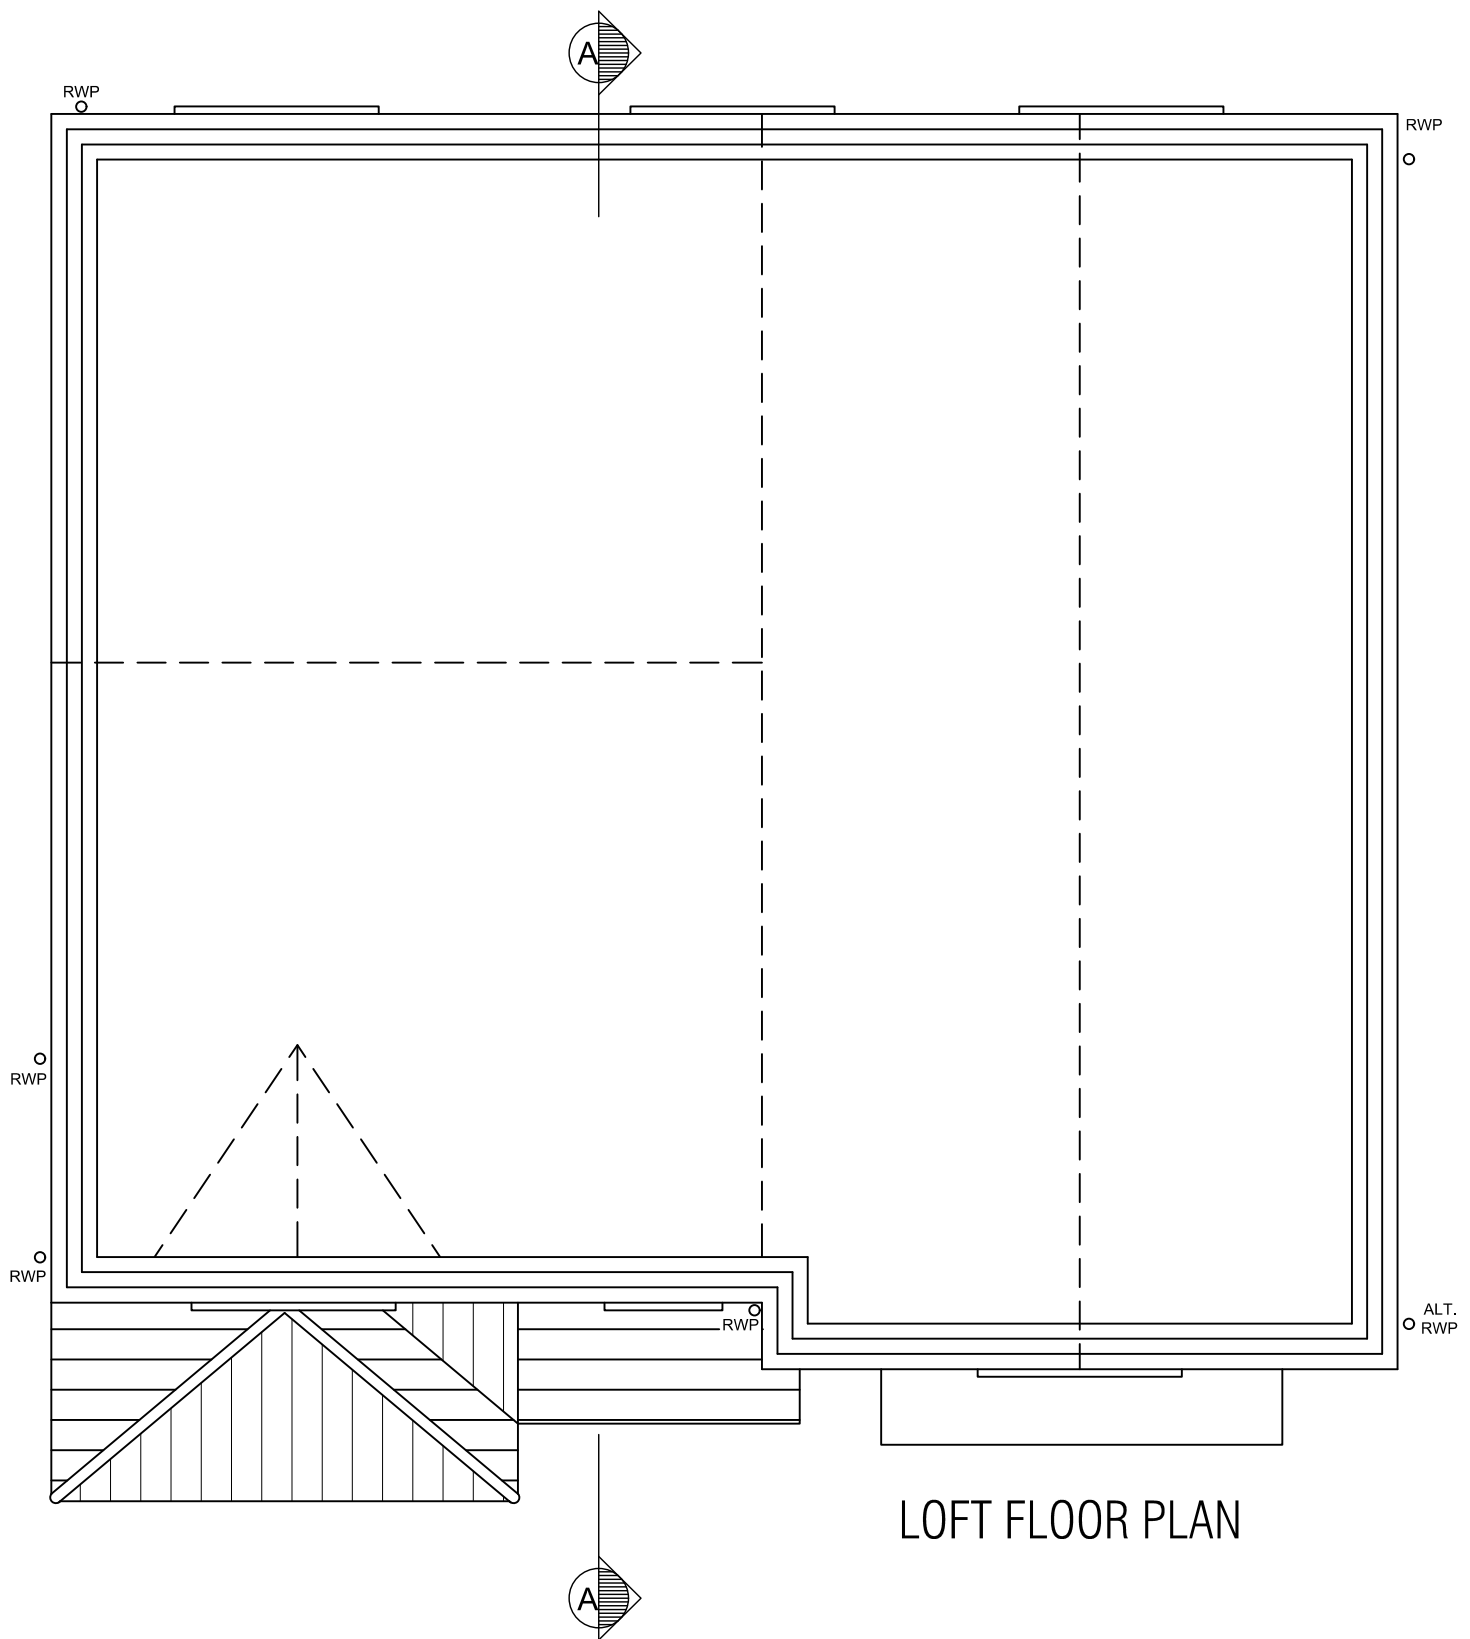


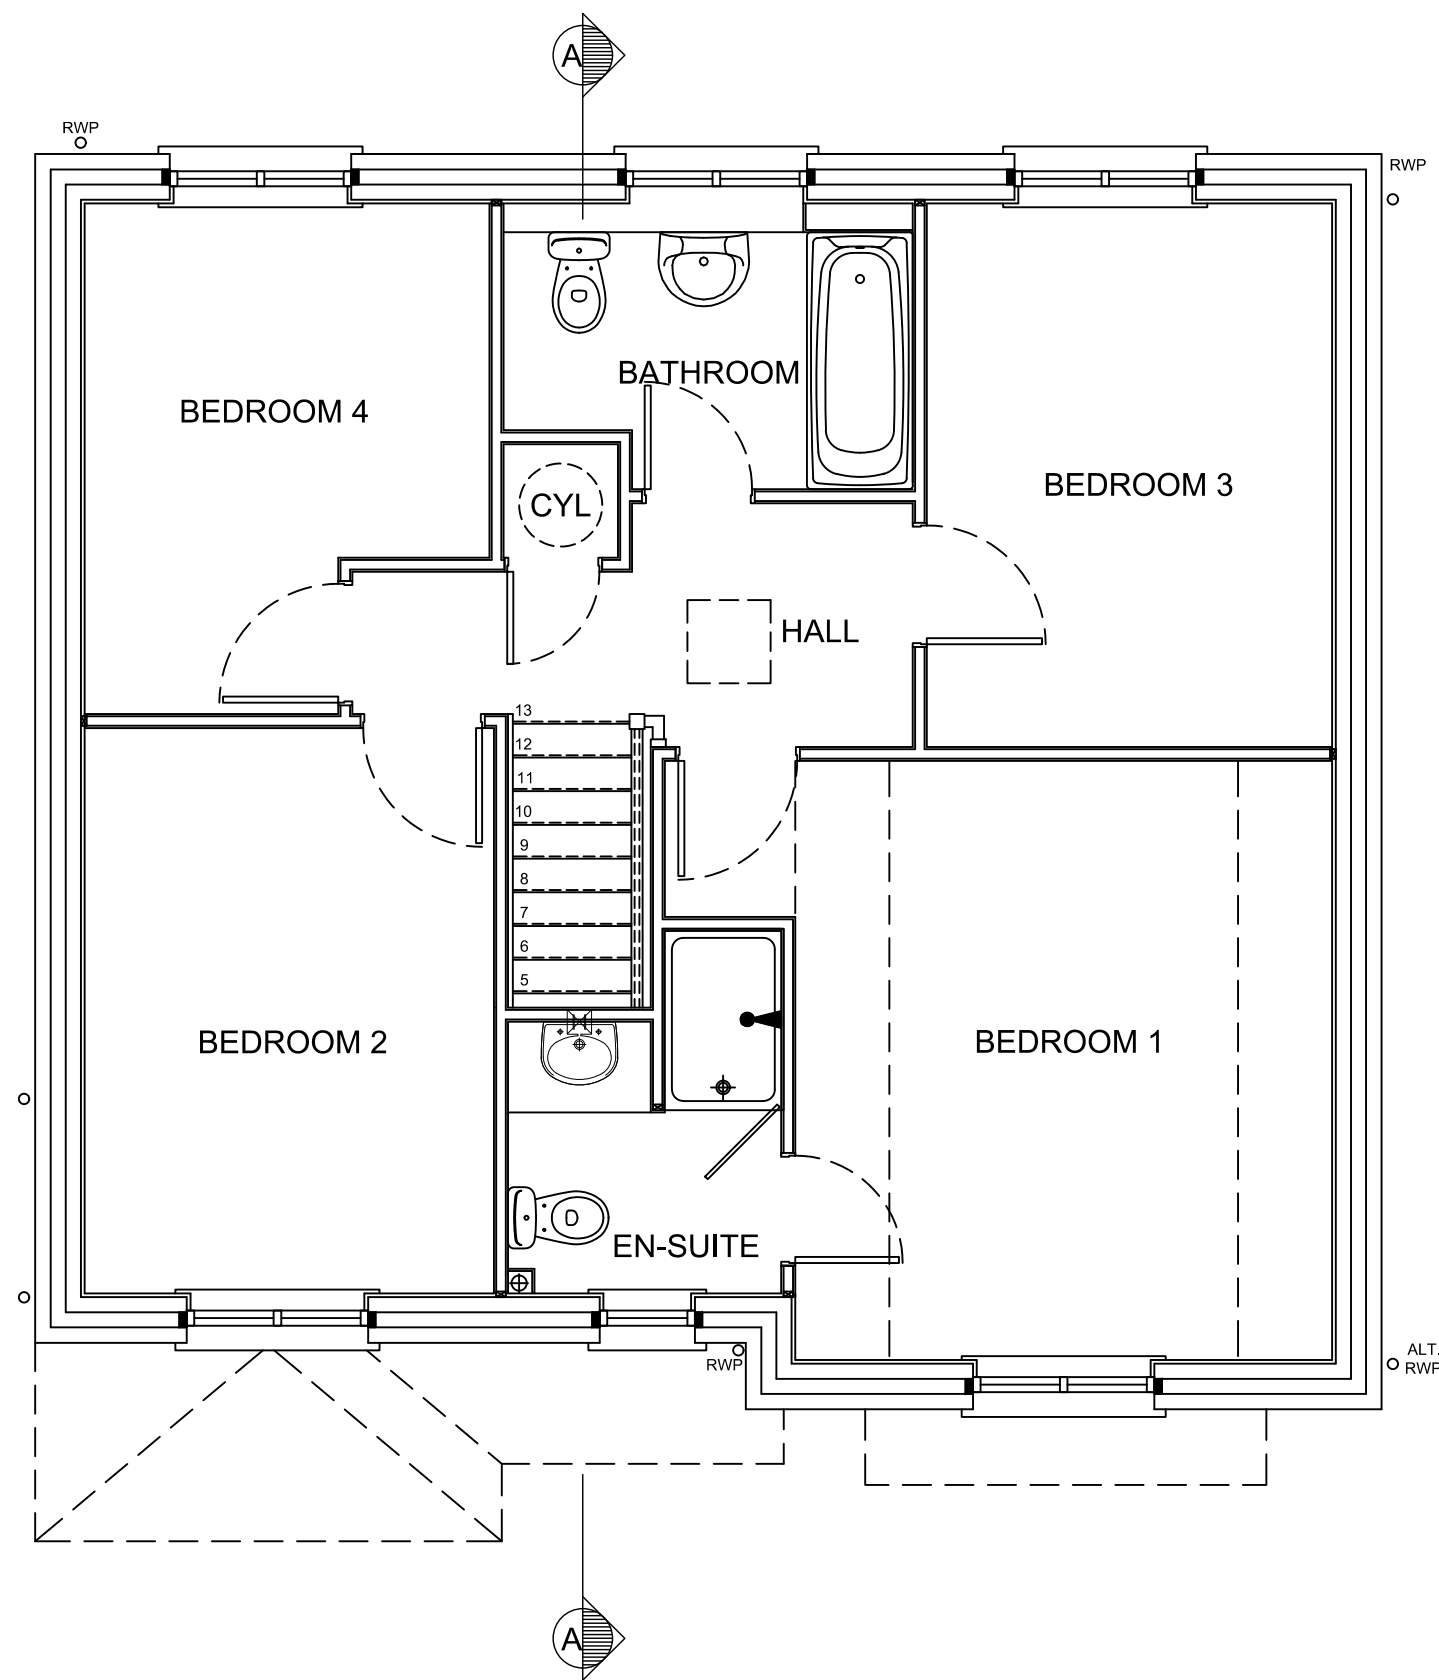

Scale 1:50 0 0.5 1.5 3 5m

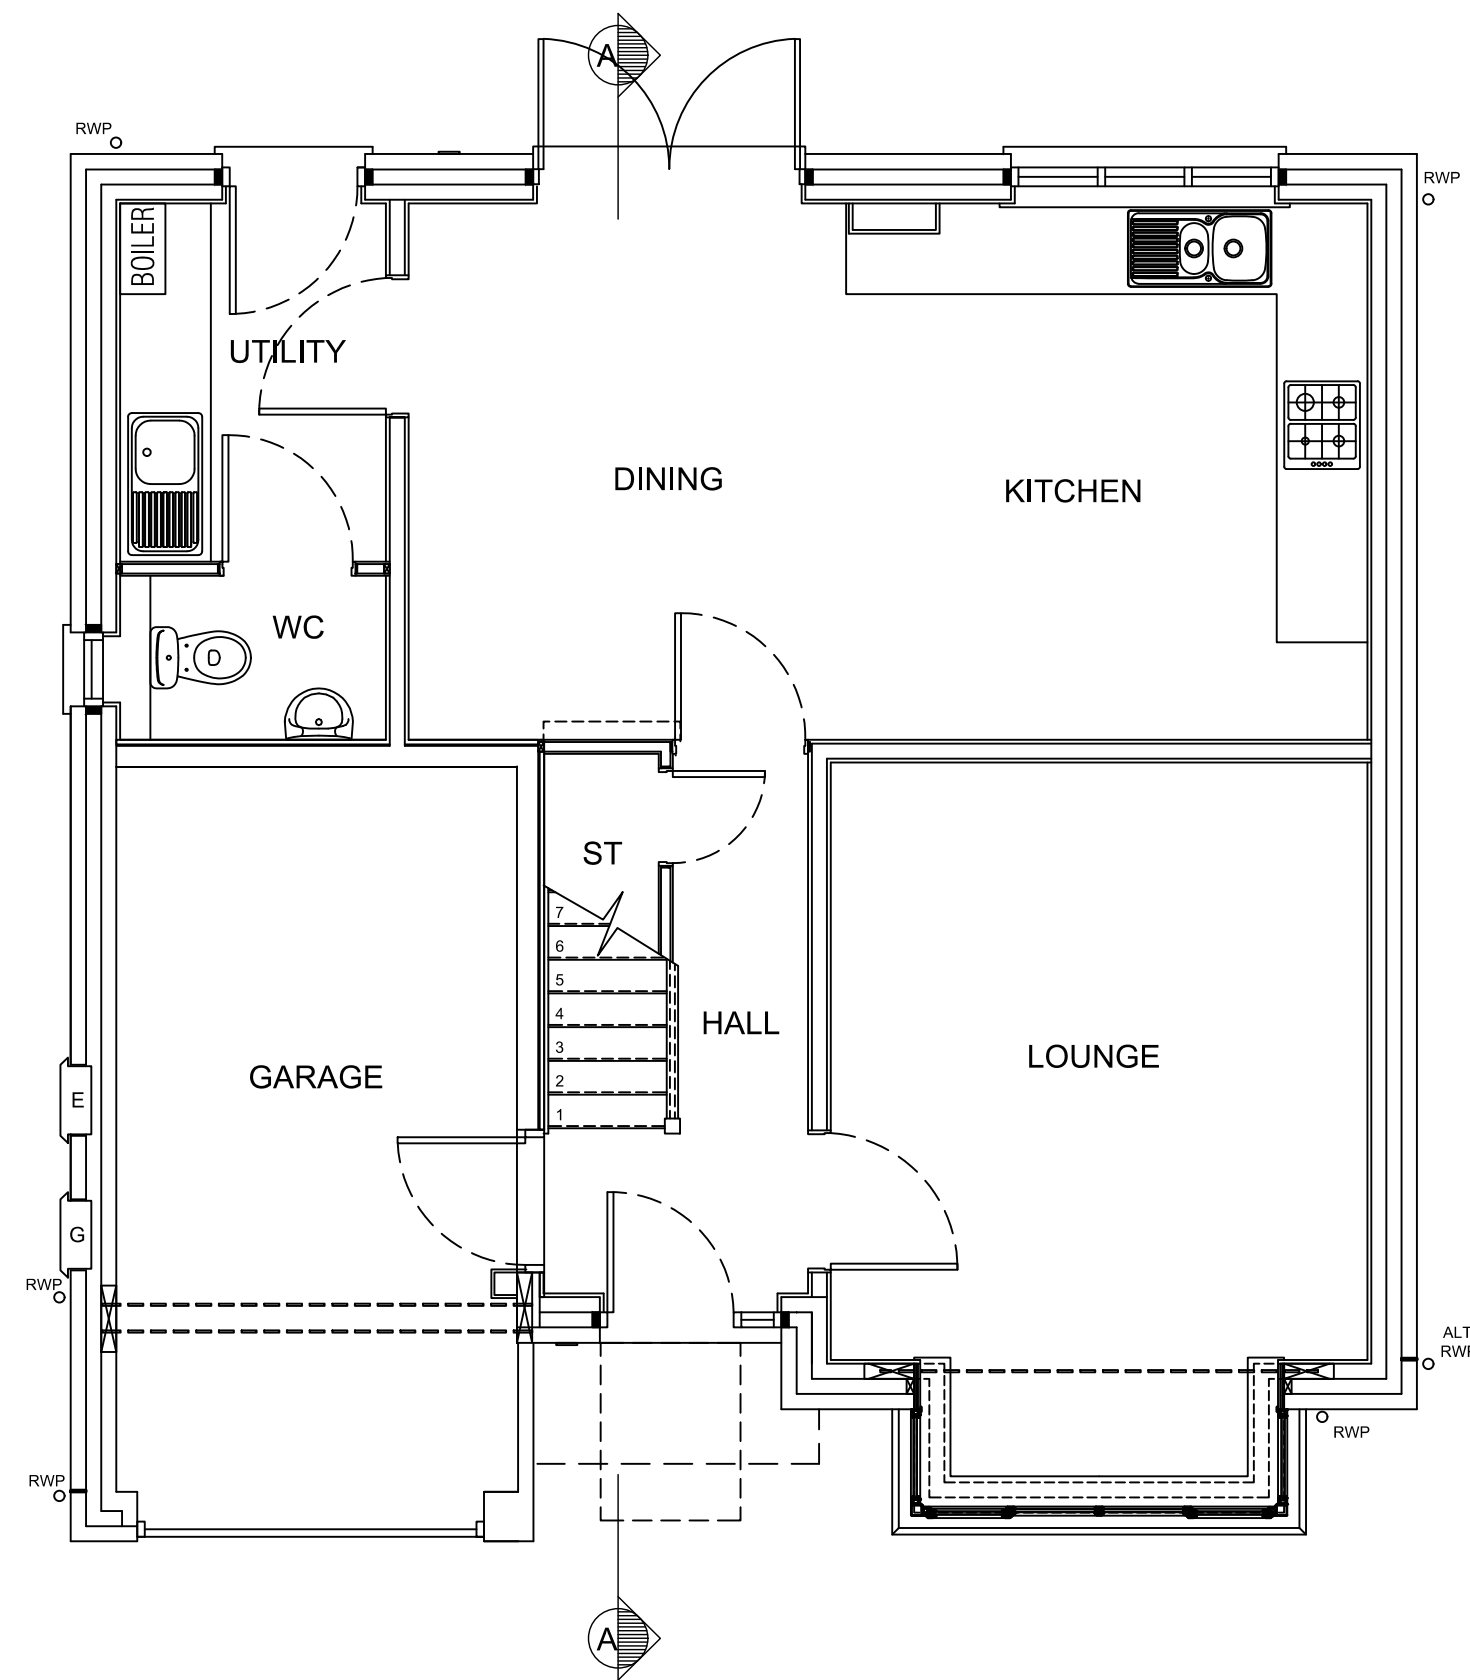

CLIENT	BEN JONES 67 MIDDLETON DRIVE L35 7AD			TITLE	EXISTING FLOOR PLANS		
PROJECT	REAR EXTENSION			SCALE	DATE	DRAWN BY	CHECKED
				1:50 @A1	09/06/2024	PKH	-
STATUS	PLANNING			PKH/No:	DWG/No:	REV:	
				PKH/302	01	-	

Rev	Date	By	Checked	Desc