

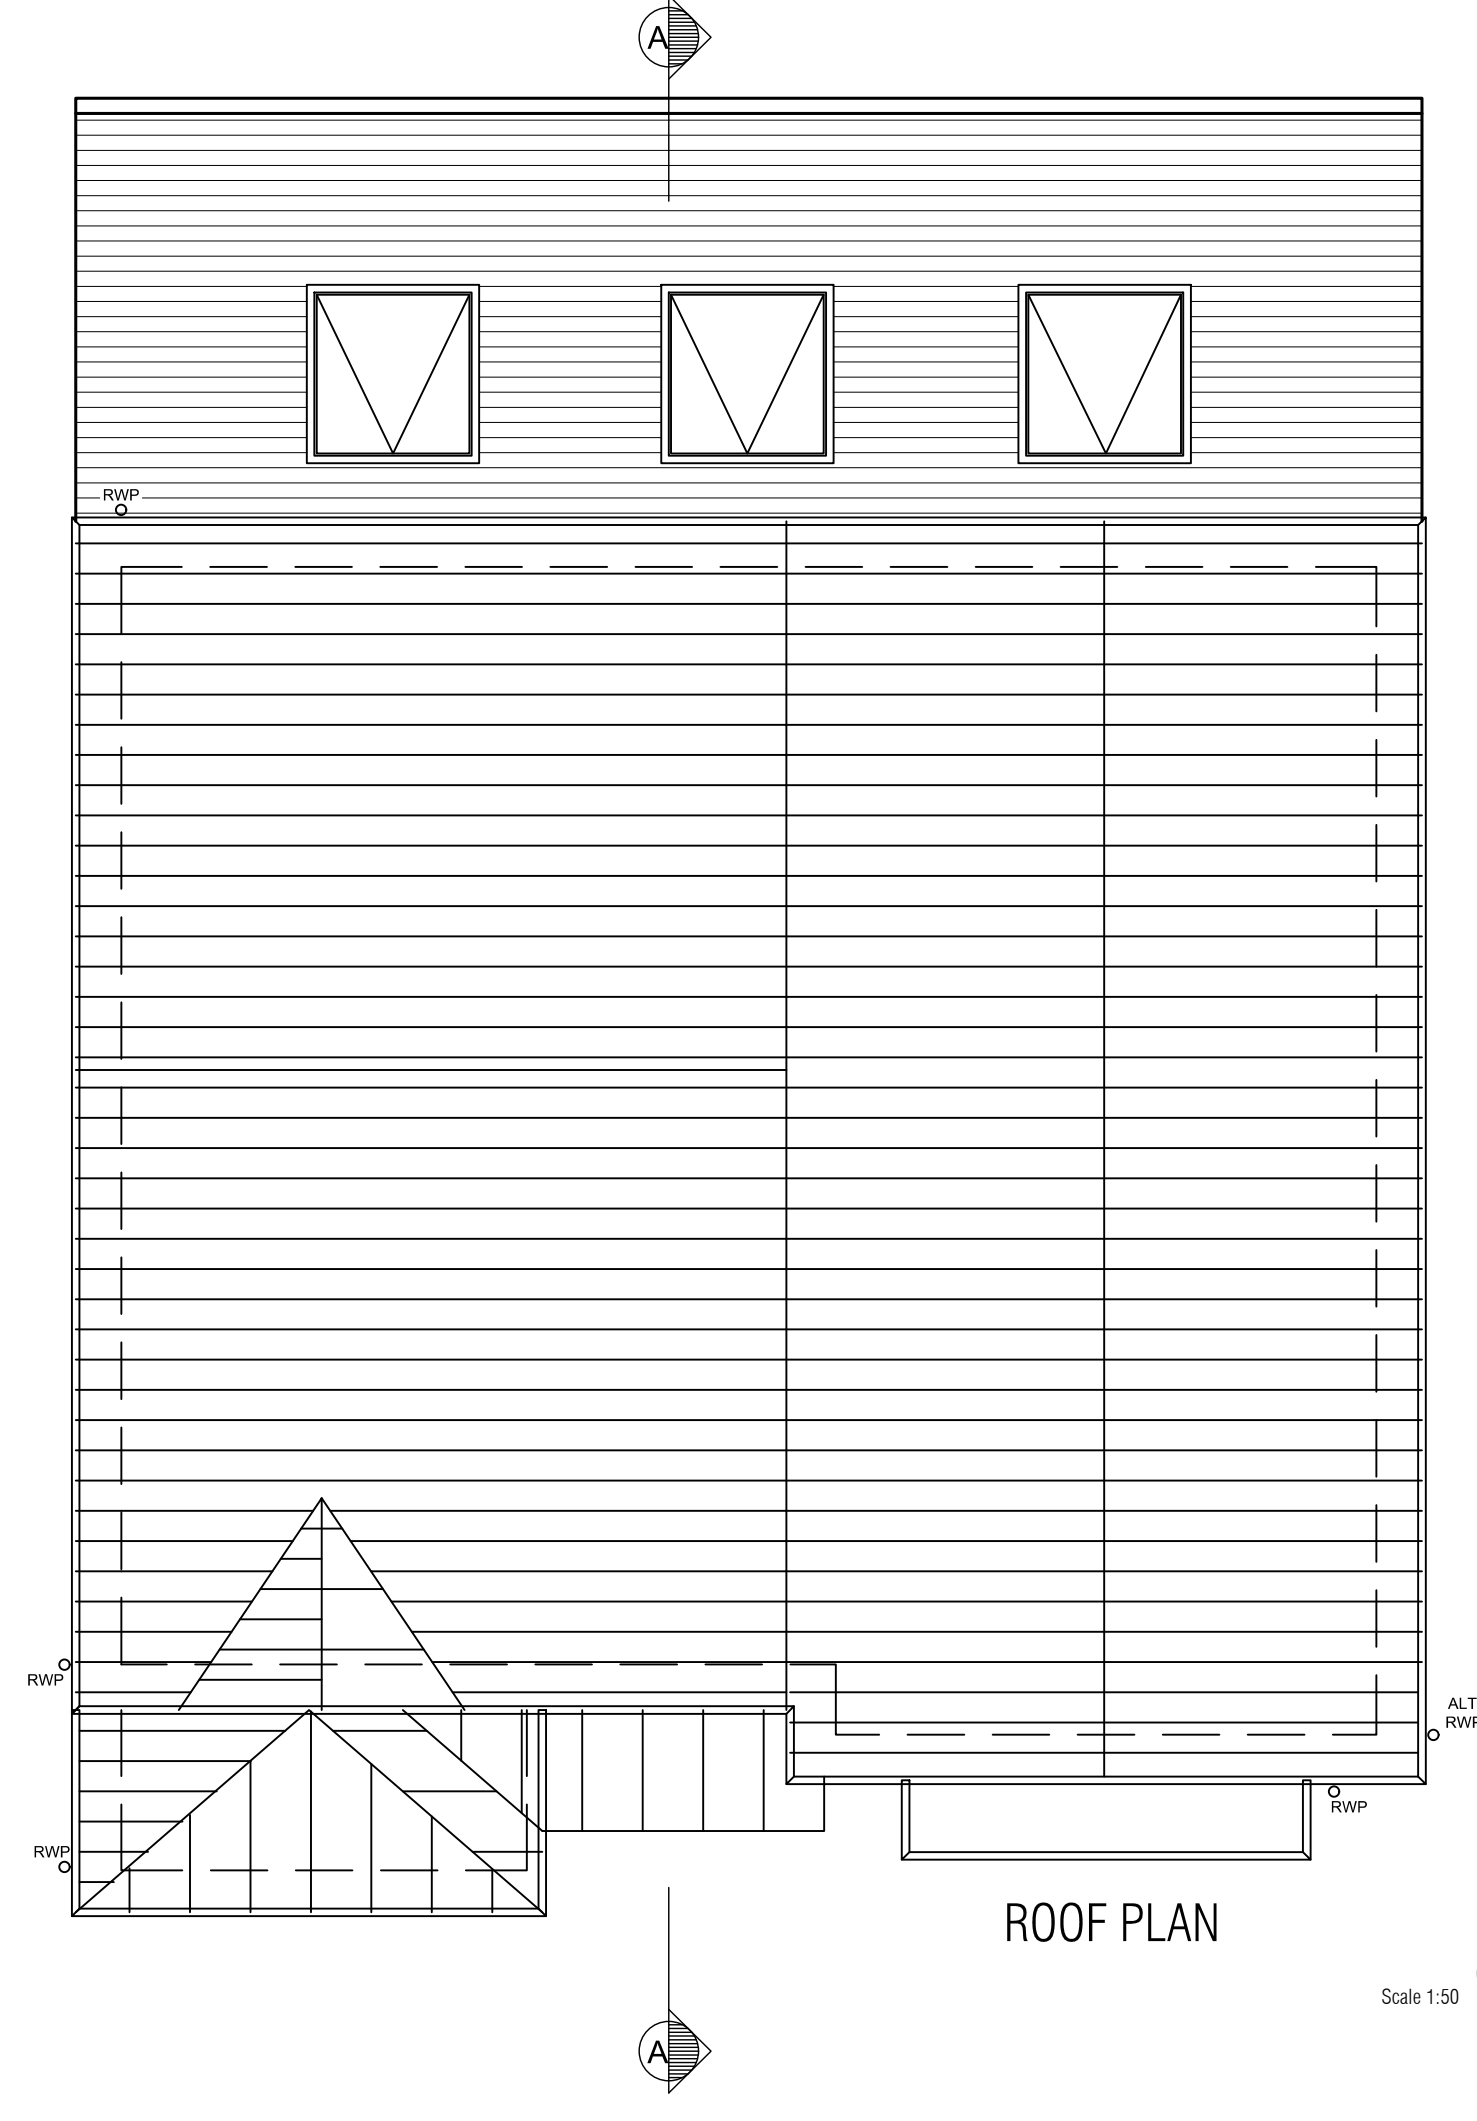
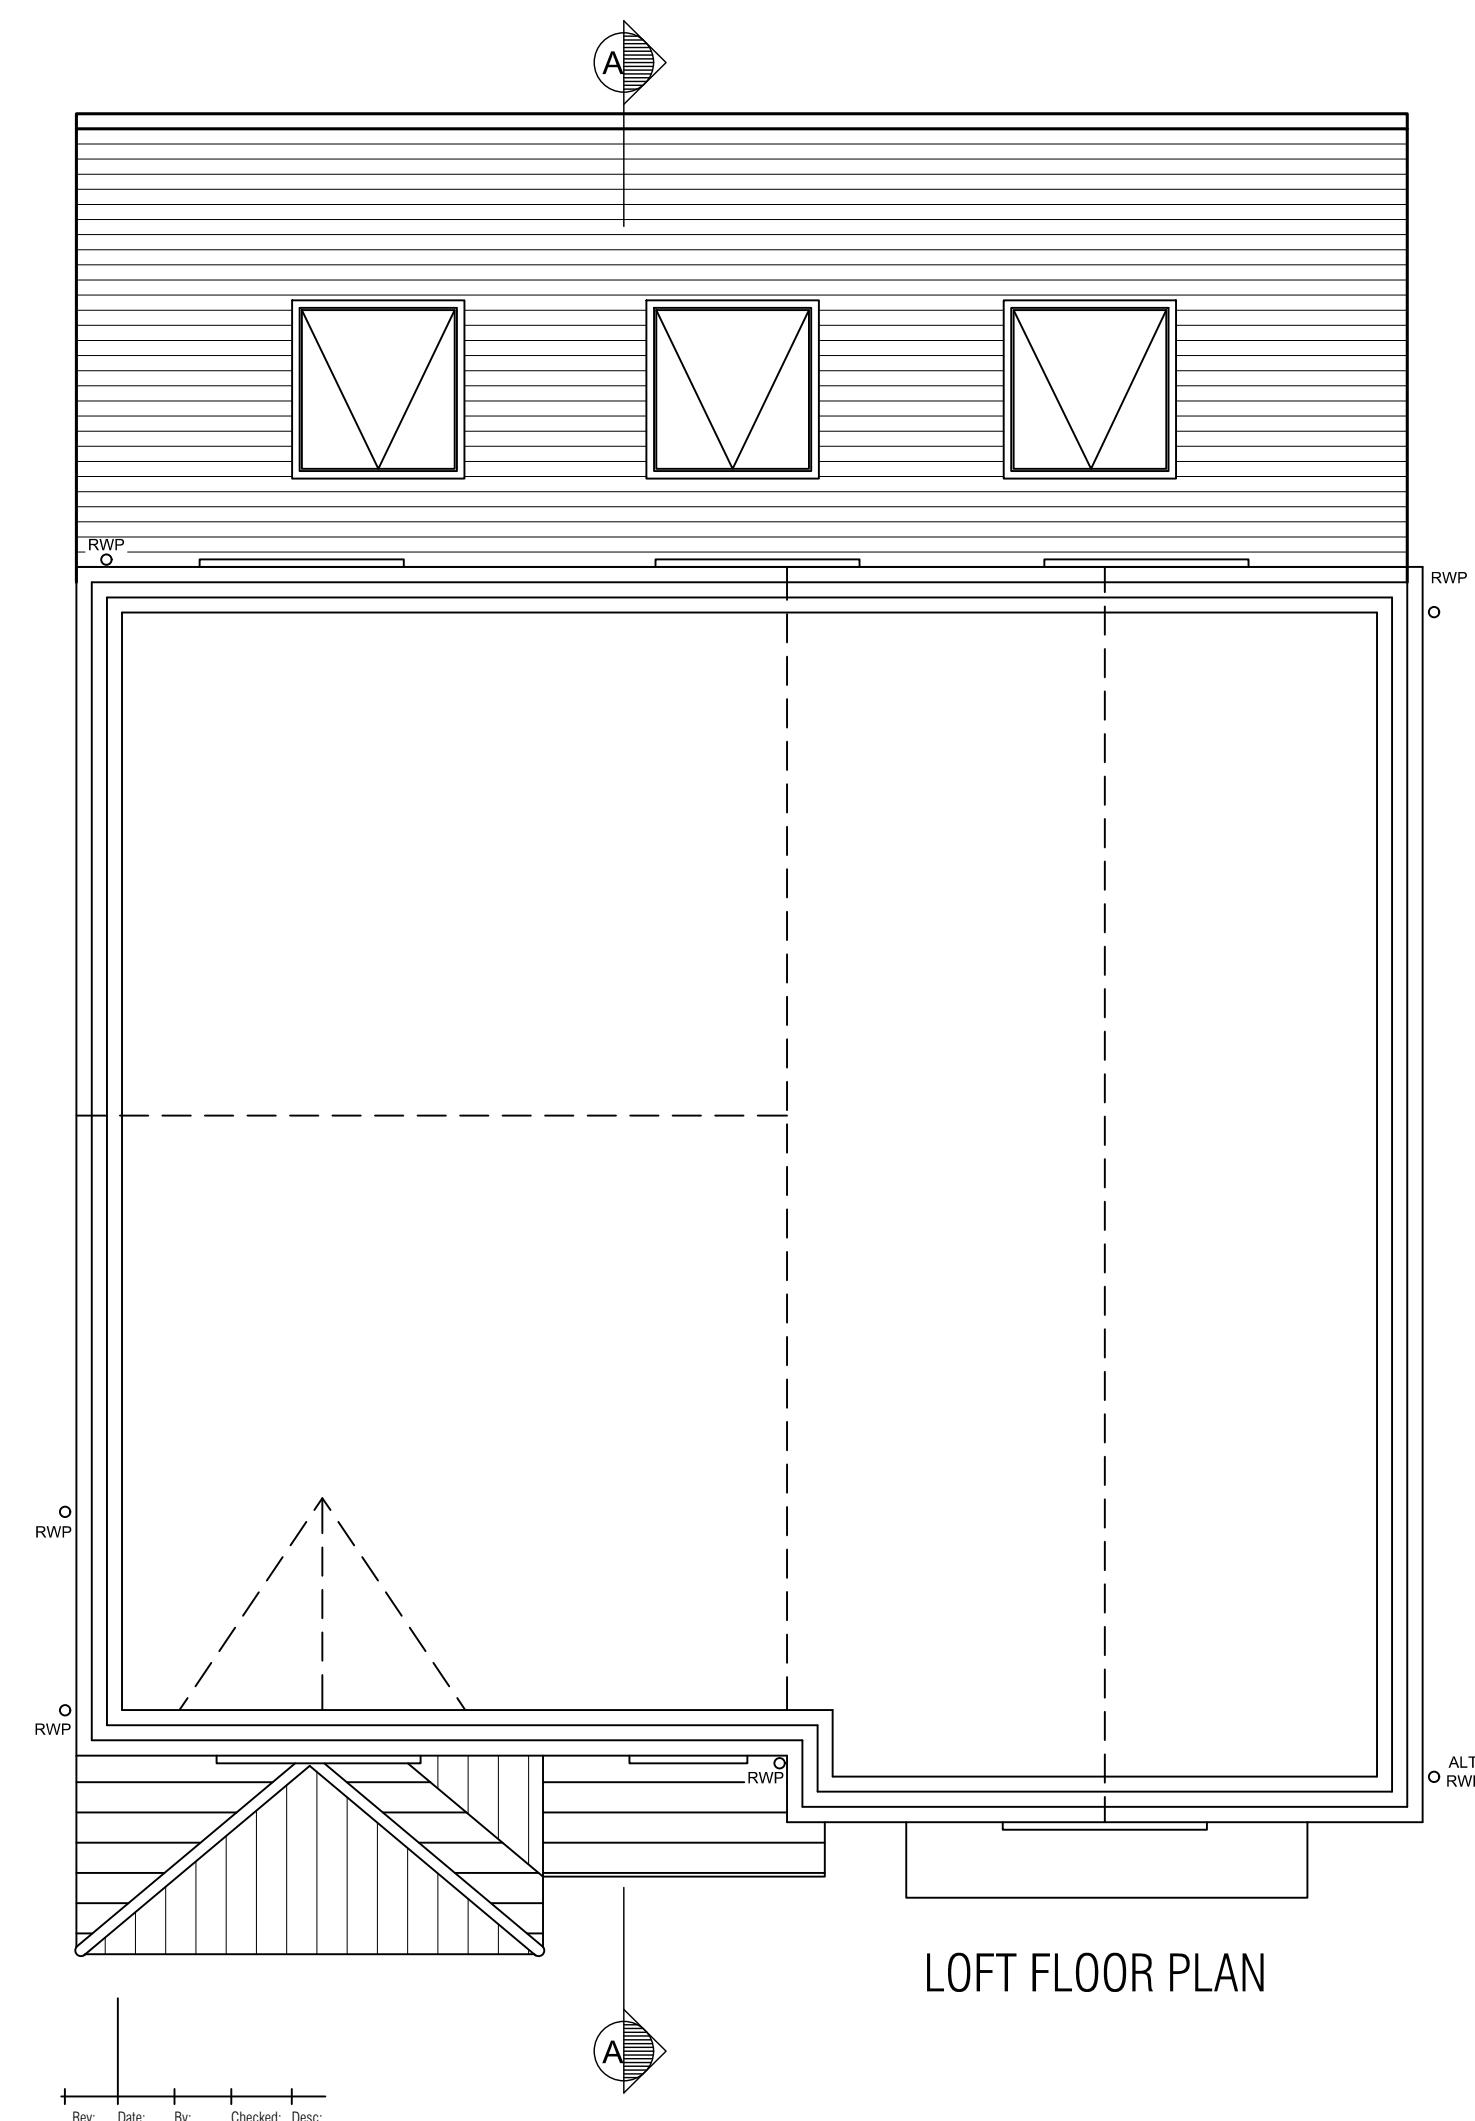


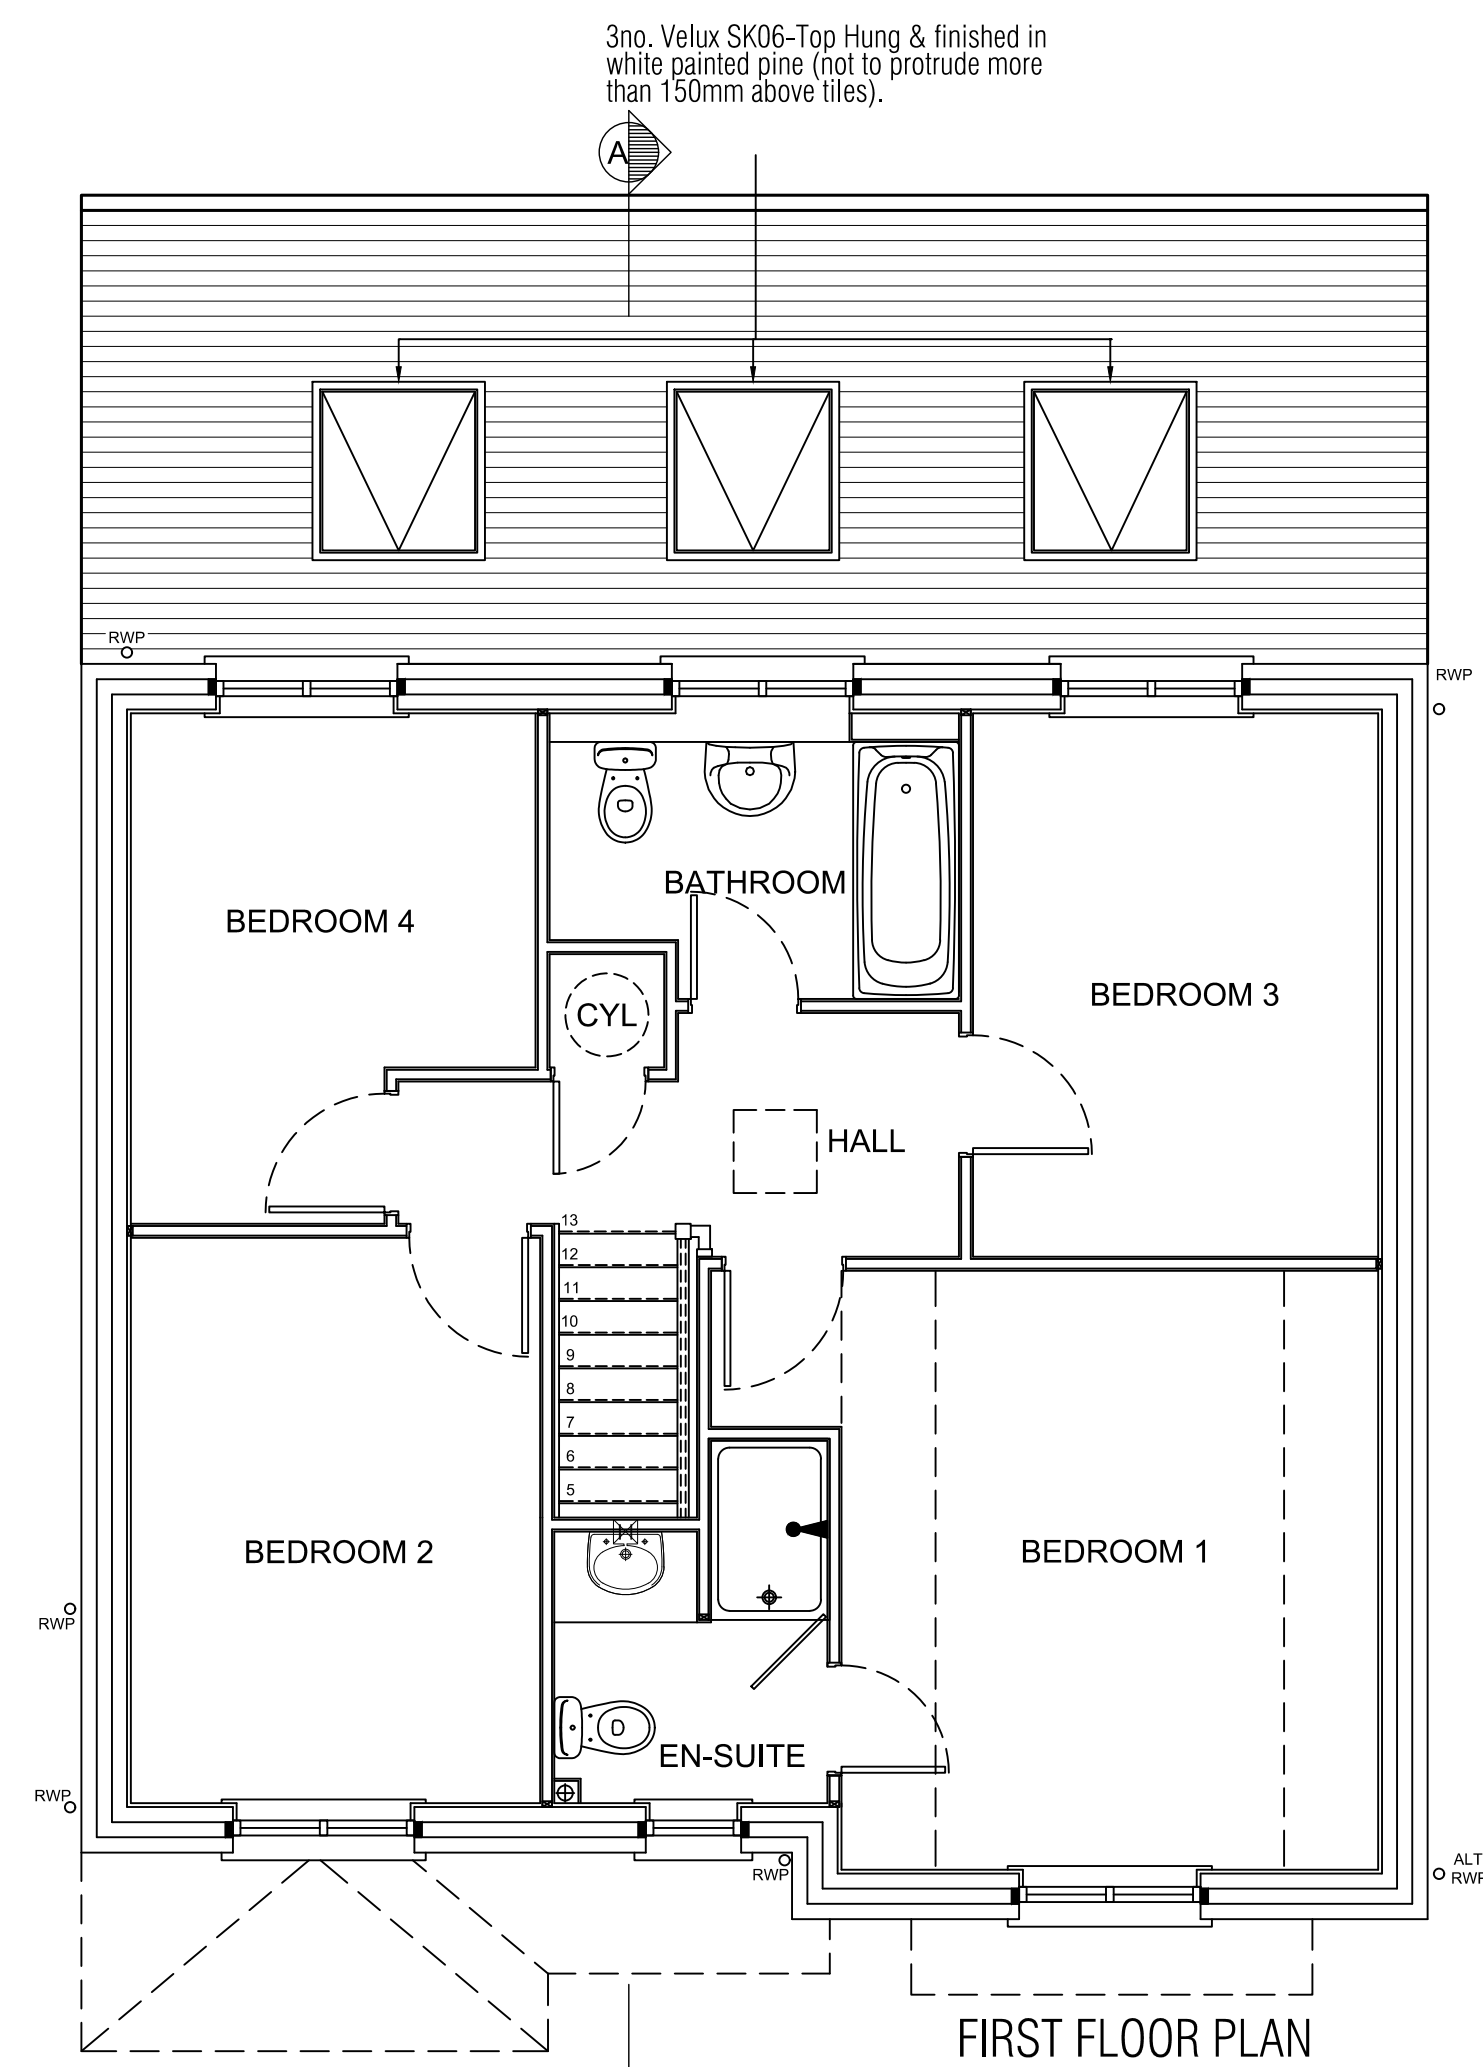

3no. Velux SK06-Top Hung & finished in white painted pine (not to protrude more than 150mm above tiles).

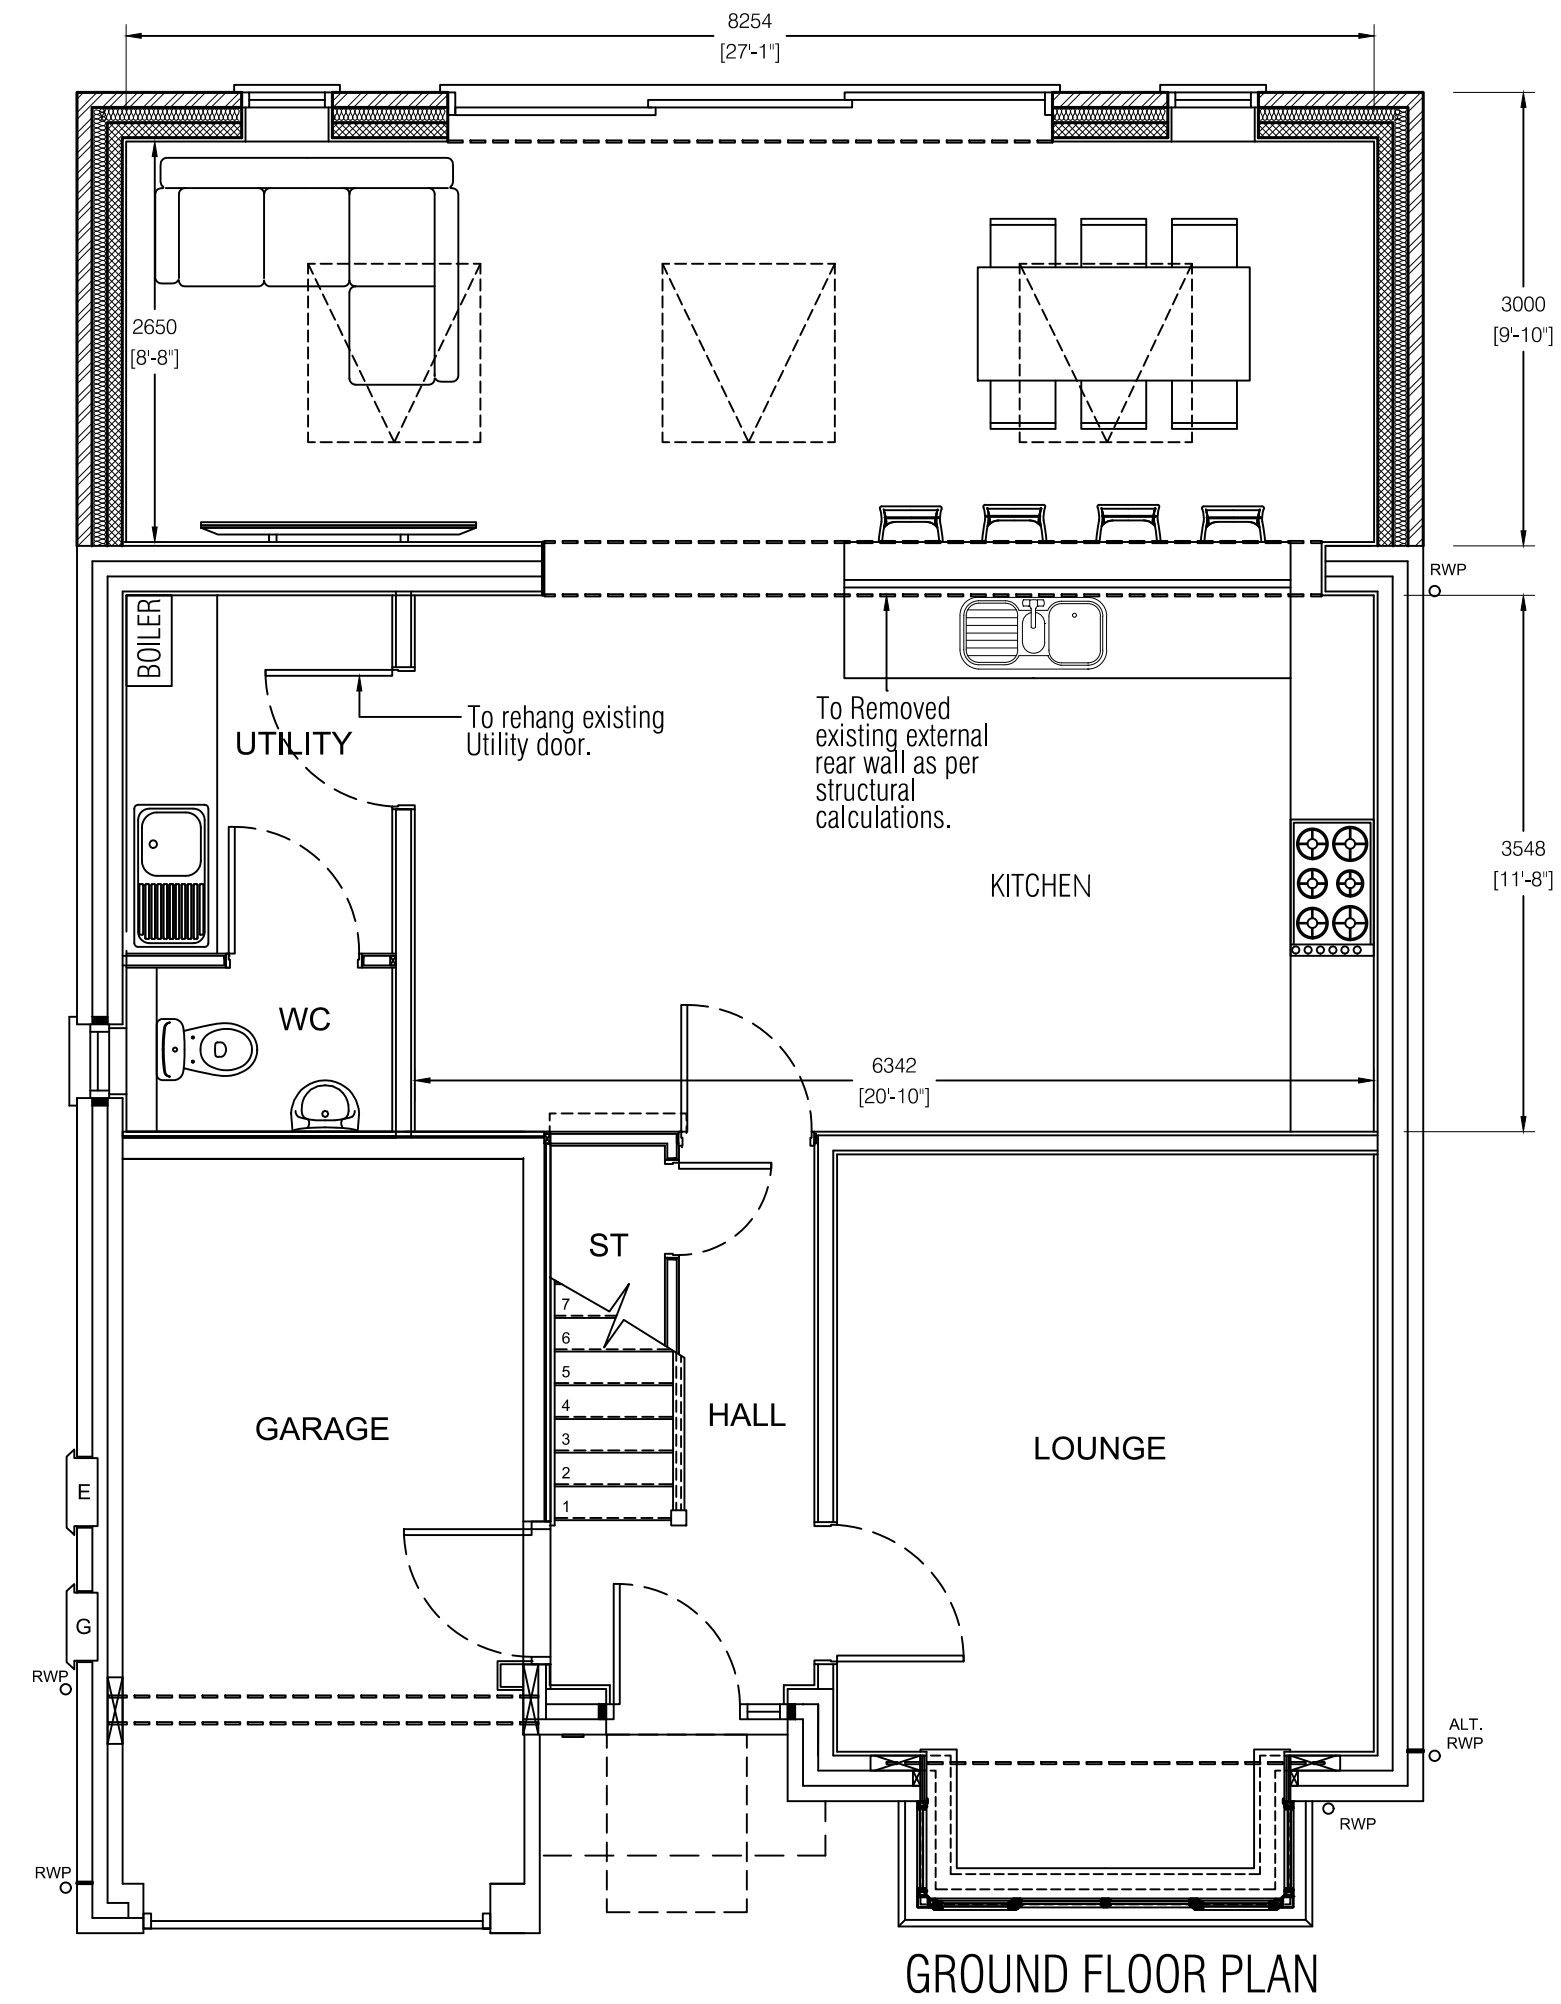

CLIENT:
BEN JONES
67 MIDDLETON DRIVE
L35 7AD

PROJECT:
REAR EXTENSION

STATUS:
PLANNING

TITLE:

PROPOSED FLOOR PLANS

SCALE:	DATE:	DRAWN BY:	CHECKED:
1:50 @A1	09/06/2024	PKH	-

PROJ No:	DWG No:	REV:
PKH/302	03	-

Scale 1:50