

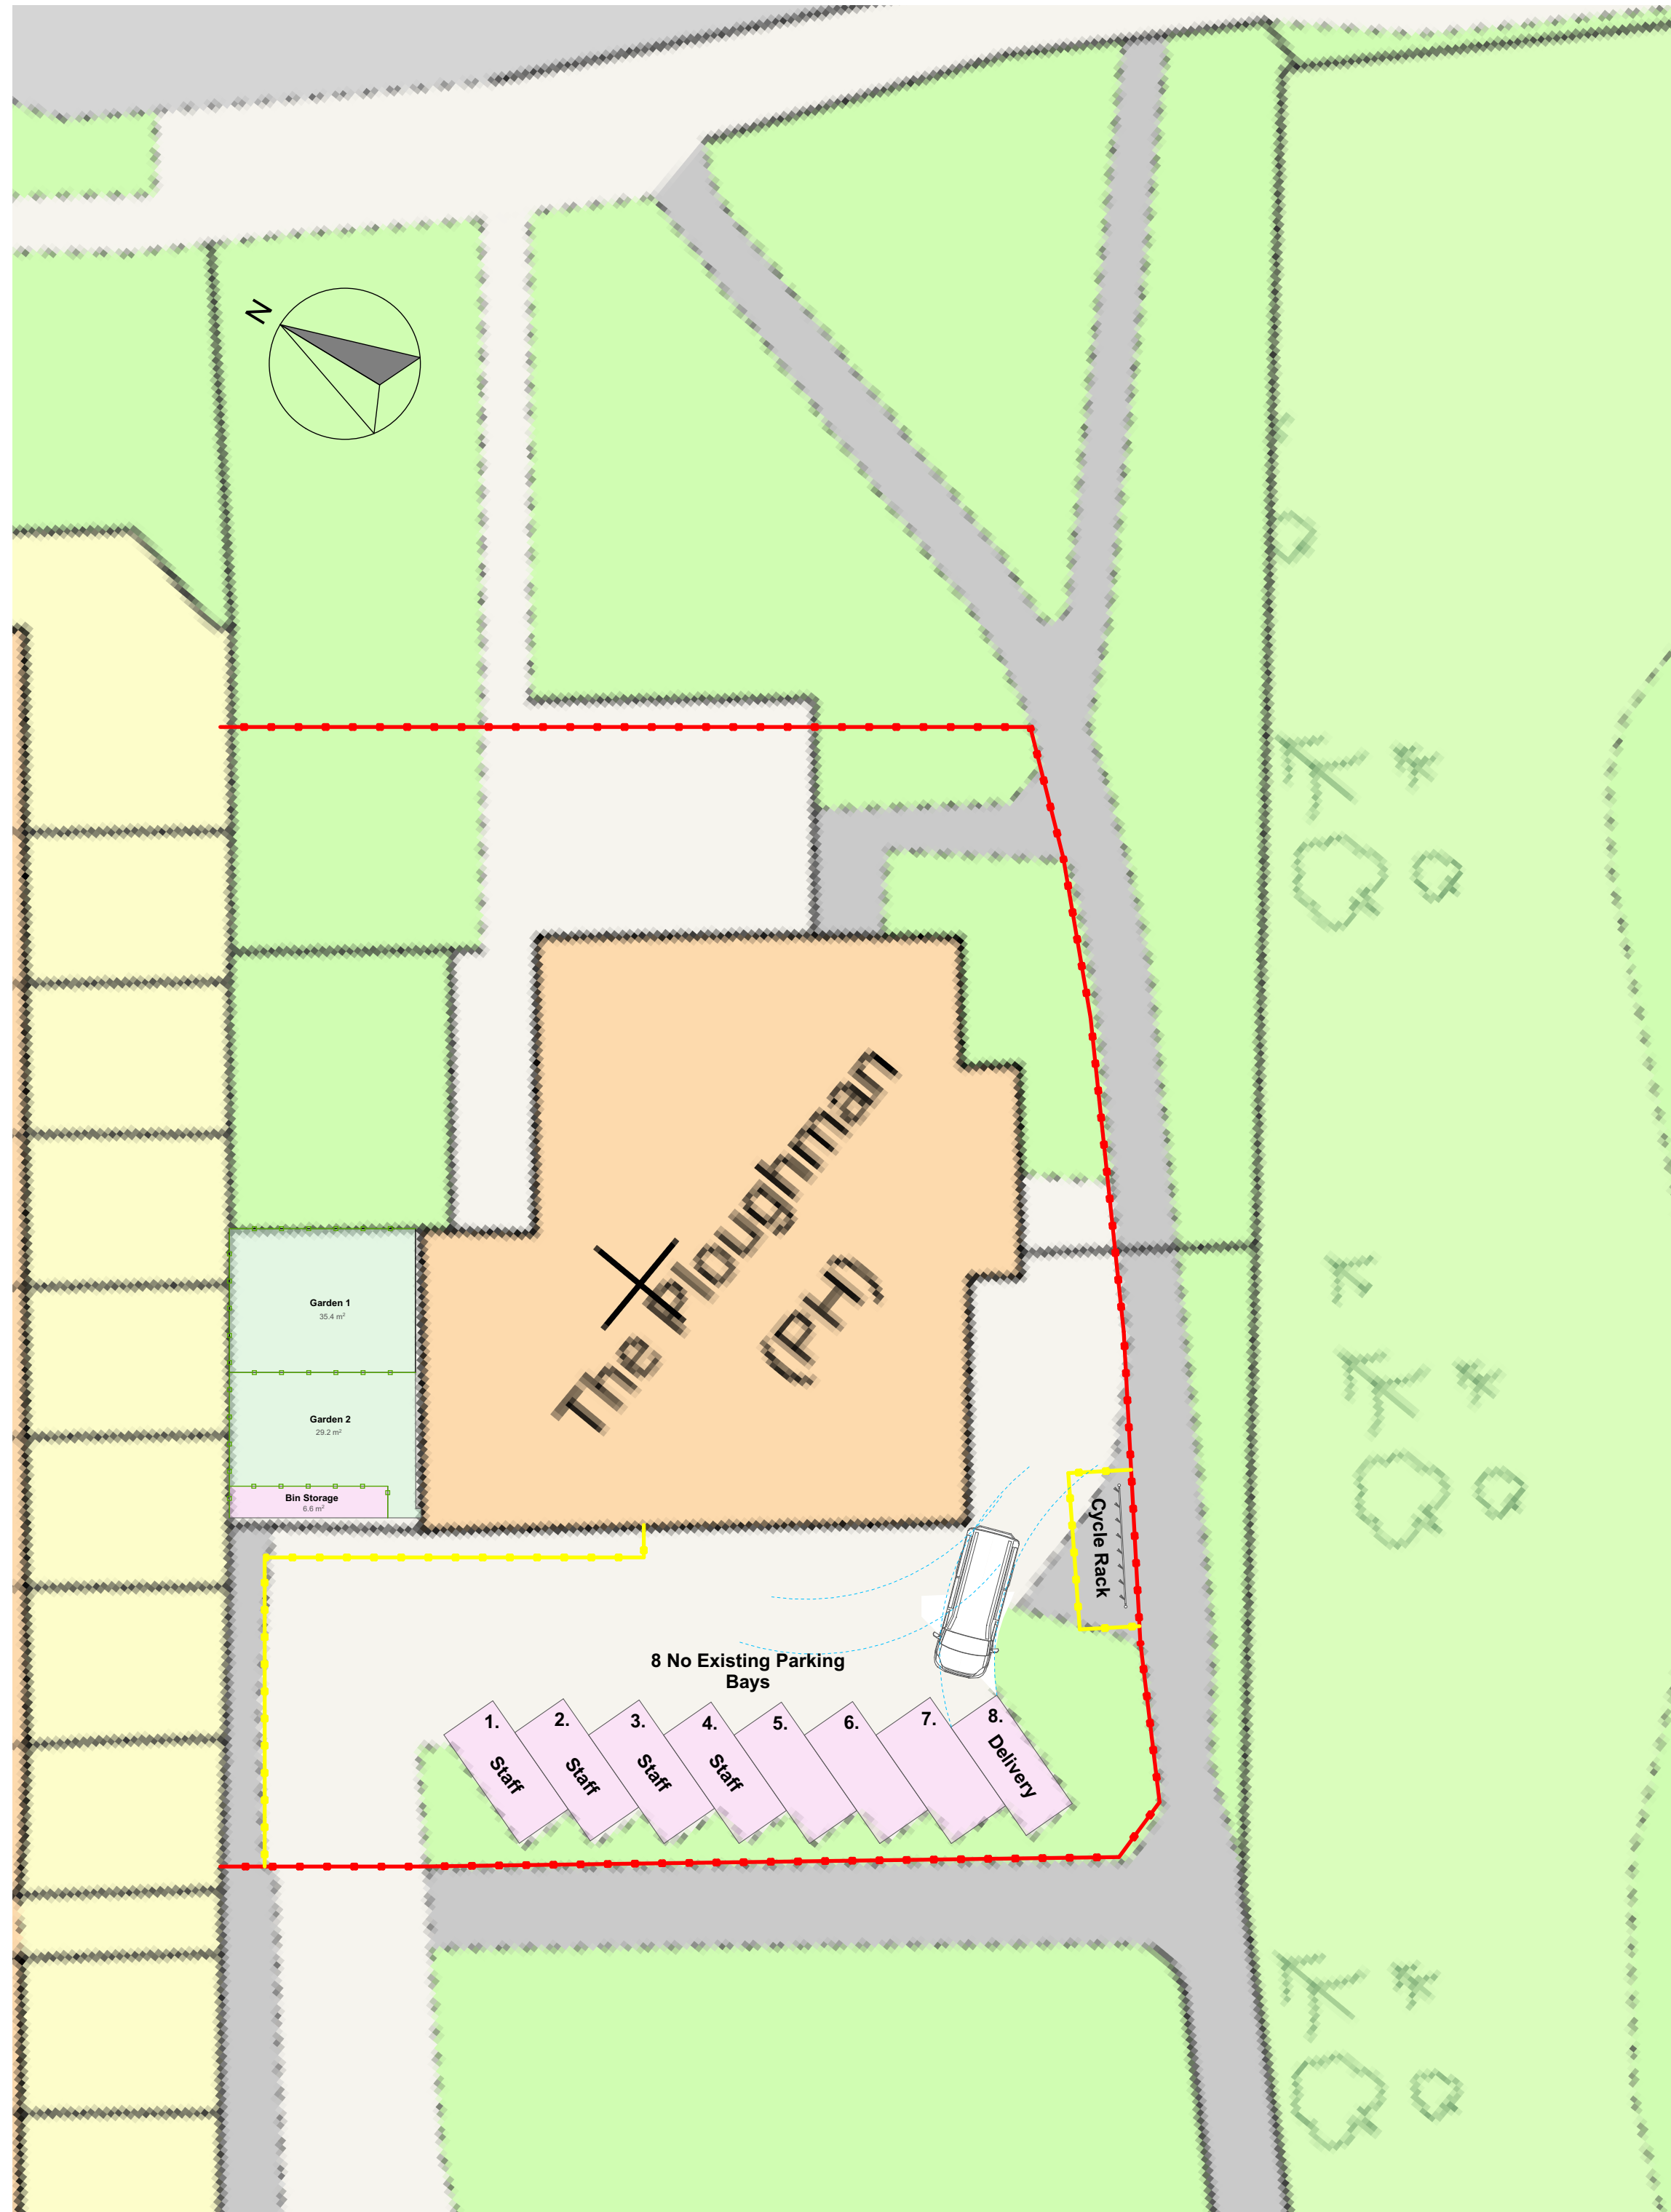


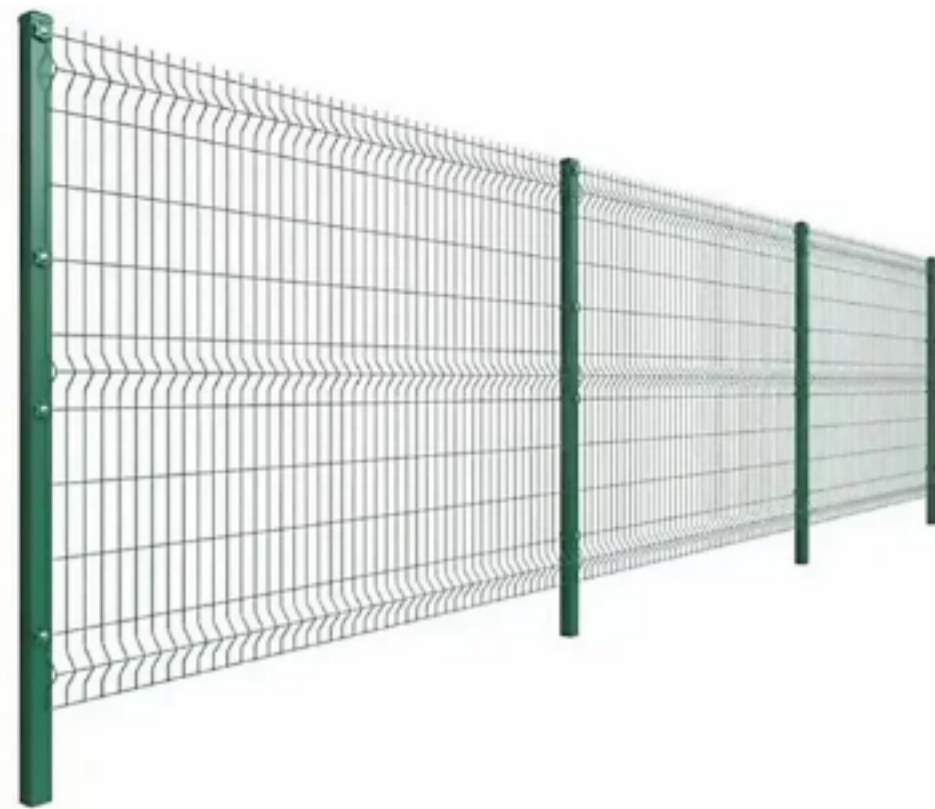

Location Plan

1:200

 

1.8m High V Mesh Security Fence - 1 Panel and Post,
Powder Coated Green, Anti-Climb



6 Metre

Cycle Compound - Cycle Rack Within



1.1m Sawn Acoustic Panels - Panel and Post

PRELIMINARY
SUBJECT TO BUILDING CONTROL APPROVAL.
ALL WORKS TO BE CARRIED OUT TO THE
SATISFACTION OF THE BUILDING CONTROL
OFFICER
TO BE READ IN CONJUNCTION WITH Building Regulation
Notes JOB REF: 226
& Structural Engineer's details and calculations.
Any works carried out prior to Building Control approval of
the information in these
drawings are done so strictly at the risk of the applicant.

Rev. No.	Revision	Date
B	Issued to Planning	27.07.25
C	Turning Circle added	09.10.25

- Pedestrian fencing - 3ft
Close boarded timber
Fencing
- 1.8 Green v mesh fencing
- Artificial grass gardens
- 1.1m Sawn Acoustic
Panelling

Project :		44-45 Marled Hey Liverpool L28 0QL Bloom Child Care	
Drawing Title:		Site Plan	
Project No.:	226	Drawing No.:	226/BRC/0012
Rev. No.:	C		
Scale :	As shown	Size :	A3
Date :	09/10/2025		
Drawn By :	PT		
This Drawing is Copyright © 2015 137 Utting Avenue East, Norris Green, Liverpool, L11 5AB Tel : 07960299727 Email : info@turnersdesigns.com www.turnersdesigns.com DO NOT SCALE USE FIGURED DIMENSIONS ONLY ANY DISCREPANCIES TO BE NOTIFIED IMMEDIATELY			

