


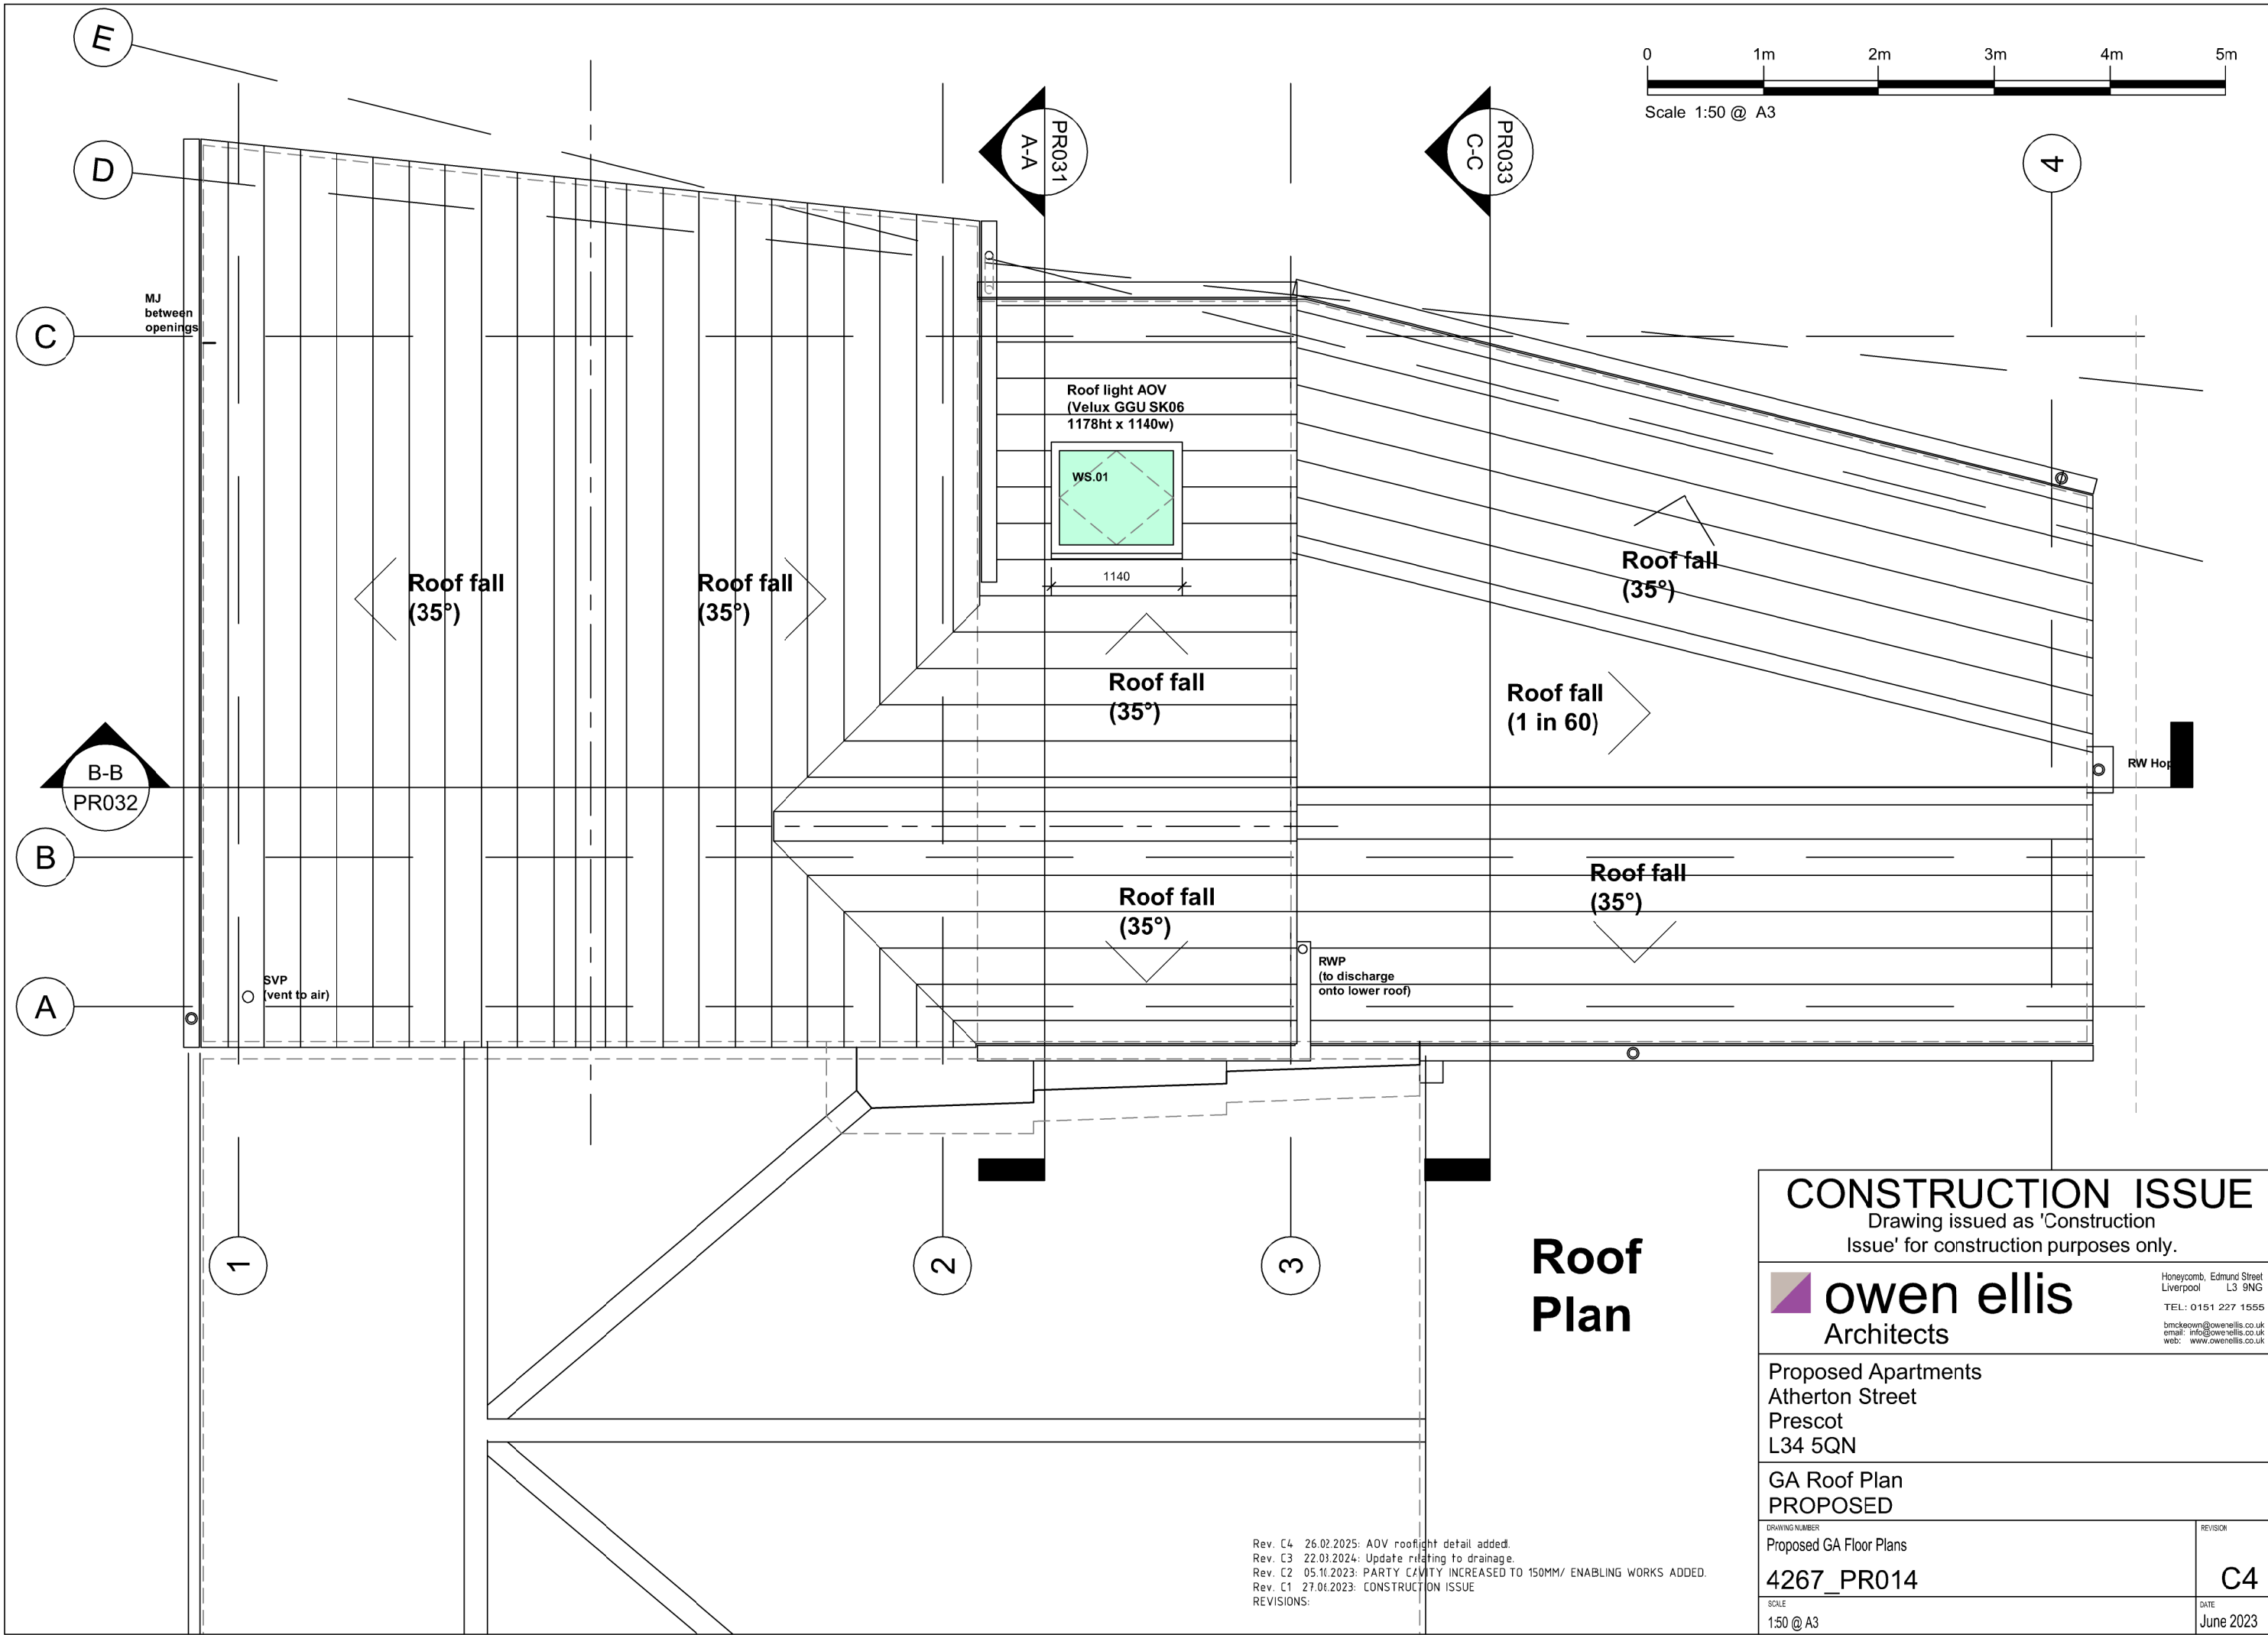

# Roof Plan

**CONSTRUCTION ISSUE**  
Drawing issued as 'Construction Issue' for construction purposes only.

 **owen ellis**  
Architects

Honeycomb, Edmund Street  
Liverpool L3 9NG  
TEL: 0151 227 1555  
bmckeown@owenellis.co.uk  
email: info@owenellis.co.uk  
web: www.owenellis.co.uk

Proposed Apartments  
Atherton Street  
Prescot  
L34 5QN

GA Roof Plan  
**PROPOSED**

|                         |           |
|-------------------------|-----------|
| DRAWING NUMBER          | REVISION  |
| Proposed GA Floor Plans |           |
| <b>4267_PR014</b>       | <b>C4</b> |
| SCALE                   | DATE      |
| 1:50 @ A3               | June 2023 |

Rev. C4 26.02.2025: AOV rooflight detail added.  
Rev. C3 22.03.2024: Update relating to drainage.  
Rev. C2 05.10.2023: PARTY CAVITY INCREASED TO 150MM/ ENABLING WORKS ADDED.  
Rev. C1 27.01.2023: CONSTRUCTION ISSUE  
REVISIONS: