




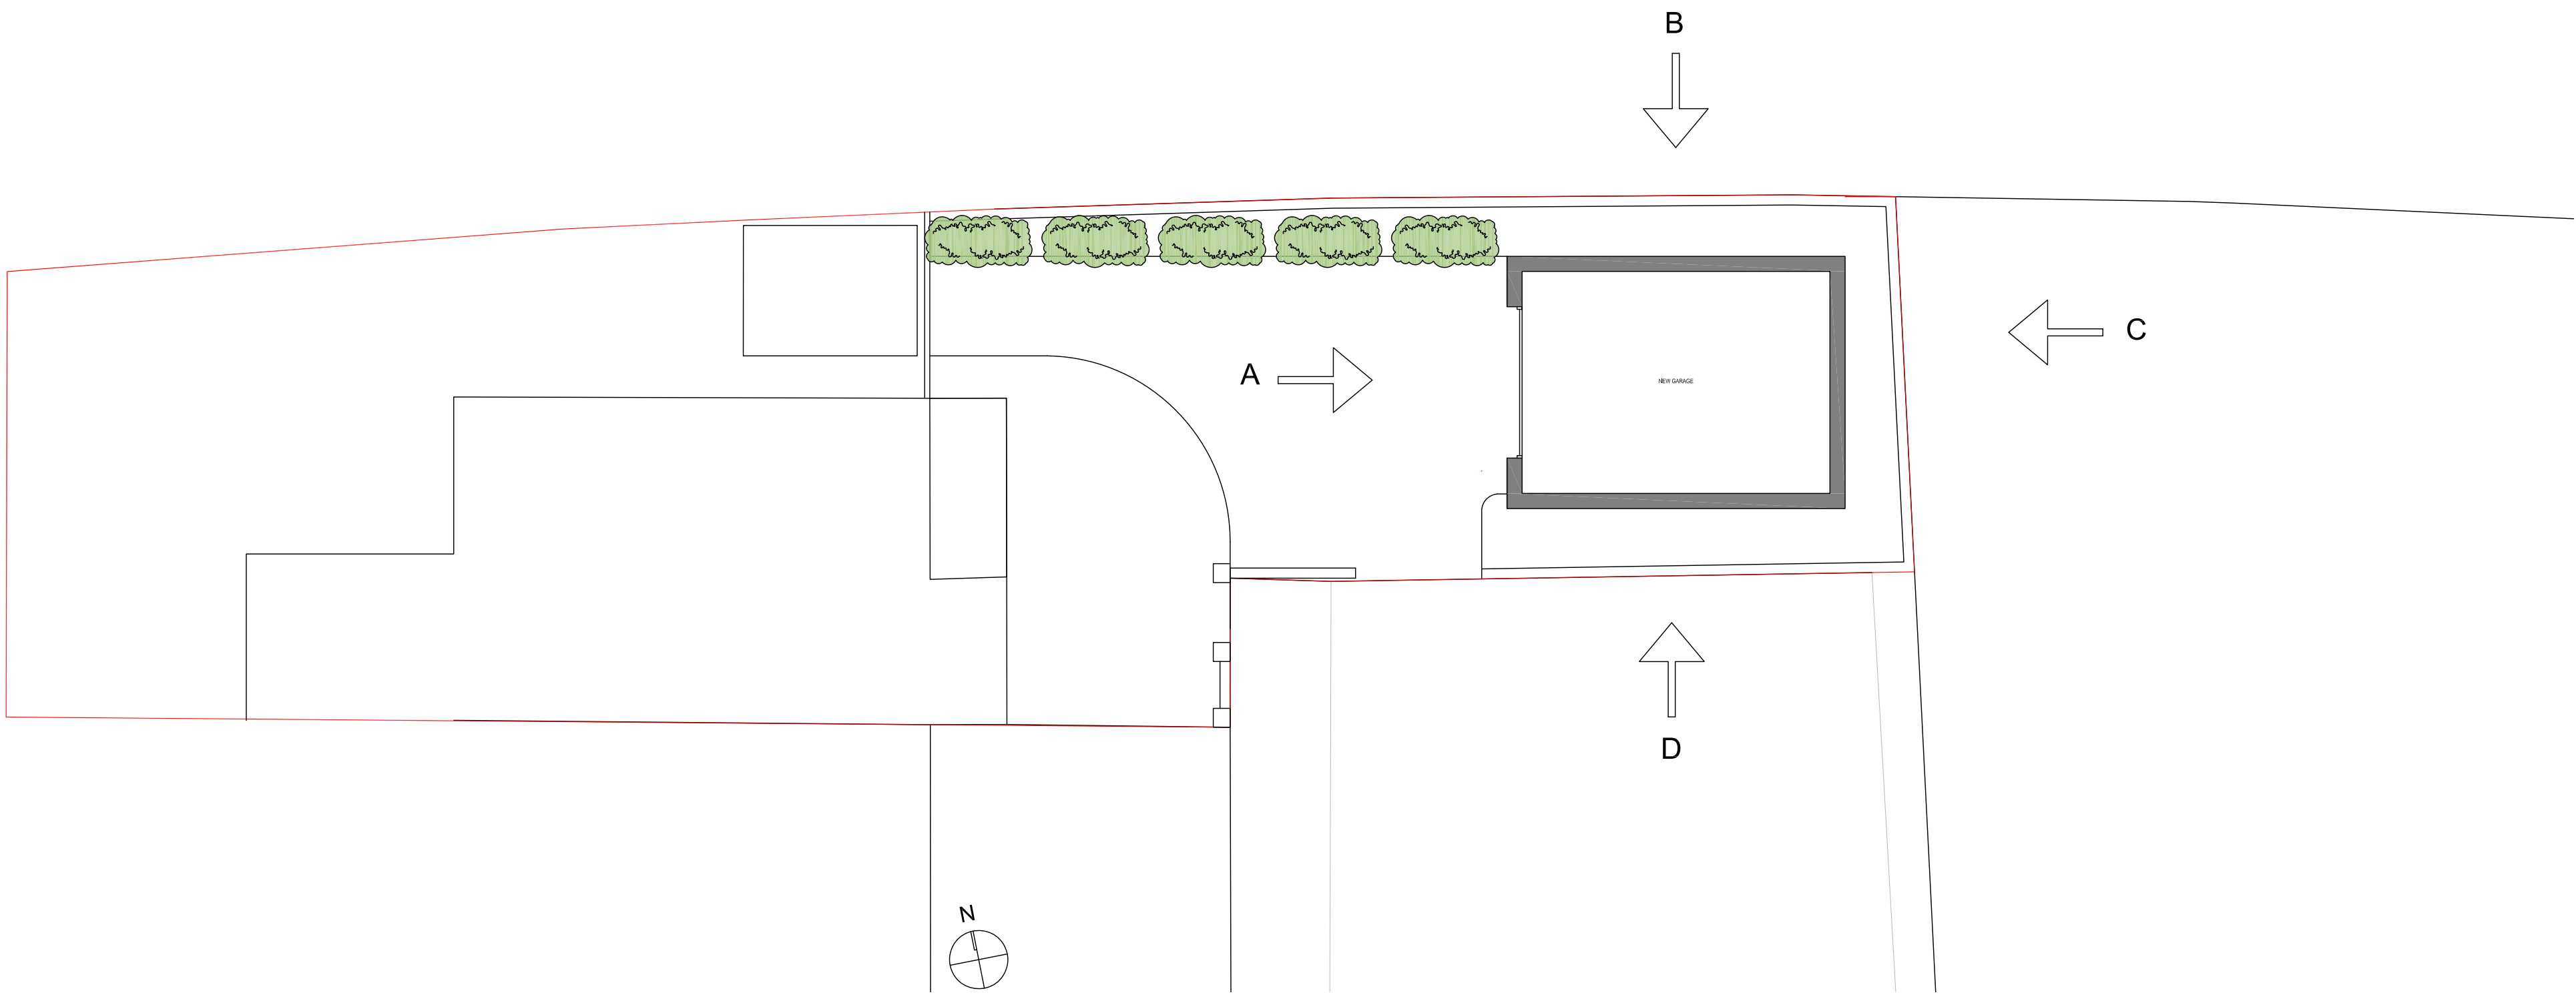


Ref Plan

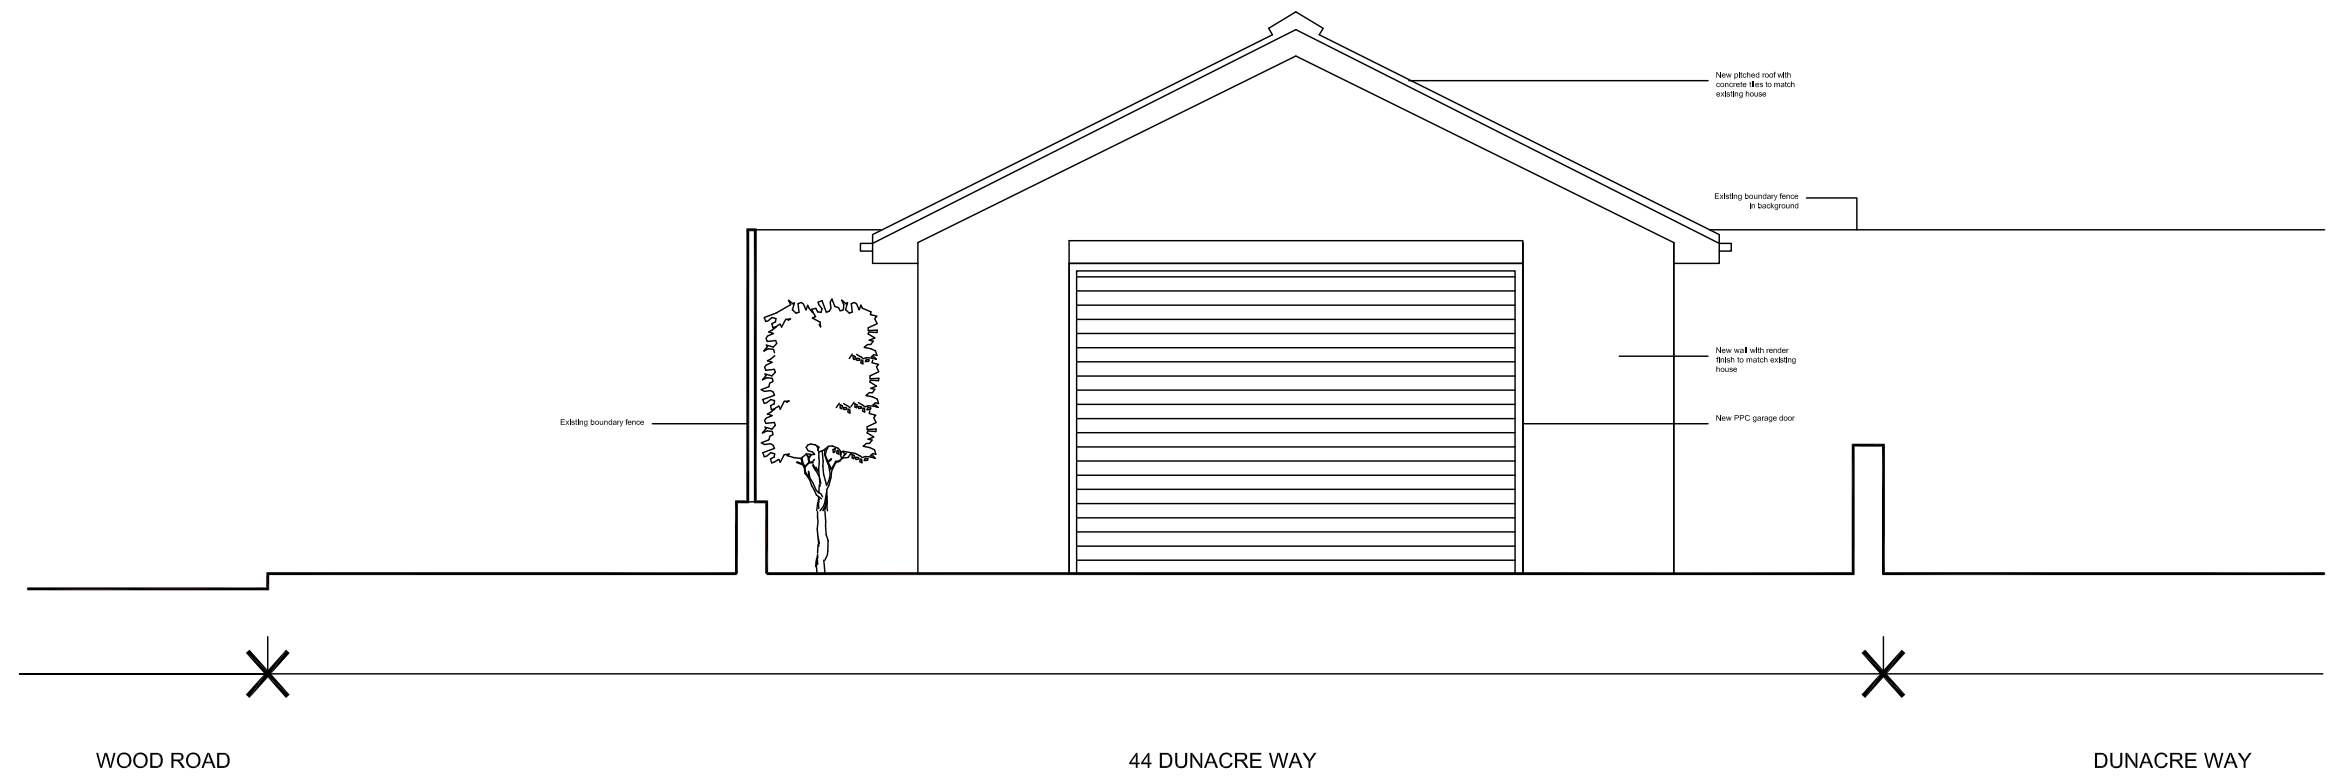


Front elevation A

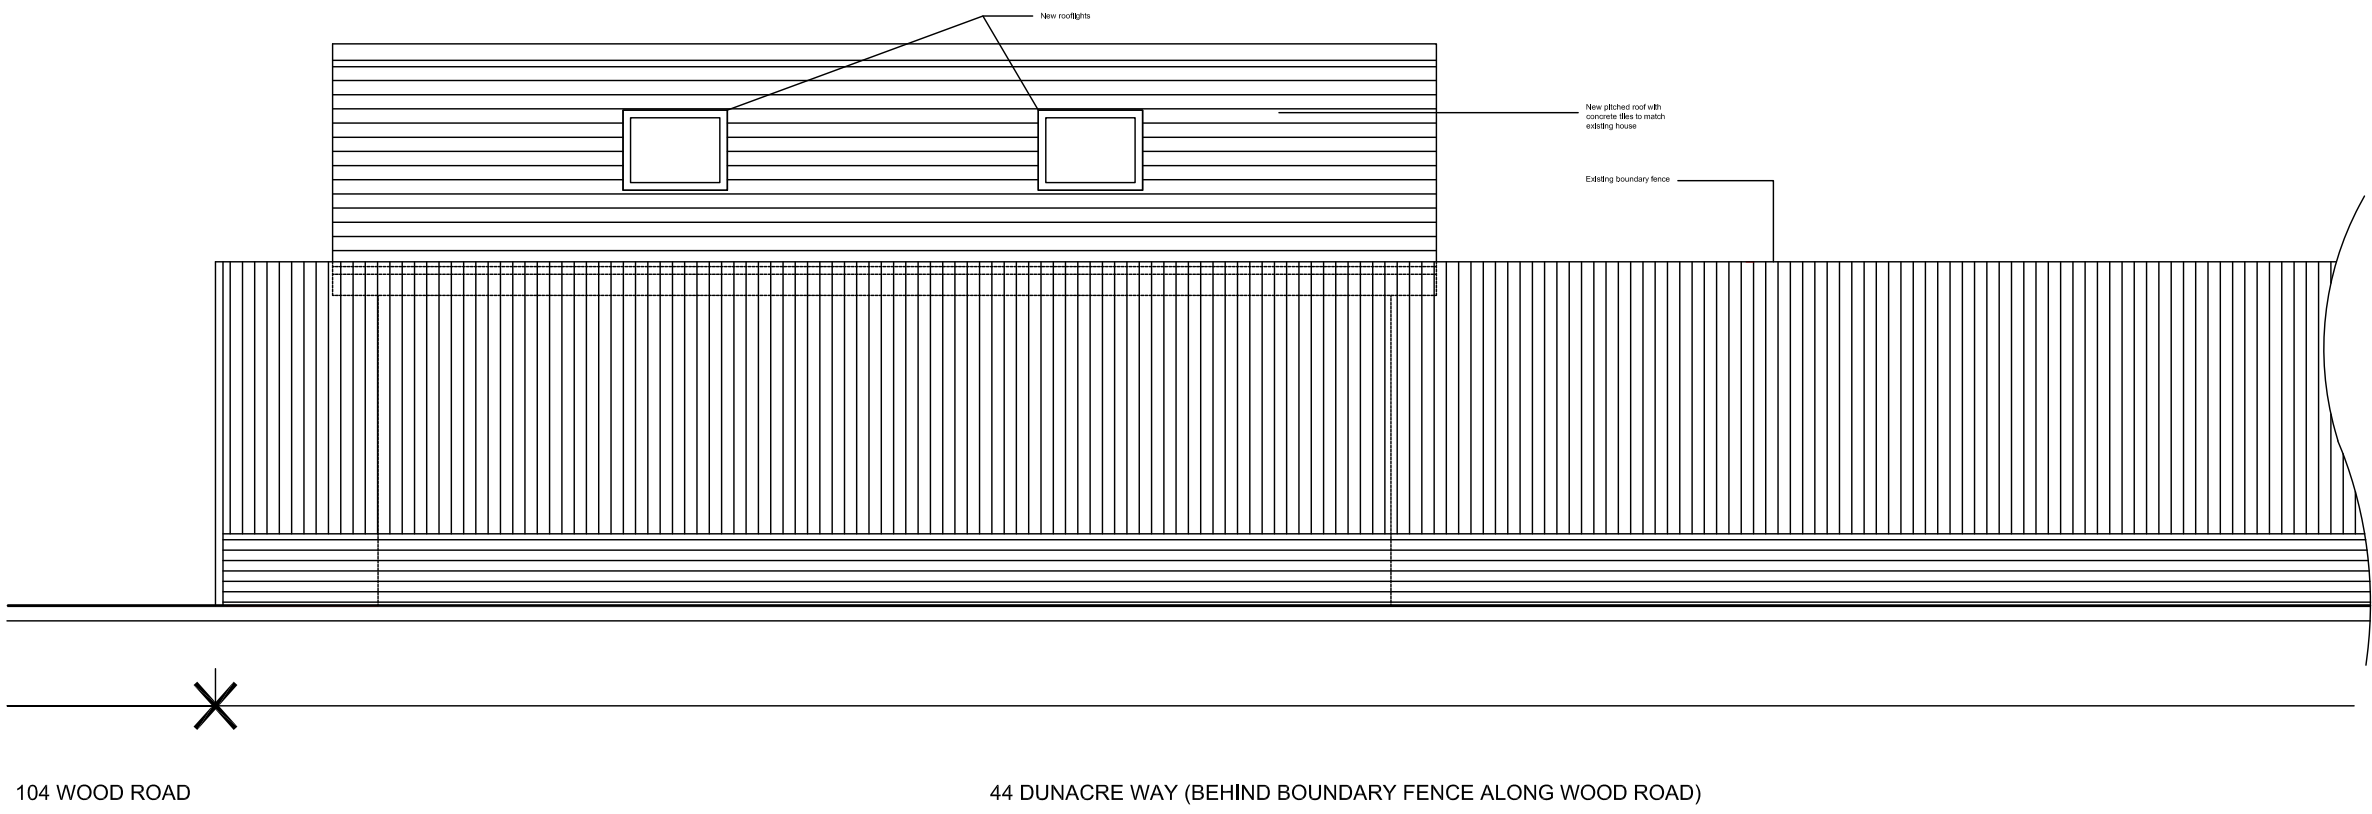

Side elevation B

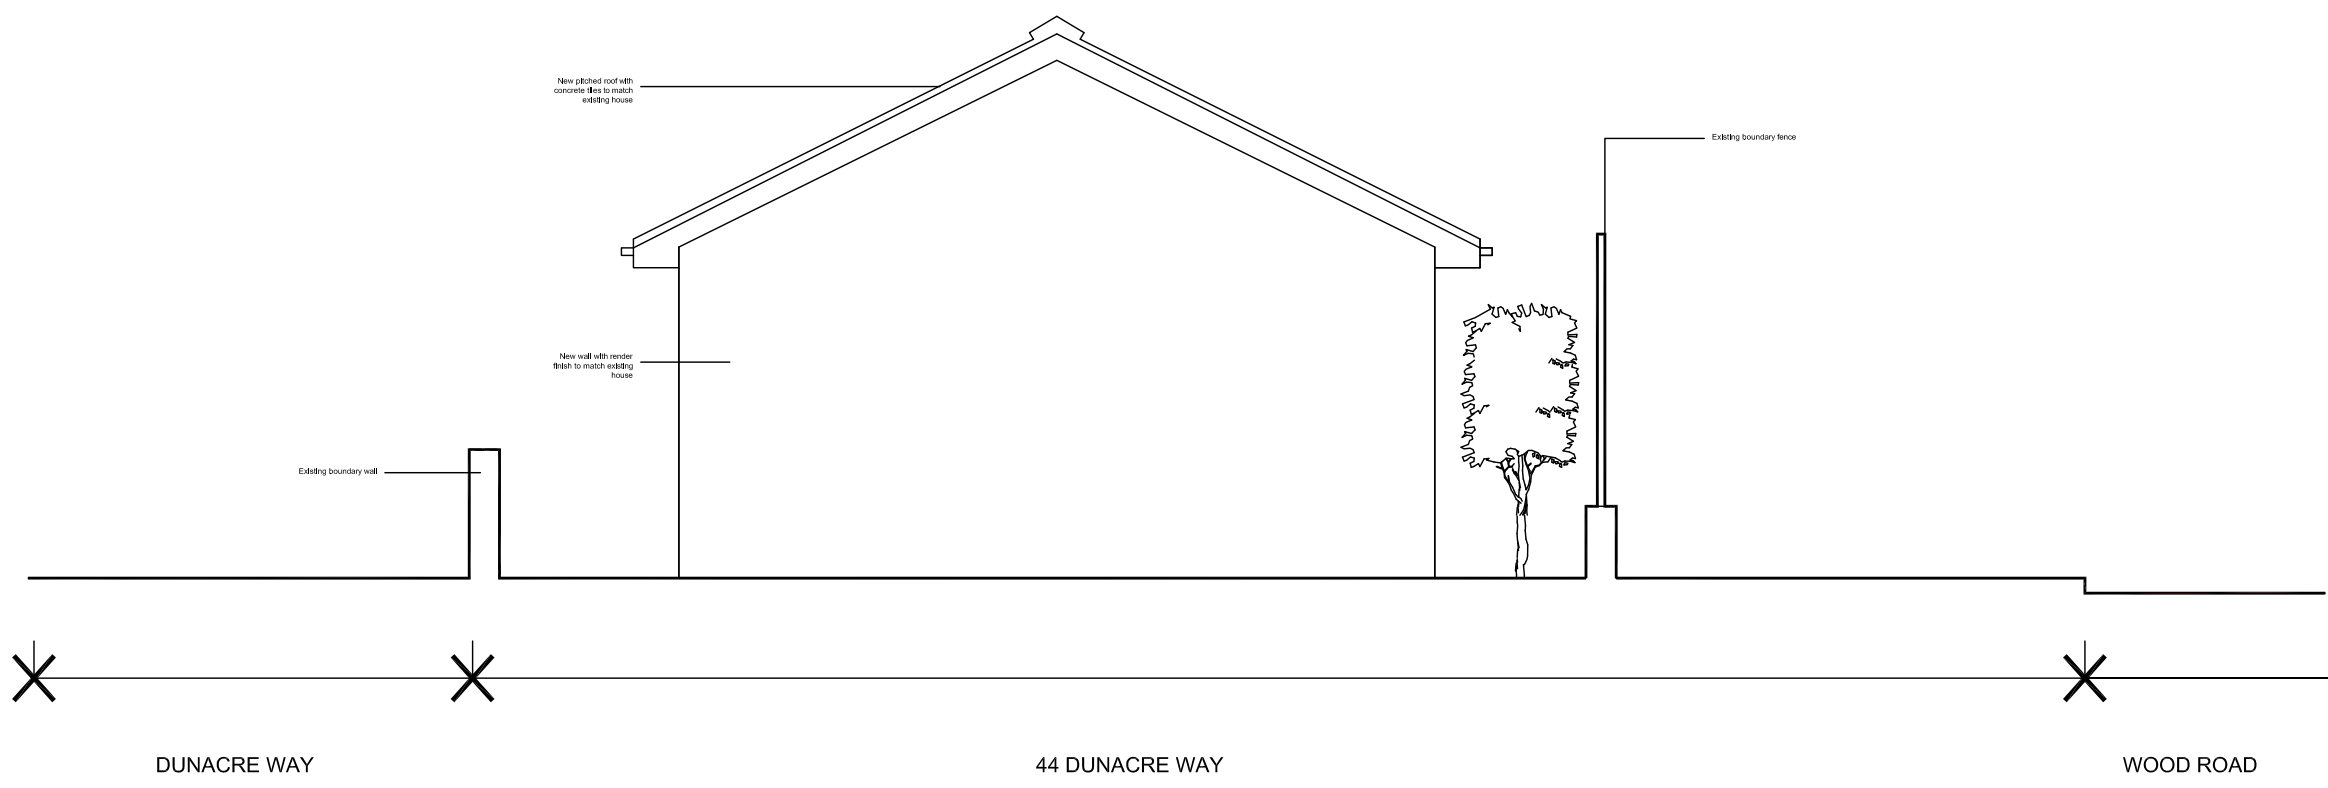

Rear elevation C

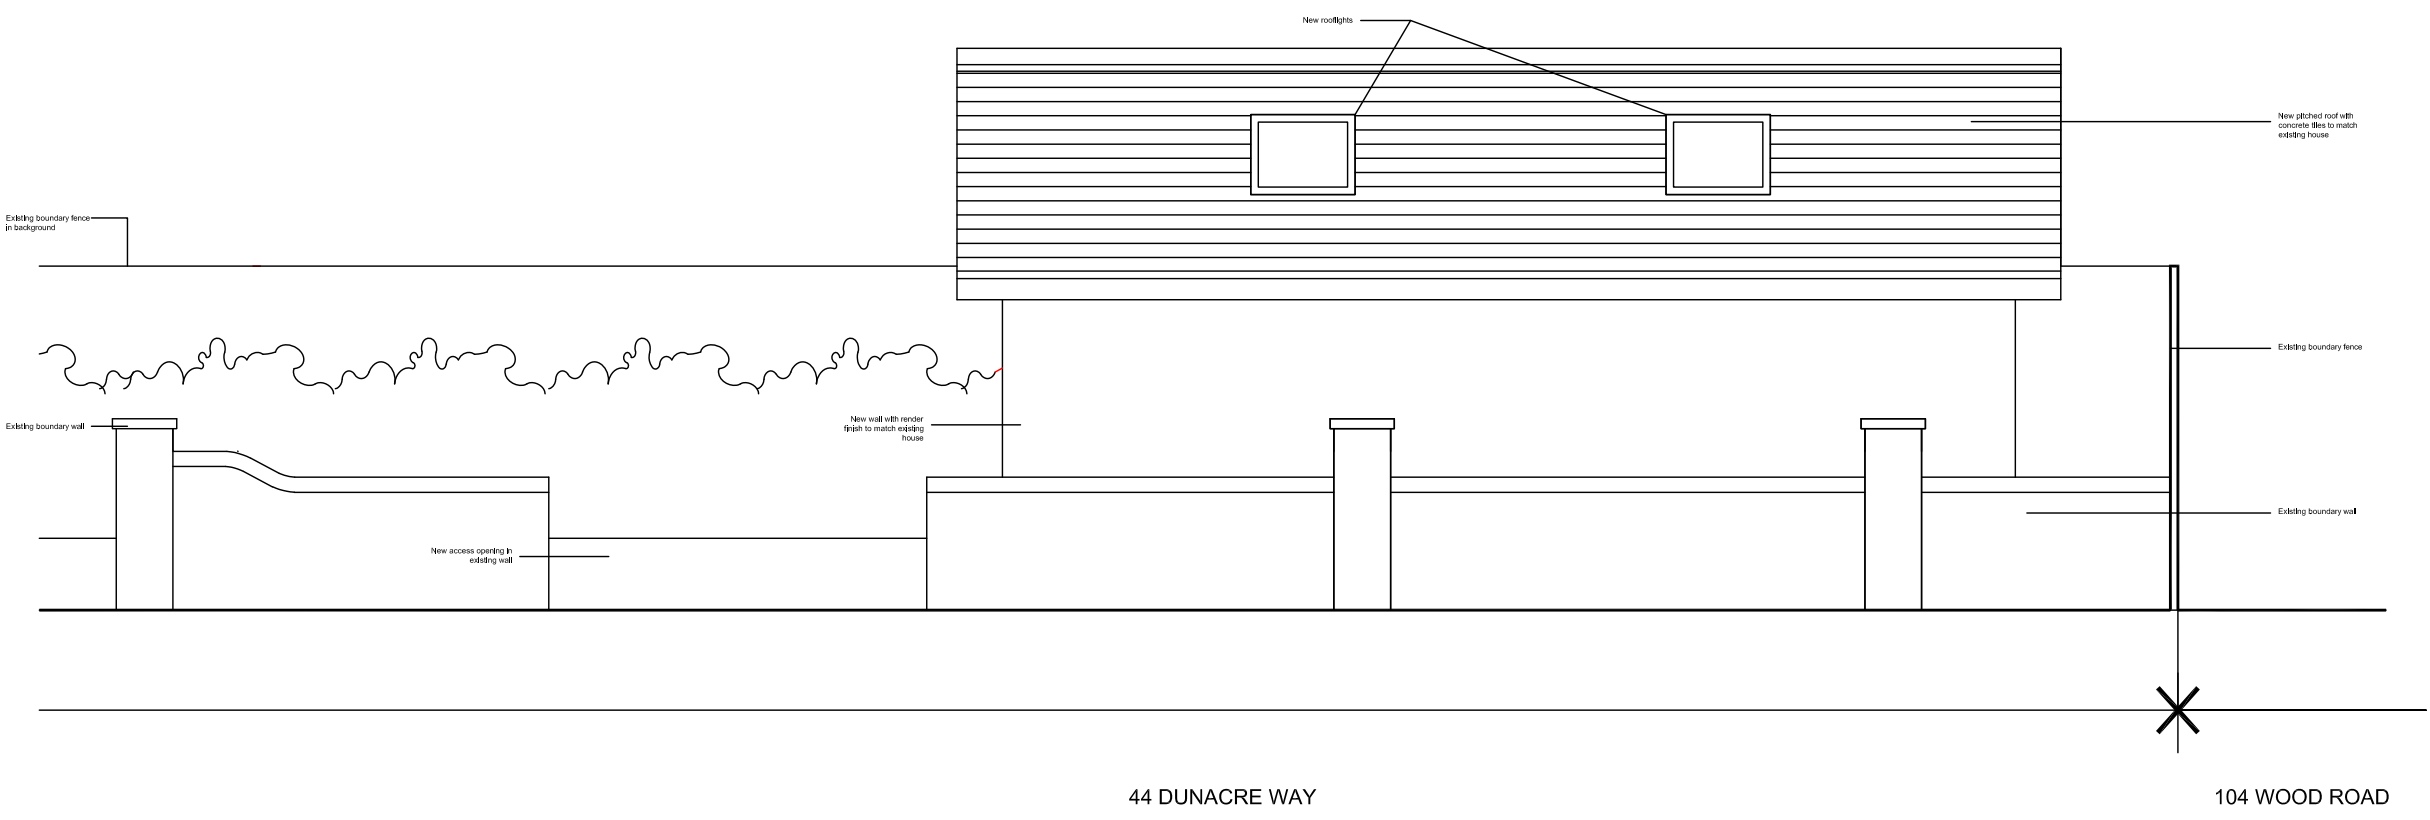

Side elevation D

Elevations

The use of this data by the recipient acts as an agreement of the following statements.
Do not use this data if you do not agree with any of the following statements:

All drawings are based upon site information supplied by third parties and as such their accuracy cannot be guaranteed. All features are approximate and subject to clarification by a detailed topographical survey, statutory service enquiries and confirmation of the legal boundaries.

The controlled version of this drawing should be viewed in DWF or PDF format, not DWG or other formats. All prints of this drawing must be made in full colour.

Where this drawing has been based upon Ordnance Survey data, reproduction of this drawing in whole or in part is prohibited without the prior permission of Ordnance Survey.

Do not scale the drawing. Use figured dimensions in all cases. Check all dimensions on site. Report any discrepancies in writing to WayMakr Ltd before proceeding.

Scale Bar (m)

0 1 2 3 4 5

N

SITE LOCATION PLAN 1:1250

NOTE: This drawing is for the purpose of PLANNING APPLICATION only.
It is not to be used for any purpose other than which it is intended.
Do not scale the drawing except for planning purposes.

P2	Minor amendment	KES	JSH	MAR 25
P1	Planning submission	KES	JSH	MAR 25
Rev	Description	Drawn	Checked	Date
Suitability				
RIBA stage 3				
Project				
44 Dunacre Way				
Liverpool				
Drawing				
Elevations				
Proposed				
Drawing Number				
Project ID	Originator	Zone	Level	Type
DUN	WMK	00	00	DR
Role				
Number				
3004				
Project Number				
0303				
Scale at A1				
1:50				
Status				
S3				
Revision				
P2				
team@waymakr.co.uk				
www.waymakr.co.uk				
WAYMAKR				
STUDIO				