




LOCATION PLAN
1:1250

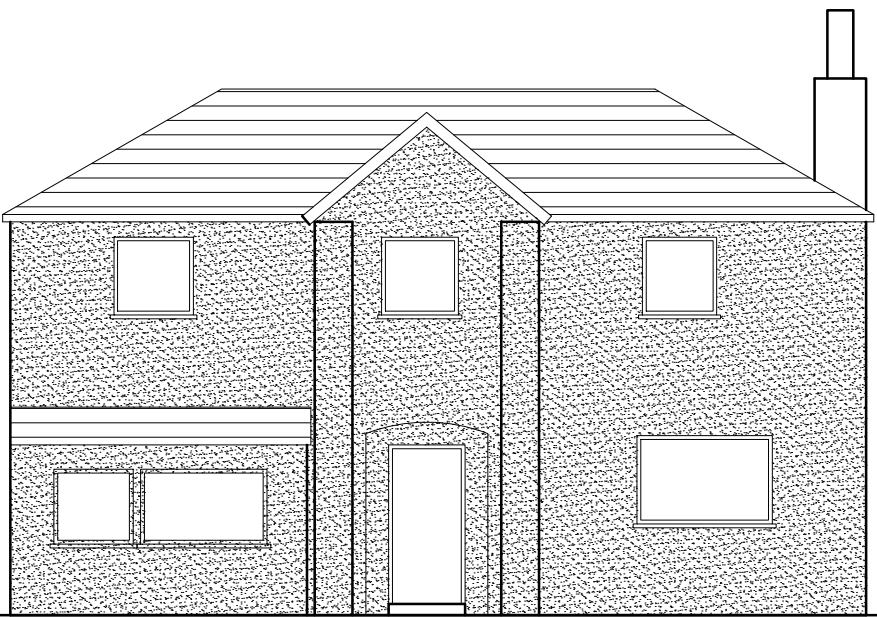


EXISTING FRONT ELEVATION
1:100

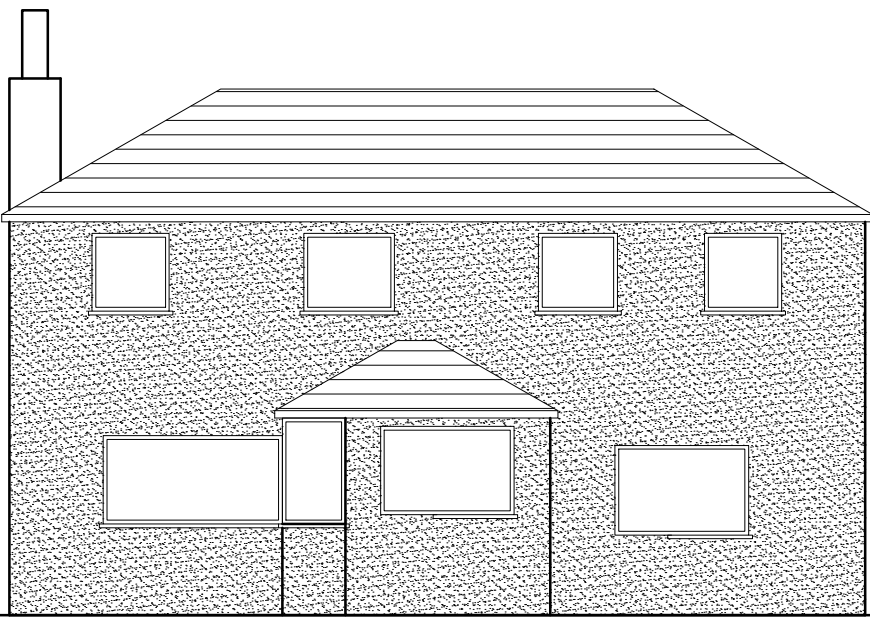


EXISTING REAR ELEVATION
1:100

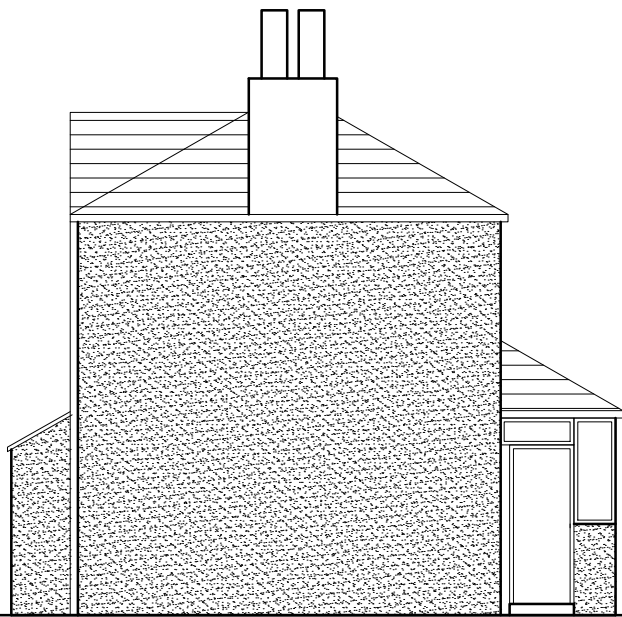


EXISTING SIDE ELEVATION
1:100

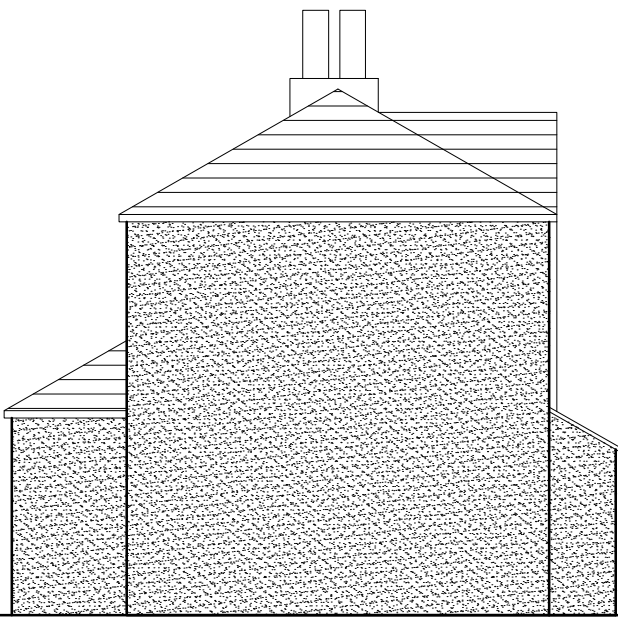


EXISTING SIDE ELEVATION
1:100

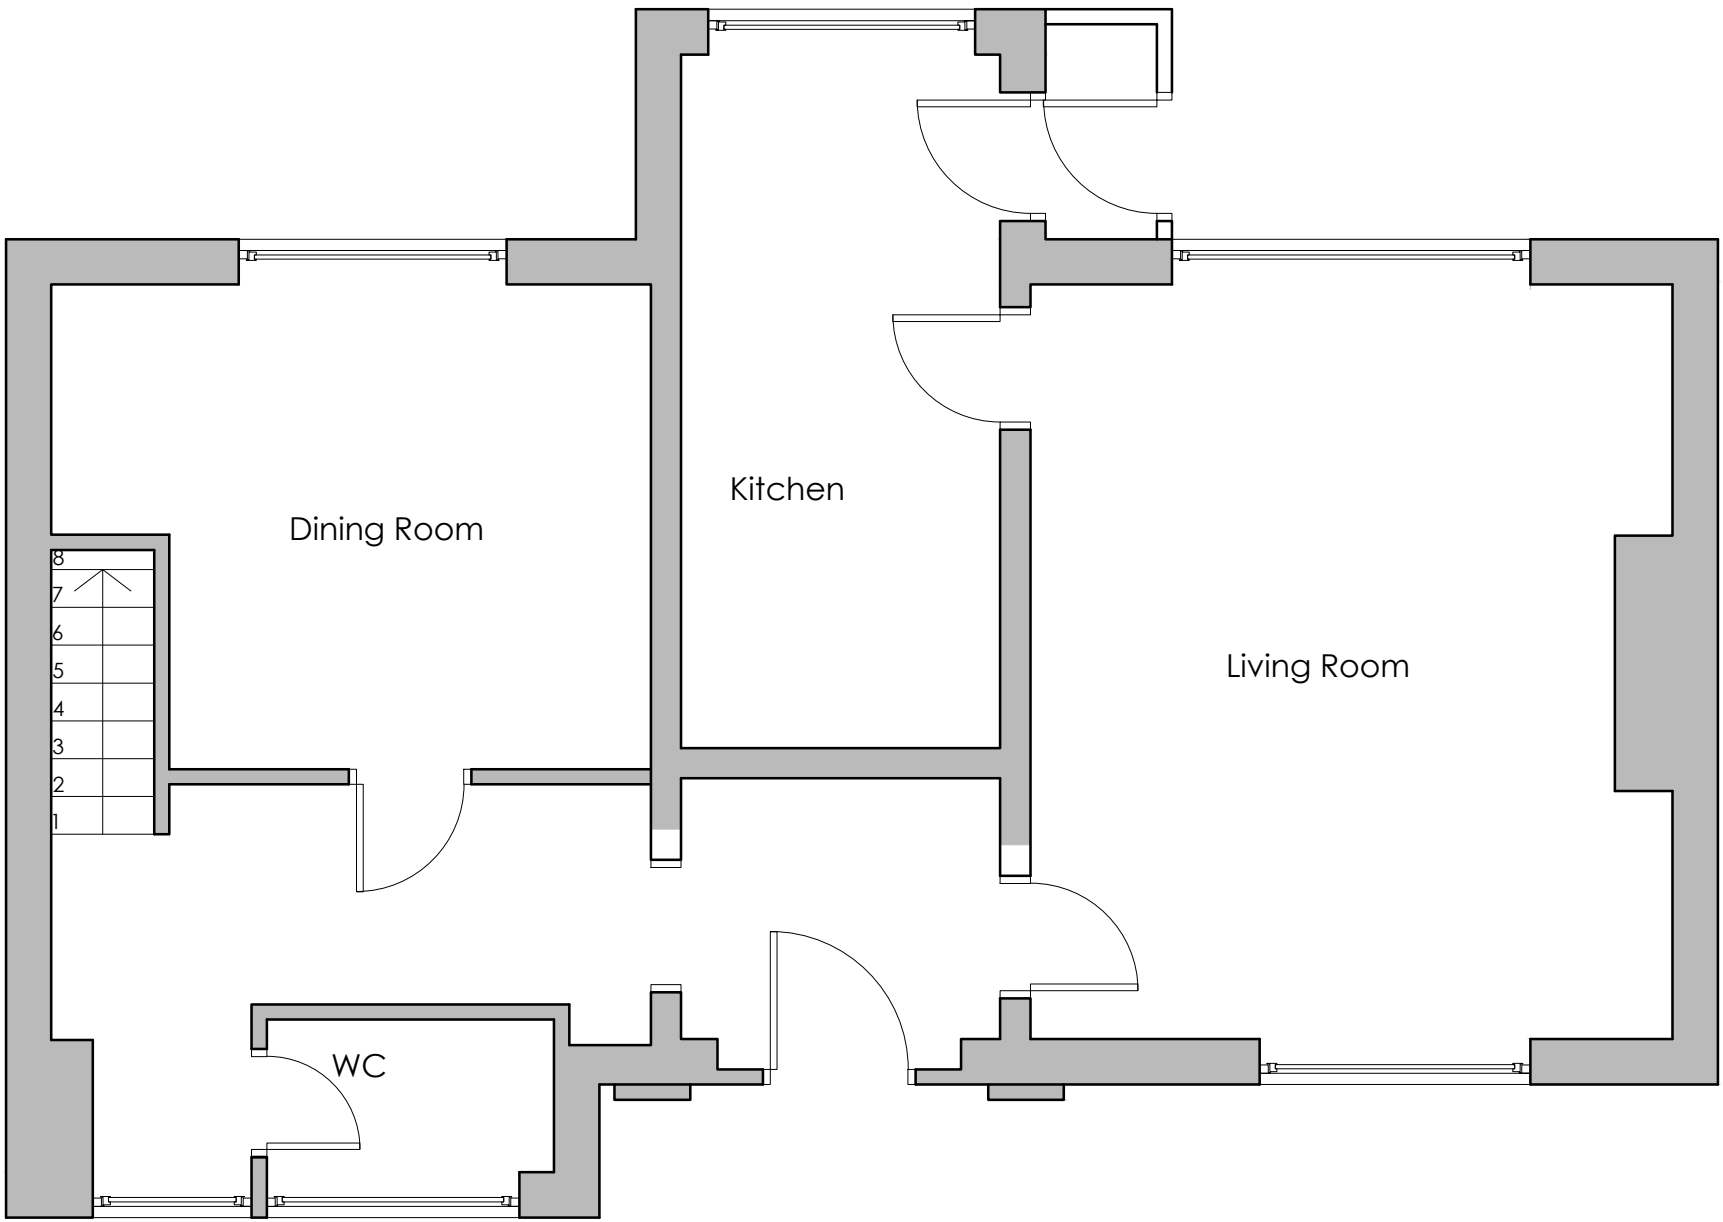


EXISTING GROUND FLOOR
1:50

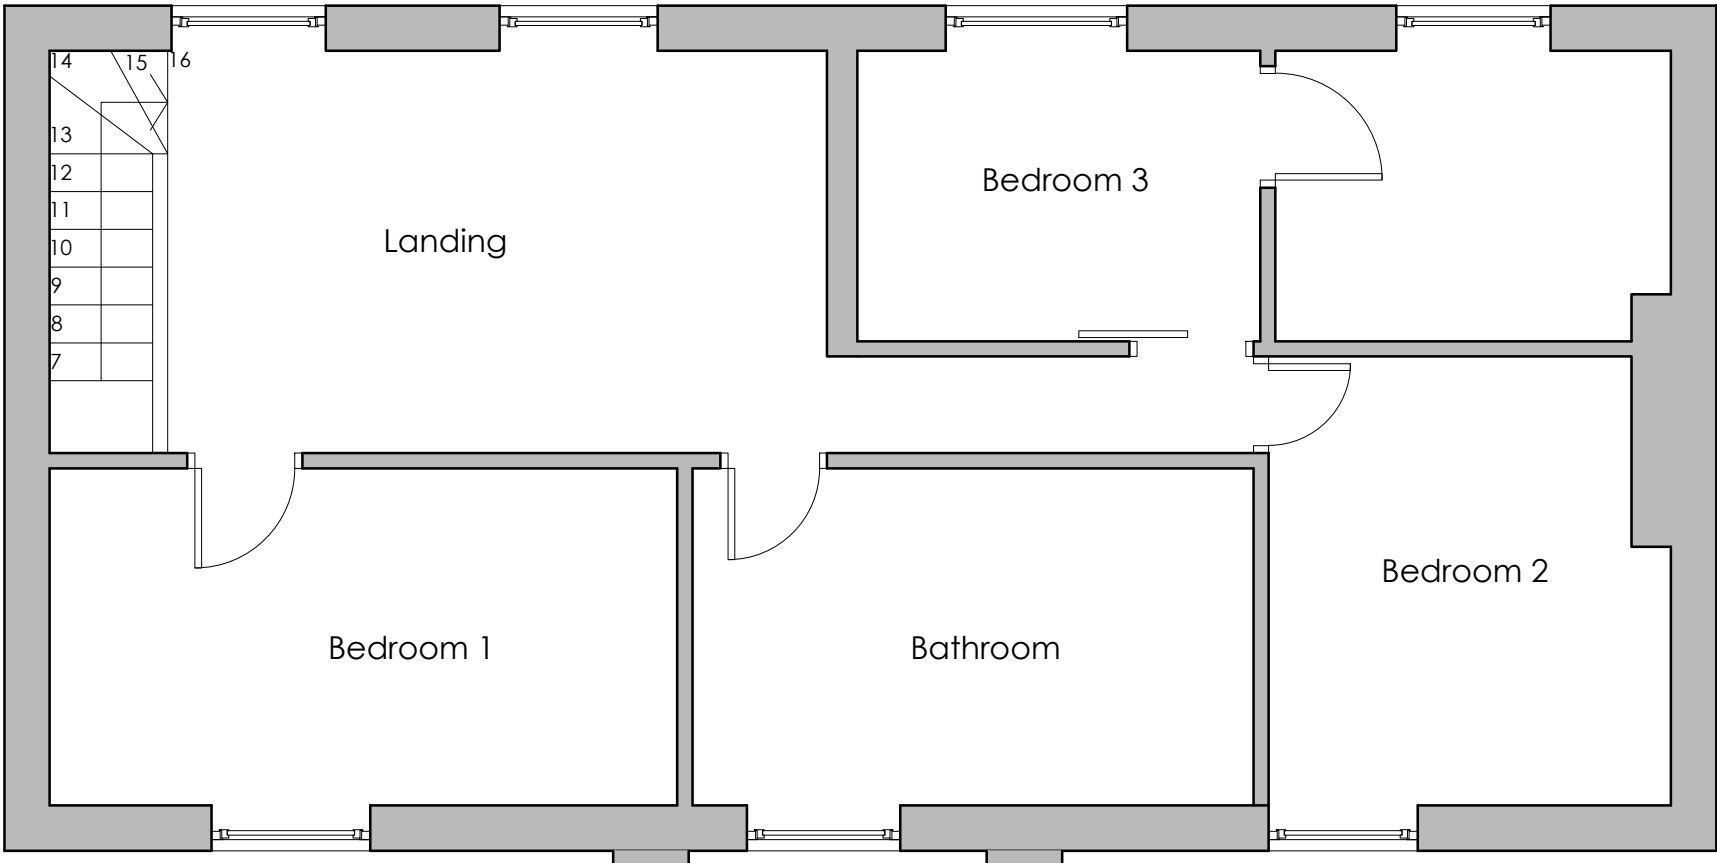


EXISTING FIRST FLOOR
1:50

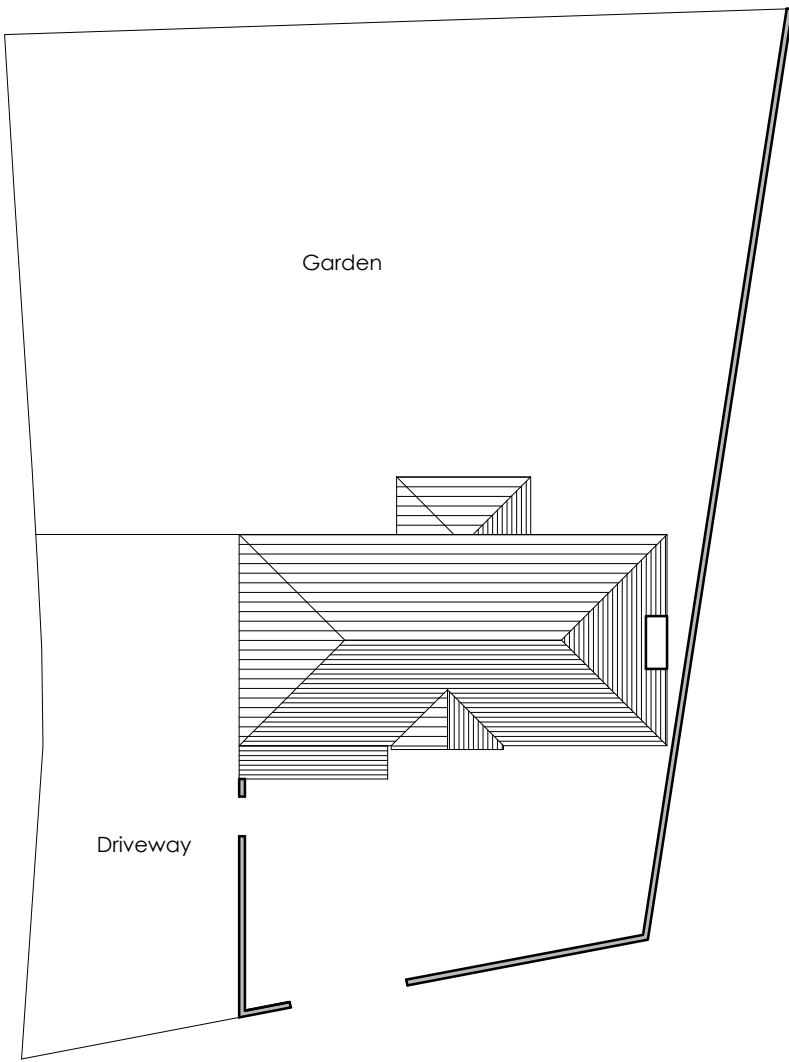

EXISTING SITE PLAN
1:200

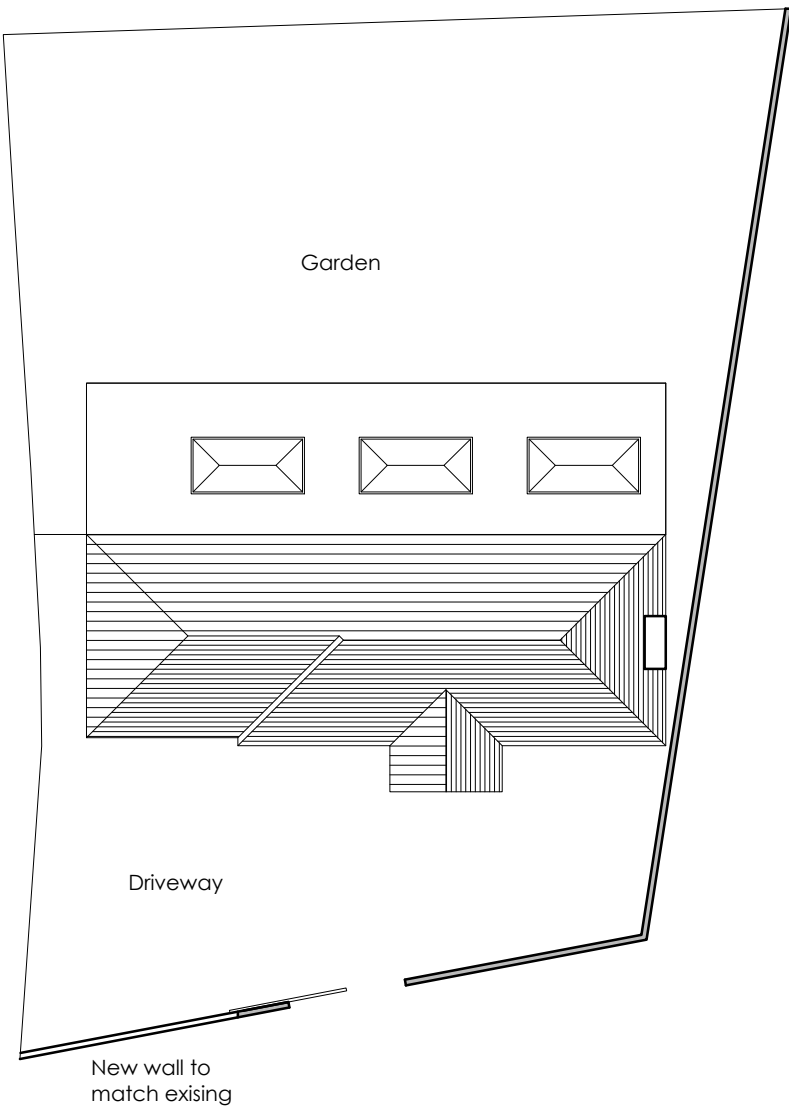

PROPOSED SITE PLAN
1:200

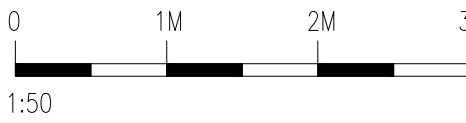

Client	Zoe Hessey			
Job title	2 St Mary's Road Liverpool L36 5SS			
Drawing title	EXISTING PLANS & ELEVATIONS			
Scale	As shown @A1	Drawn ST	Checked ST	Date July 2024
Job number	*****	Drawing number 01	Rev	