


PROPOSED FRONT ELEVATION
1:100


PROPOSED REAR ELEVATION
1:100

PROPOSED SIDE ELEVATION
1:100

PROPOSED SIDE ELEVATION
1:100

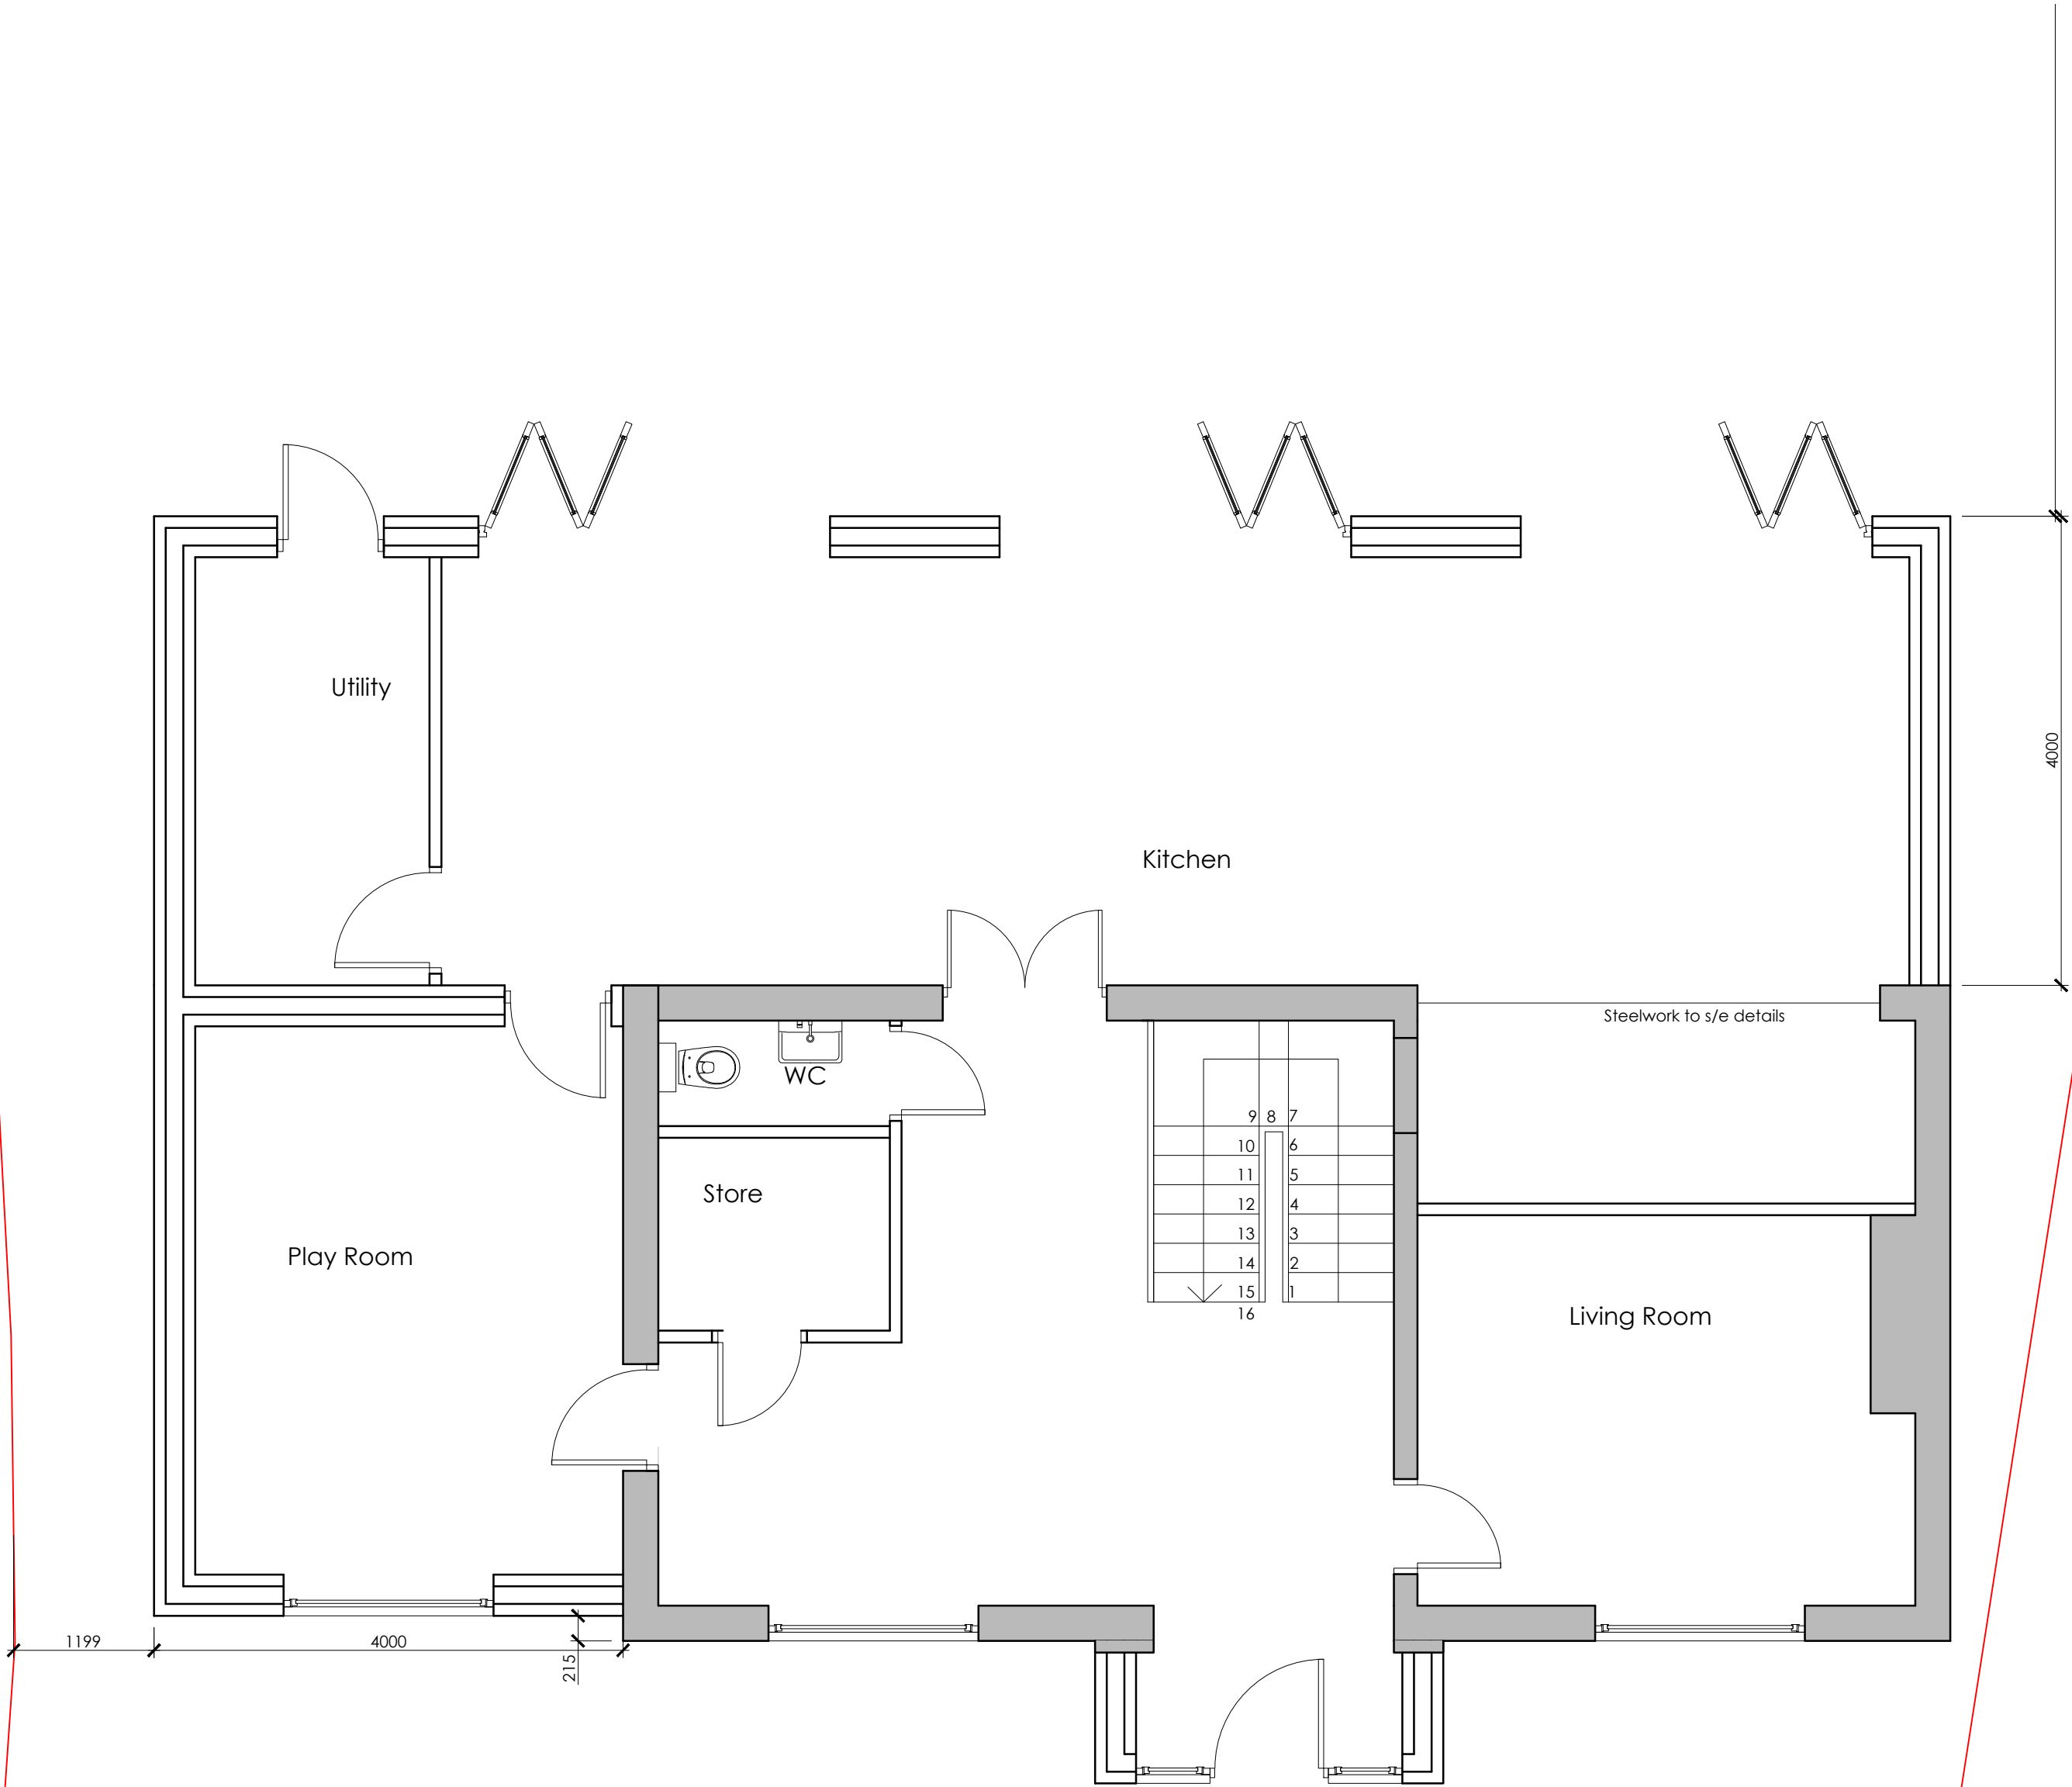

PROPOSED GROUND FLOOR
1:50

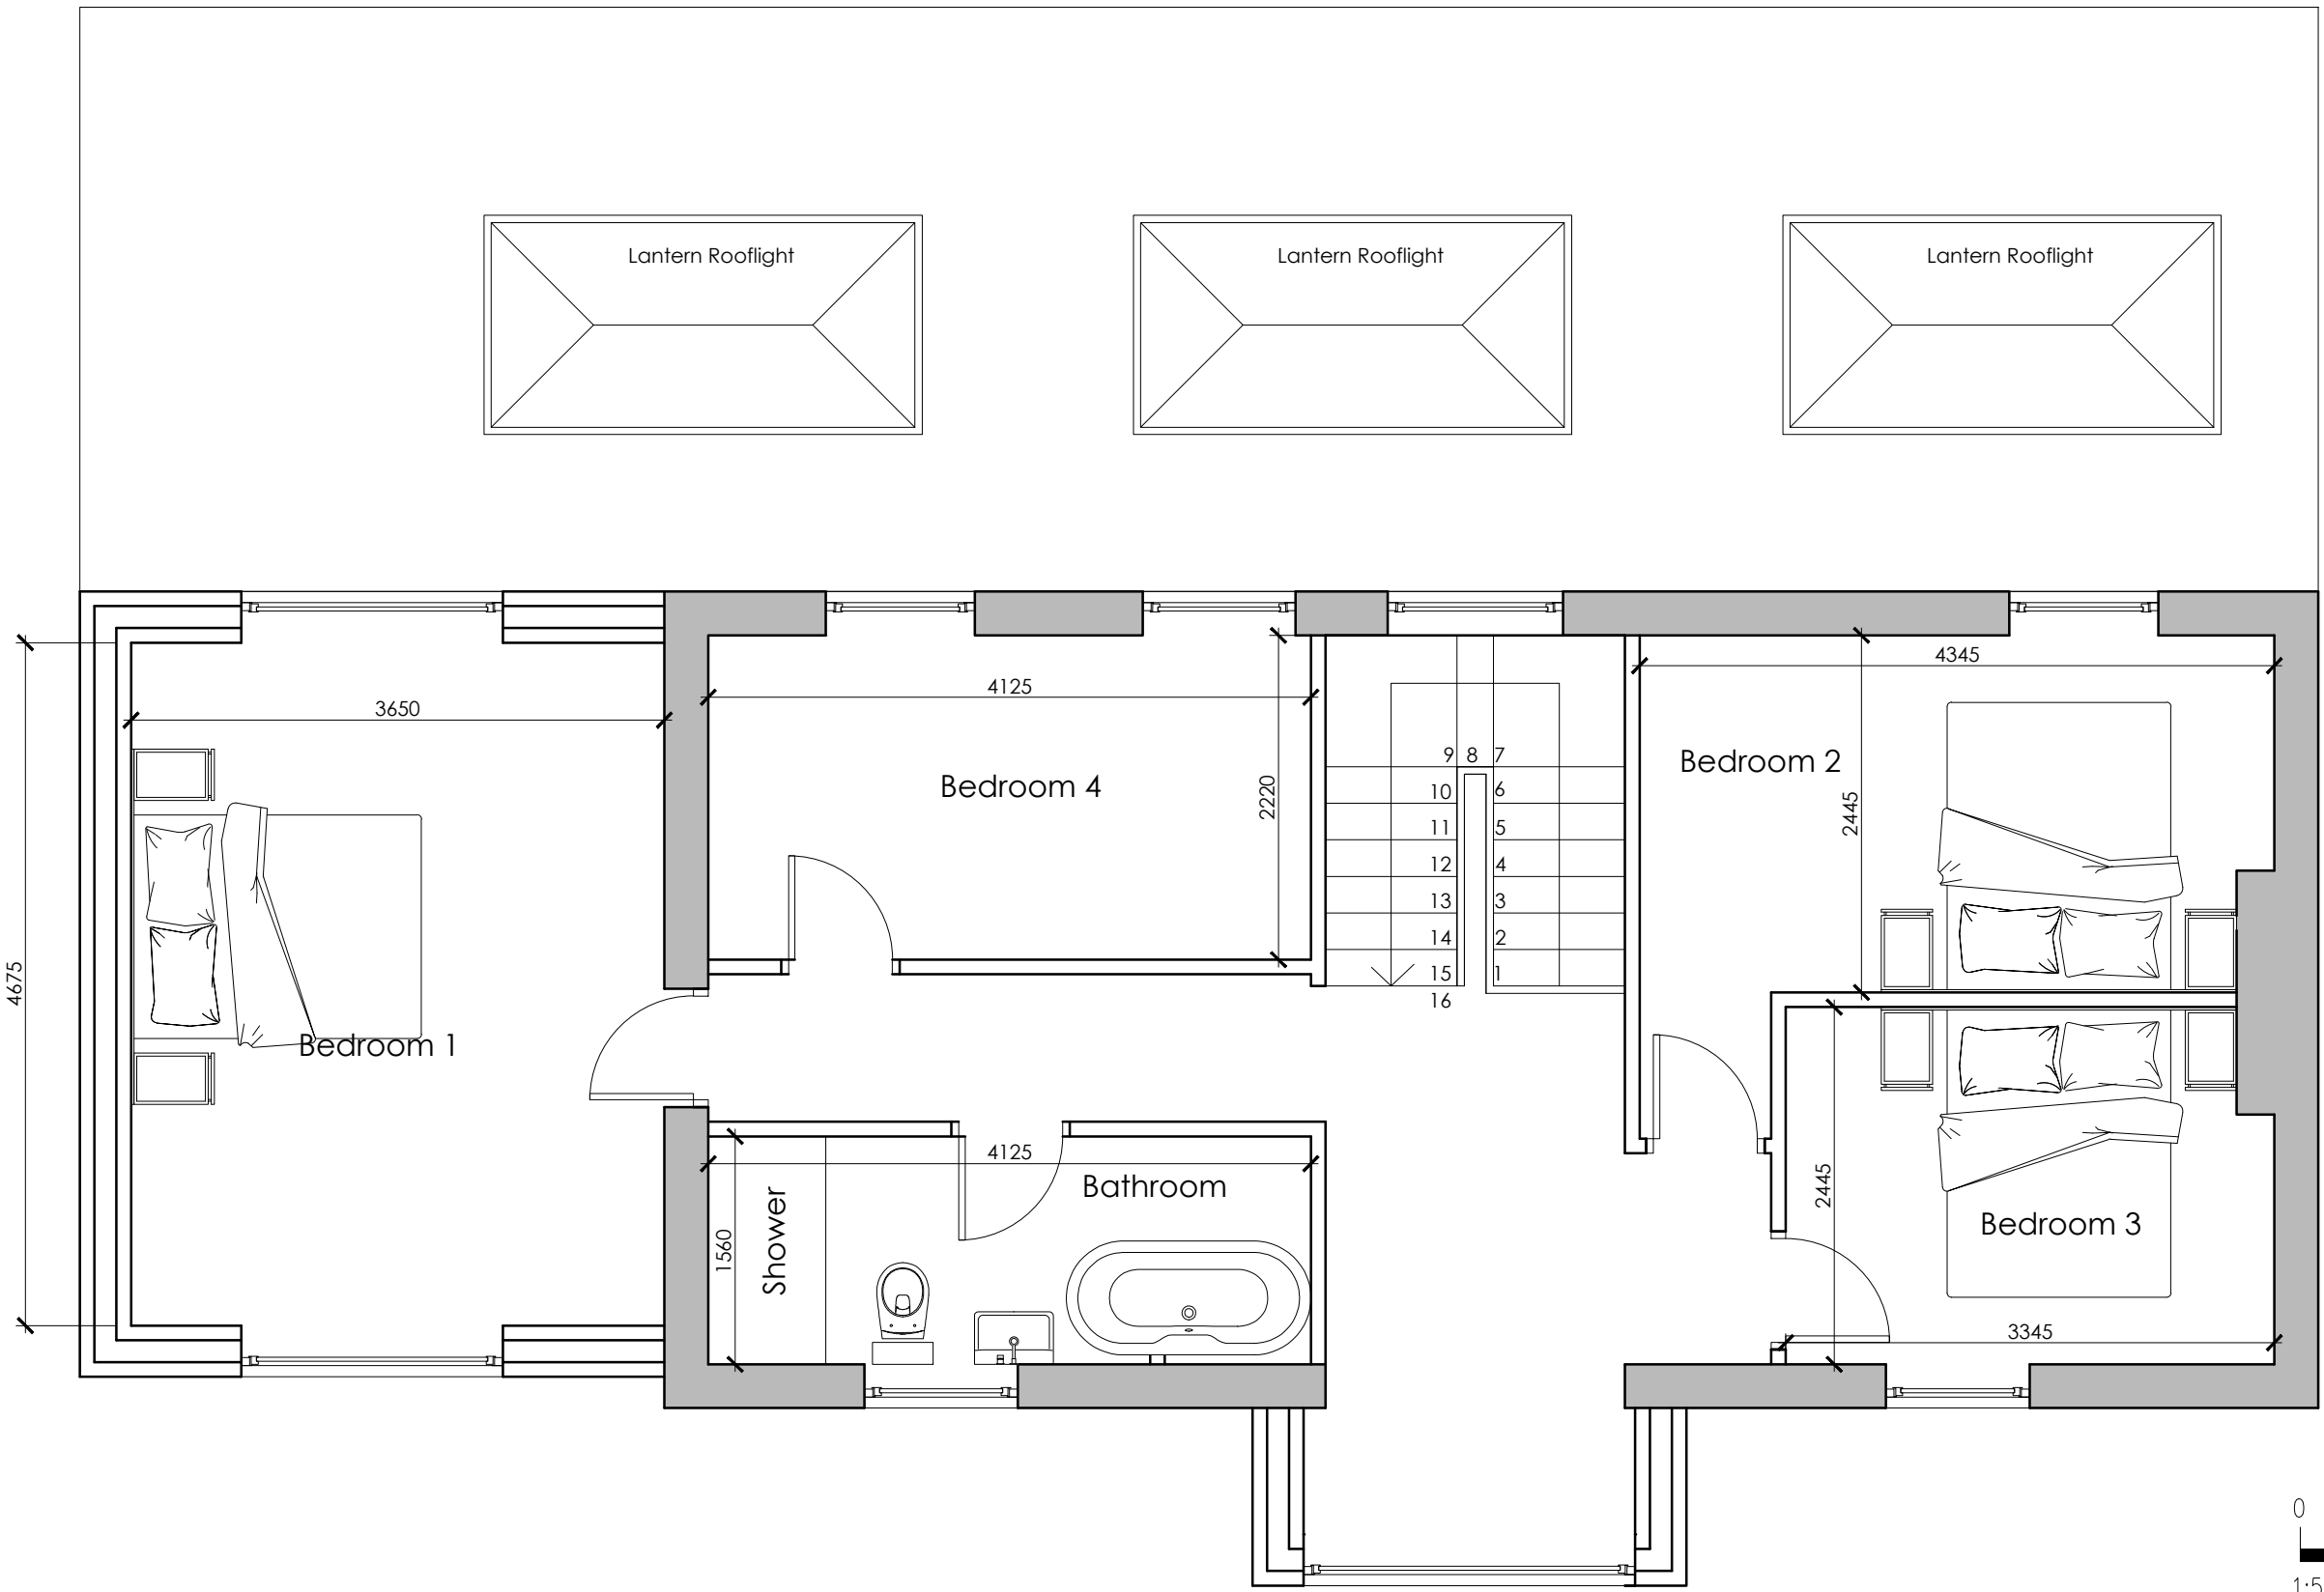

PROPOSED FIRST FLOOR
1:50



Client	Zoe Hessey				
Job title	2 ST Mary's Road Liverpool L36 5SS				
Drawing title	PROPOSED PLANS & ELEVATIONS				
Scale	As shown @A1	Drawn ST	Checked	Date July 2024	
Job number	-----	Drawing number 02	Rev -		