



Side Elevation



Front Elevation




25 Eccleston Street - As Existing




Side Elevation



Rear Elevation

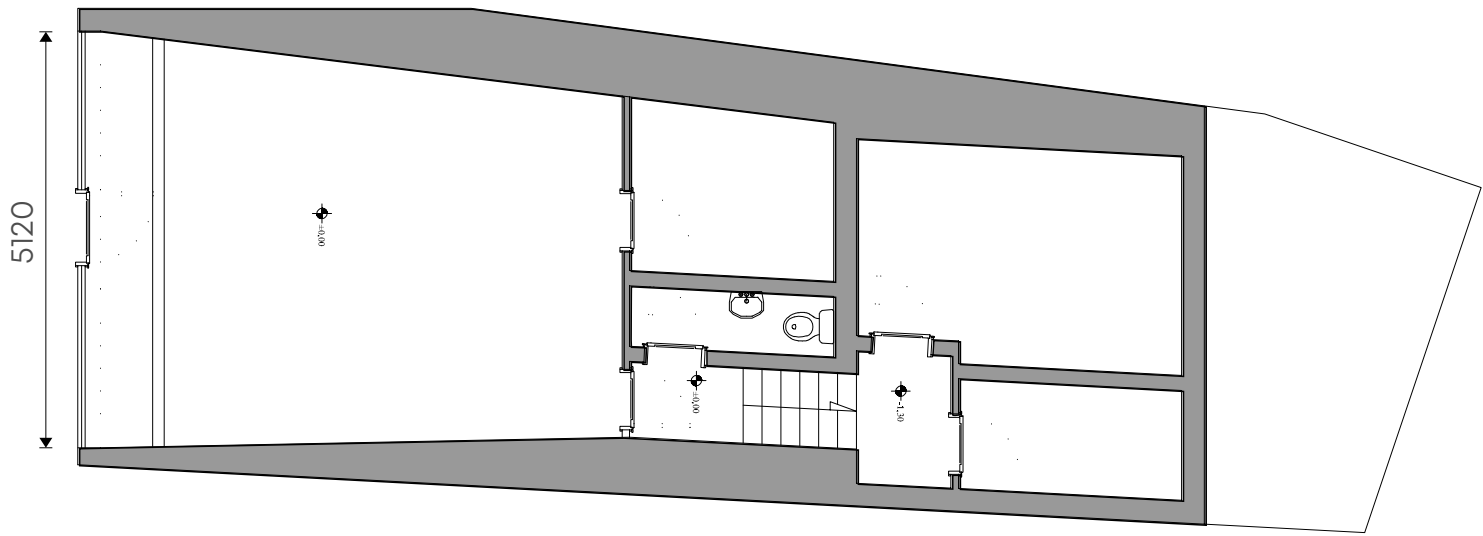

Ground Floor Plan

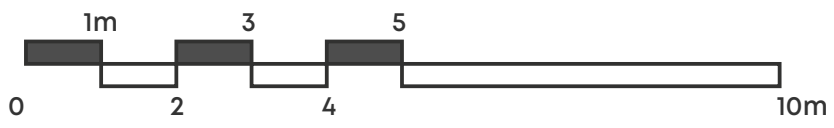

© Crown copyright and database rights 2020 OS 1000060149

CLIENT:
JRD Property Developments Ltd

PROJECT:
25 Eccleston Street
Prescot
L34 5QA

DRAWING NUMBER:
21118-PJA-XX-ZZ-DR-A-100-B

DRAWING TITLE:
As Existing Plans & Elevations

STATUS:

PLANNING

SCALE:	DATE:	BY:	CHECKED:
1:100@A1	25.02.22	VA	VA

PADDOCK
JOHNSON

Studio 2, The Lyceum,
Both Street, Port Sunlight,
Merseyside, CH62 4UJ
0151 643 1234
info@paddockjohnson.com
www.paddockjohnson.com
Paddock Johnson Partnership
Limited. Registered in England
and Wales. No. 06684275