


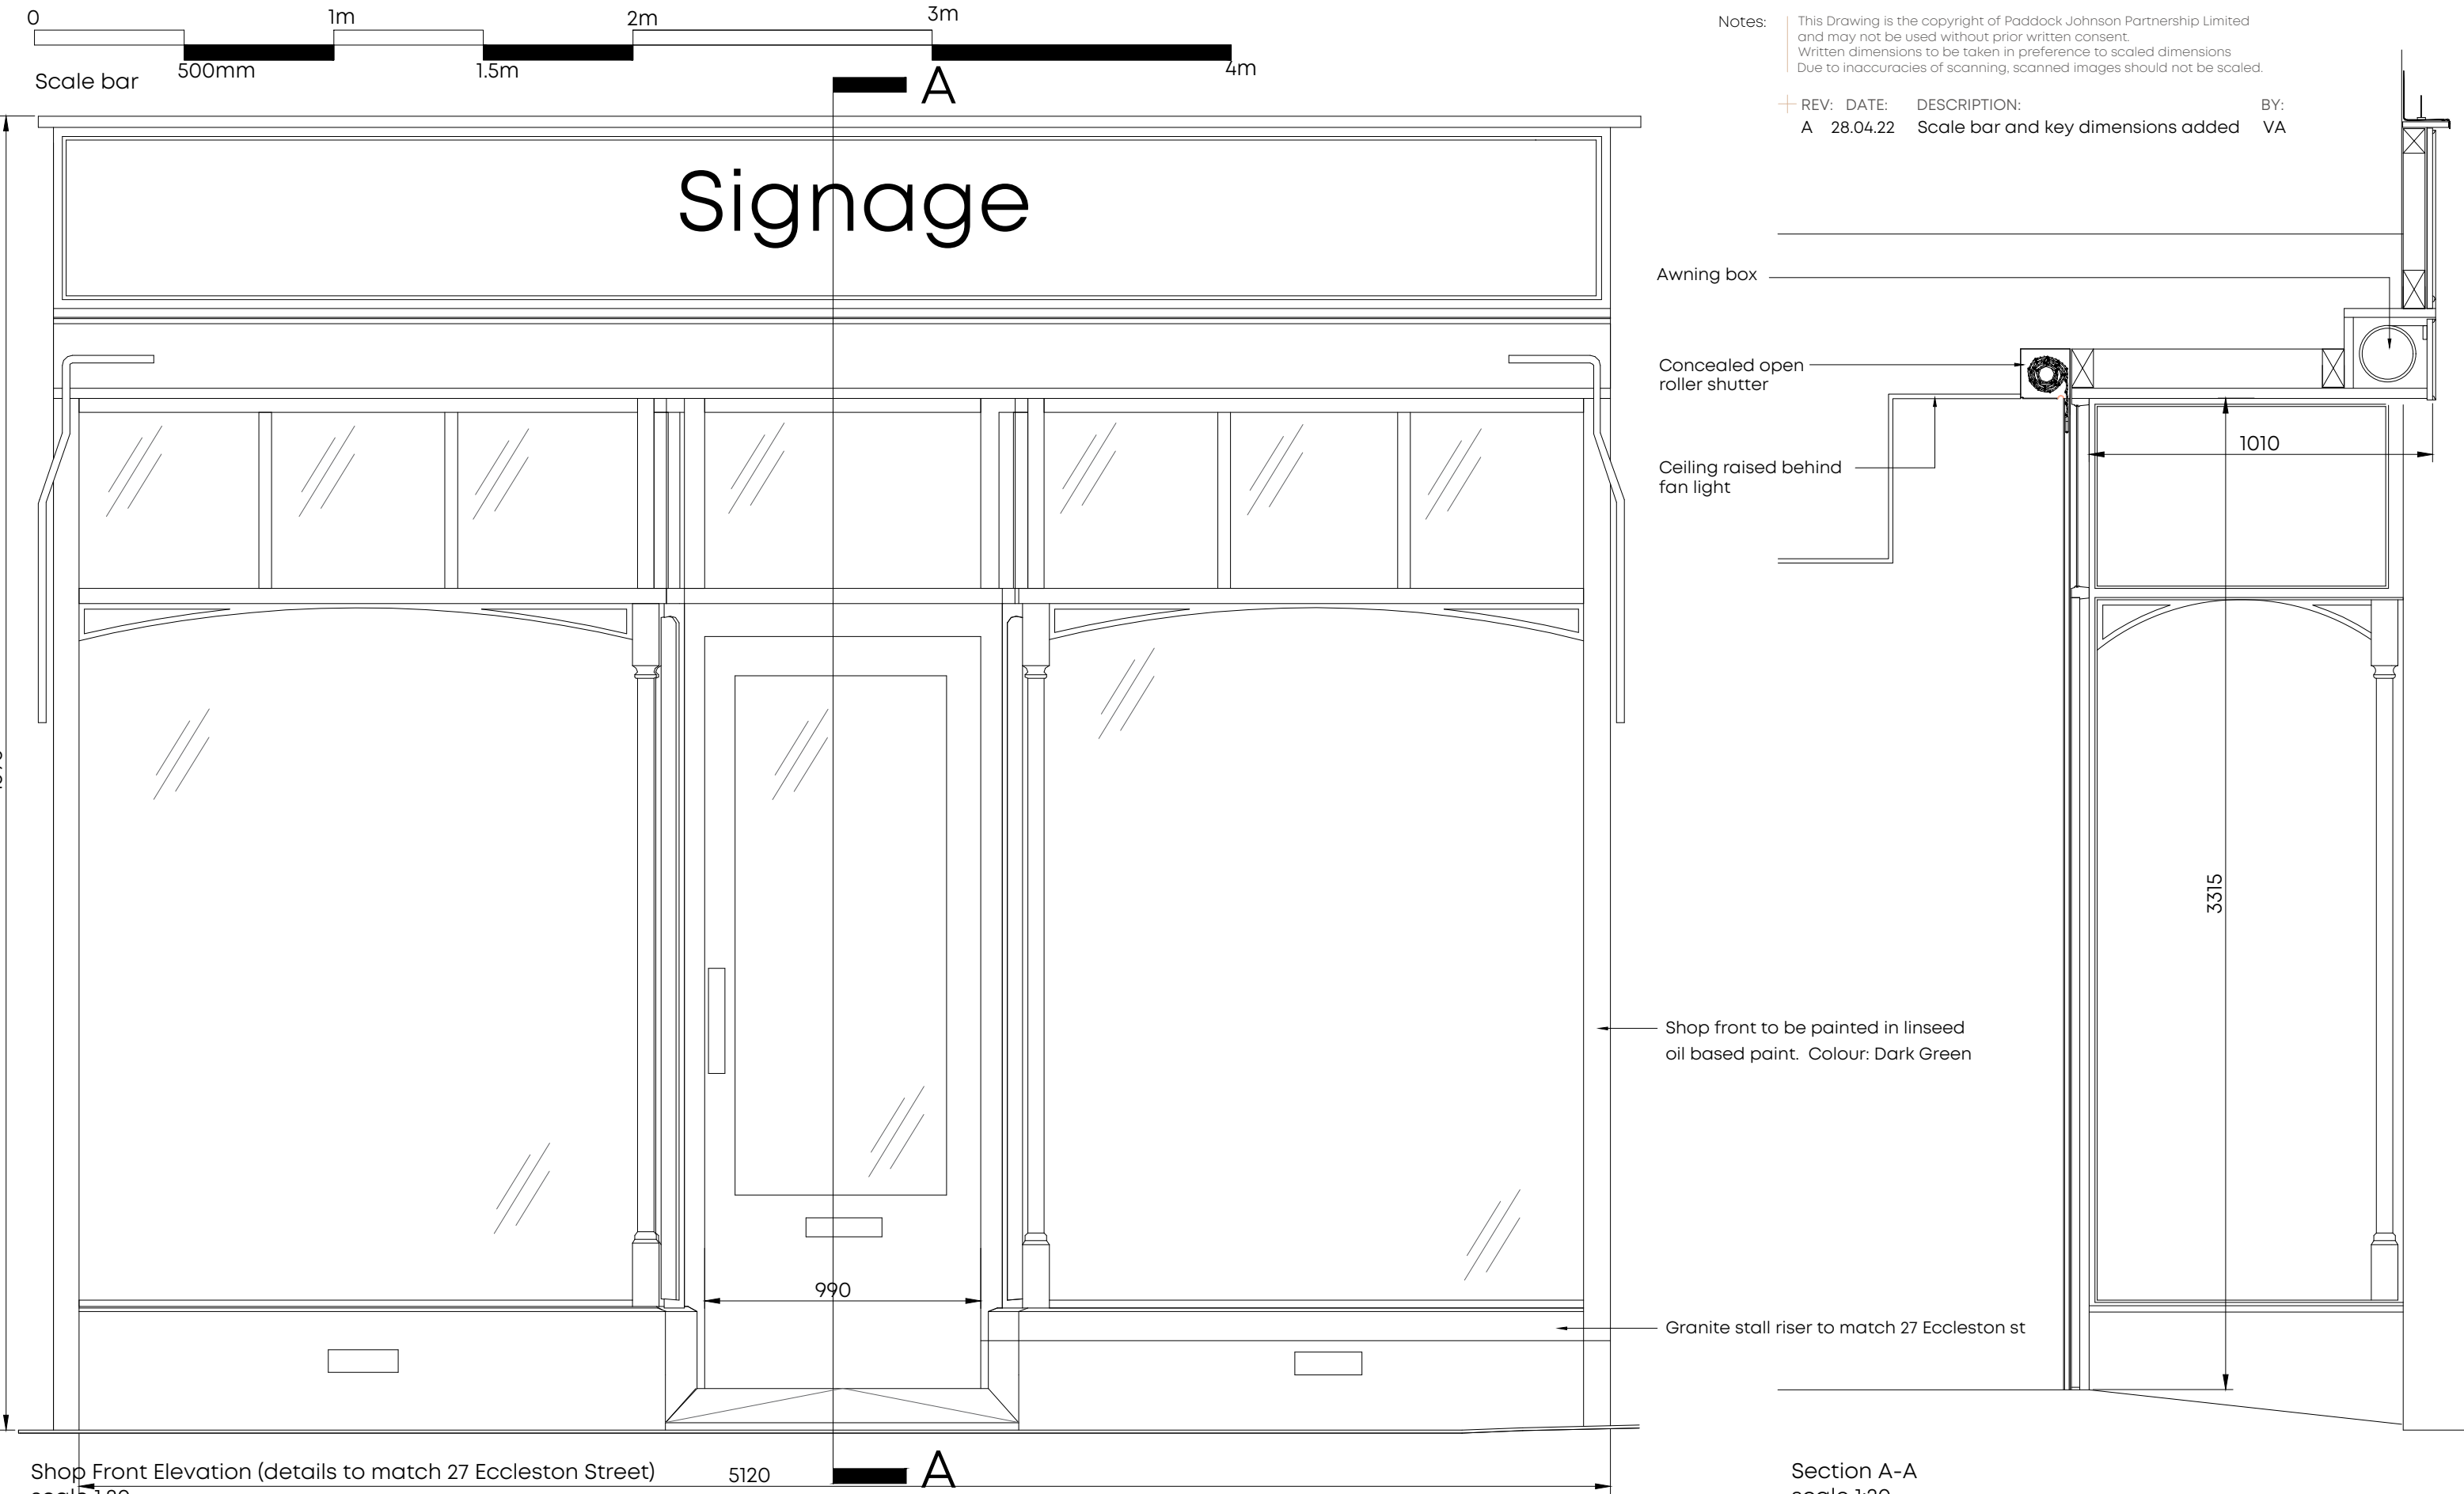

Shop Front Elevation (details to match 27 Eccleston Street)
scale 1:20

Section A-A
scale 1:20

CLIENT:	PROJECT:	DRAWING TITLE:	DRAWING NUMBER:	SCALE:	DATE:	PADDOCK JOHNSON	Studio 2, The Lyceum, Bath Street, Port Sunlight, Merseyside, CH62 4UJ 0151 643 1234 Info@paddockjohnson.com www.paddockjohnson.com Paddock Johnson Partnership Limited. Registered in England and Wales. No. 06684275
JRD Property Developments Ltd	HSHAZ External Repairs 25 Eccleston Street, Prescot CH34 5QA	Replacement Shop Front Details	21118-PJA-XX-ZZ-DR-A-1102-A	as shown	12.04.22		
STATUS:			BY:	GLLR	CHECKED:		
PLANNING					VA		