



|                    |   |                                        |         |                   |
|--------------------|---|----------------------------------------|---------|-------------------|
| STATUS<br>PLANNING | © Copyright of PM DESIGNS®. All rights reserved. Do Not scale this drawing. ALL dimensions are in millimetres unless stated otherwise. ALL dimensions must be checked on site prior to construction and any discrepancies reported to the architect. Work is subject to change following detailed design. |                                        |         |                   |
|                    | RevNo   | Revision note                          | Date    | Signature/Checked |
|                    | A   | UPDATED IN LINE WITH PLANNERS COMMENTS | 11.8.21 | RP RP             |
|                    | B   | GARAGE REDUCED IN SIZE                 | 25.8.21 | RP RP             |
|                    |   |                                        |         |                   |




PROPOSED FRONT ELEVATION | SCALE 1:50

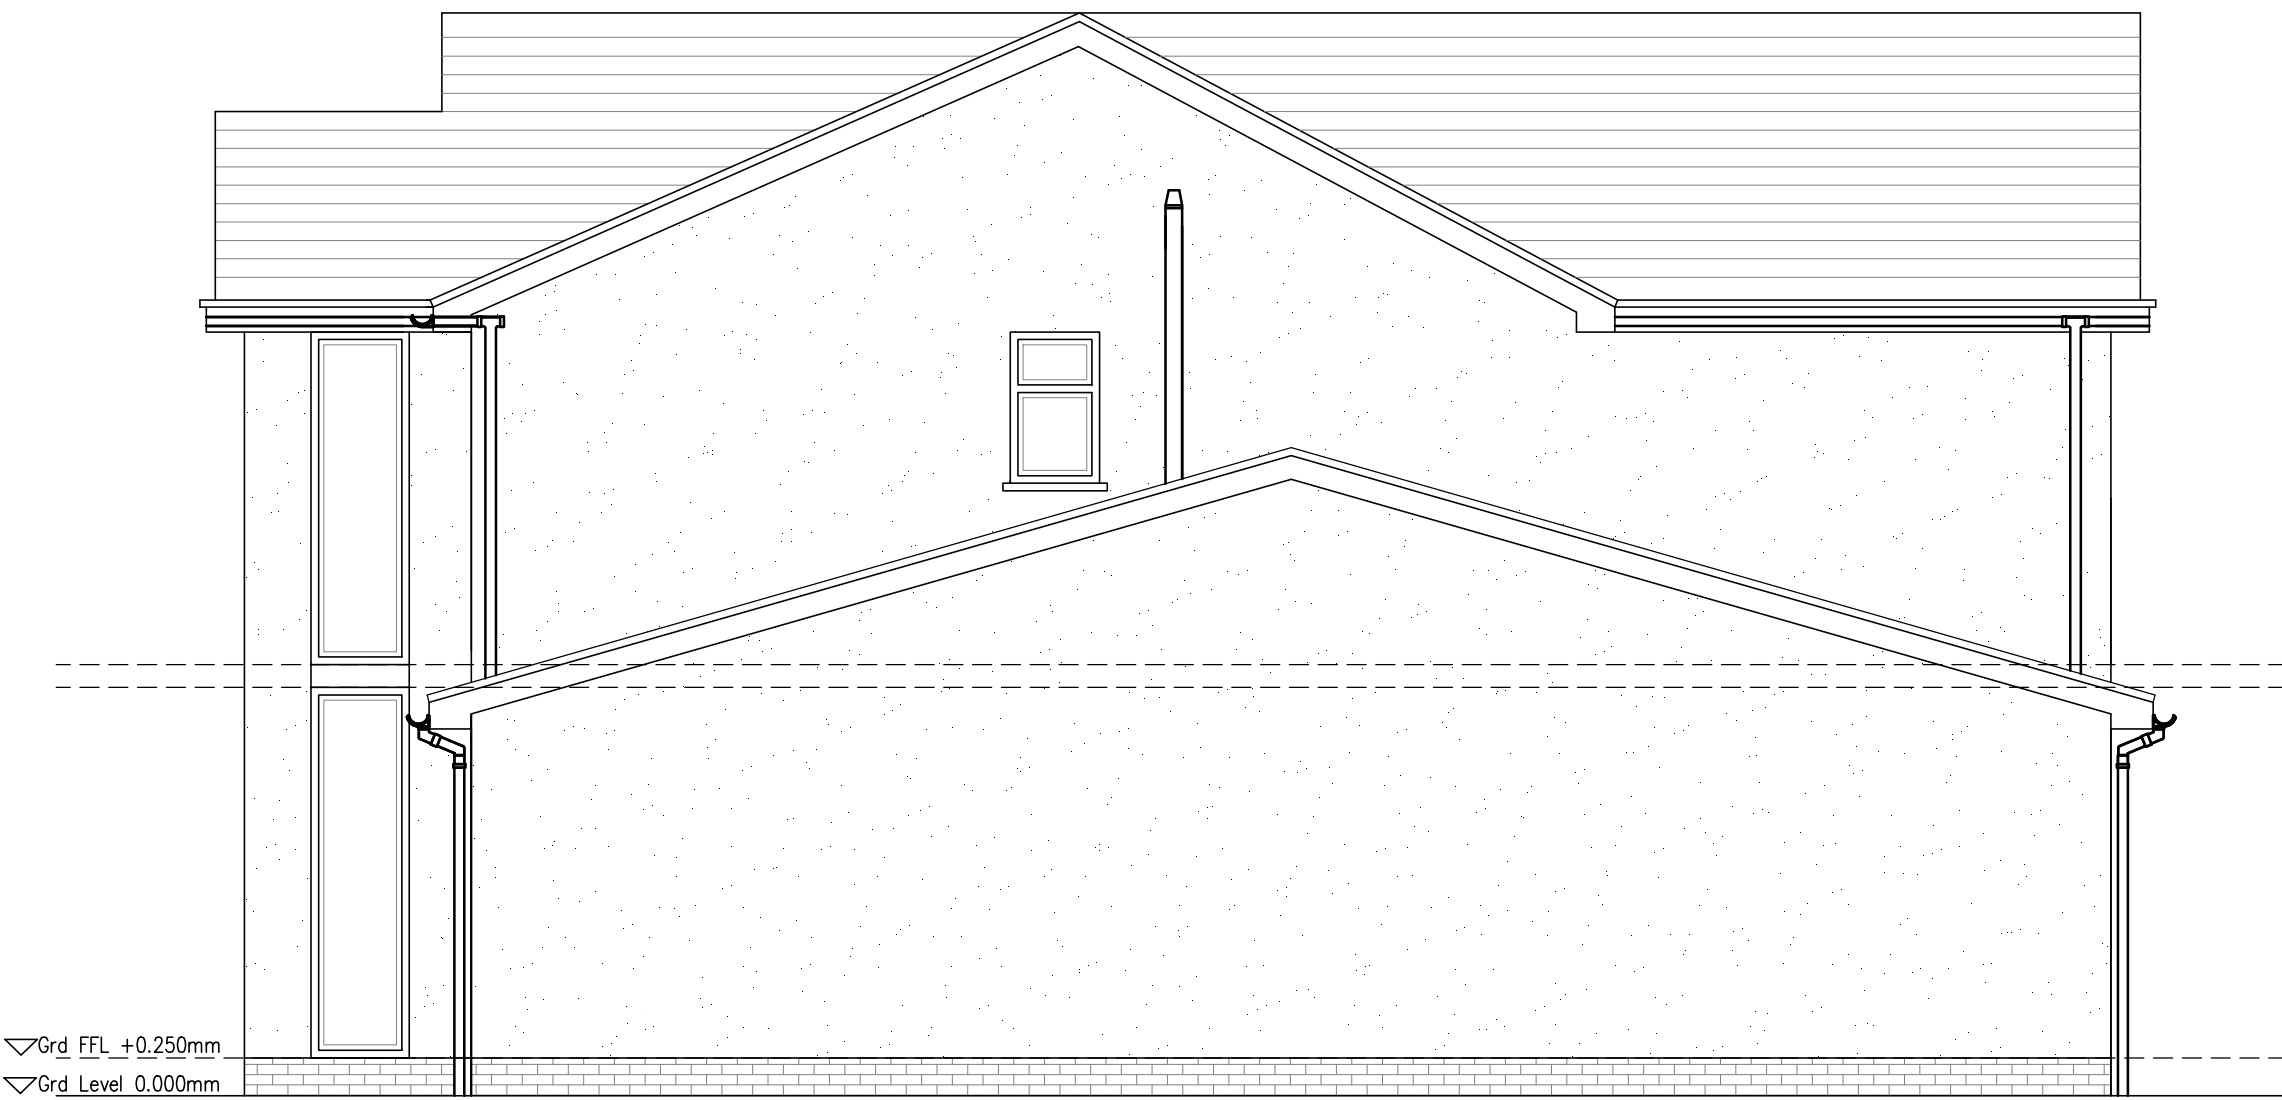


PROPOSED SIDE ELEVATION | SCALE 1:50

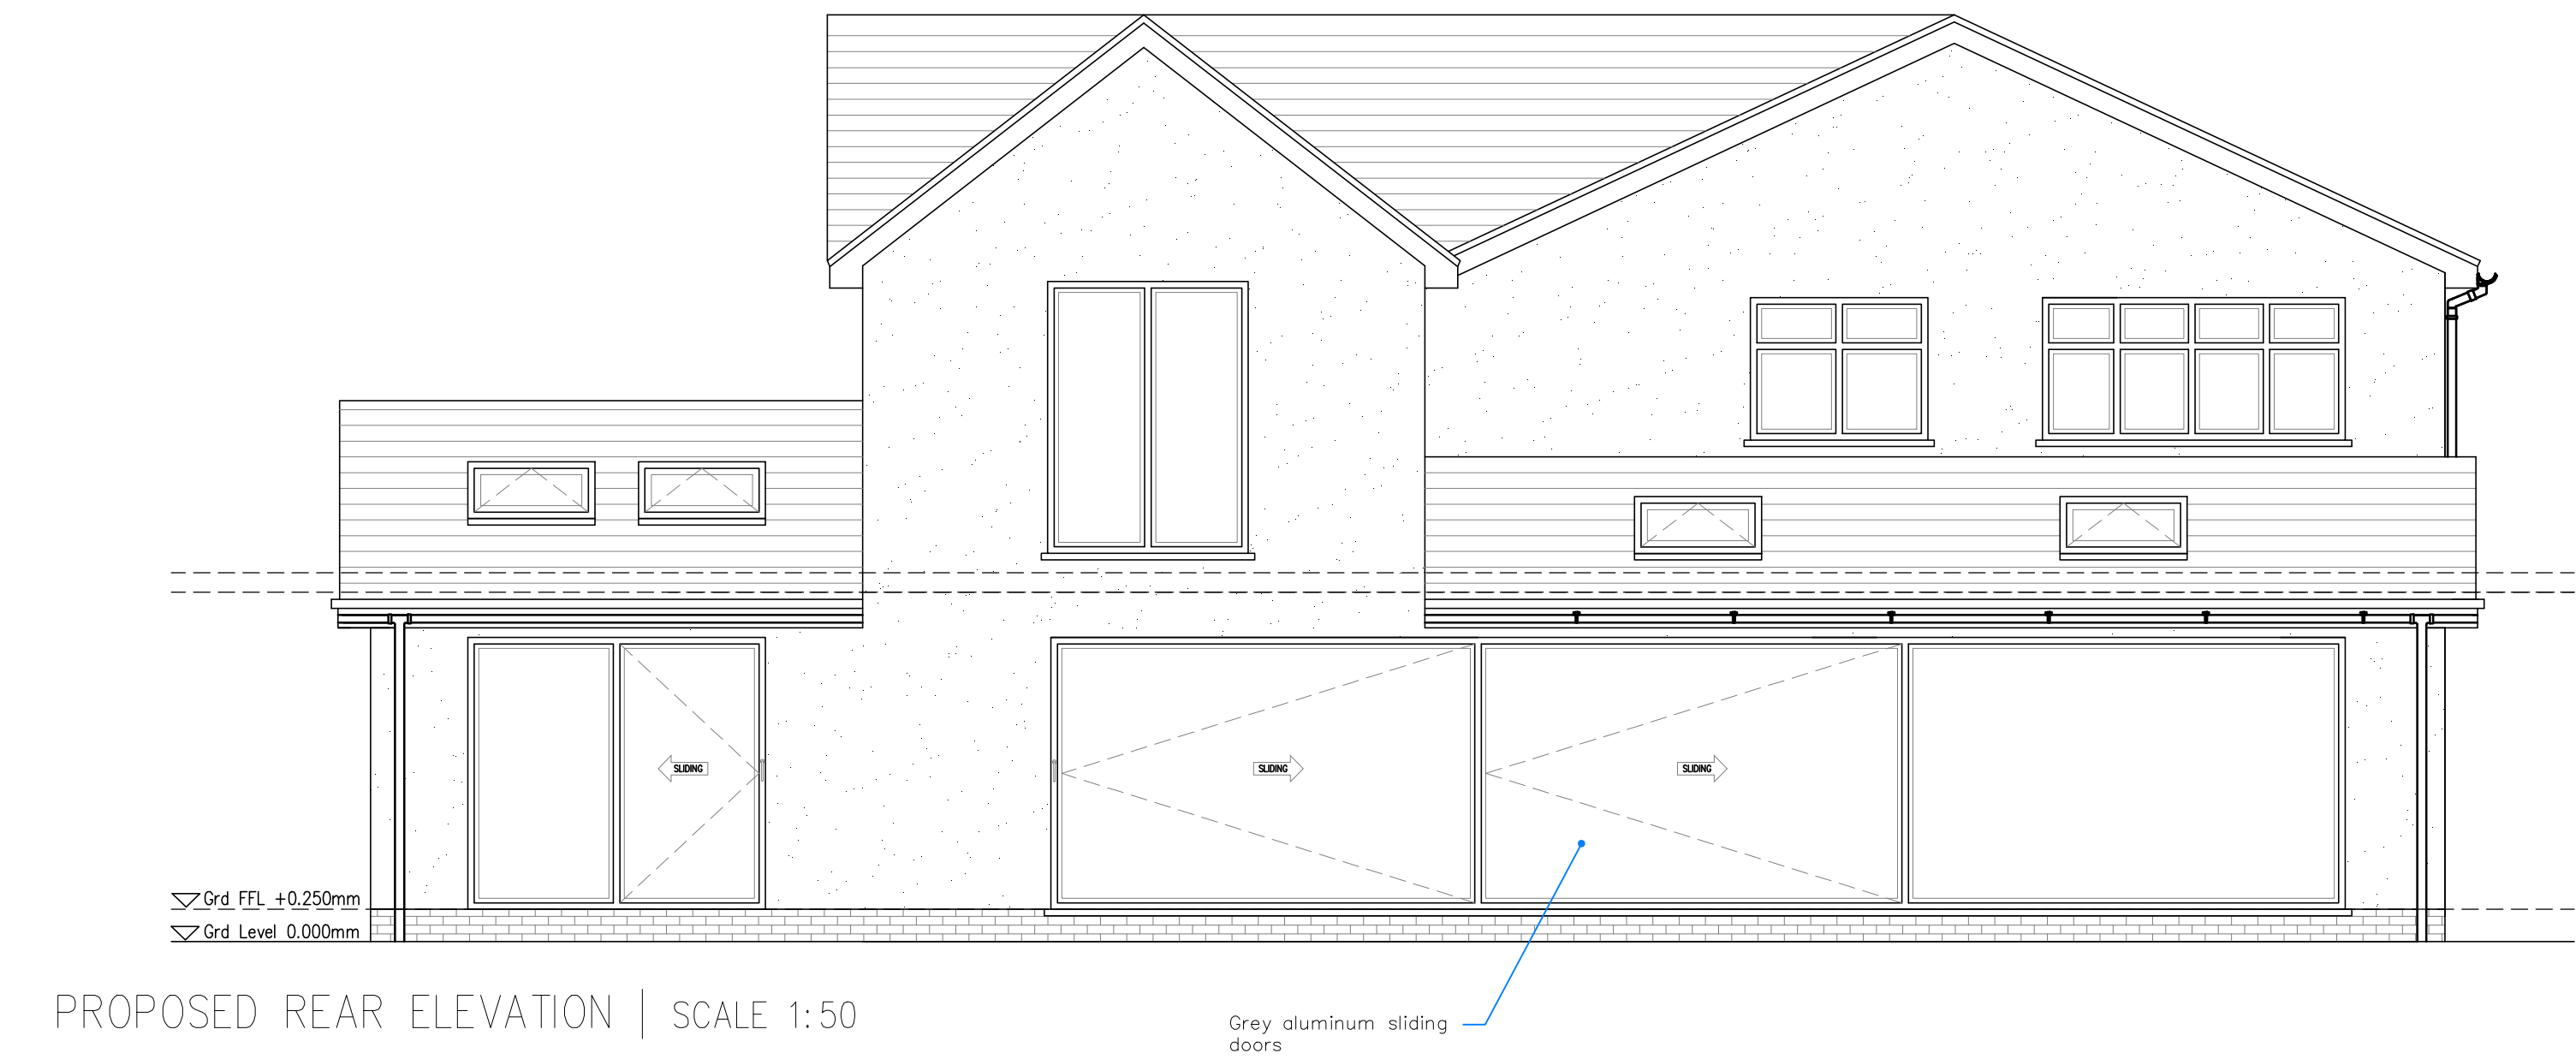

PROPOSED REAR ELEVATION | SCALE 1:50

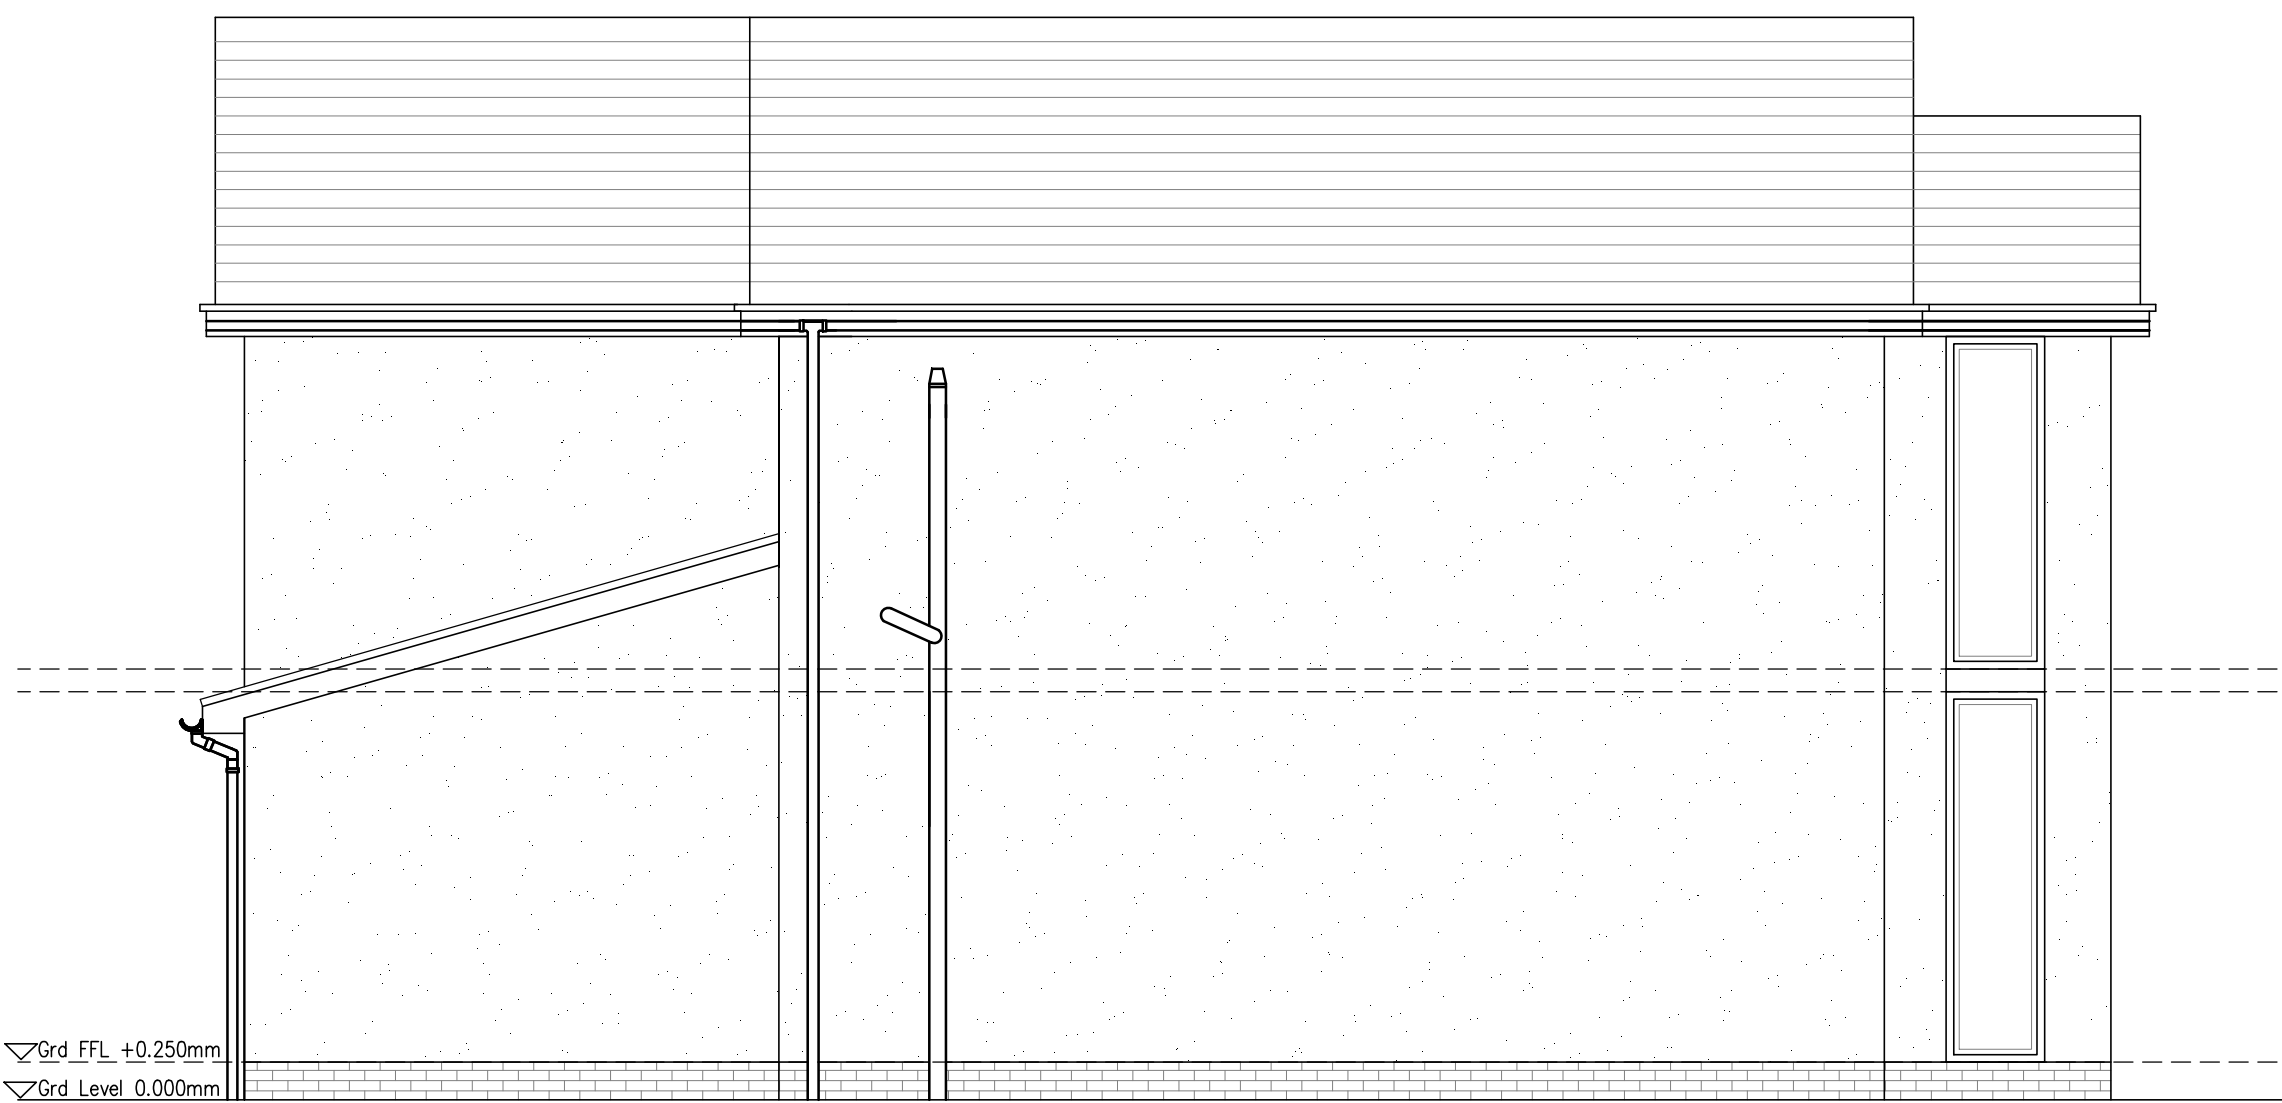

PROPOSED SIDE ELEVATION | SCALE 1:50

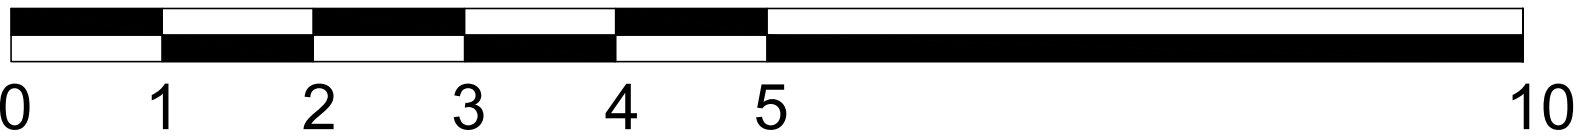

SCALE BAR 1:50

PM

PARLE MAGUIRE DESIGNS

PROJECT: 2 QUAKER MEADOW  
KNOWSLEY  
L34 0HX

CLIENT: MR MCDONOUGH

Drawing Title  
PROPOSED ELEVATIONS

Address: 222 Thomas Drive, Liverpool, L14 3LF  
Telephone: 07560804160  
Email: robert.parle@pmdesigns.co.uk  
Website: www.pmdesigns.co.uk

Drawing No.  
A104  
Date:  
MAY 2021  
Scale:  
1:50 @ A1  
Revision:  
B  
Issue:  
PLANNING STATUS