




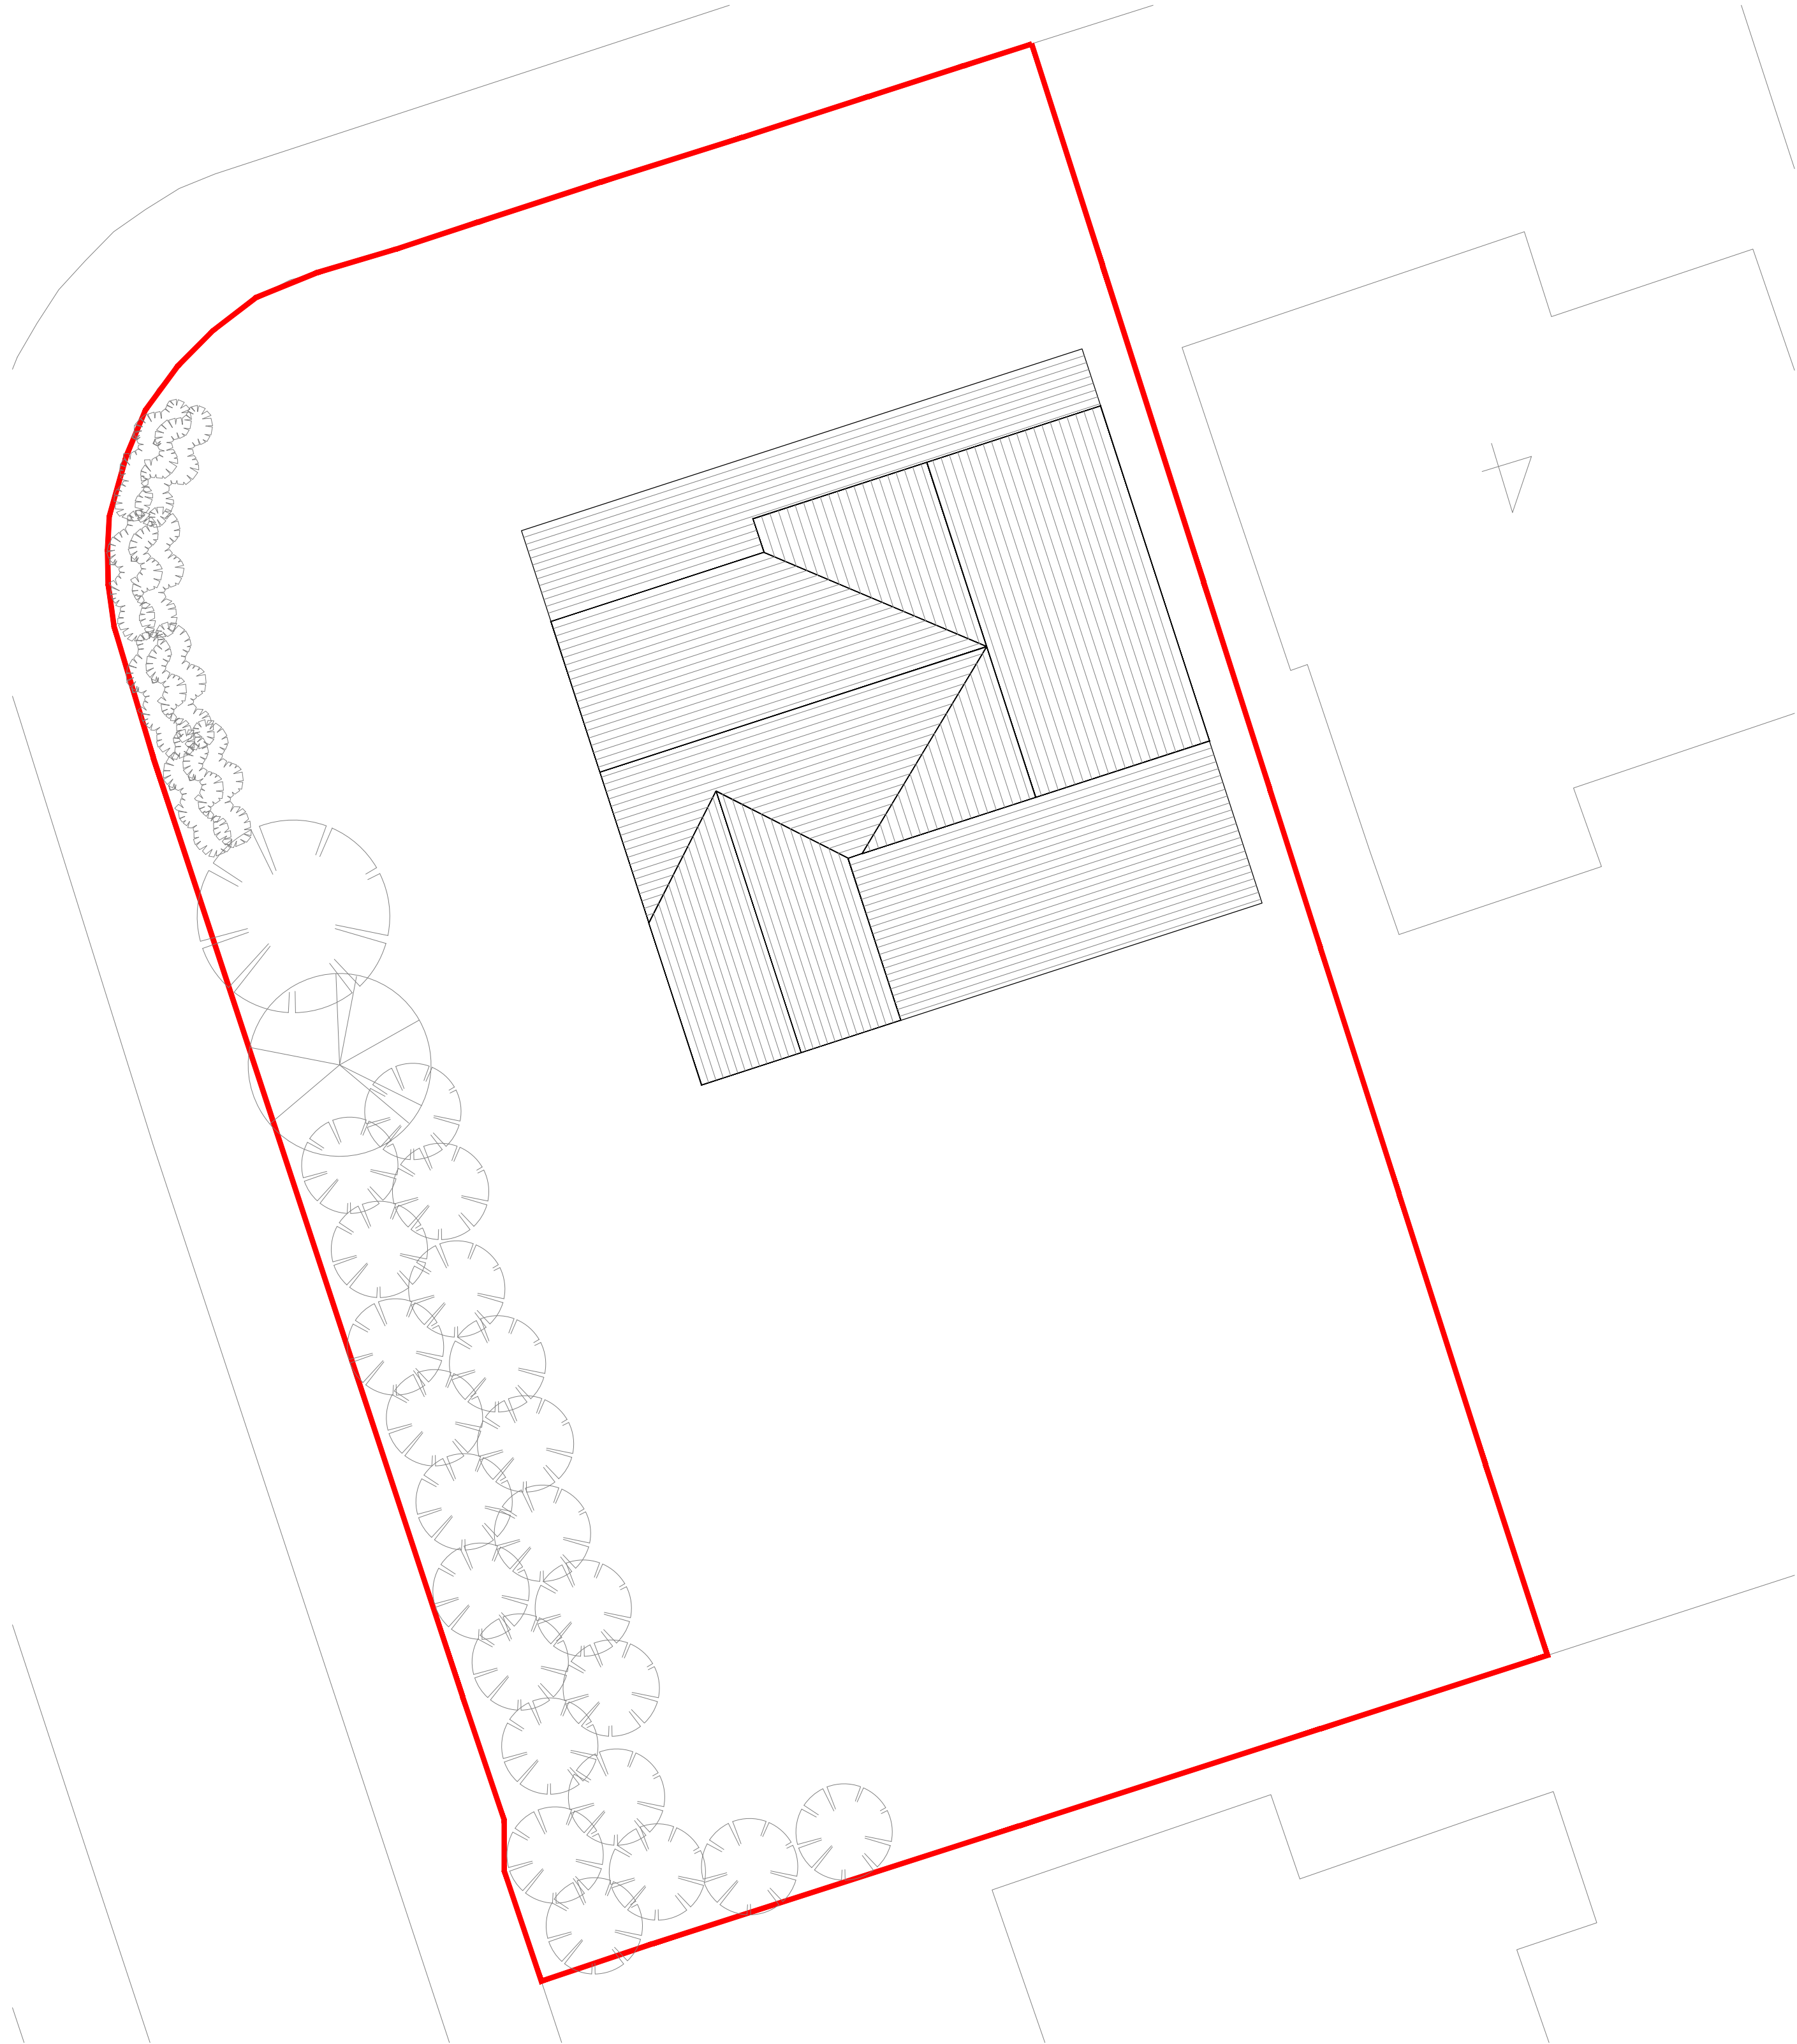


EXISTING SITE PLAN | SCALE 1:100

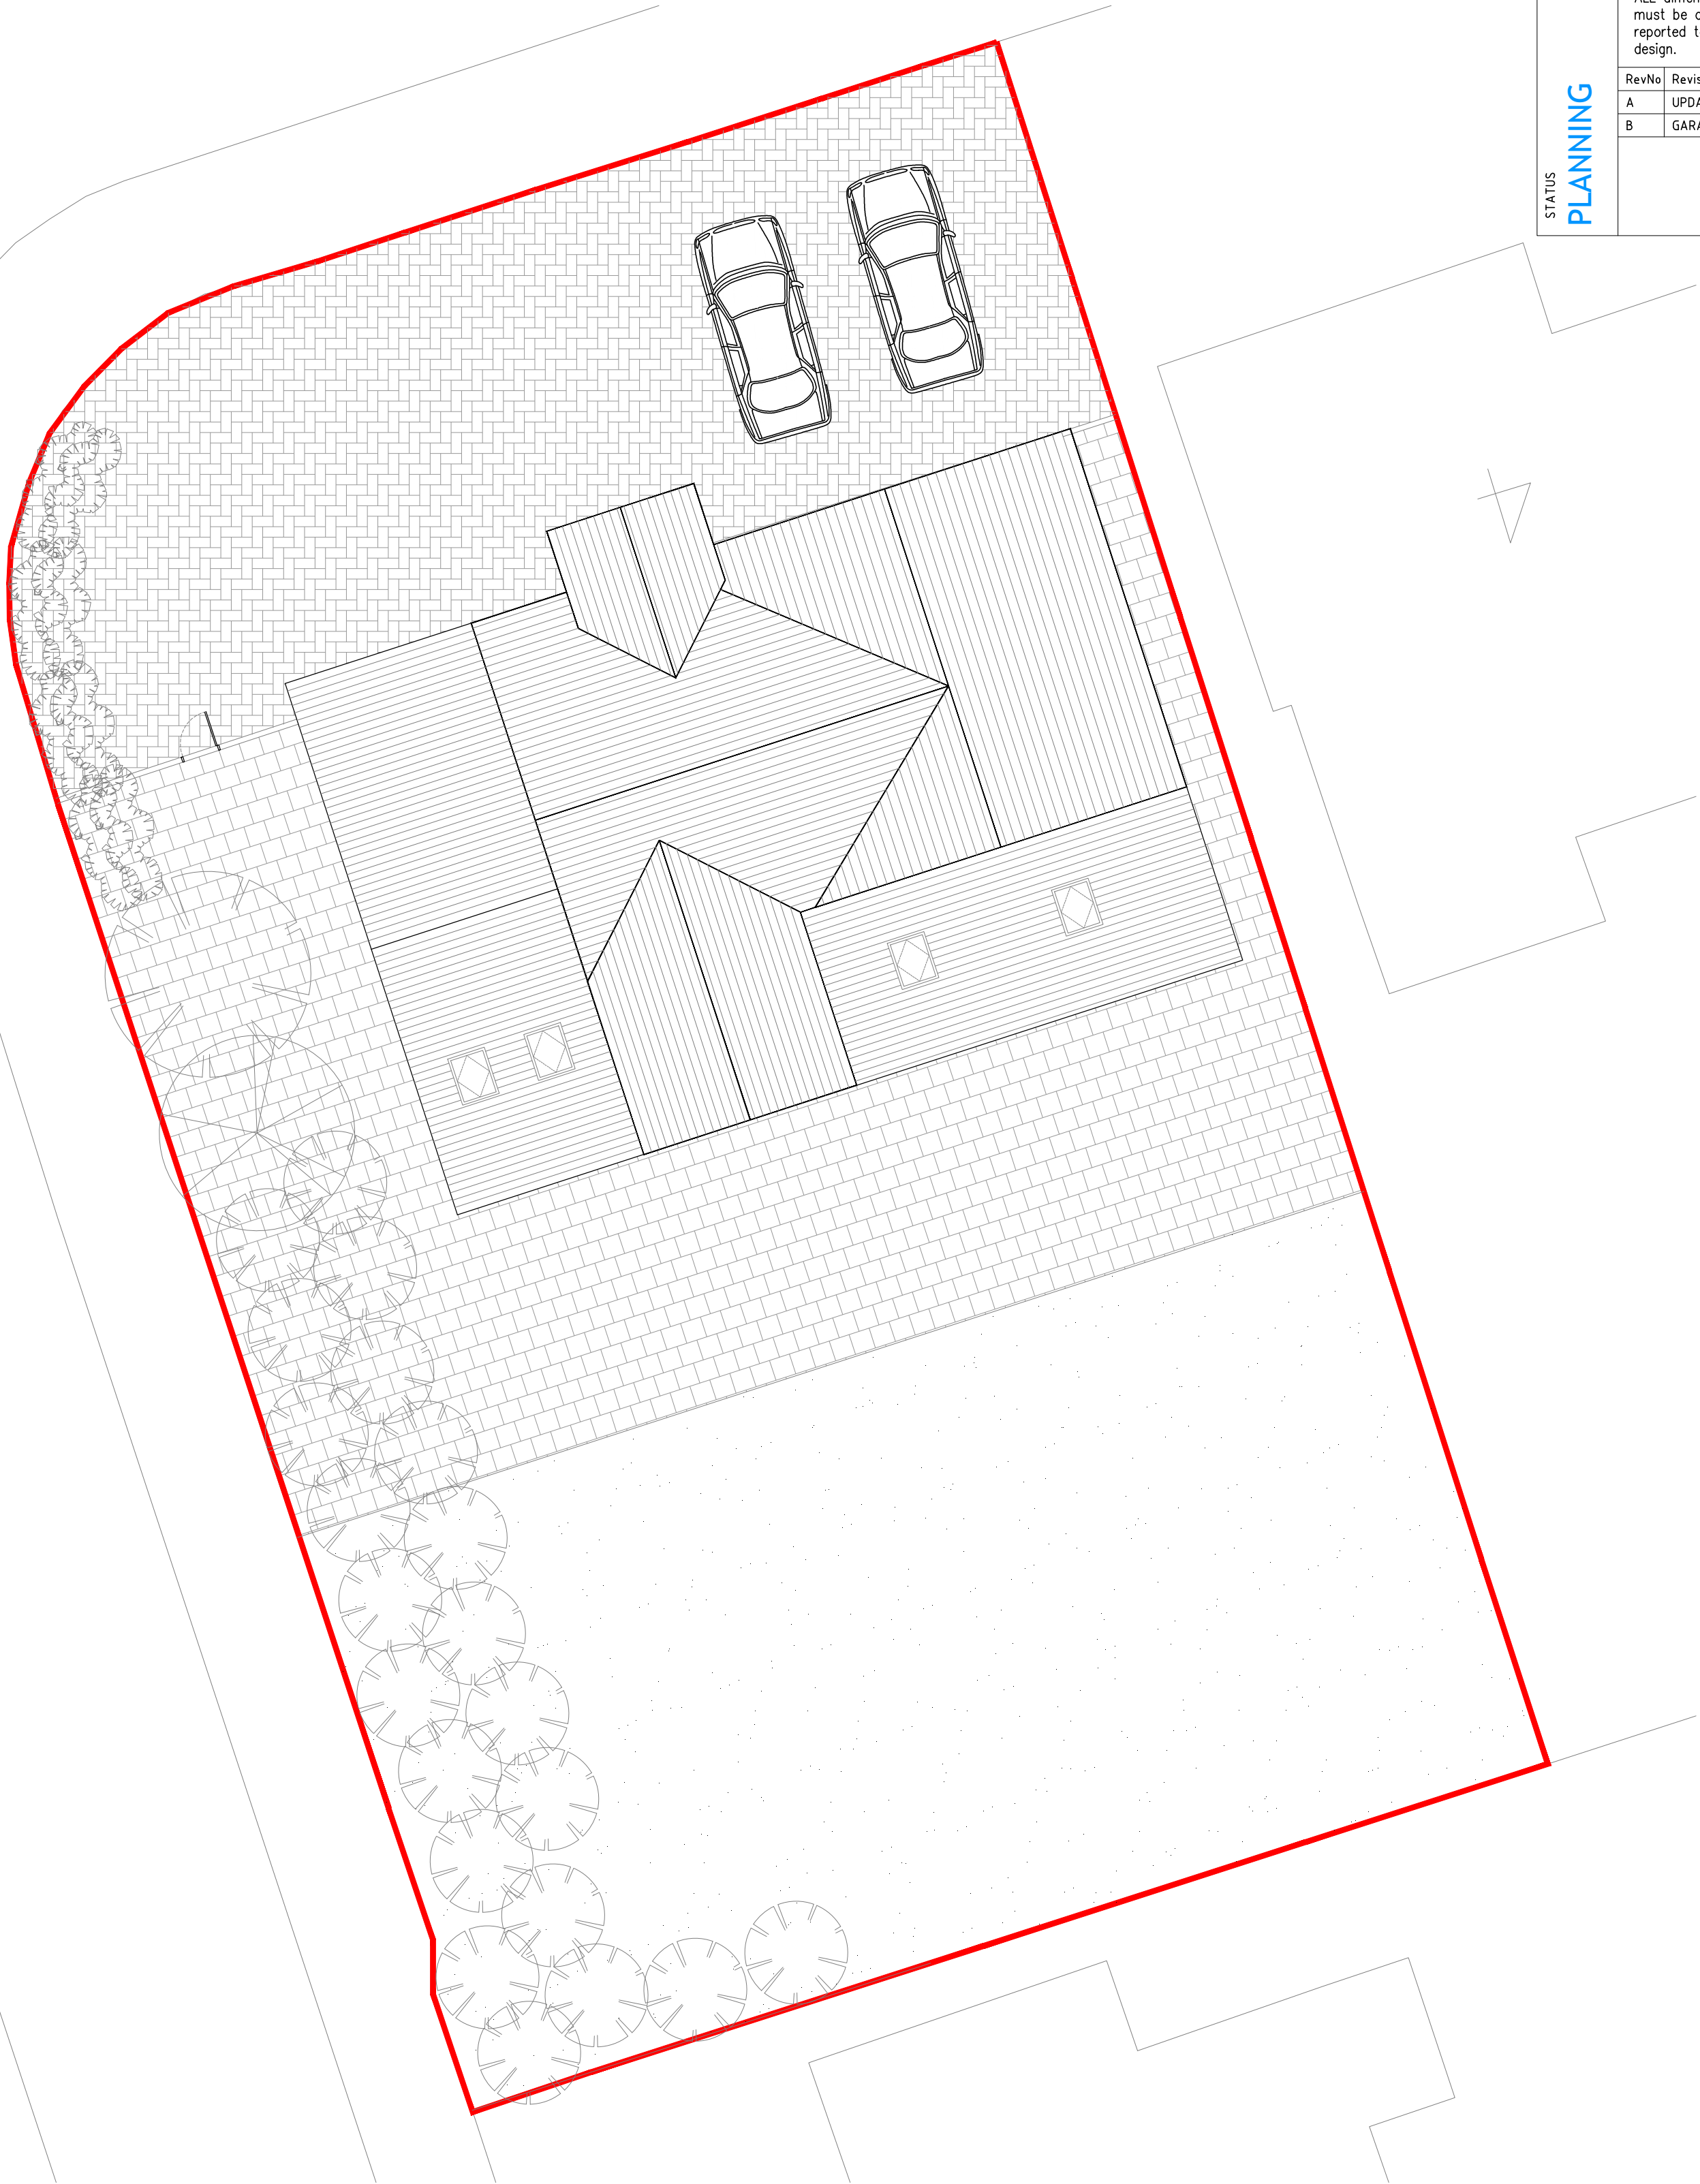

PROPOSED SITE PLAN | SCALE 1:100



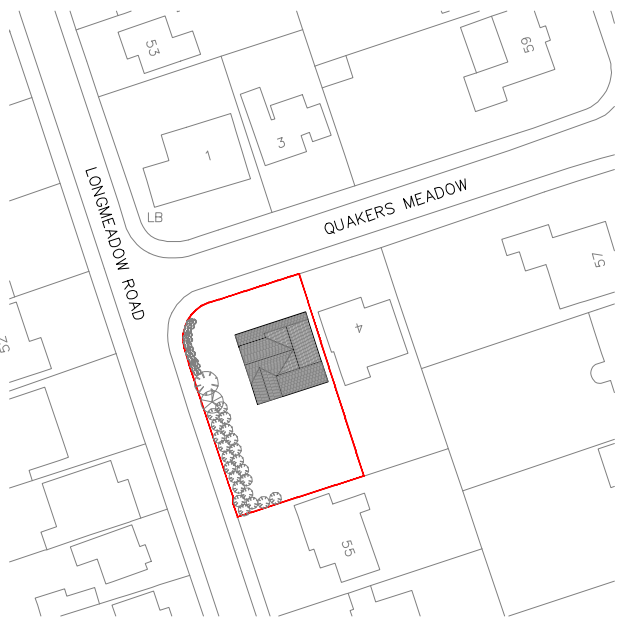


EXISTING SITE LOCATION PLAN | SCALE 1:1250

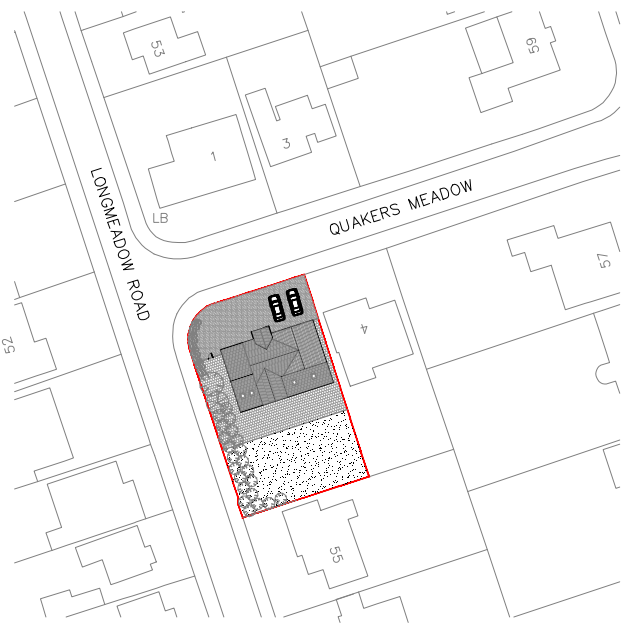

PROPOSED SITE LOCATION PLAN | SCALE 1:1250

STATUS PLANNING	© Copyright of PM DESIGNS®. All rights reserved. Do Not scale this drawing. ALL dimensions are in millimetres unless stated otherwise. ALL dimensions must be checked on site prior to construction and any discrepancies reported to the architect. Work is subject to change following detailed design.			
	RevNo	Revision note	Date	Signature Checked
	A	UPDATED IN LINE WITH PLANNERS COMMENTS	11.8.21	RP RP
	B	GARAGE REDUCED IN SIZE	25.8.21	RP RP

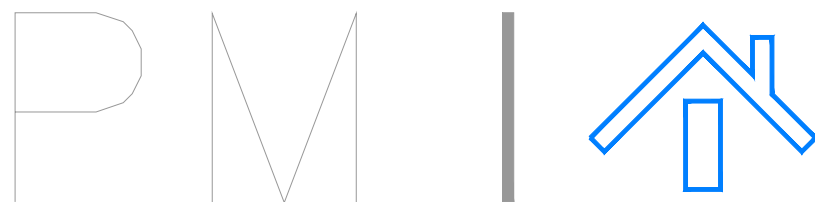 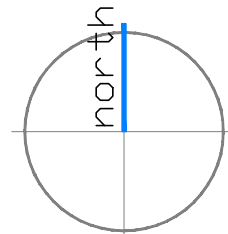

PROJECT: 2 QUAKER MEADOW
KNOWSLEY
L34 0HX

CLIENT: MR MCDONOUGH

Drawing Title

EXISTING AND PROPOSED SITE AND LOCATION
PLANS

Address: 222, Thomas Drive, Liverpool, L14 3LF
Telephone: 07580804180
Email: robert.parle@pmdesigns.co.uk
Website: www.pmdesigns.co.uk



Drawing No.

A100

Date:

MAY 2021

Scale:

VARIES @ A1

Revision:

B

Issue:

PLANNING STATUS