
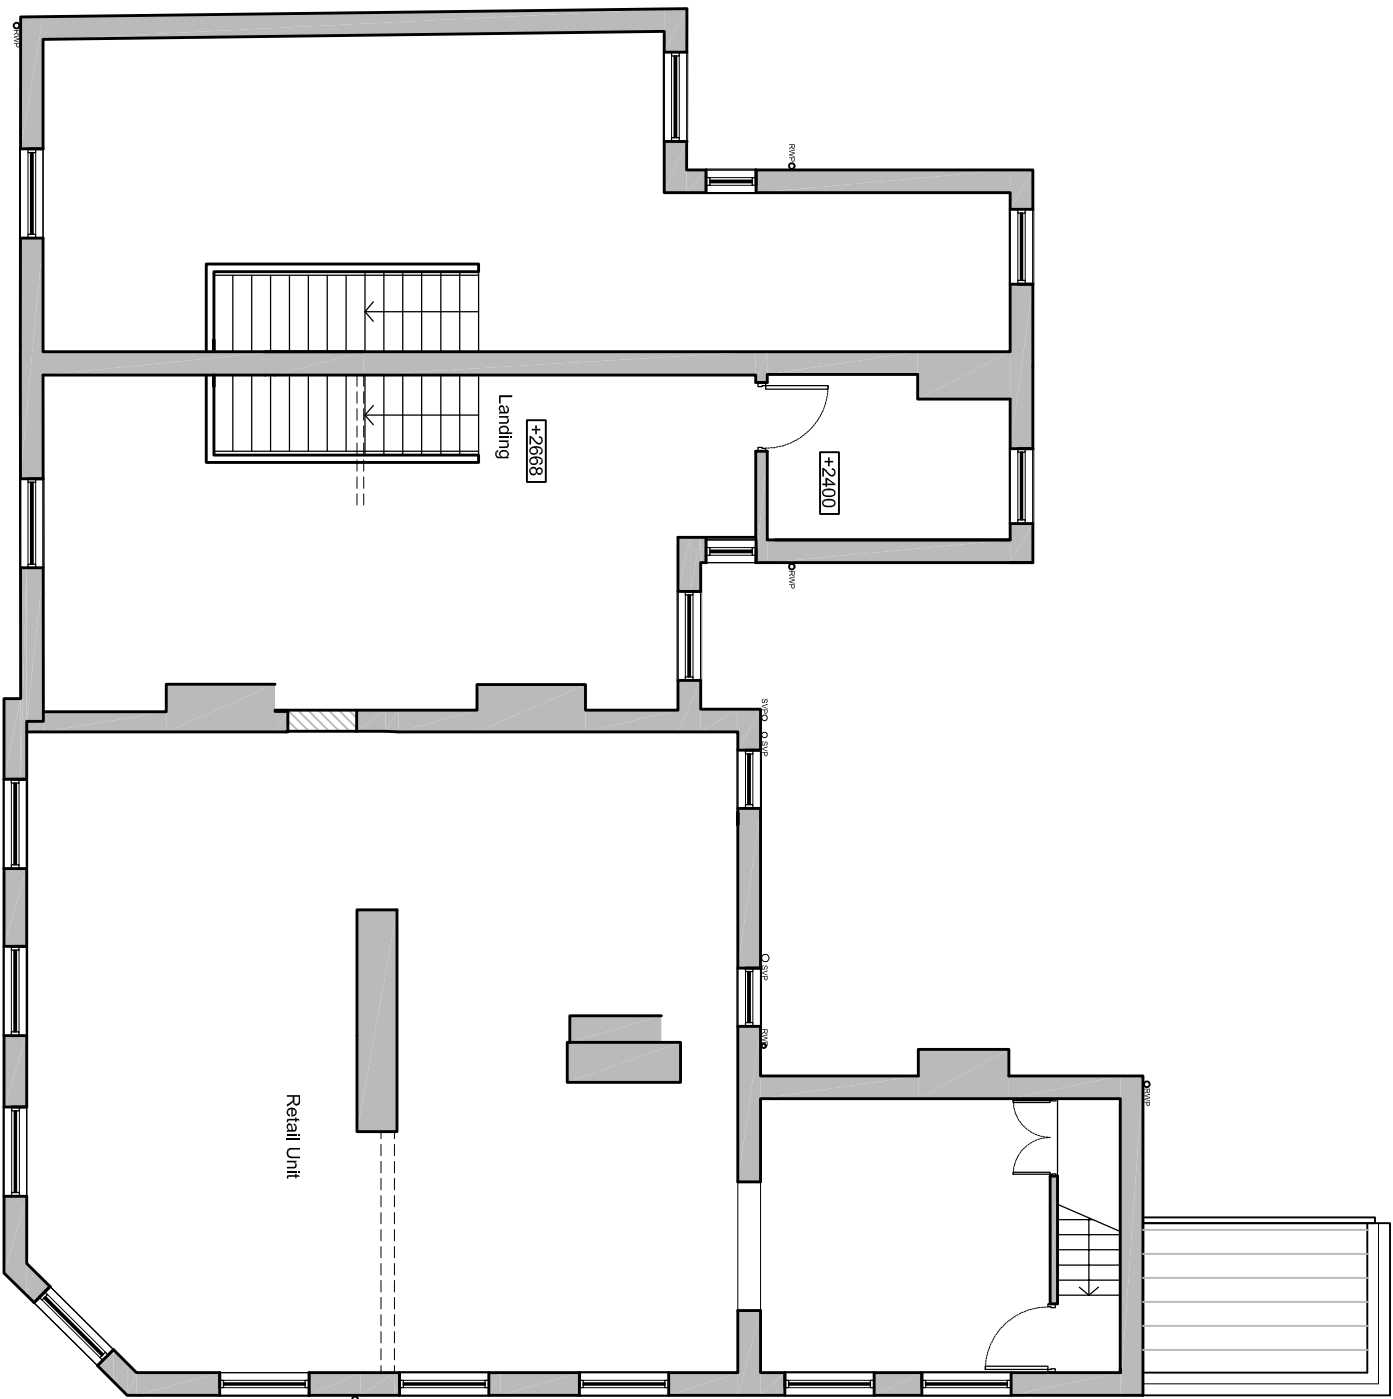


NOTES

All dimensions to be checked on site. Planned dimensions to be noted for any variations. The client is responsible for any unauthorised alterations to the drawing and does not permit unauthorised copying of the drawing. The drawing is the property of Keith Davidson Partnership. It is to be used for the project only and is not to be used for any other purpose without the written consent of Keith Davidson Partnership.



- LEGEND
- New Wall
 - Blocked Up Opening
 - Existing Walls

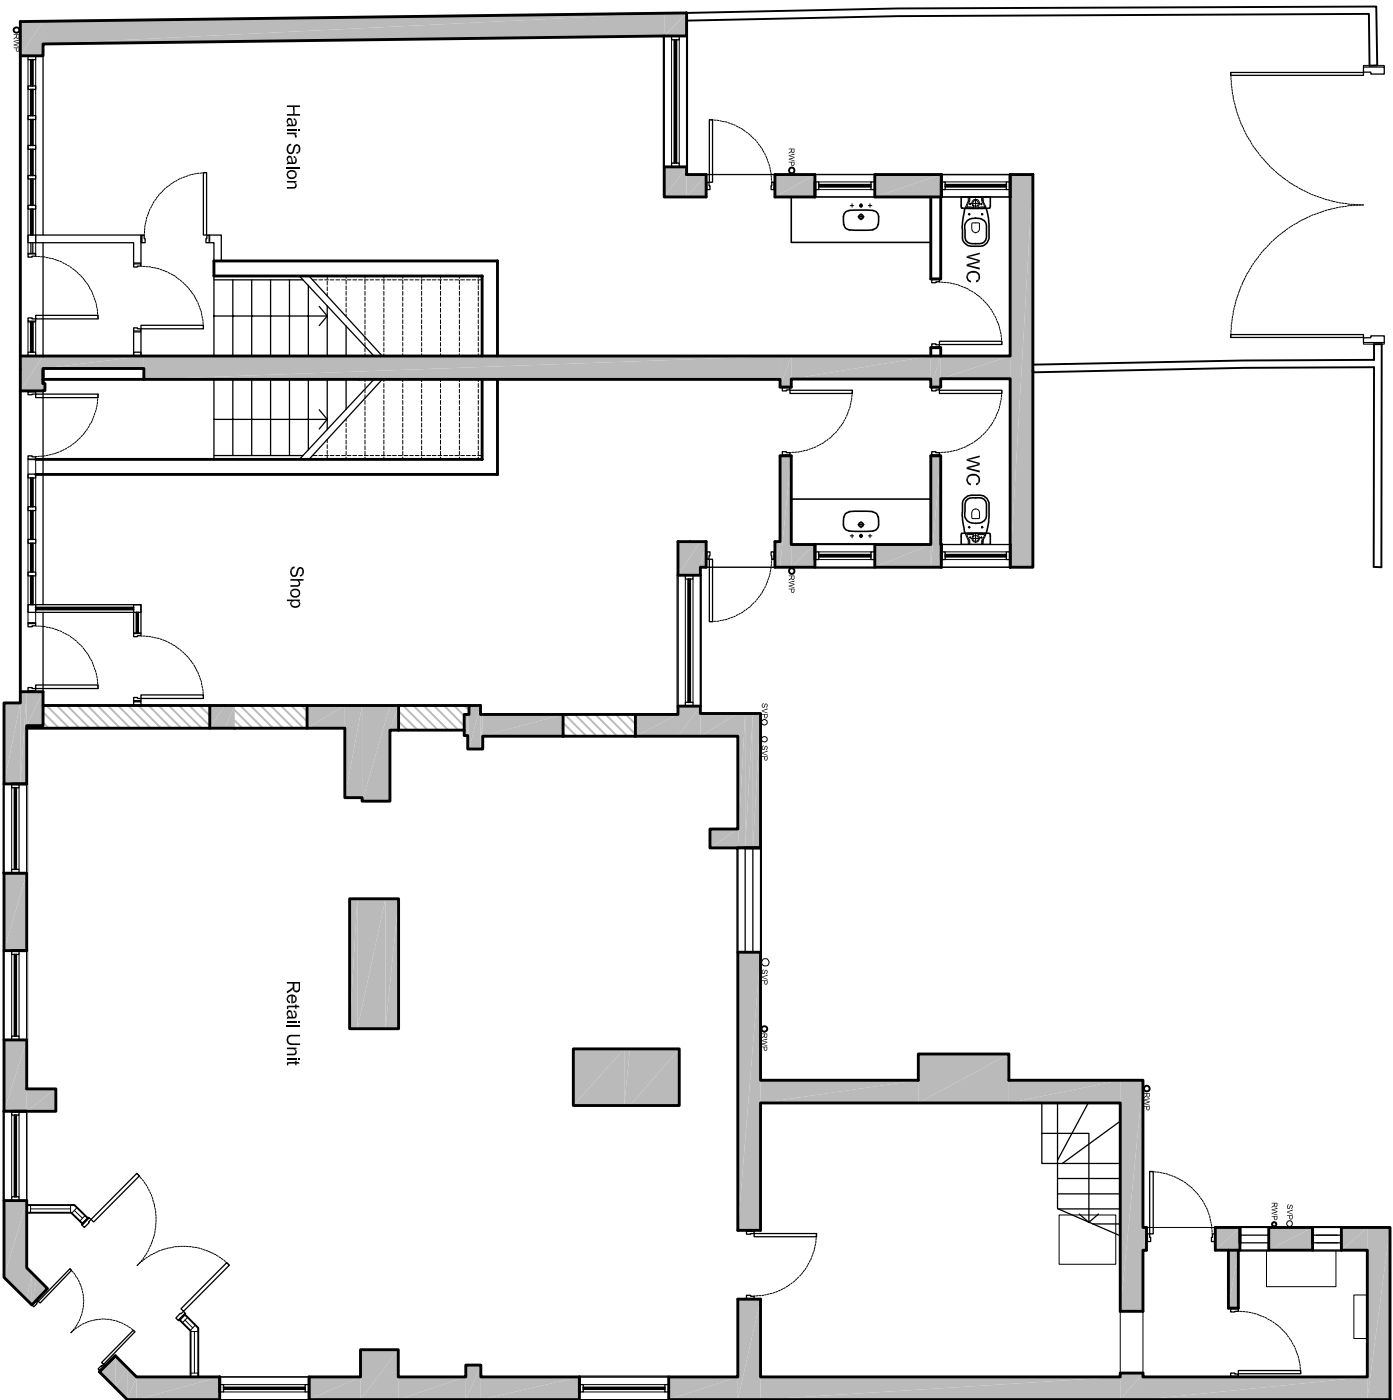


Proposed Ground Floor Plan
Scale 1:100

Proposed First Floor Plan
Scale 1:100


Proposed Site Plan (Roof Layout)
Scale 1:200

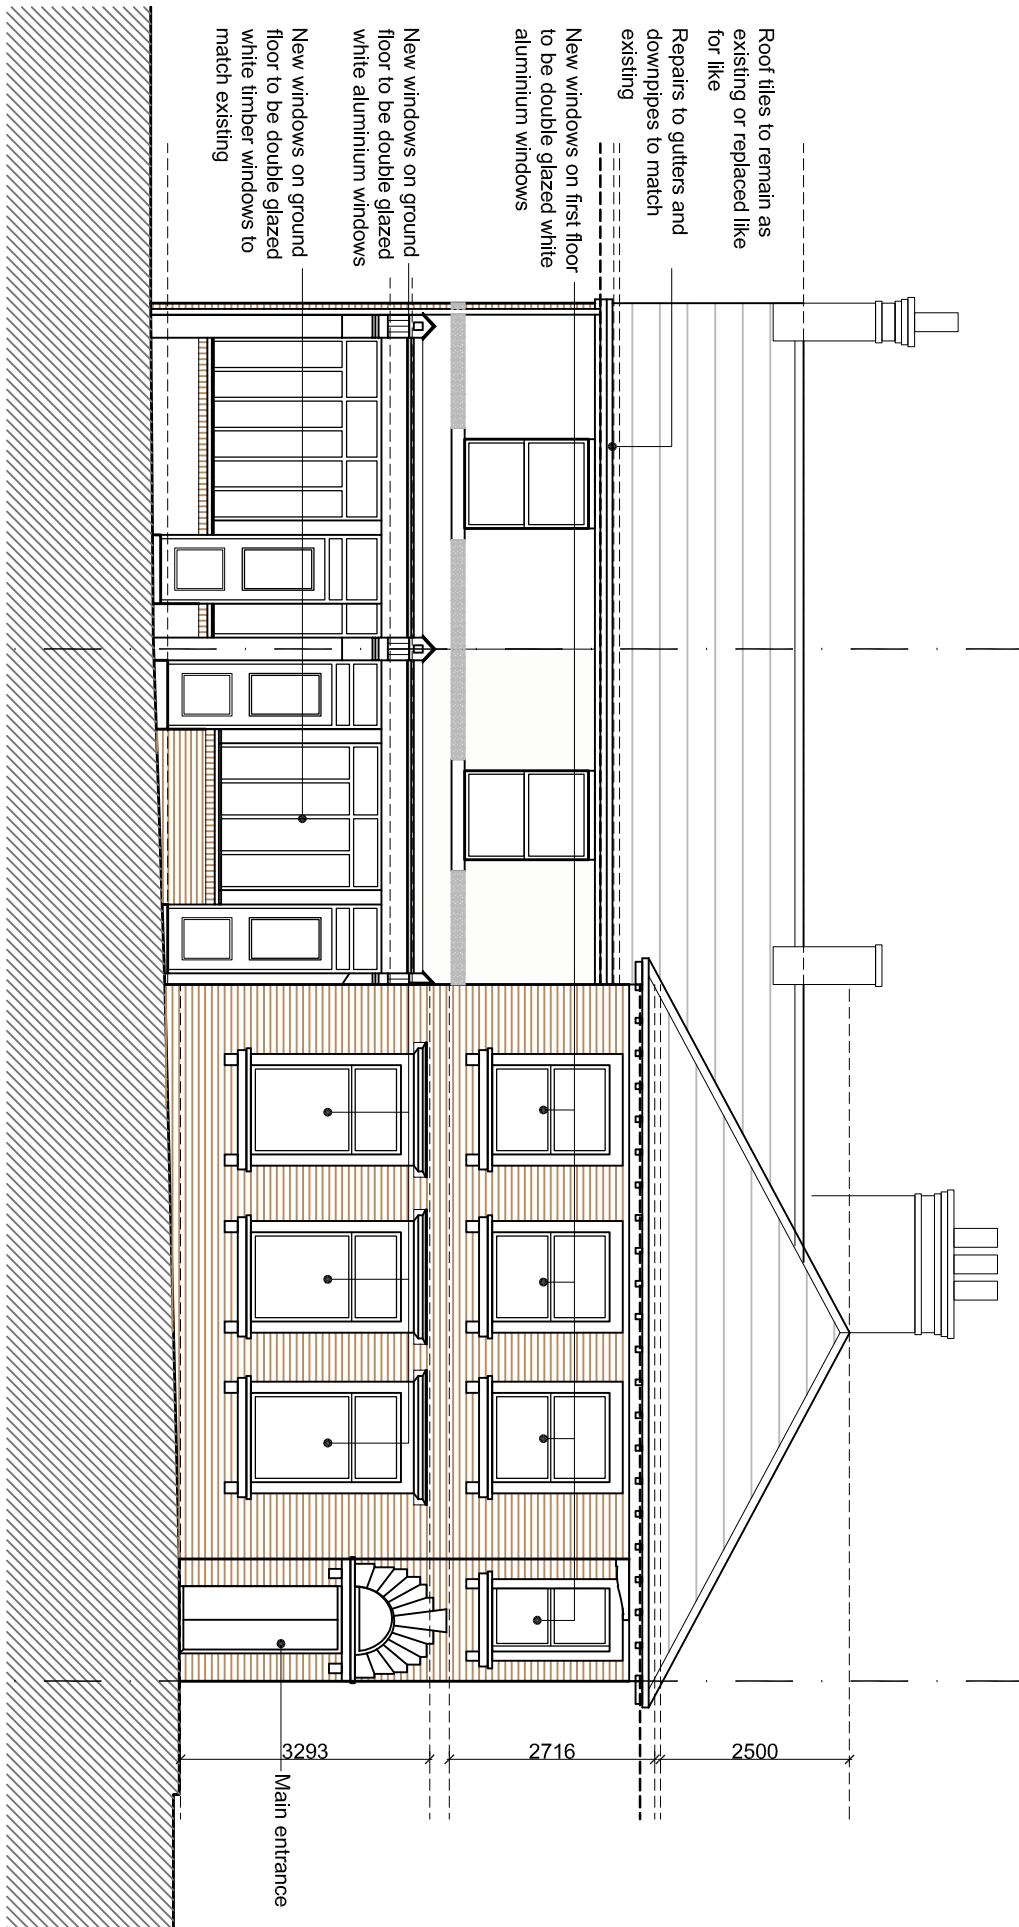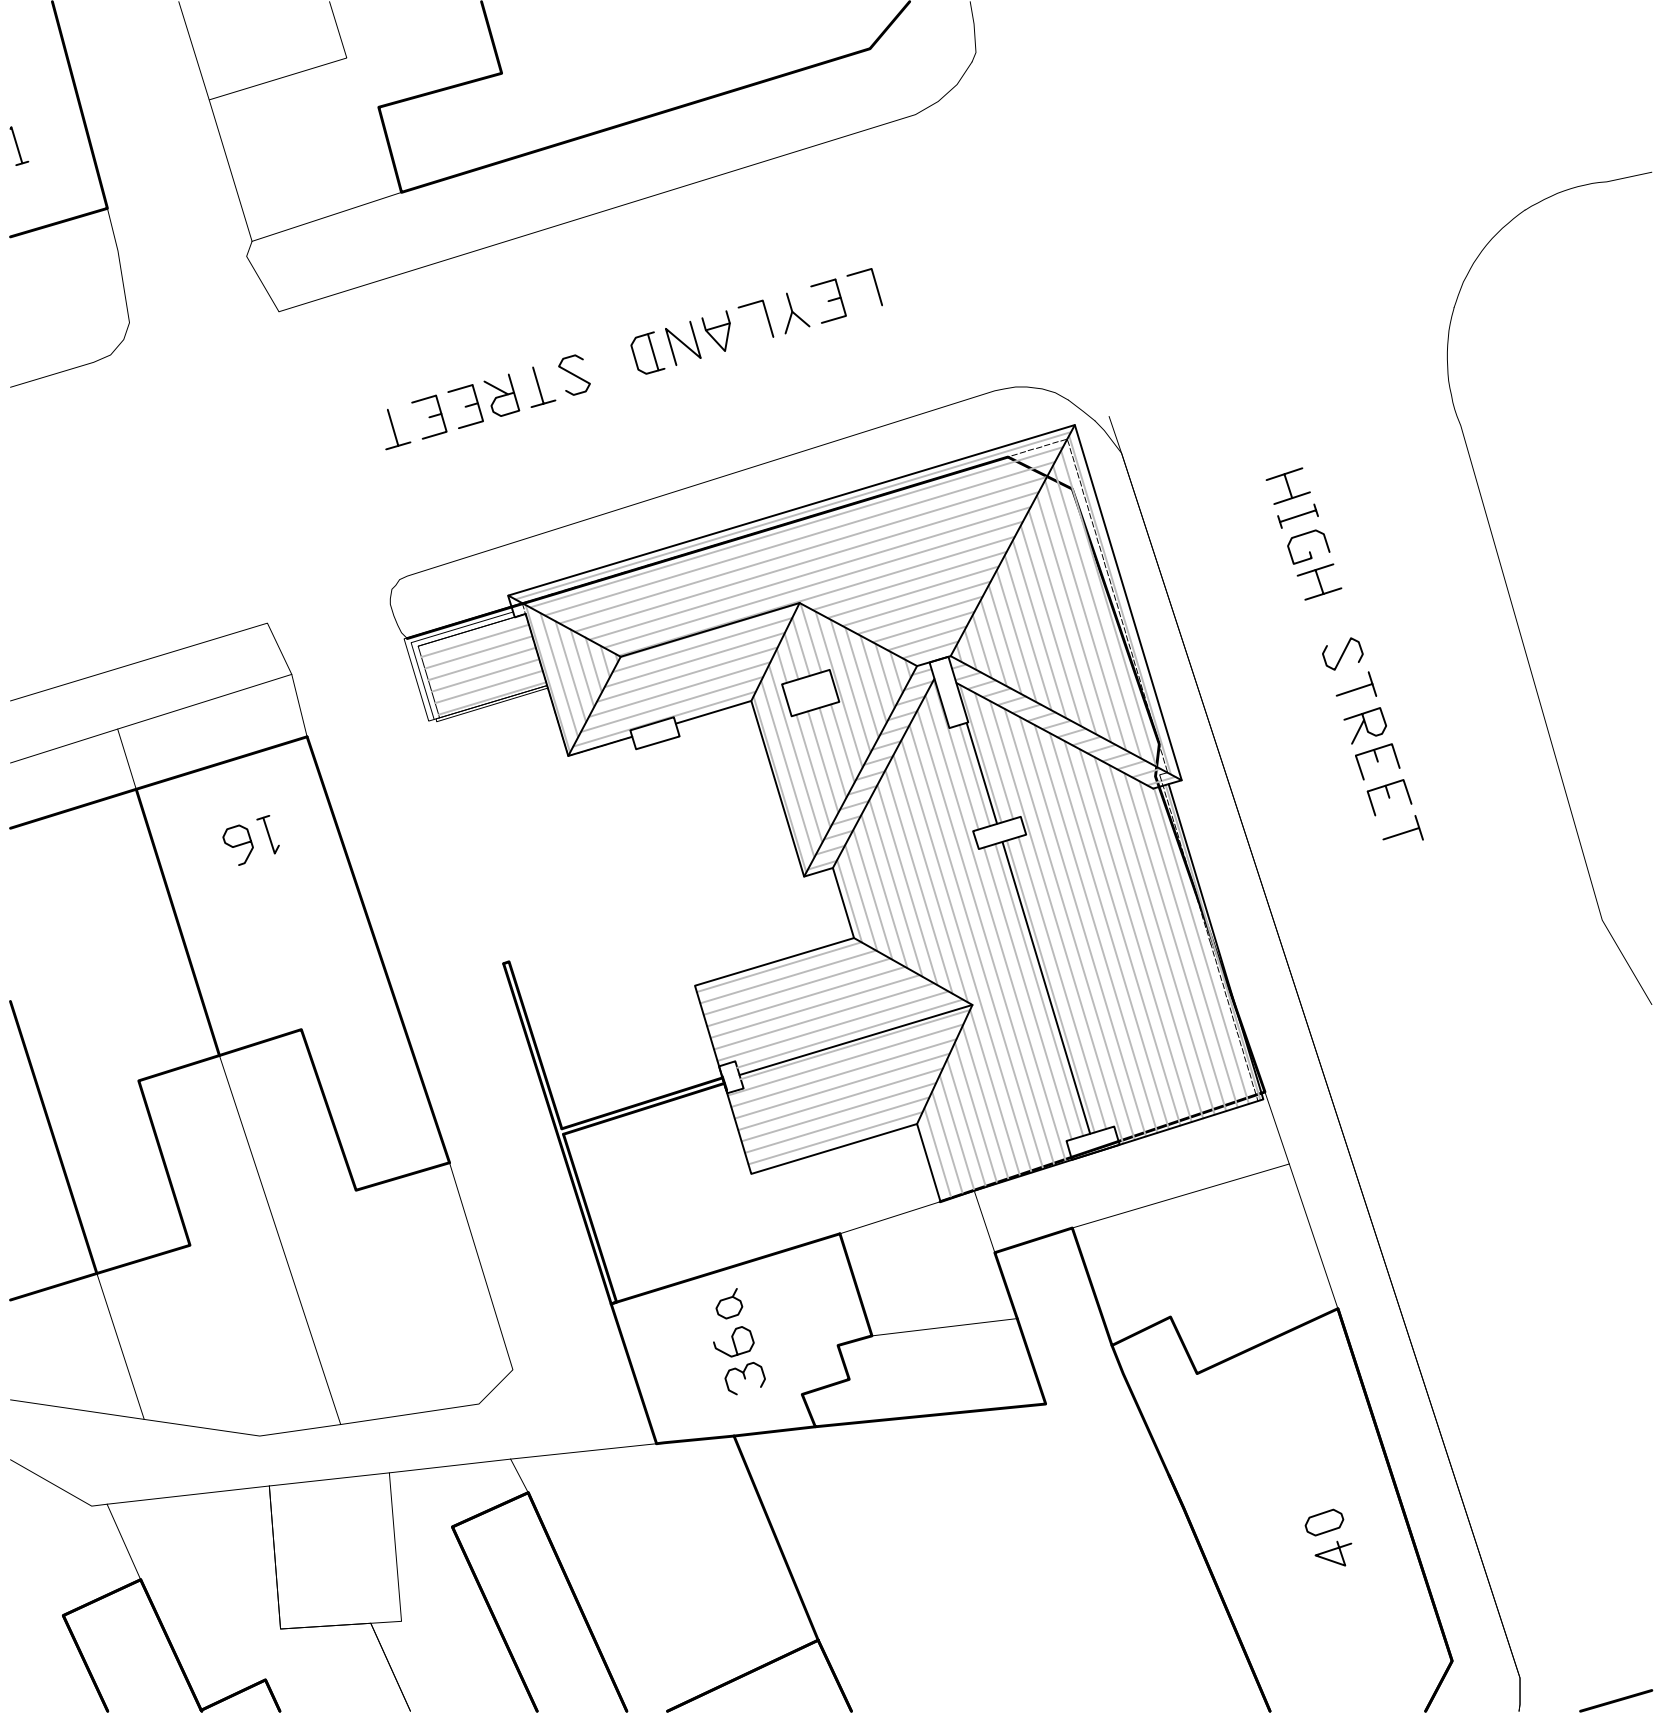


Proposed High Street Elevation
Scale 1:100

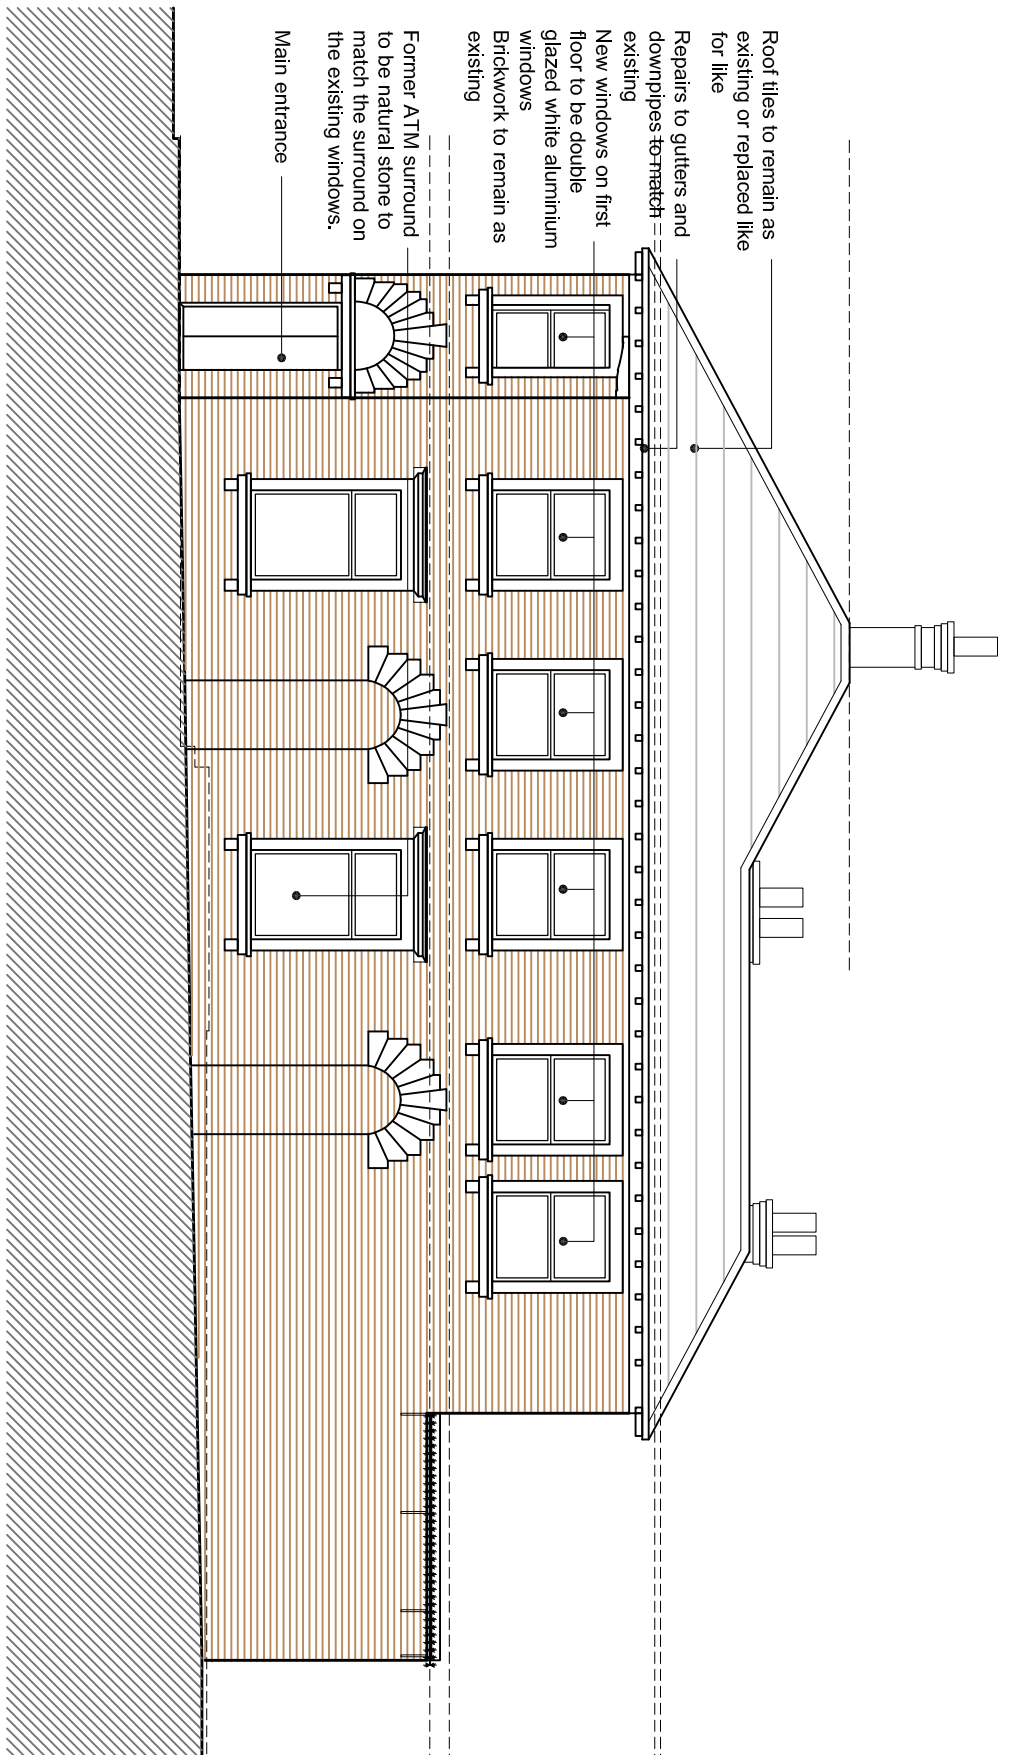

Proposed Leyland Street Elevation
Scale 1:100

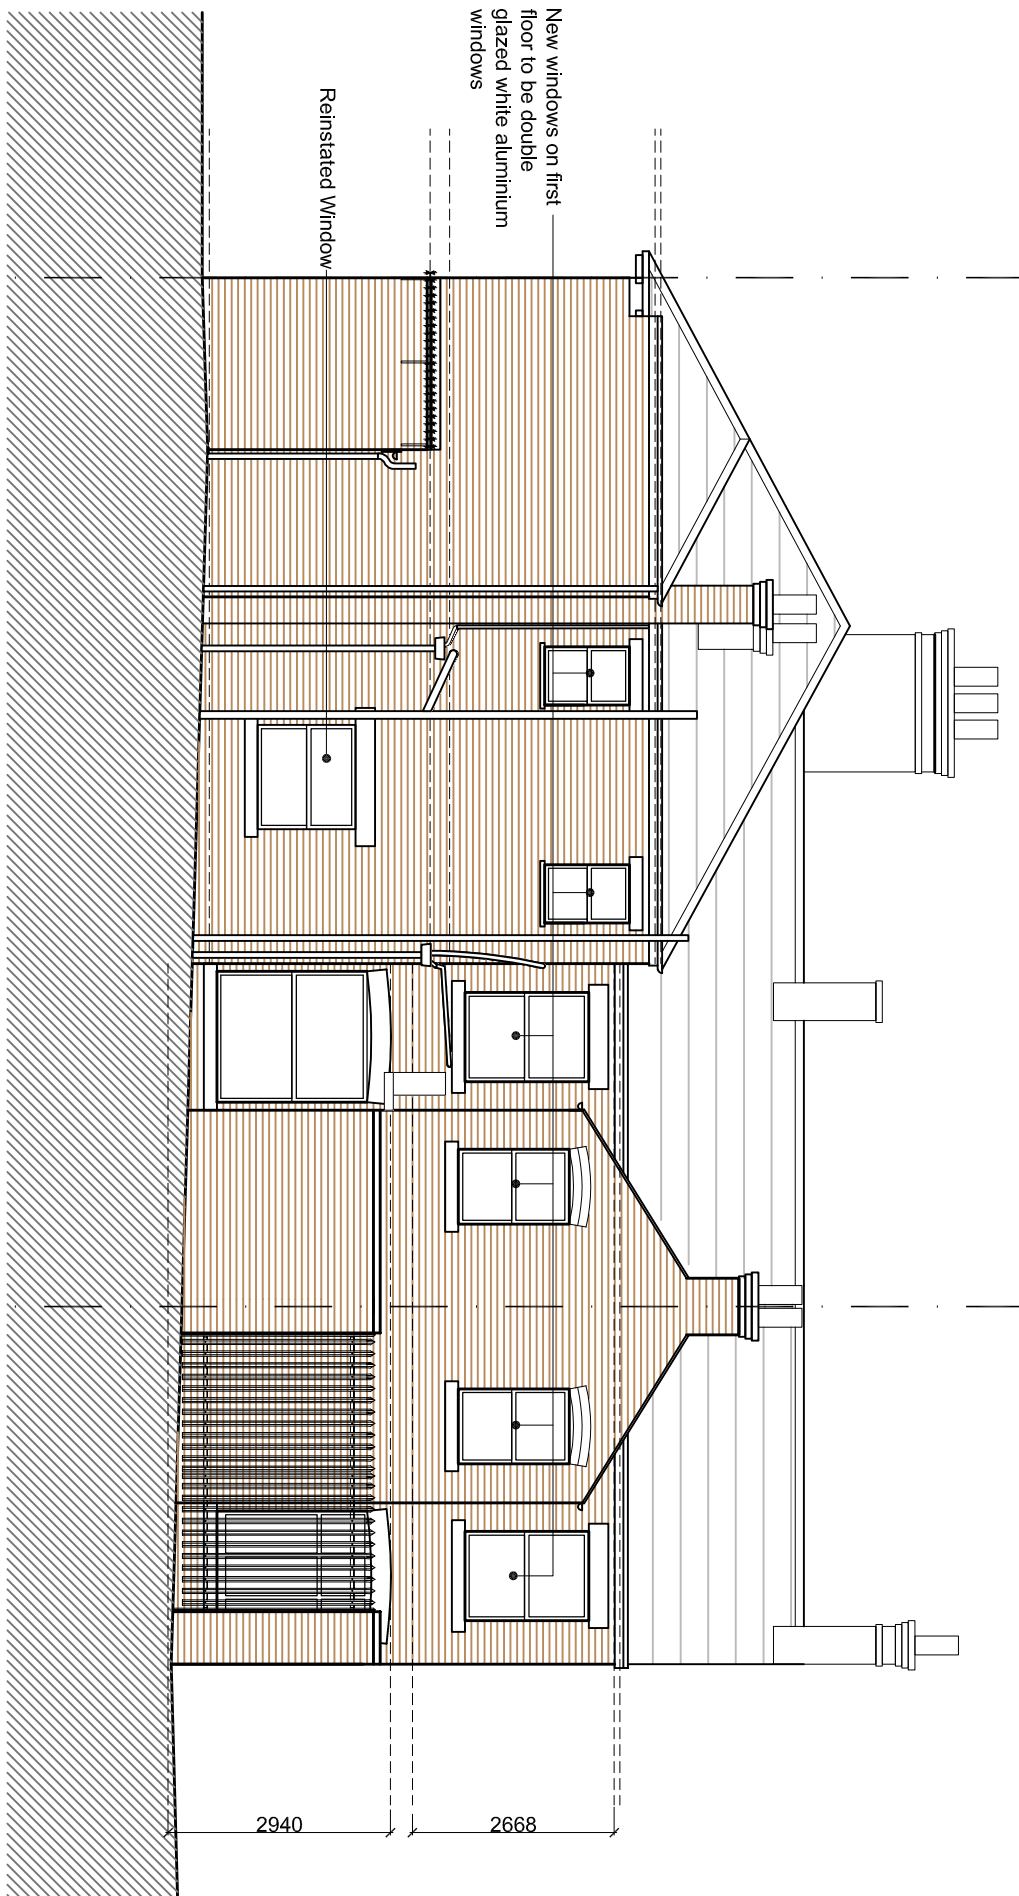

Proposed Rear Elevation
Scale 1:100

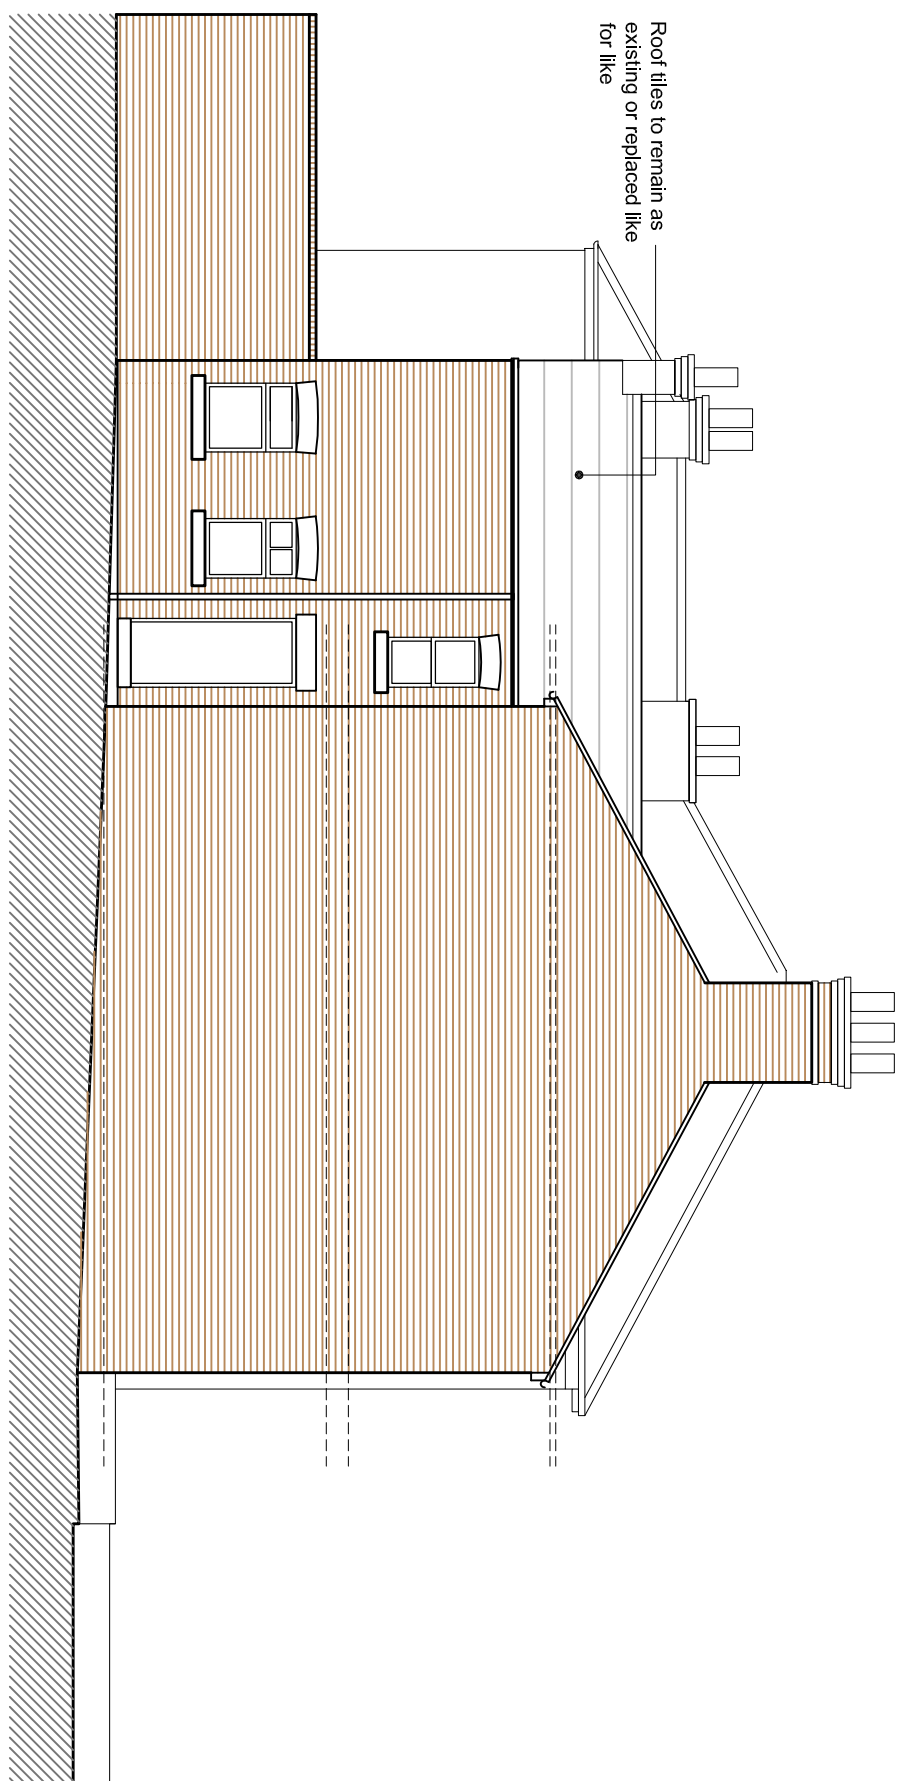

Proposed Side Elevation
Scale 1:100



Proposed Aluminium Sliding Sash Window
NTS

0 2.5 5
METRES

0 2.5 5
METRES

0 2.5 5
METRES

Version	Amendment	Drawn	Checked	Approved
A	Layout Revised	06/04/21	06/04/21	06/04/21
B	Layout Revised	07/04/21	07/04/21	07/04/21

Keith Davidson Partnership
13 Seymour Terrace
Liverpool
L3 9PE
Email: info@keithdavidsonpartnership.com
Web: www.keithdavidsonpartnership.com
Telephone: +44 (0) 151 709 1777

Internal Project Number
1030

Client
TBC
Project Name
32-34 High Street, Shop Front

Drawing Title
Proposed Plans and Elevations

Scale	Original Size	Planning
1:100	A1	Approved
Date	Drawn	Checked
20/03/21	RM	DB
Drawing Number	201	Status
Revision	B	Revision

201