



NOTES

All drawings to be checked on site. Figure dimensions to be read in accordance with the drawing. The drawing is the property of Keith Davidson Partnership. It is not to be used for any other purpose without the written consent of Keith Davidson Partnership. The drawing is the property of Keith Davidson Partnership. It is not to be used for any other purpose without the written consent of Keith Davidson Partnership.

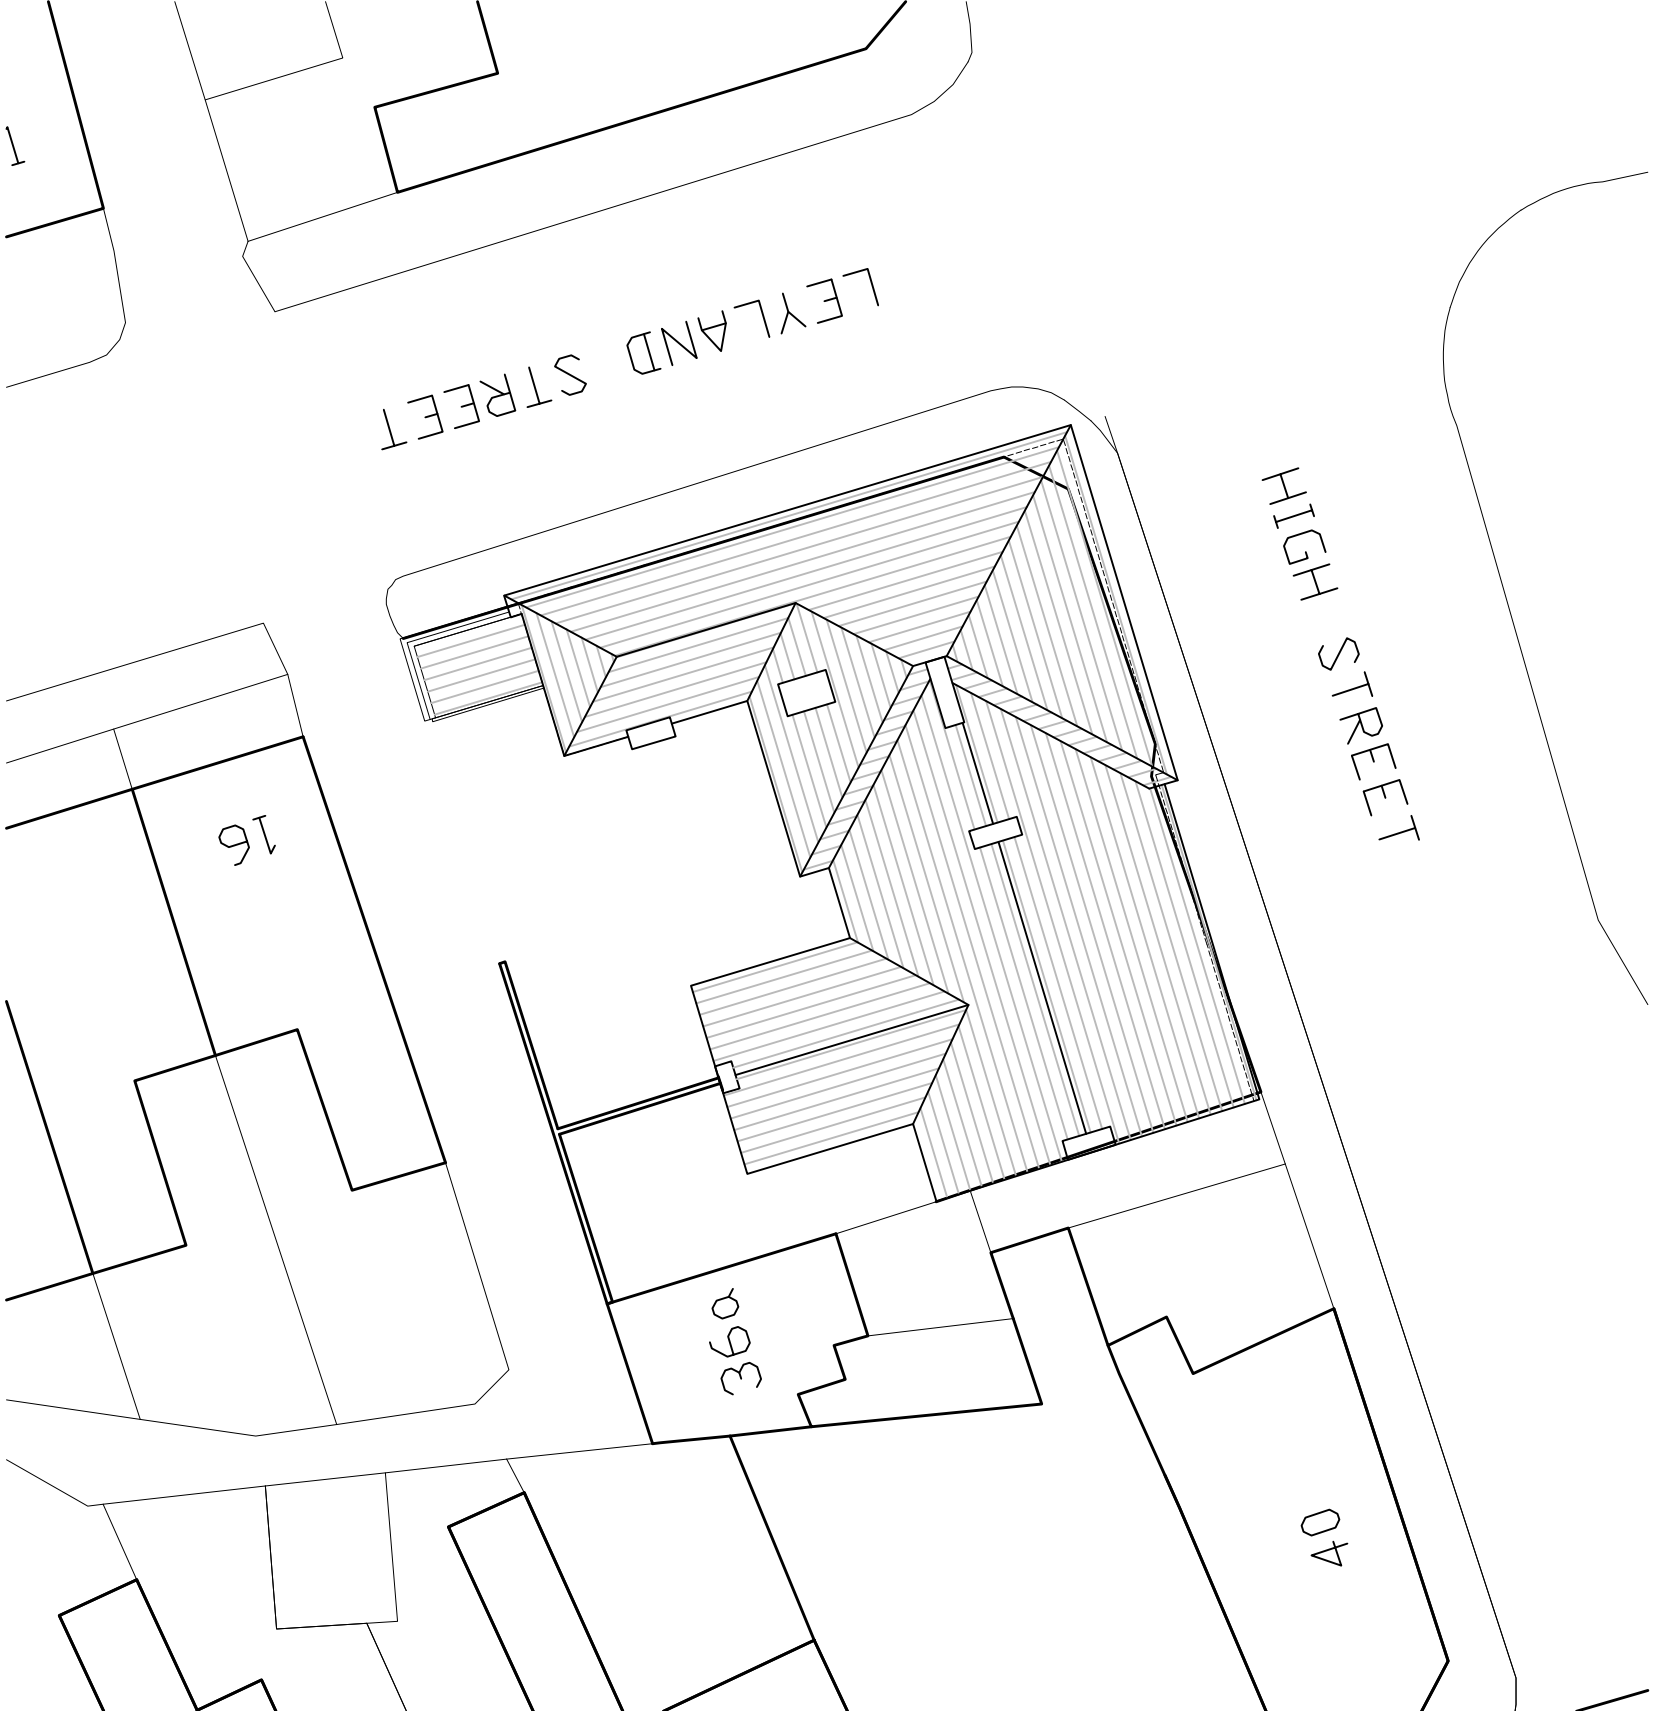


Existing Site Plan (Roof Layout)

Scale 1:200

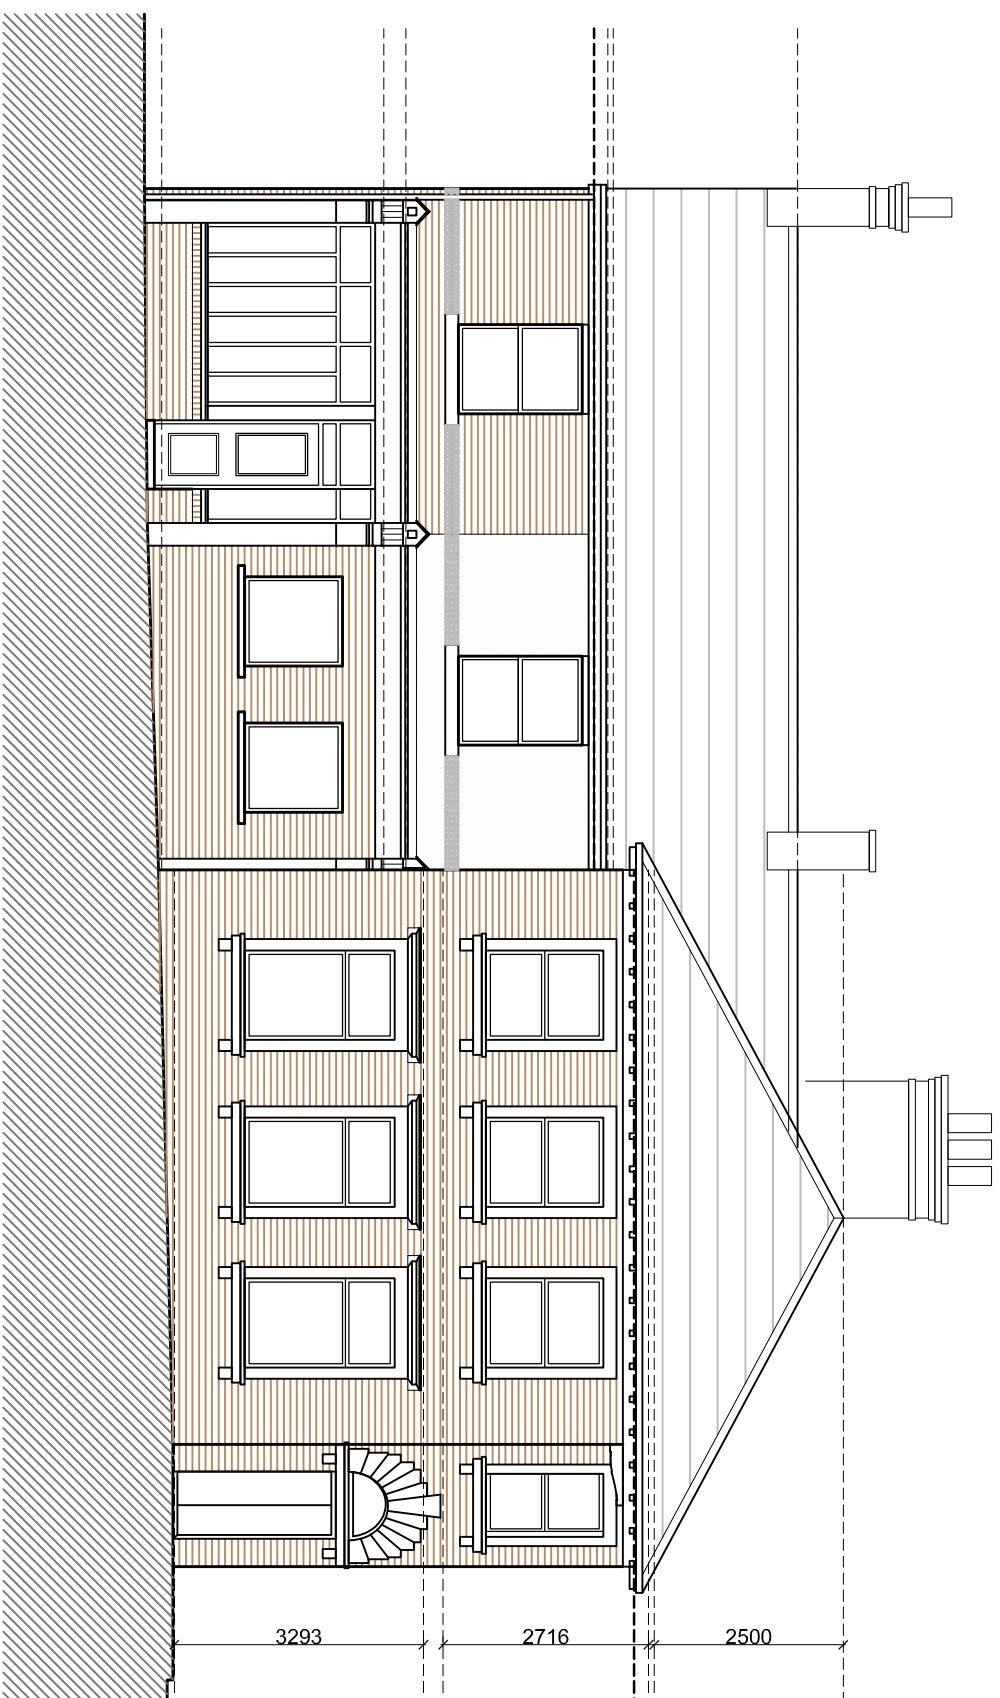


Existing High Street Elevation

Scale 1:100

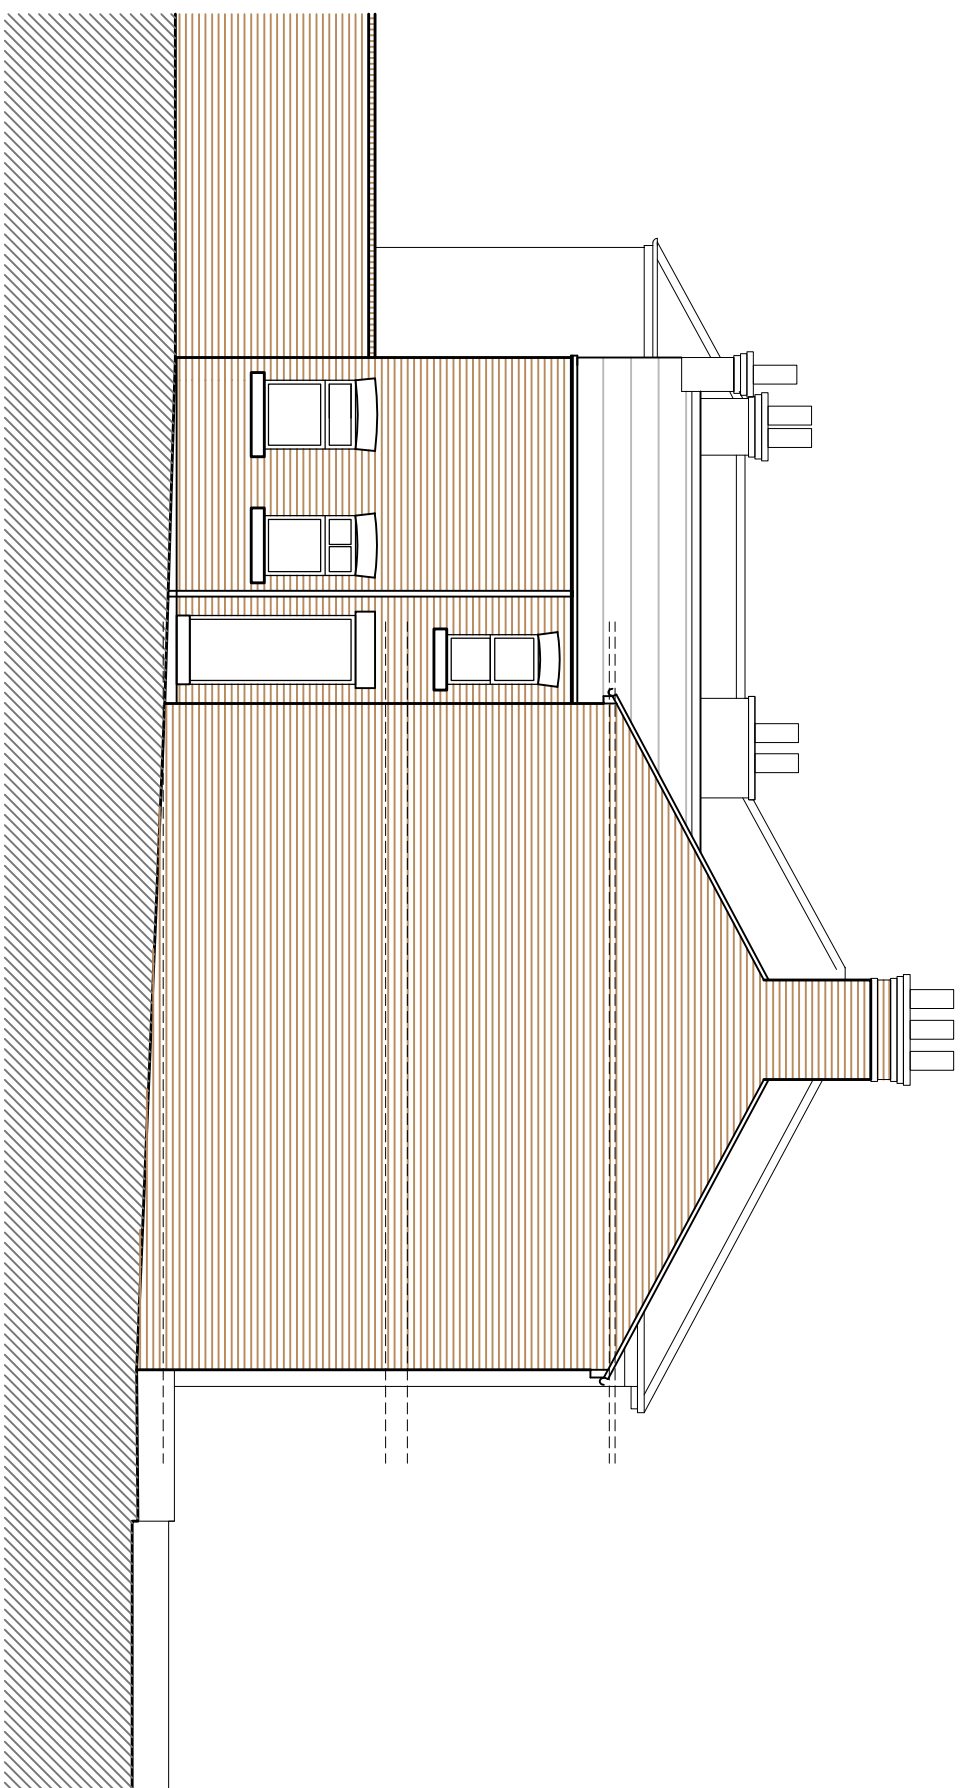


Existing Side Elevation

Scale 1:100

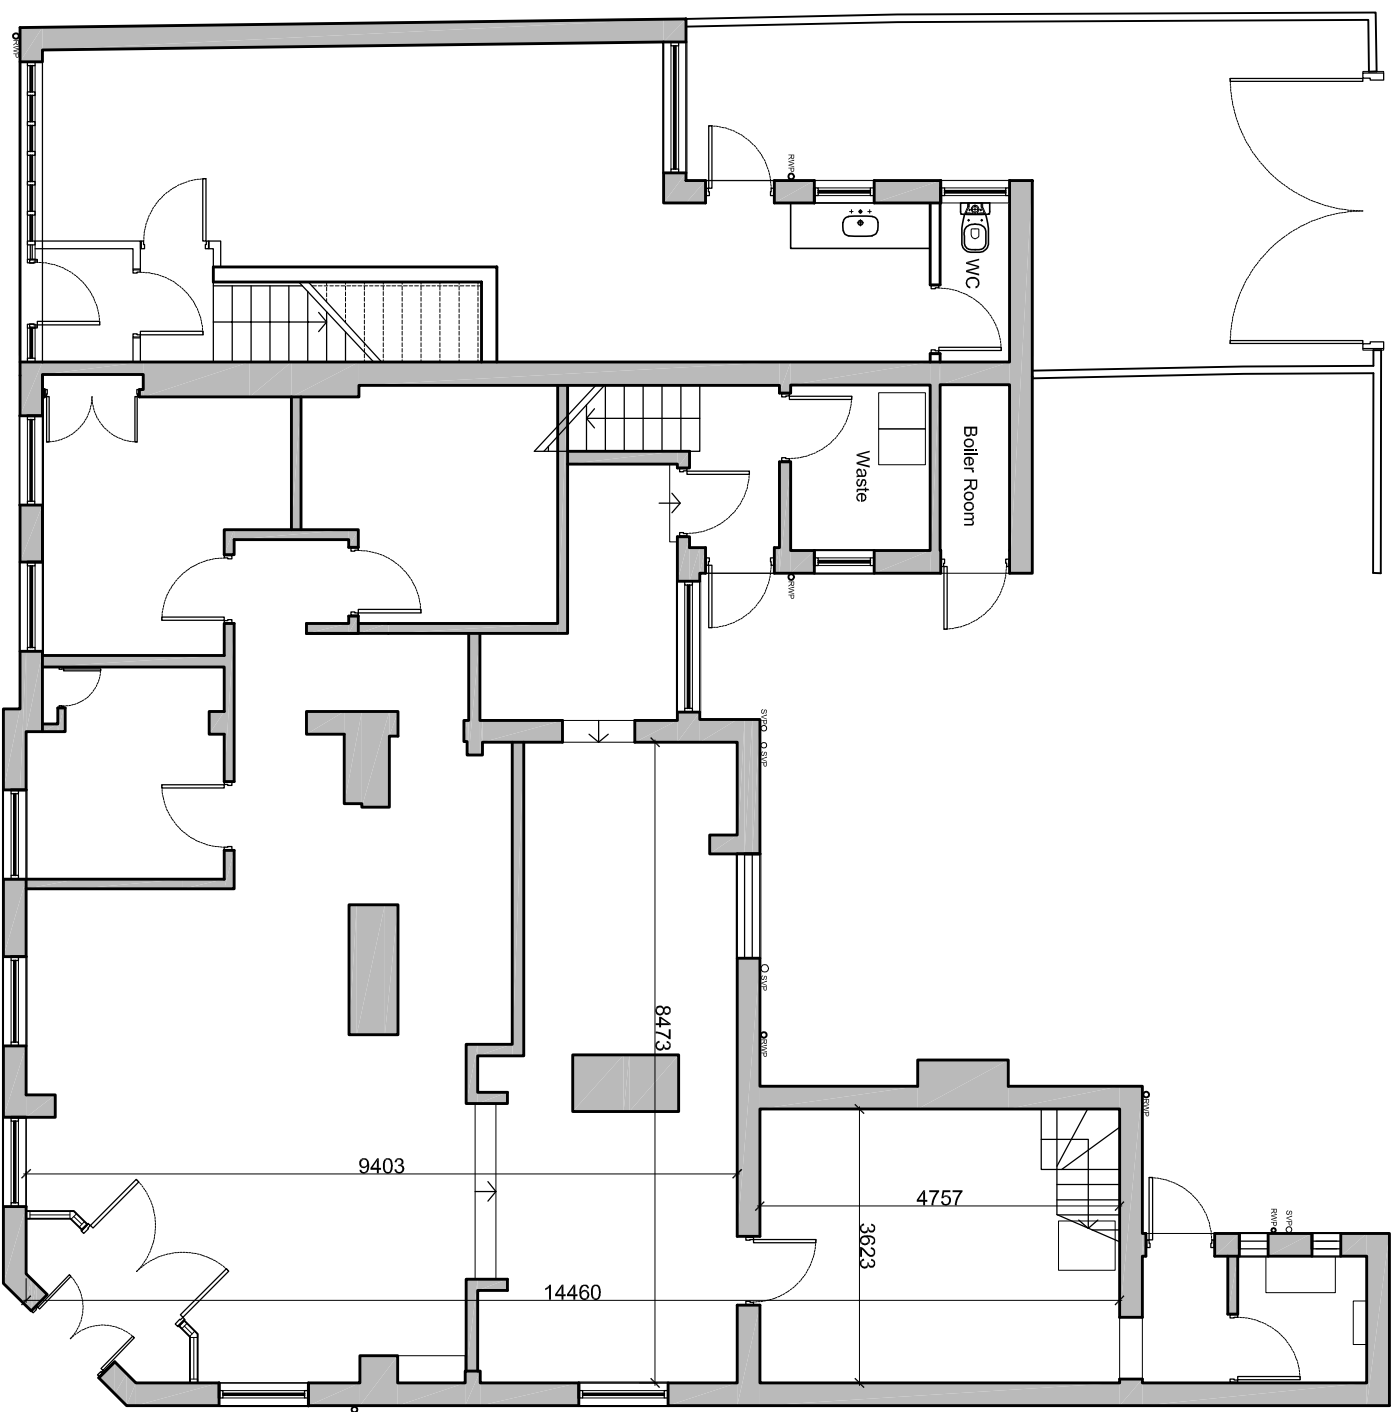


Existing Ground Floor Plan

Scale 1:100

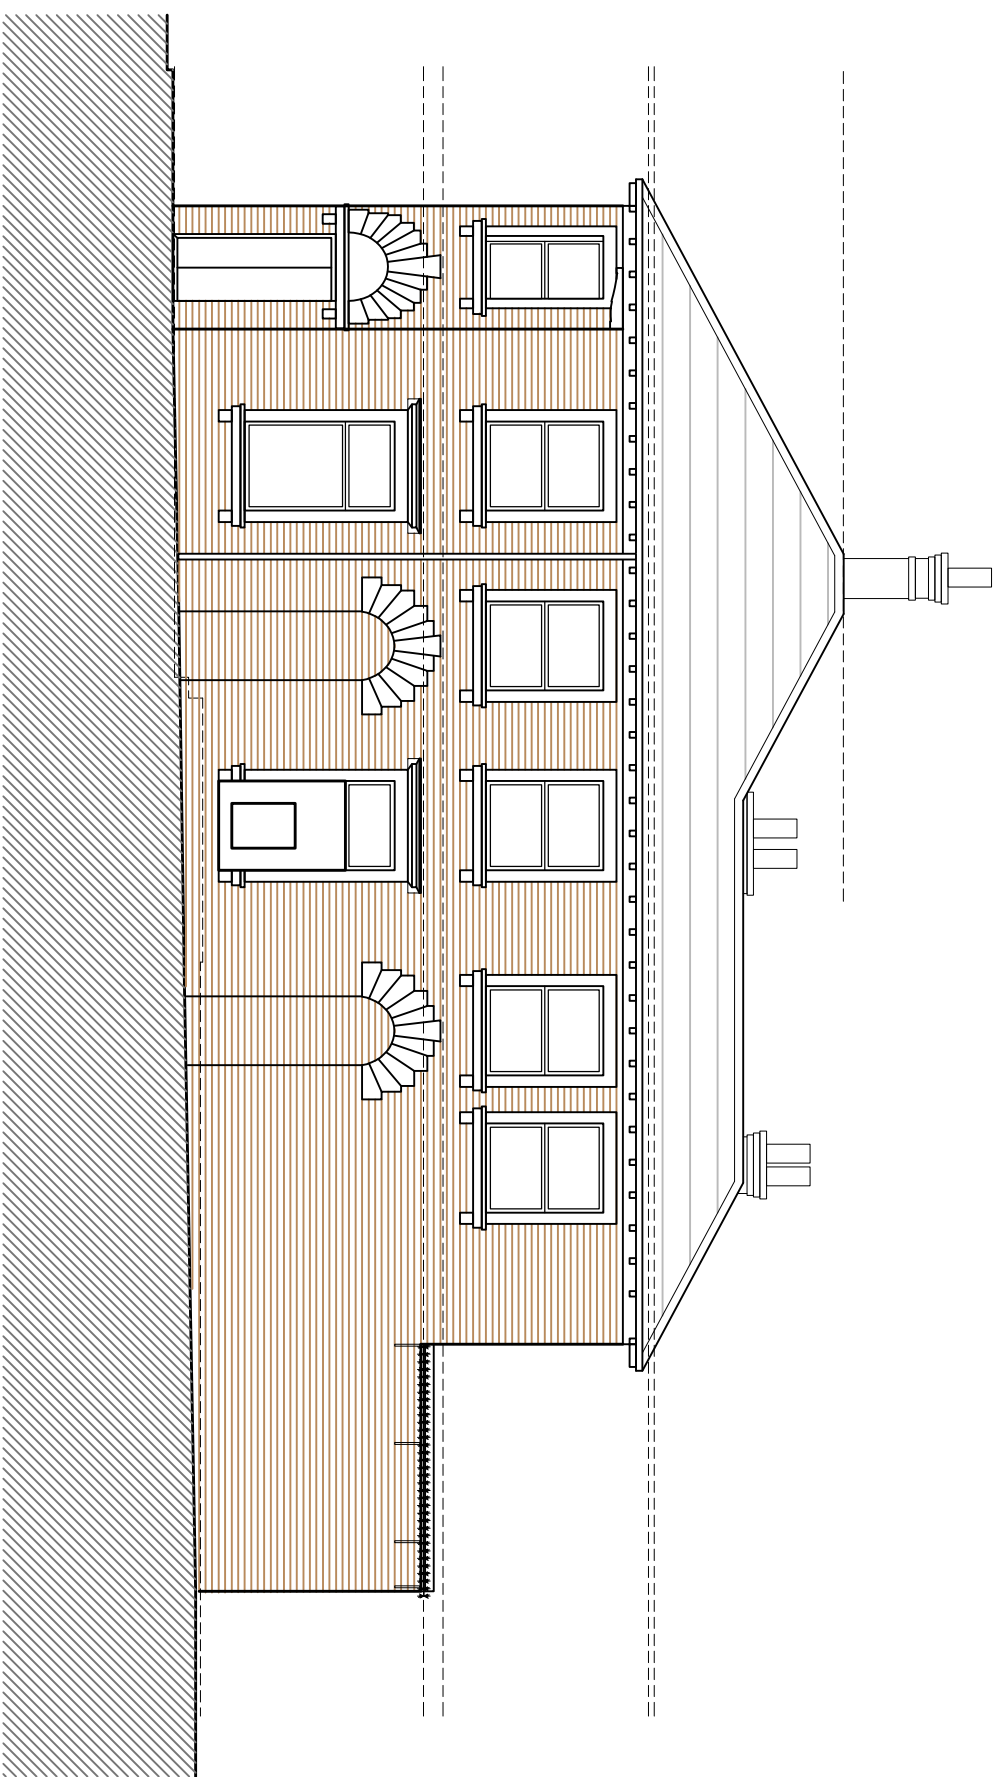


Existing Leyland Street Elevation

Scale 1:100

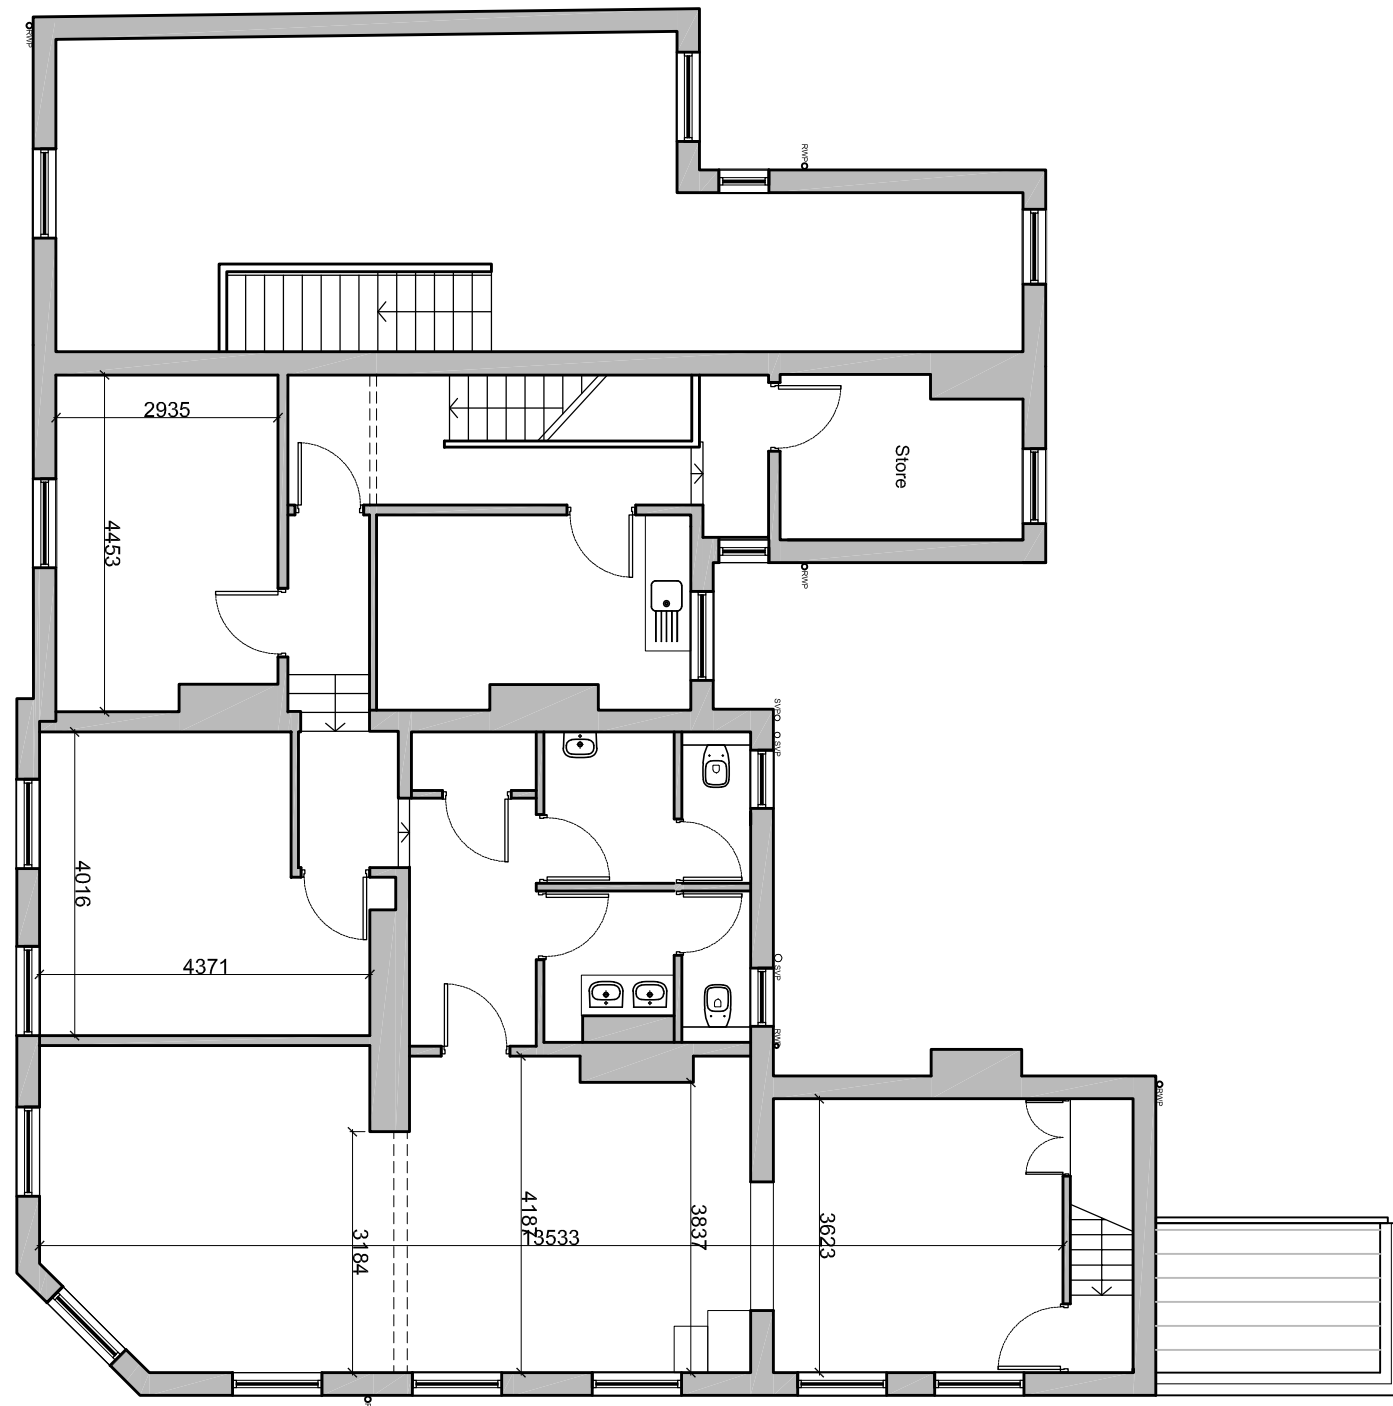

Existing First Floor Plan

Scale 1:100

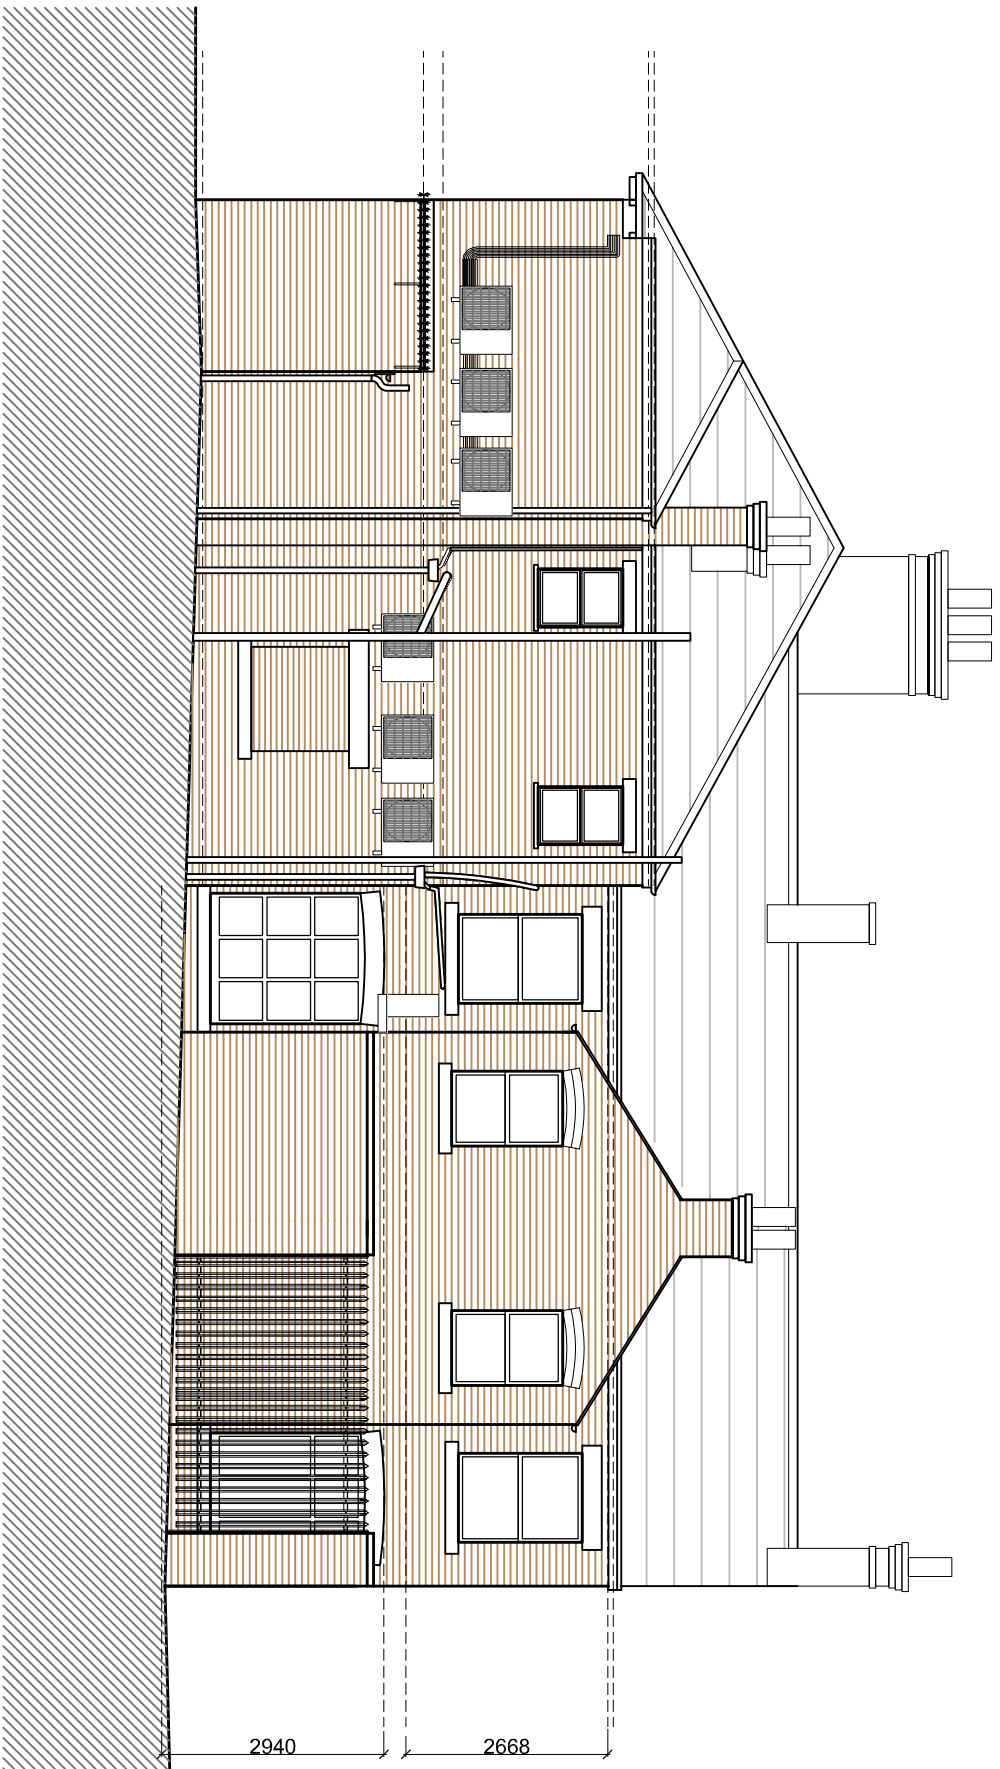

Existing Rear Elevation

Scale 1:100

A		B		C		D	
Version	Amendment	Drawn	Checked	Approved	Drawn	Checked	Approved
1	01/01/21	1	01/01/21	1	01/01/21	1	01/01/21

Keith Davidson Partnership

13 Seymour Terrace
Liverpool
L3 9PE
Tel: 0151 779 1777
Email: info@keithdavidsonpartnership.com
Web: www.keithdavidsonpartnership.com

Internal Project Number

1030

Client

TBC

Project Name

32-34 High Street, Stage Front

Drawing Title		Original Size		Planning	
Scale	1:100	AI	Drawn	Checked	Approved
Date	20/03/21	01	01	01	01
Drawing Number	101	Status		Revision	
		A		A	