




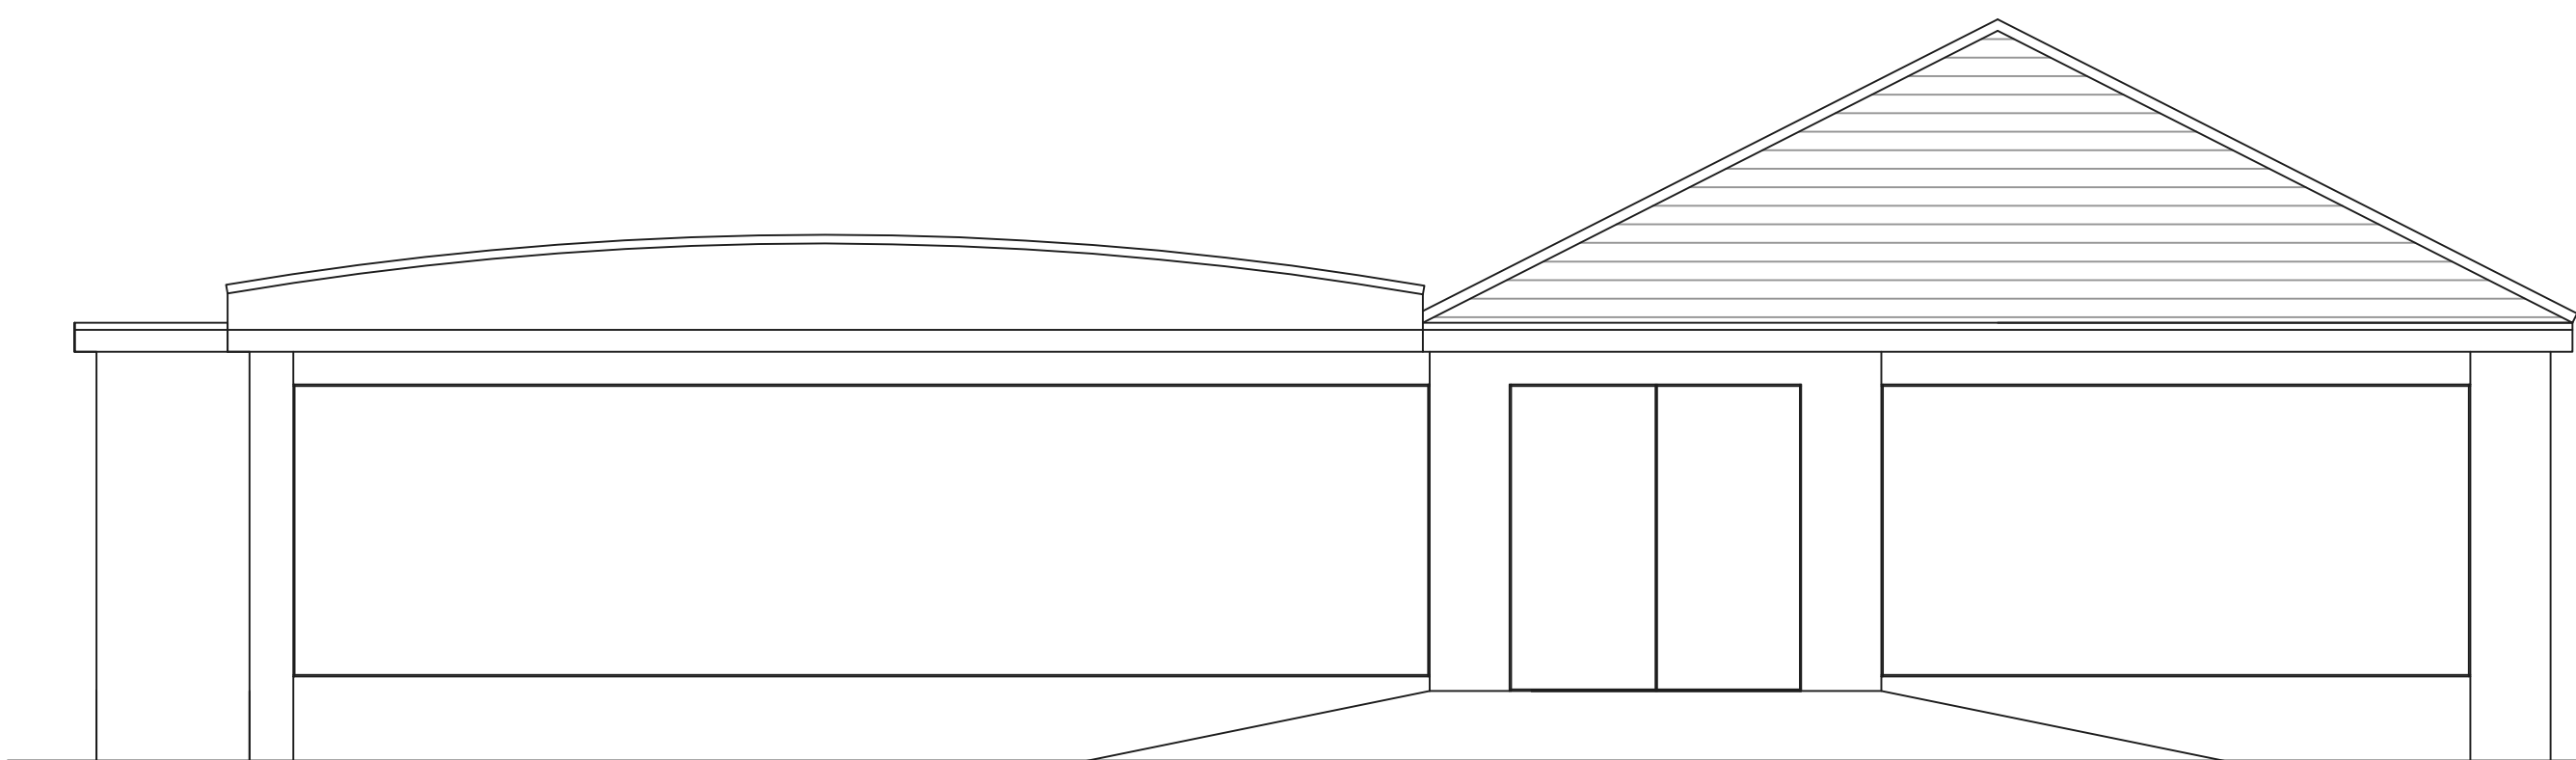


Proposed Front Elevation

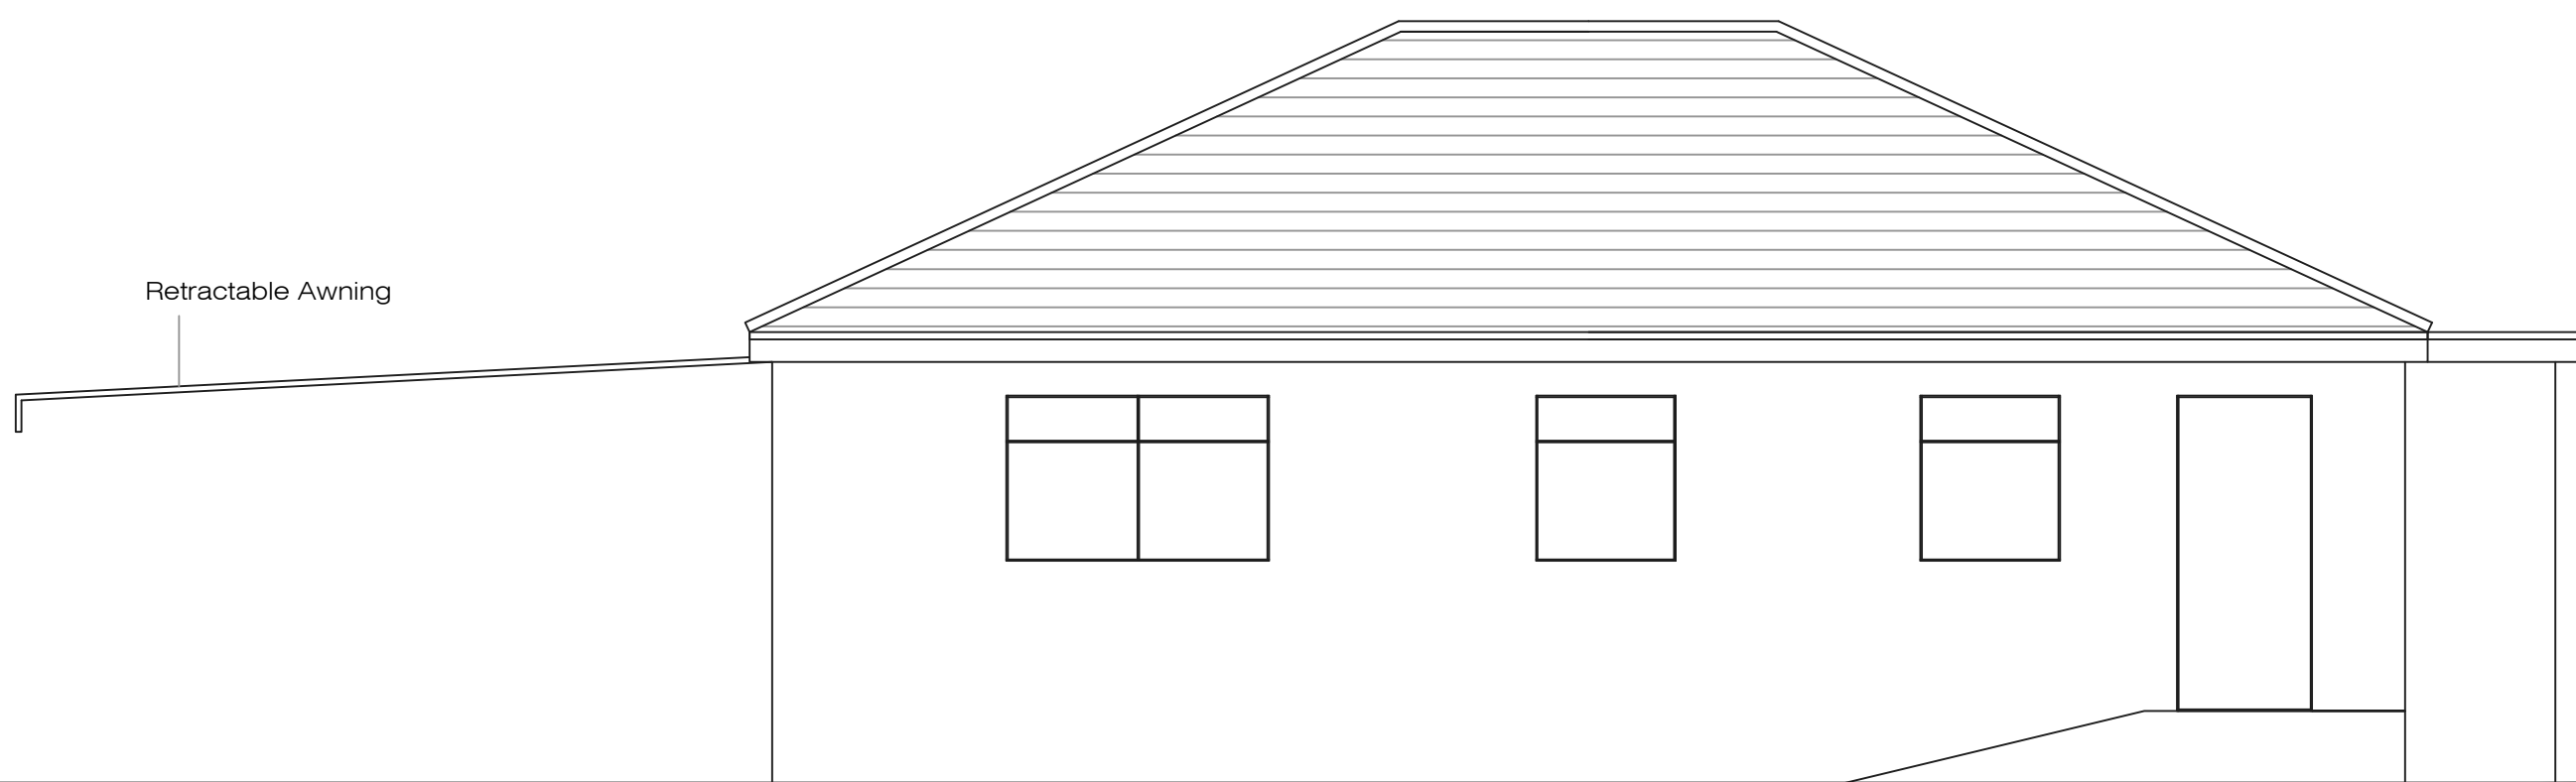


Proposed Side Elevation

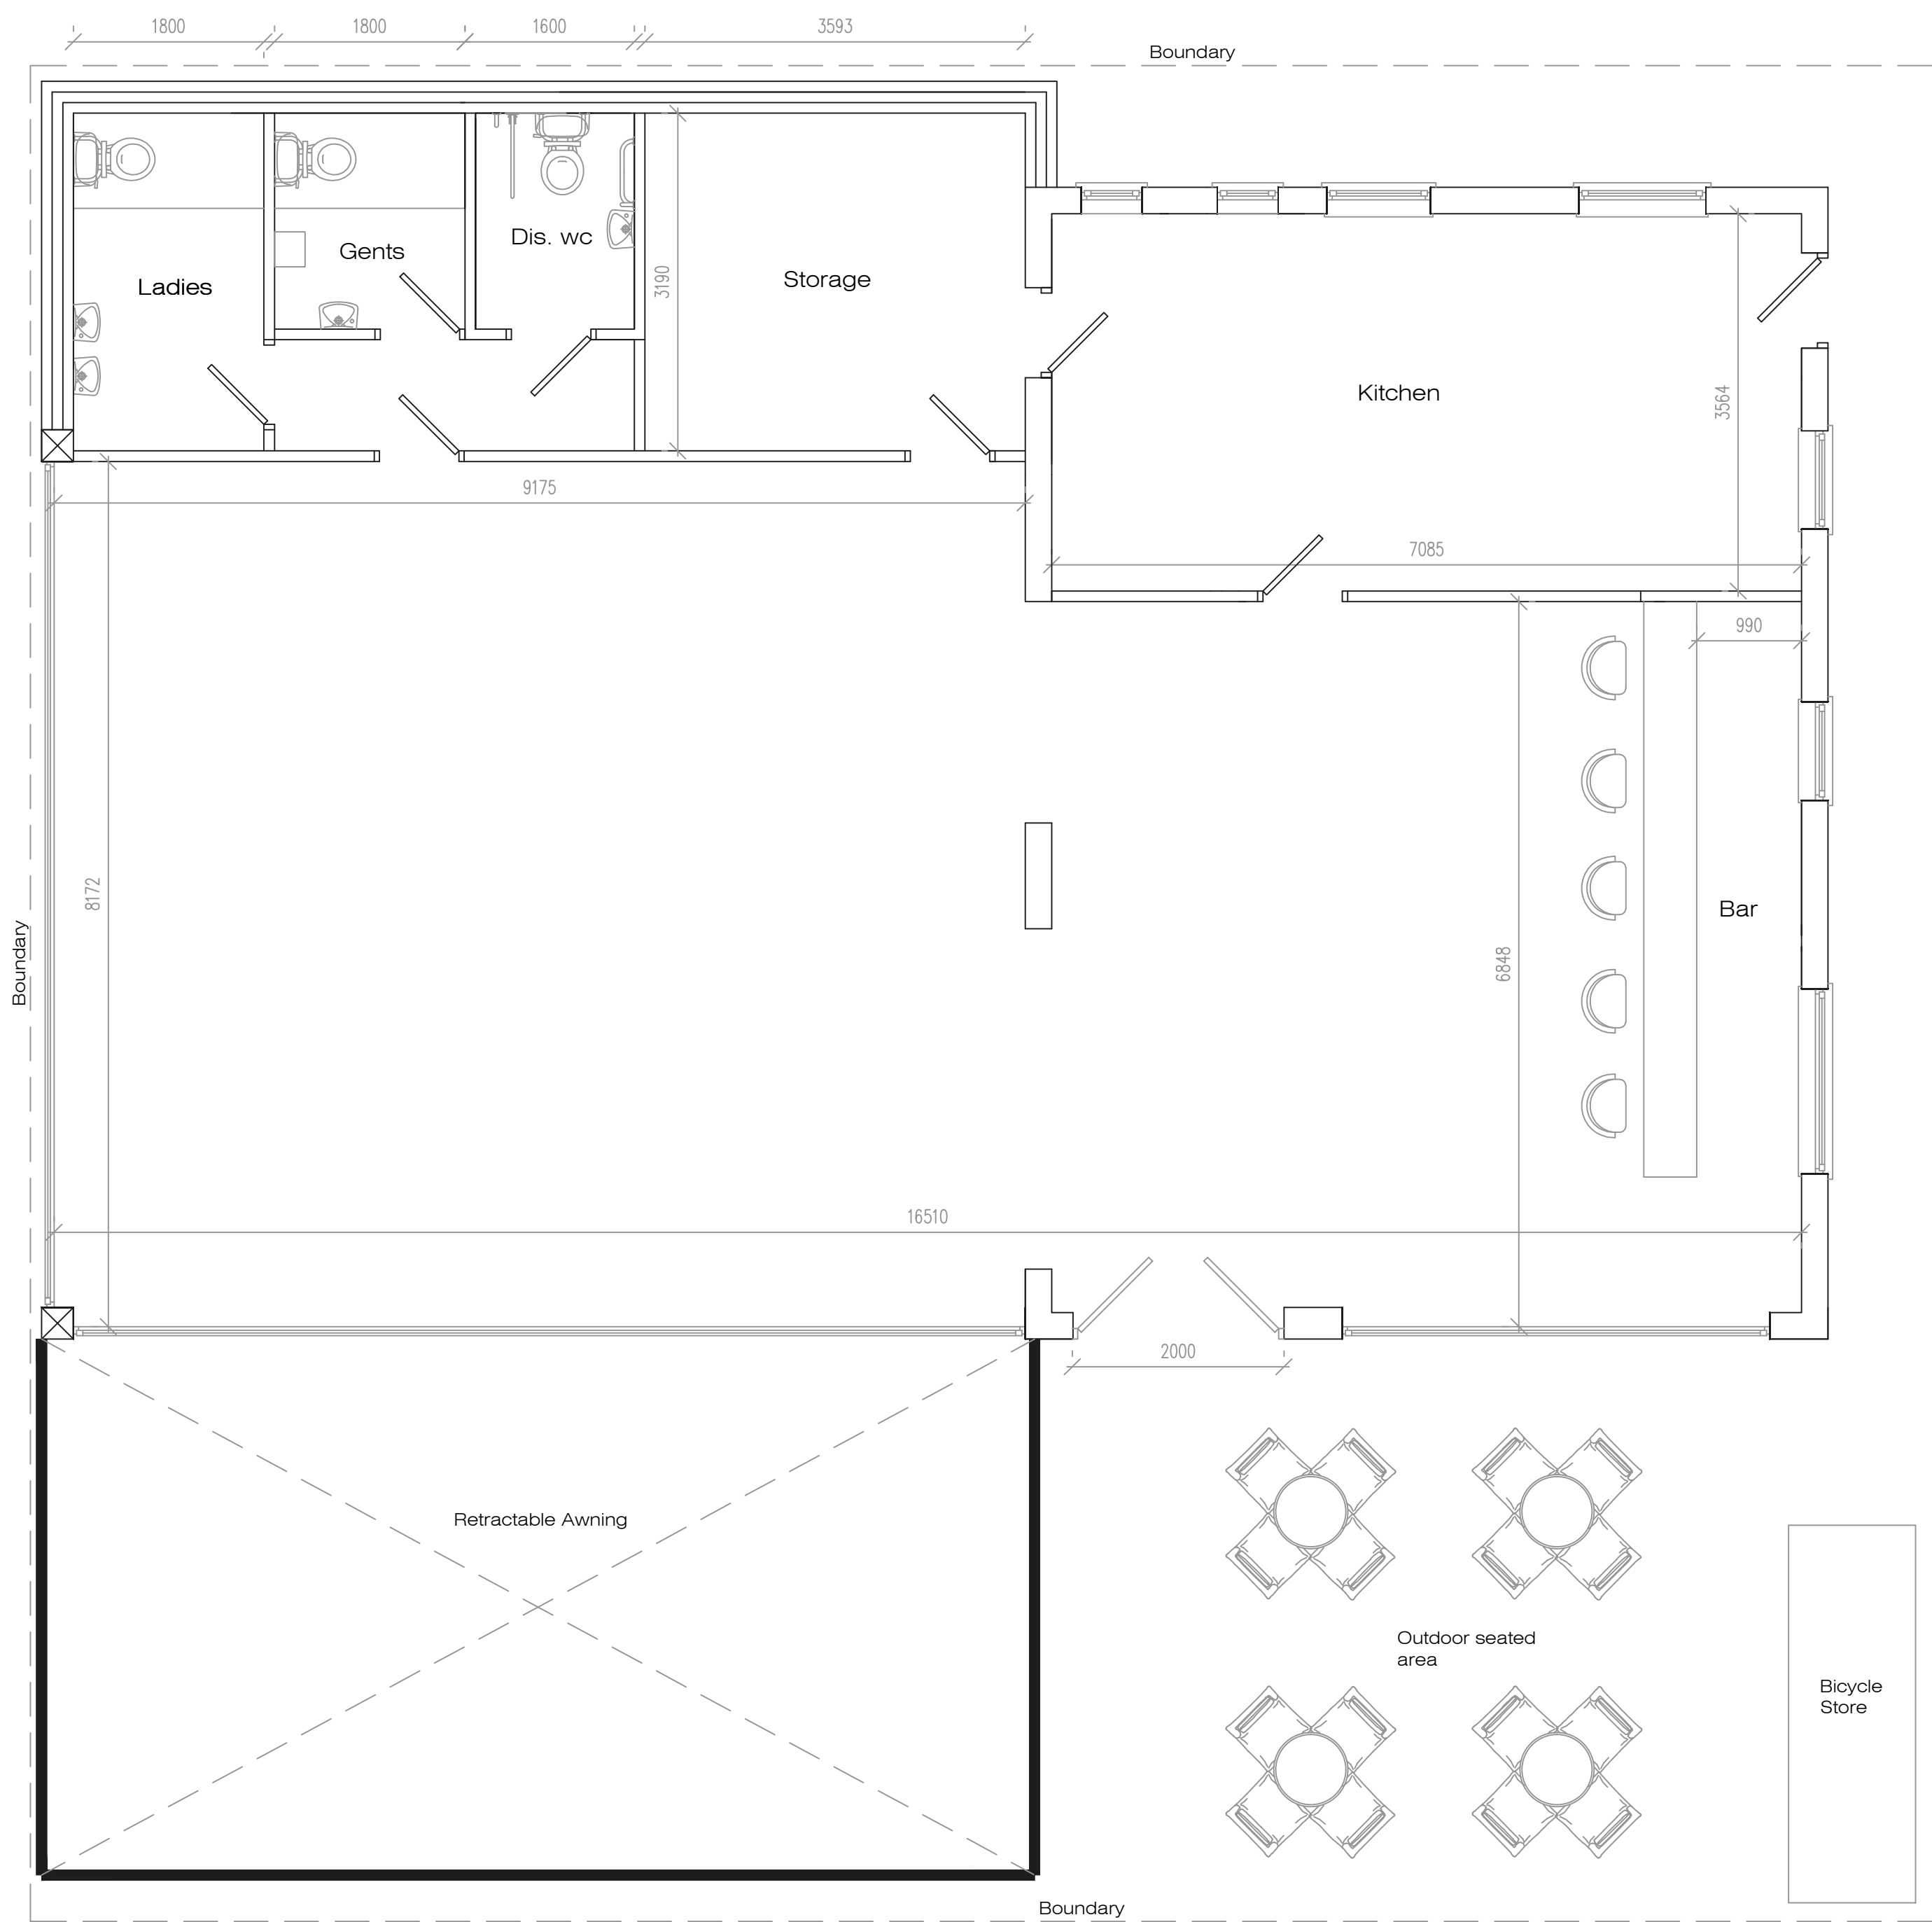

Proposed Ground Floor Plan

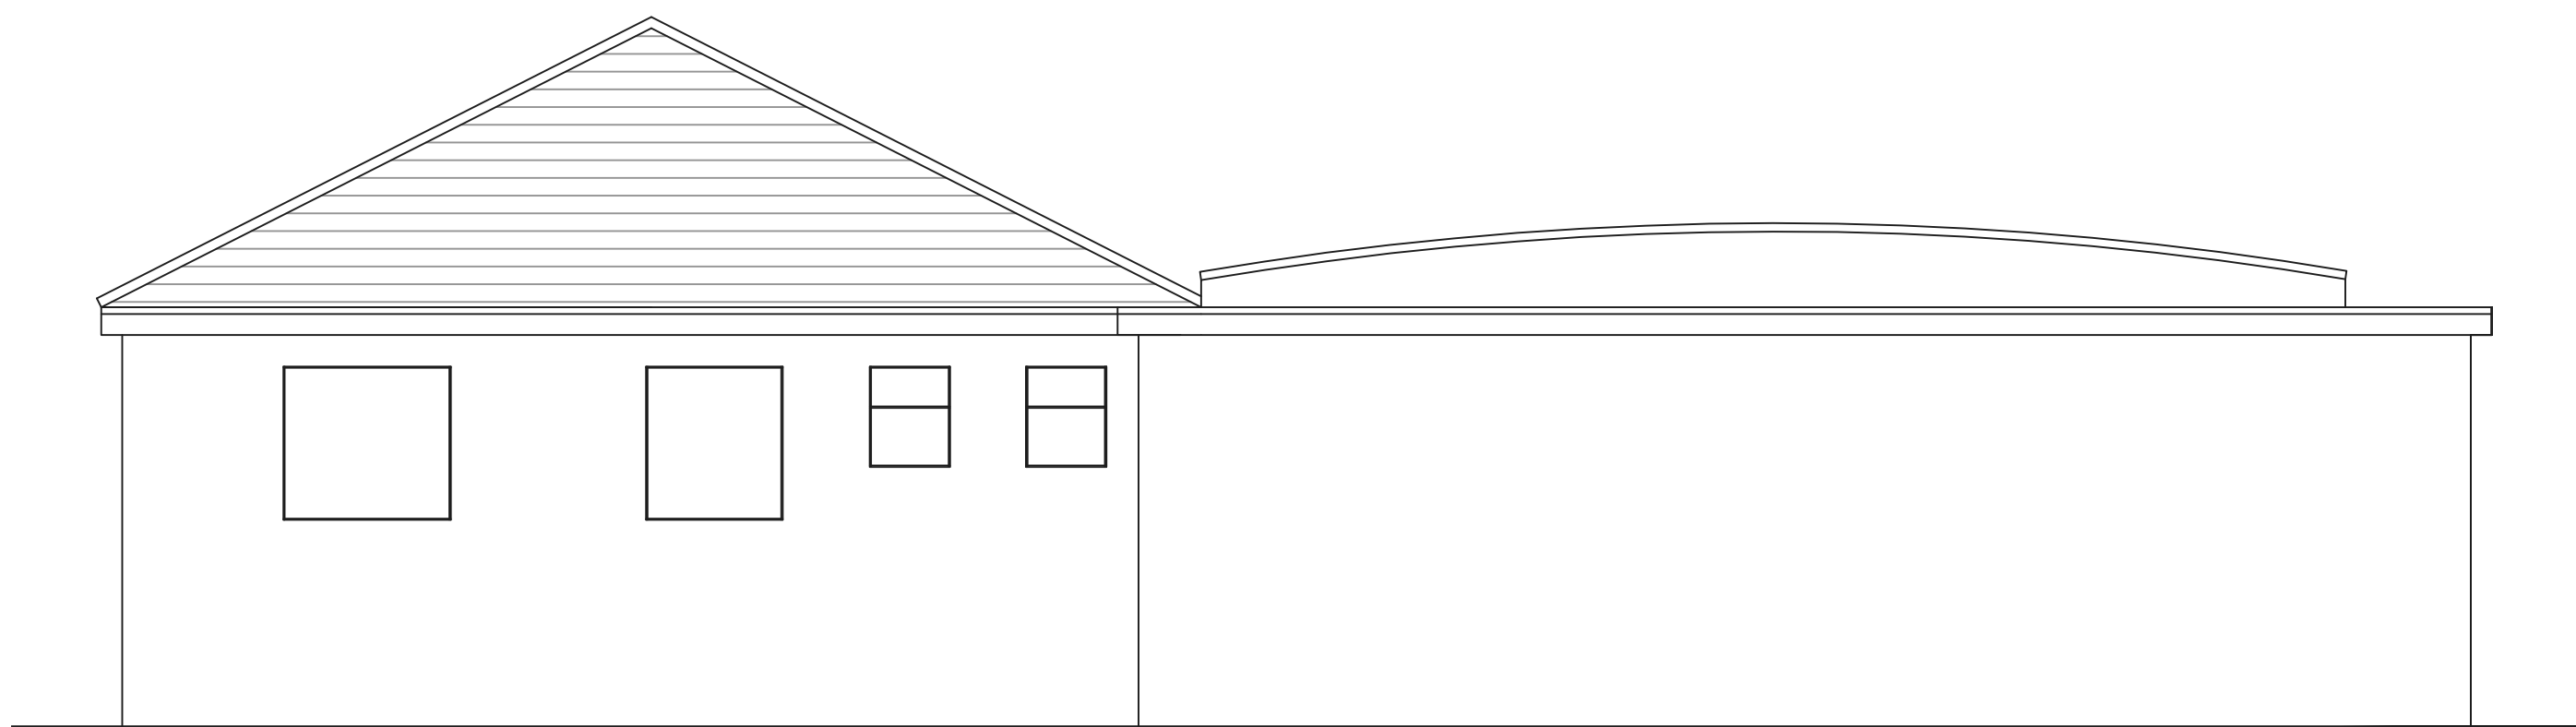

Proposed Rear Elevation

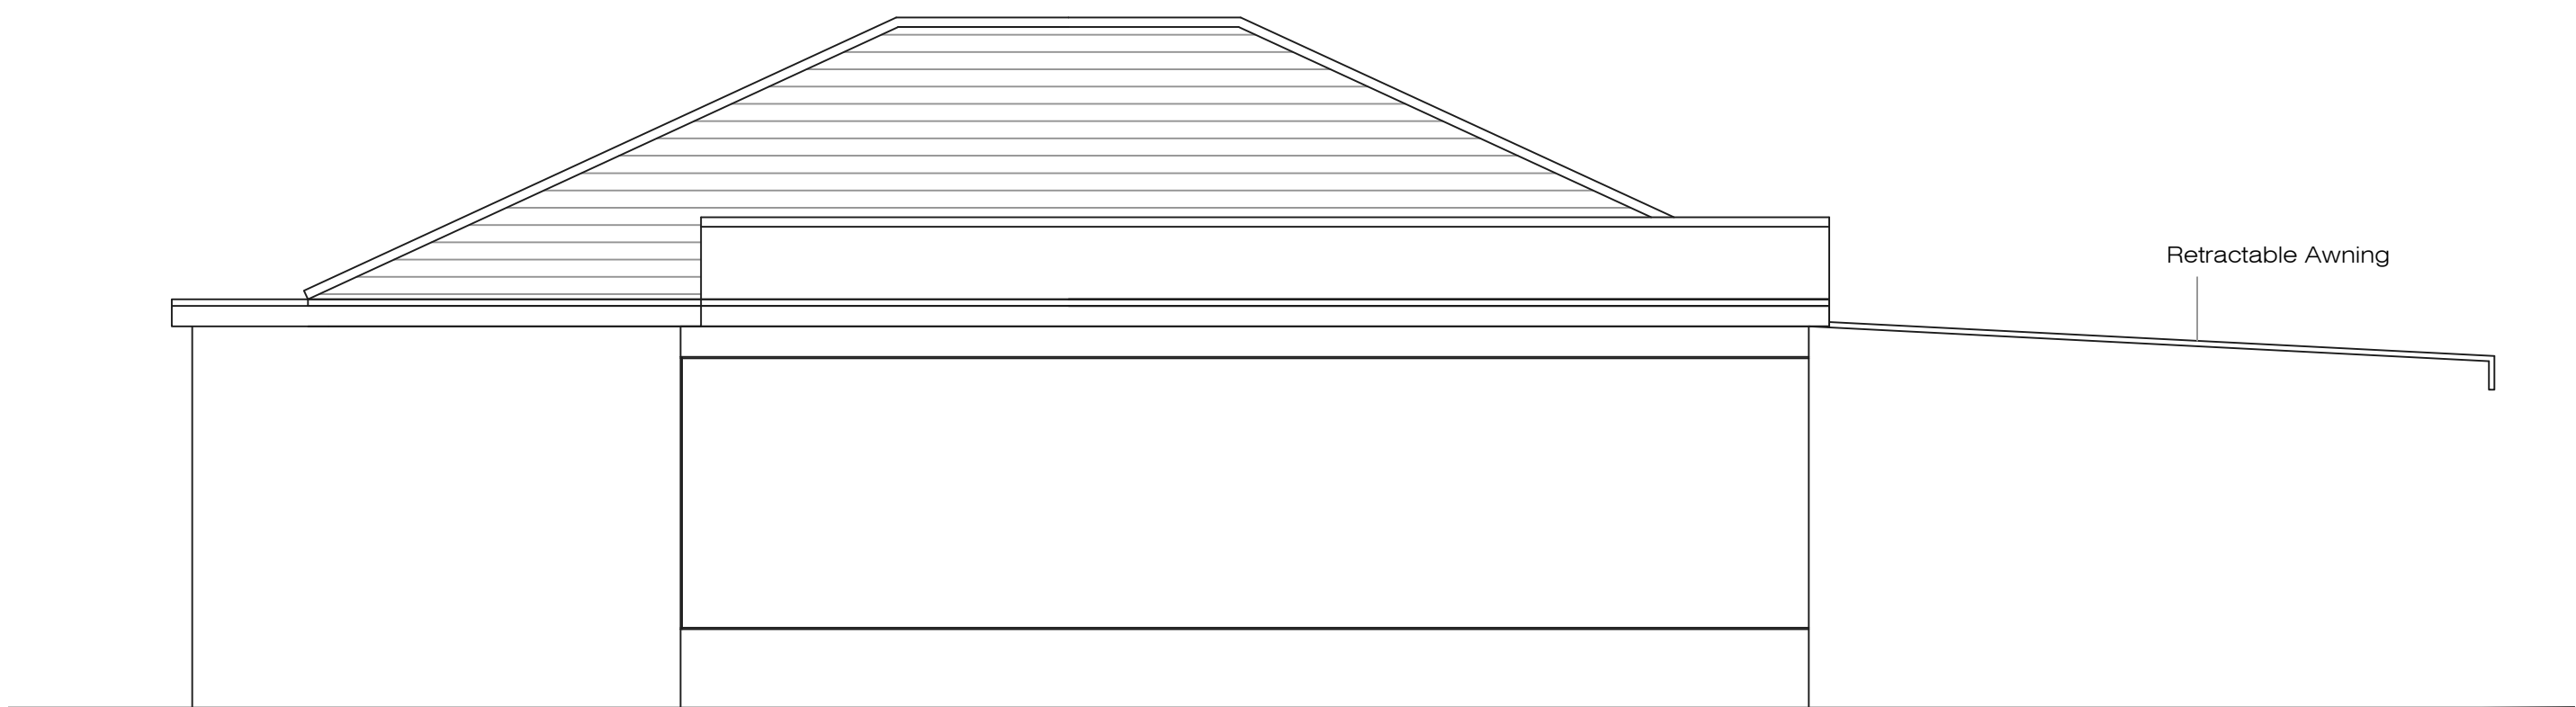

Proposed Side Elevation

Address			
The Cafe, 35 Wilson Road, L36			
Job Title			
Conversion of cafe into restaurant that serves alcohol with single storey extension			
Drawing title			
Proposed Plans			
Chkd	Appvd	date	scale
		June '23	1:50 ● A1
Dwg No.			002