




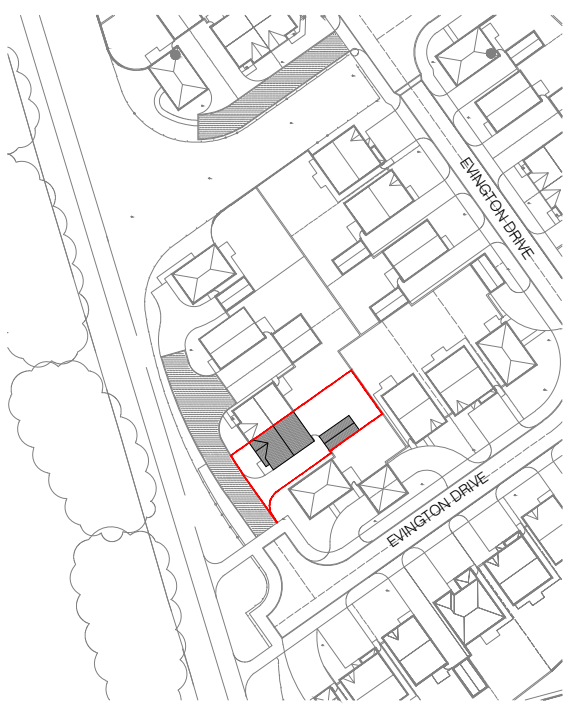

EXISTING SITE LOCATION PLAN | SCALE 1:1250

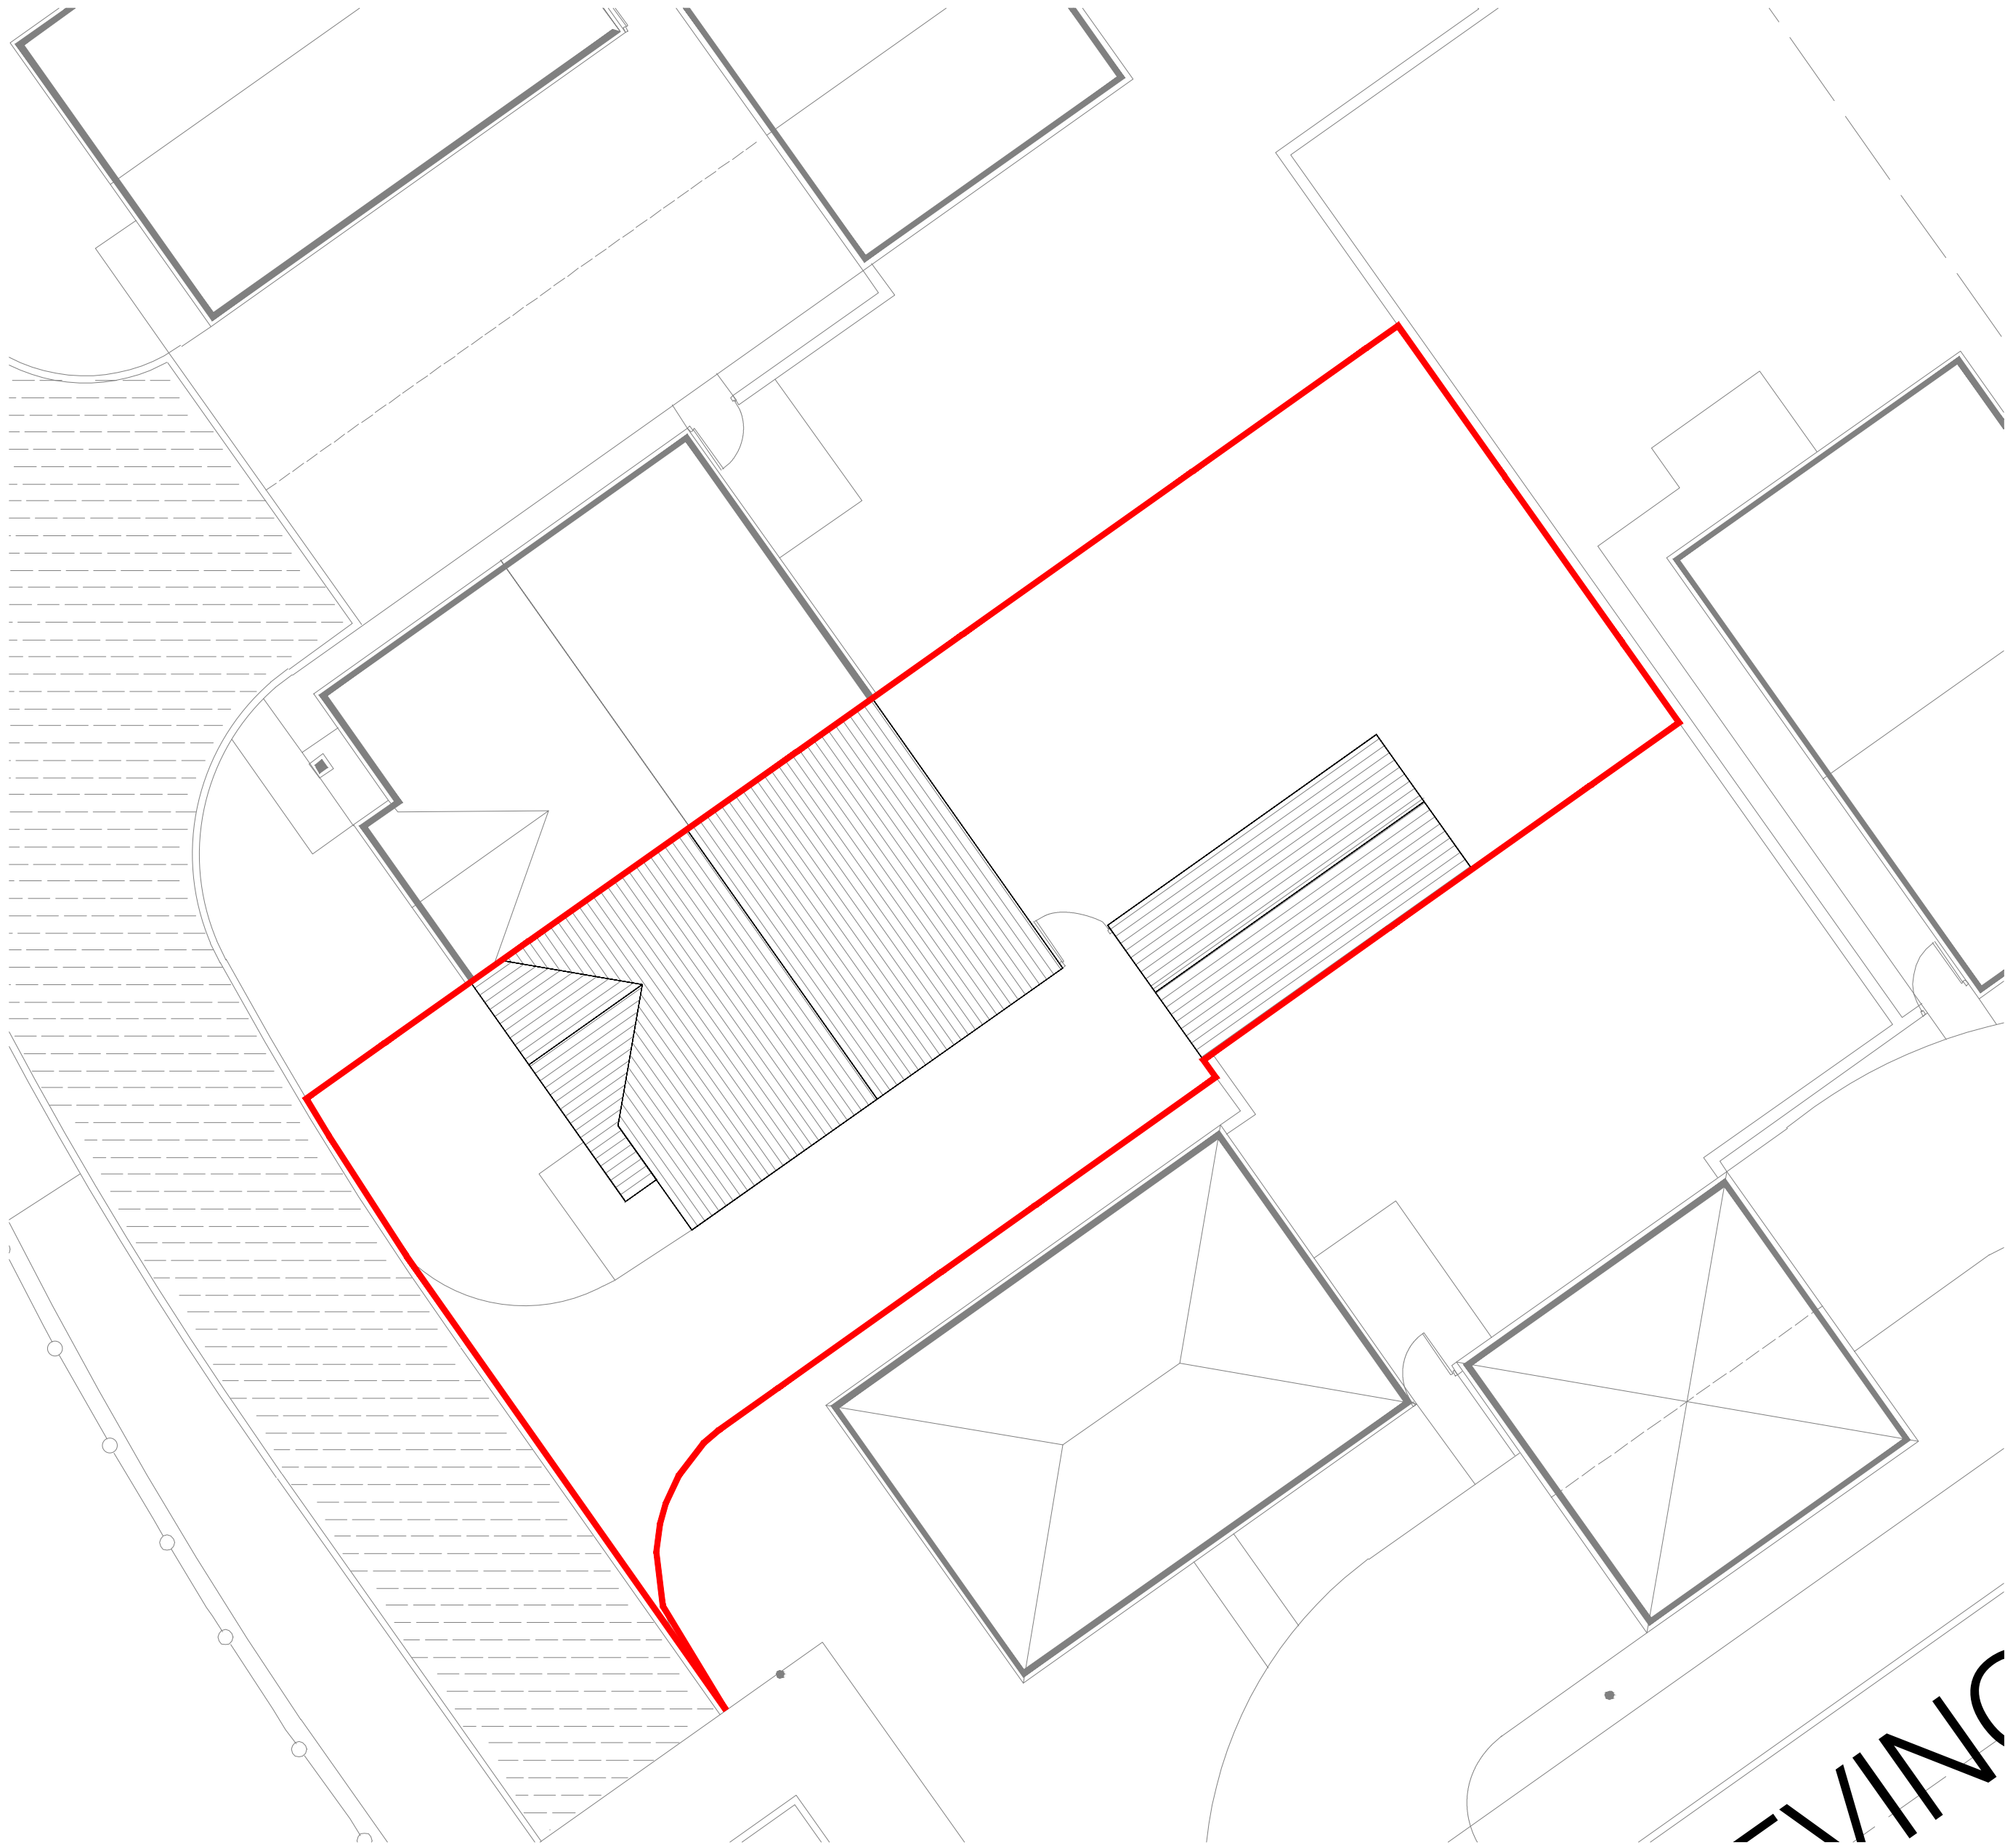

EXISTING SITE PLAN | SCALE 1:100



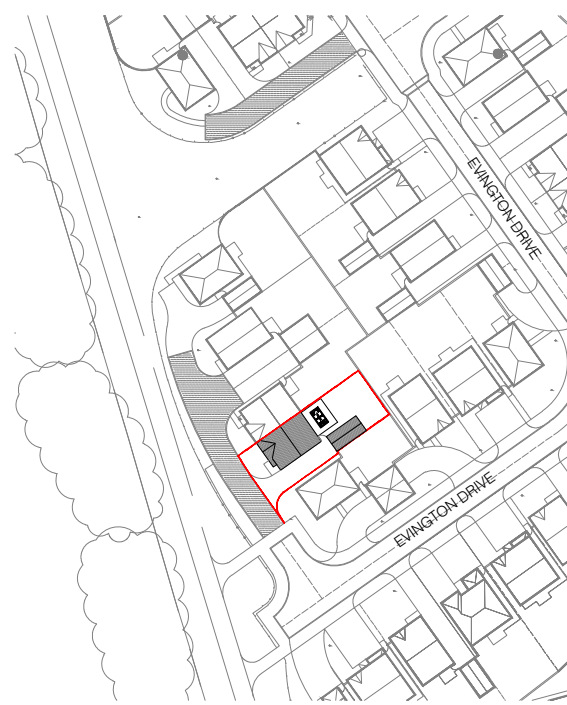


PROPOSED SITE LOCATION PLAN | SCALE 1:1250



PROPOSED SITE PLAN | SCALE 1:100

STATUS PLANNING	© Copyright of PM DESIGNS®. All rights reserved. ALL dimensions are in millimetres unless stated otherwise. ALL dimensions must be checked on site prior to construction and any discrepancies reported to the architect. Work is subject to change following detailed design.			
	RevNo	Revision note	Date	Signature/Checked

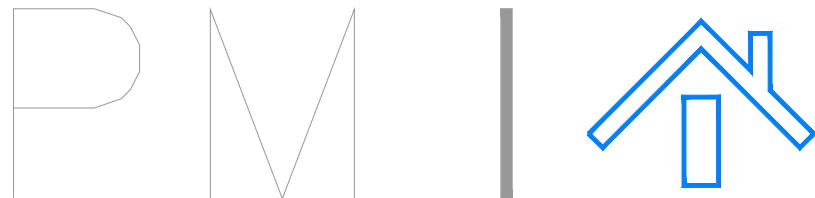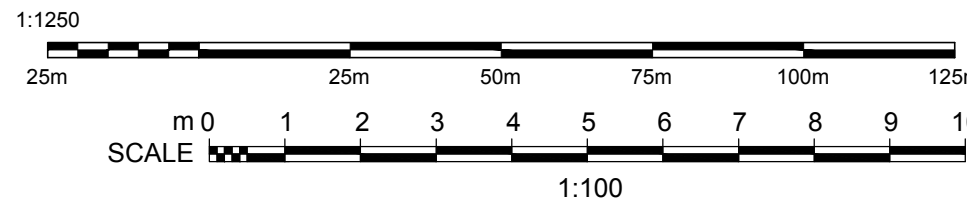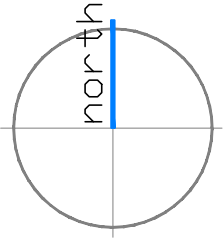

PARLE MAGUIRE DESIGNS
PROJECT: 20 EVINGTON DRIVE
LIVERPOOL
L14 7AA
CLIENT: L WHITHAM
Drawing Title
EXISTING AND PROPOSED SITE AND LOCATION
PLANS
Address: 222 Thomas Drive, Liverpool, L14 3LF
Telephone: 07580804180
Email: robert.parle@pmdesigns.co.uk
Website: www.pmdesigns.co.uk
Drawing No.
A100
Date:
APRIL 2023
Scale:
VARIES @ A1
Revision:
-
Issue:
PLANNING STATUS