
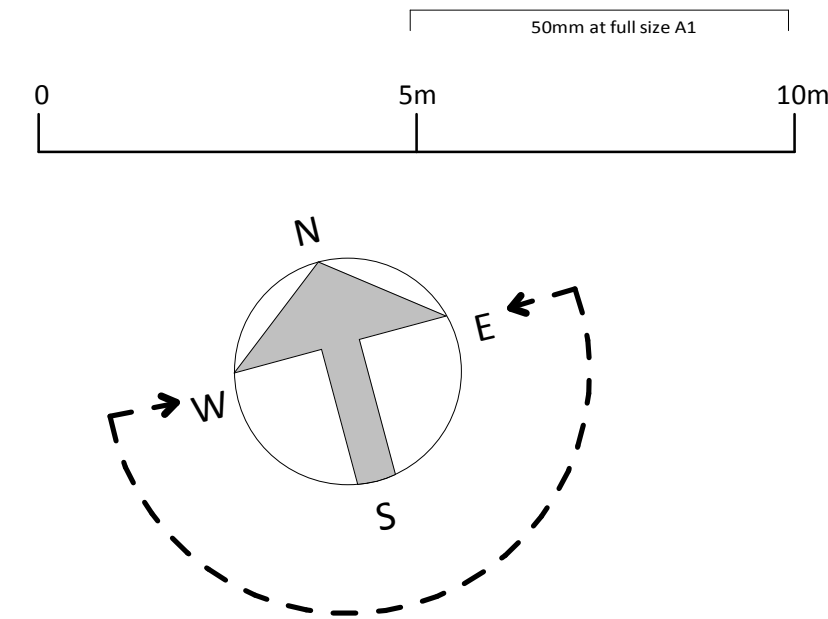
 


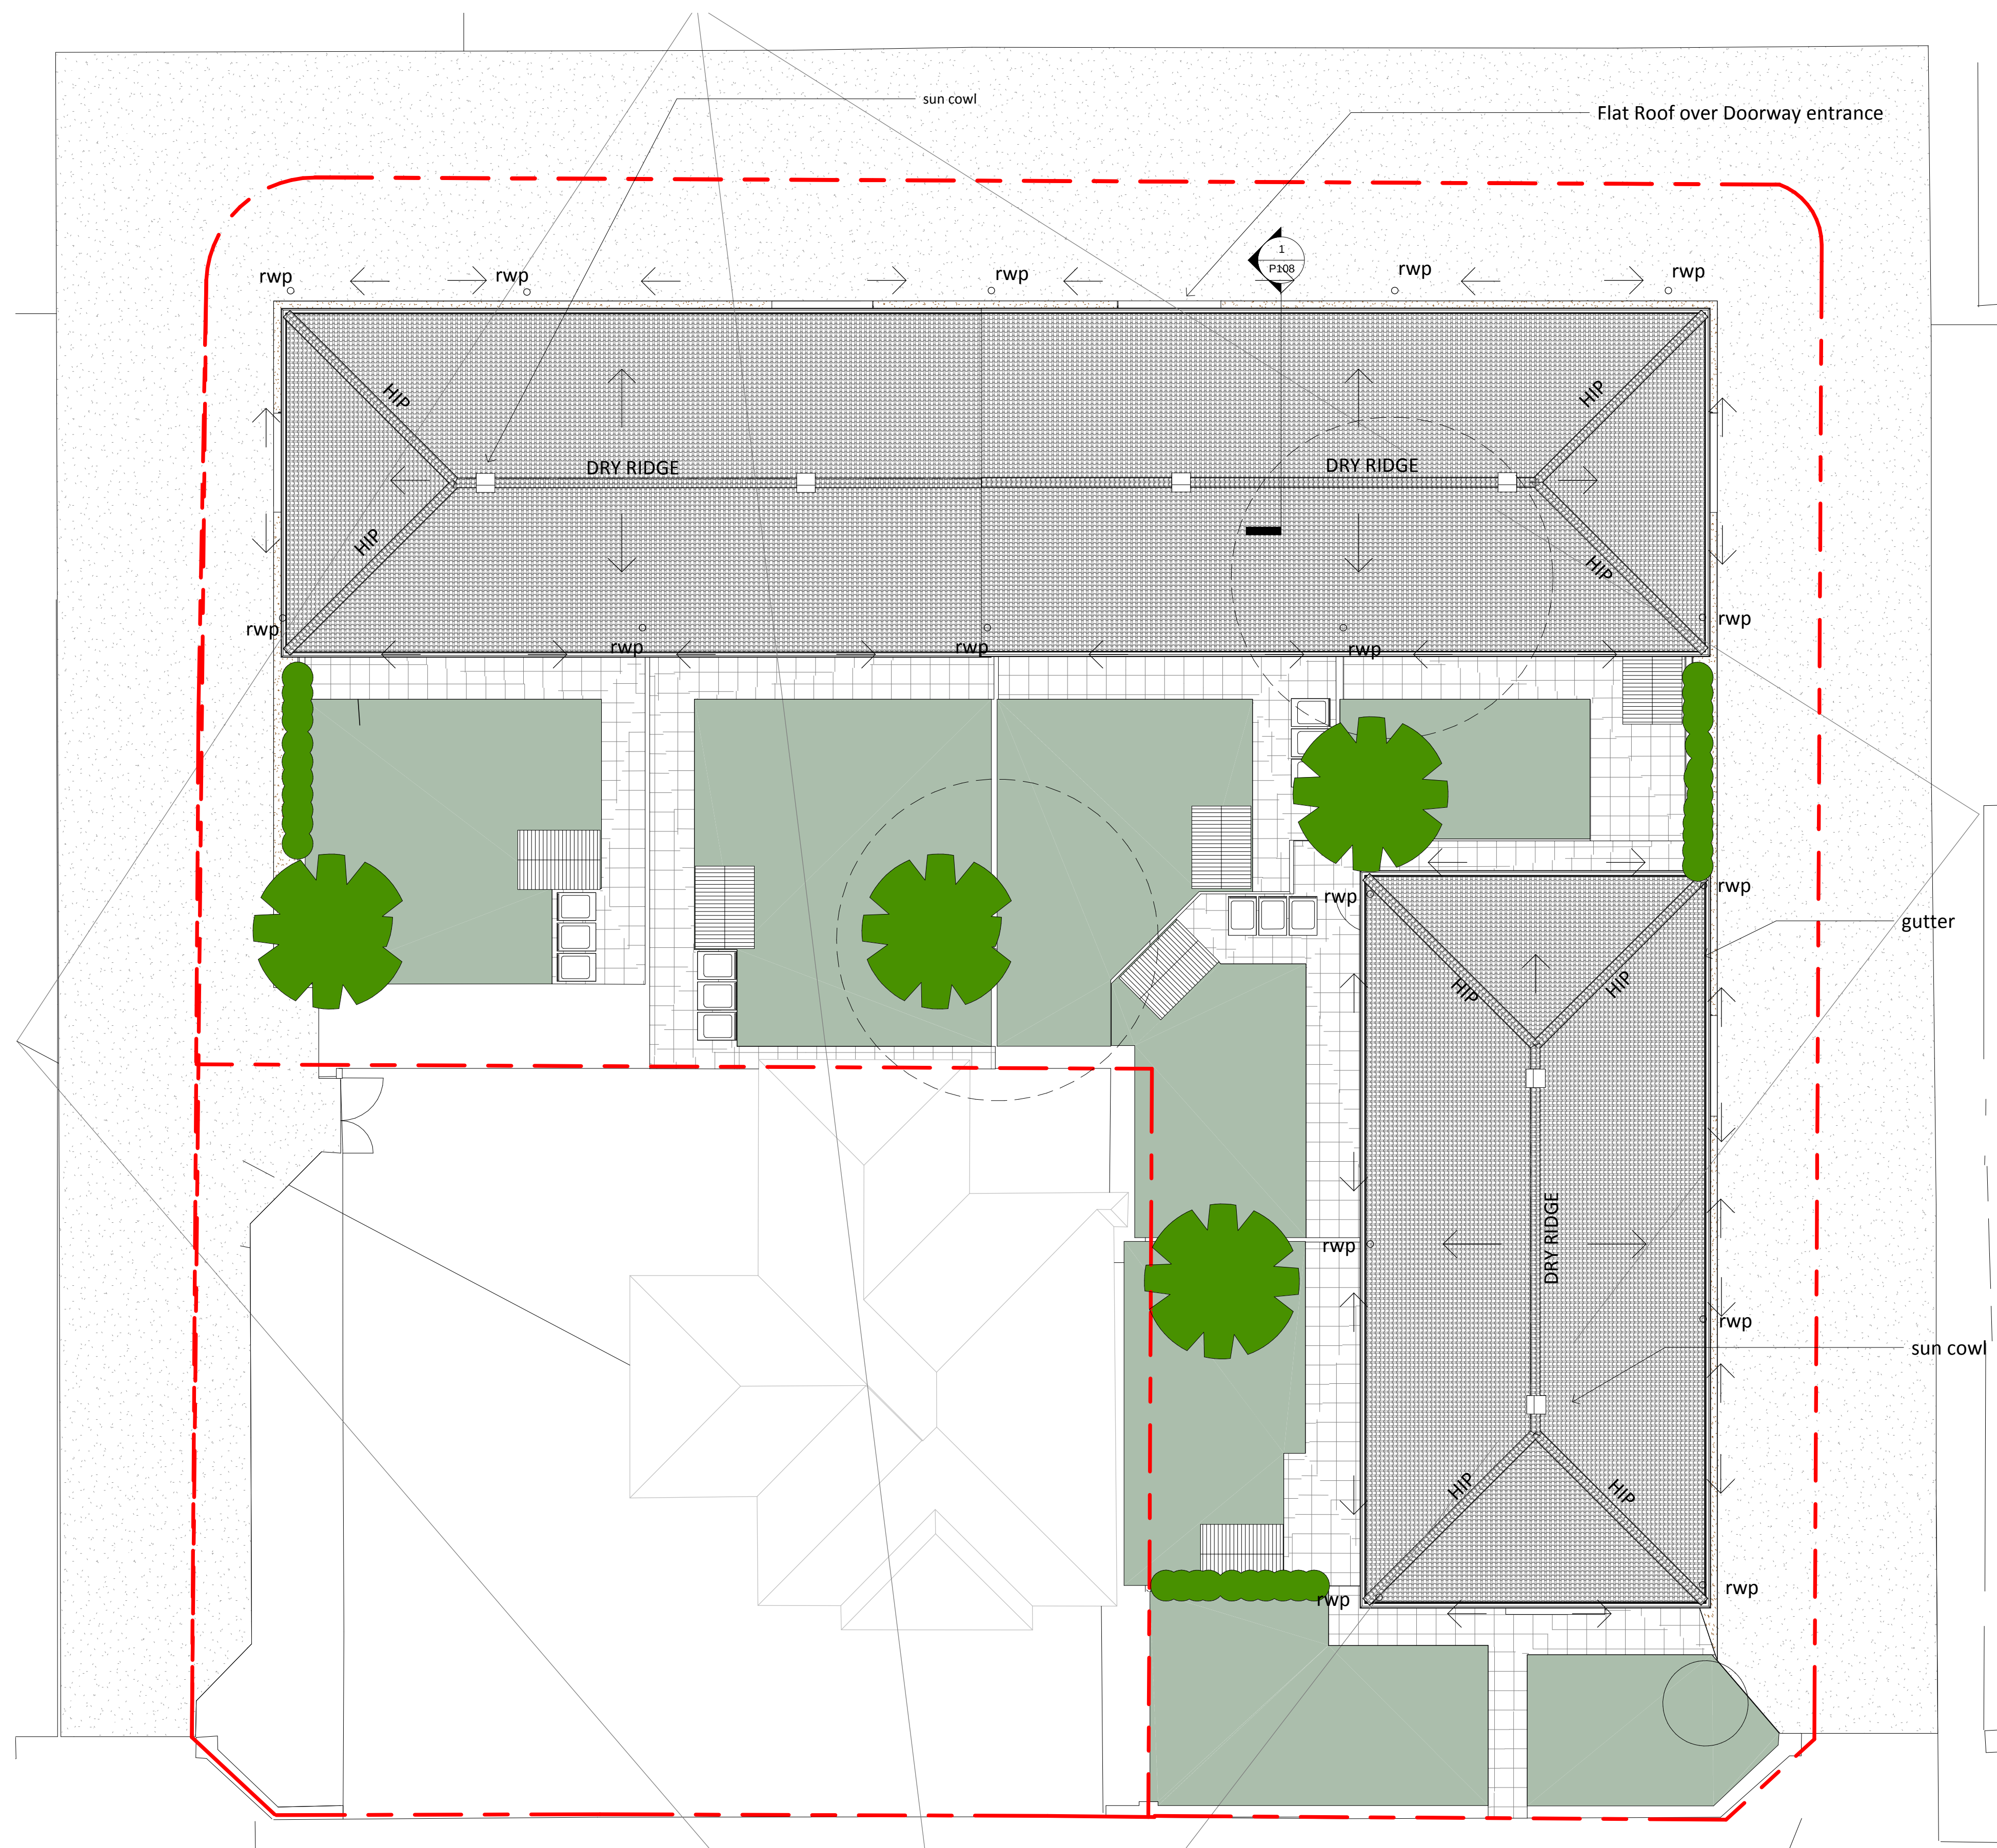

- Plain Glavinised M.S. Gutter
- Plain Glavinised M.S. Down Pipe
- Fall
- Dry Ridge Tile
- Roof Cowl incorporating Velux Sun Tunnel

Proposed Roof Plan

Date 06/25/18	Scale 1 : 100	DN407 P106	E
Drawn by VB	Checked byFO		