
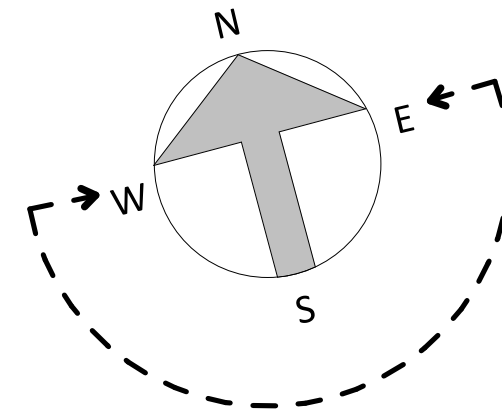
 


- Plain Galvanised M.S. Gutter
- Plain Galvanised M.S. Down Pipe
- Fall
- ▨ Dry Ridge Tile

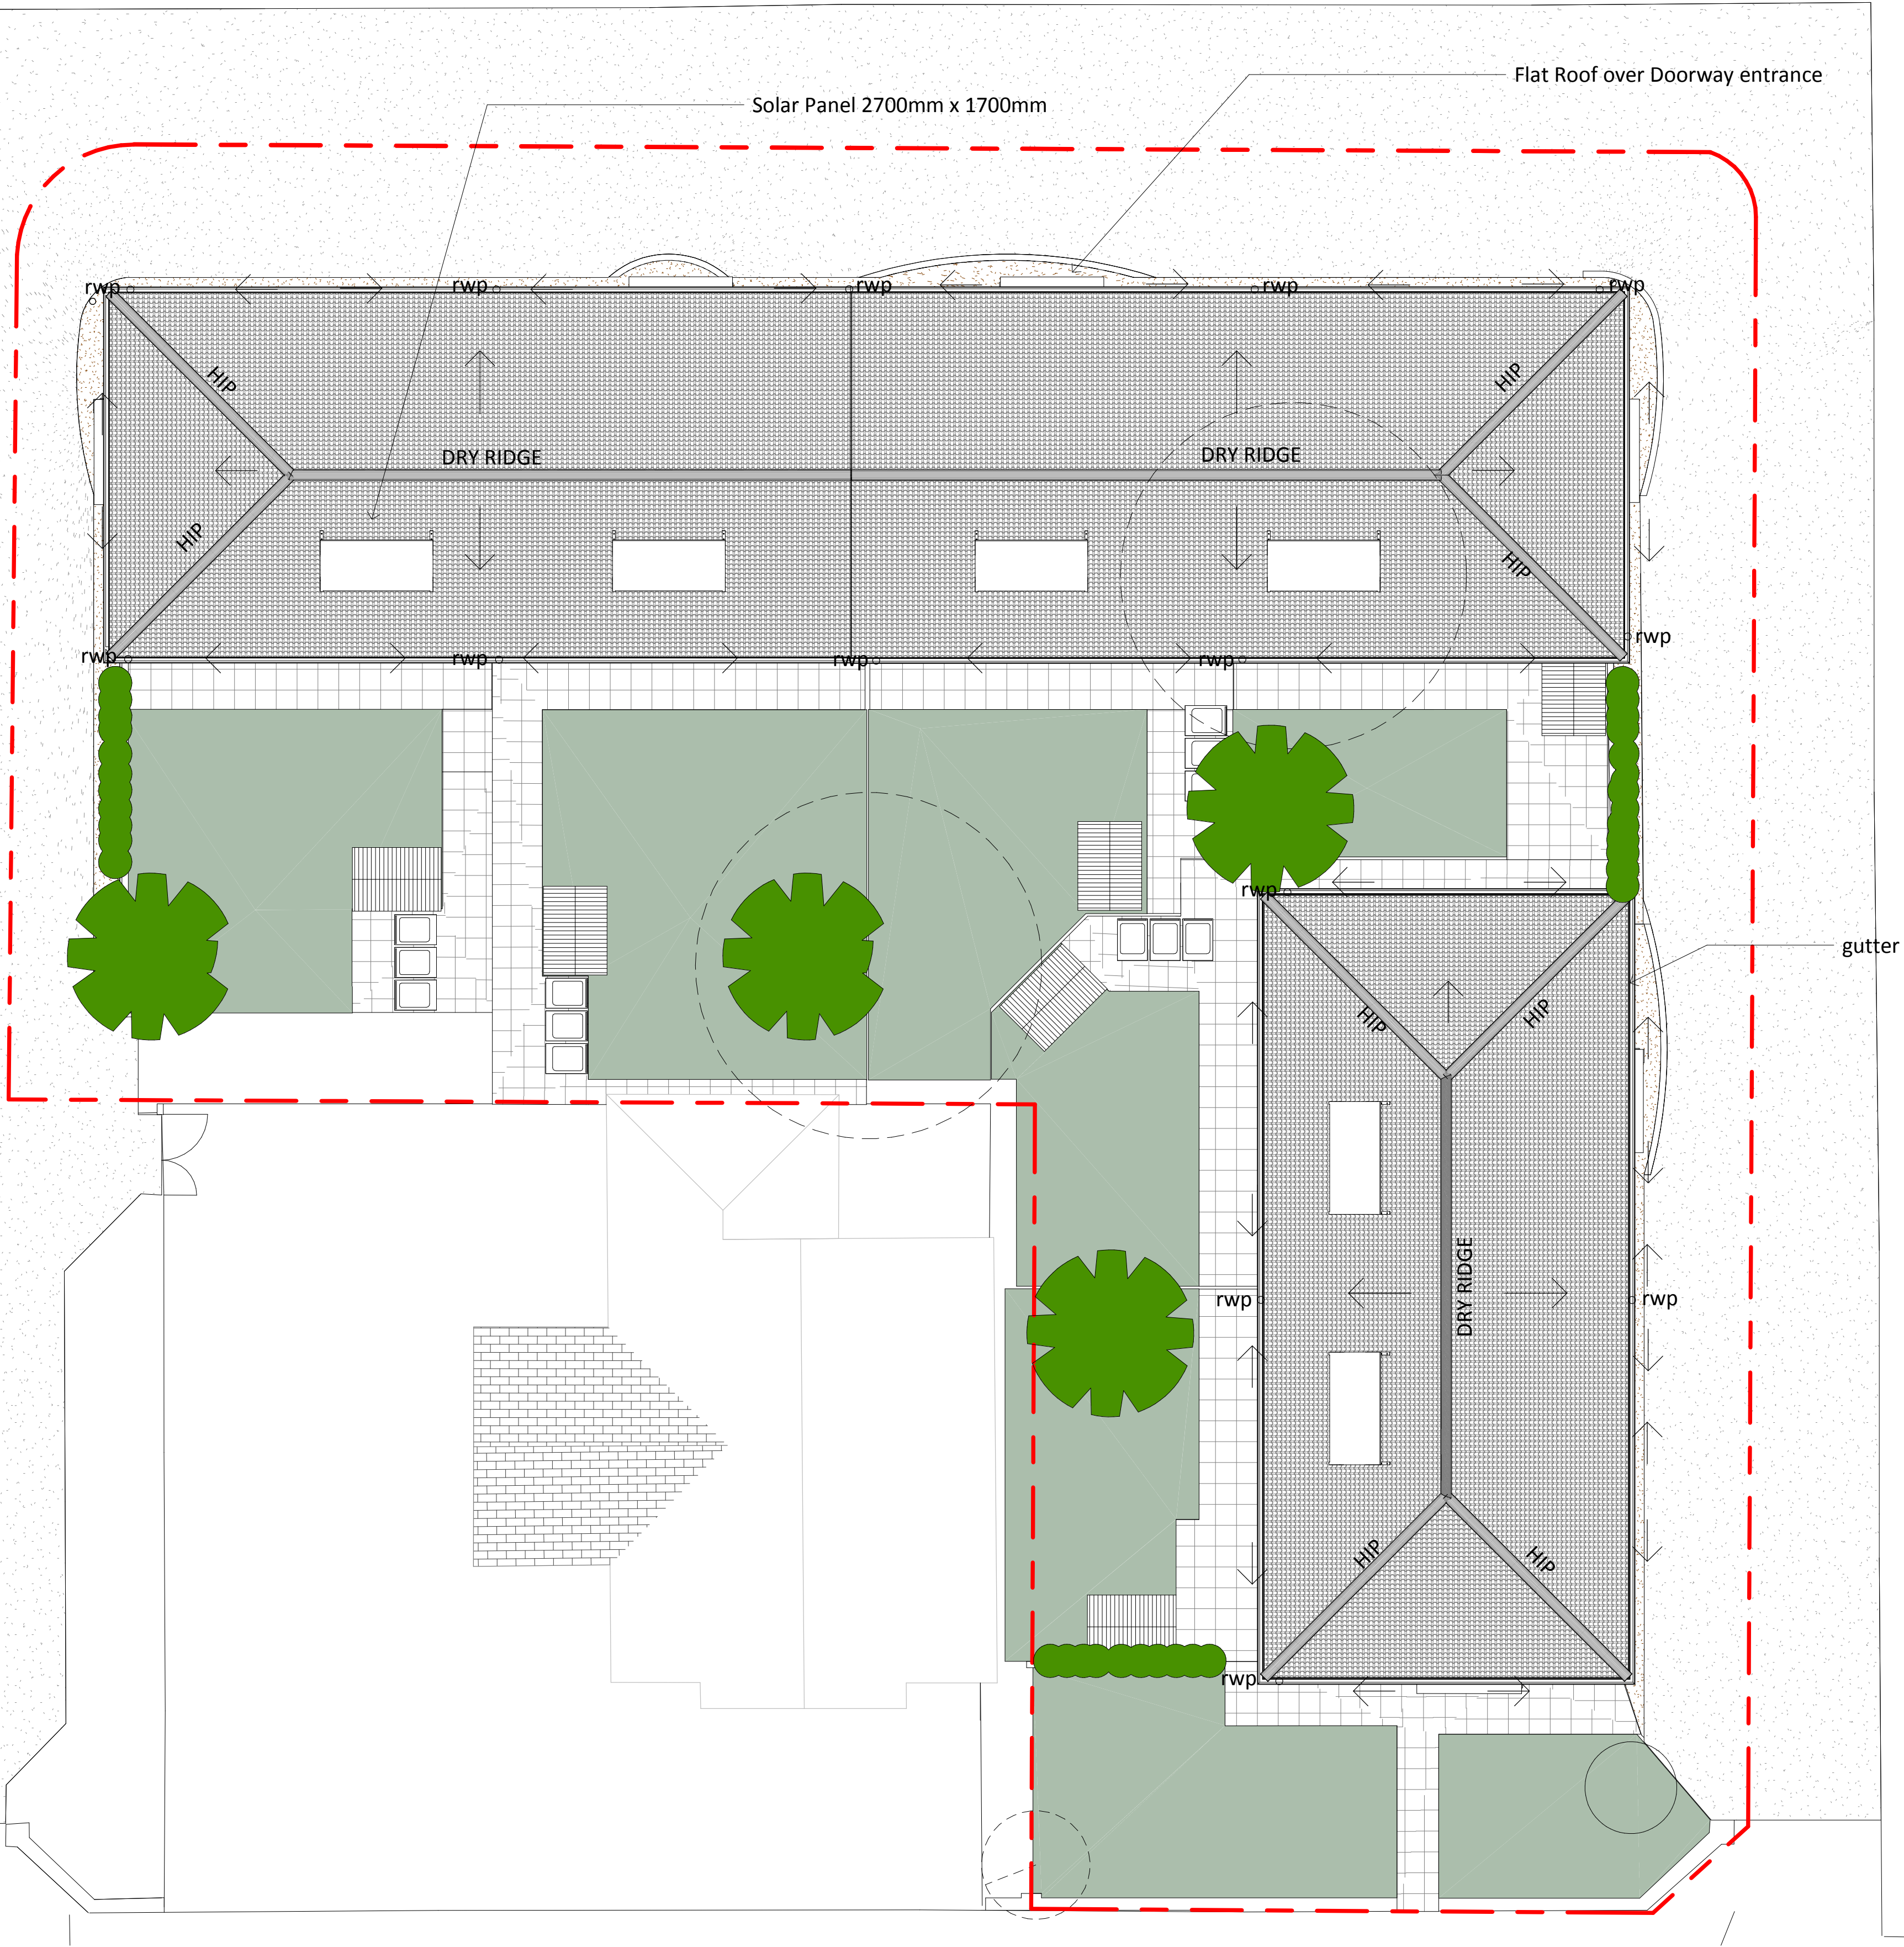

A 18May21 Planning Application

Bungalow Development at Tarbock Road, Huyton

Proposed Roof Plan

S190604 P106 A

STRADO
ARCHITECTURE

STRADO LTD,
68 Rodney Street, Liverpool L1 9AF
0151 709 3501 / 07579 791 014
mail@strado.uk www.strado.uk

Drawn by
VBD6/25/18
50mm

1 : 100