



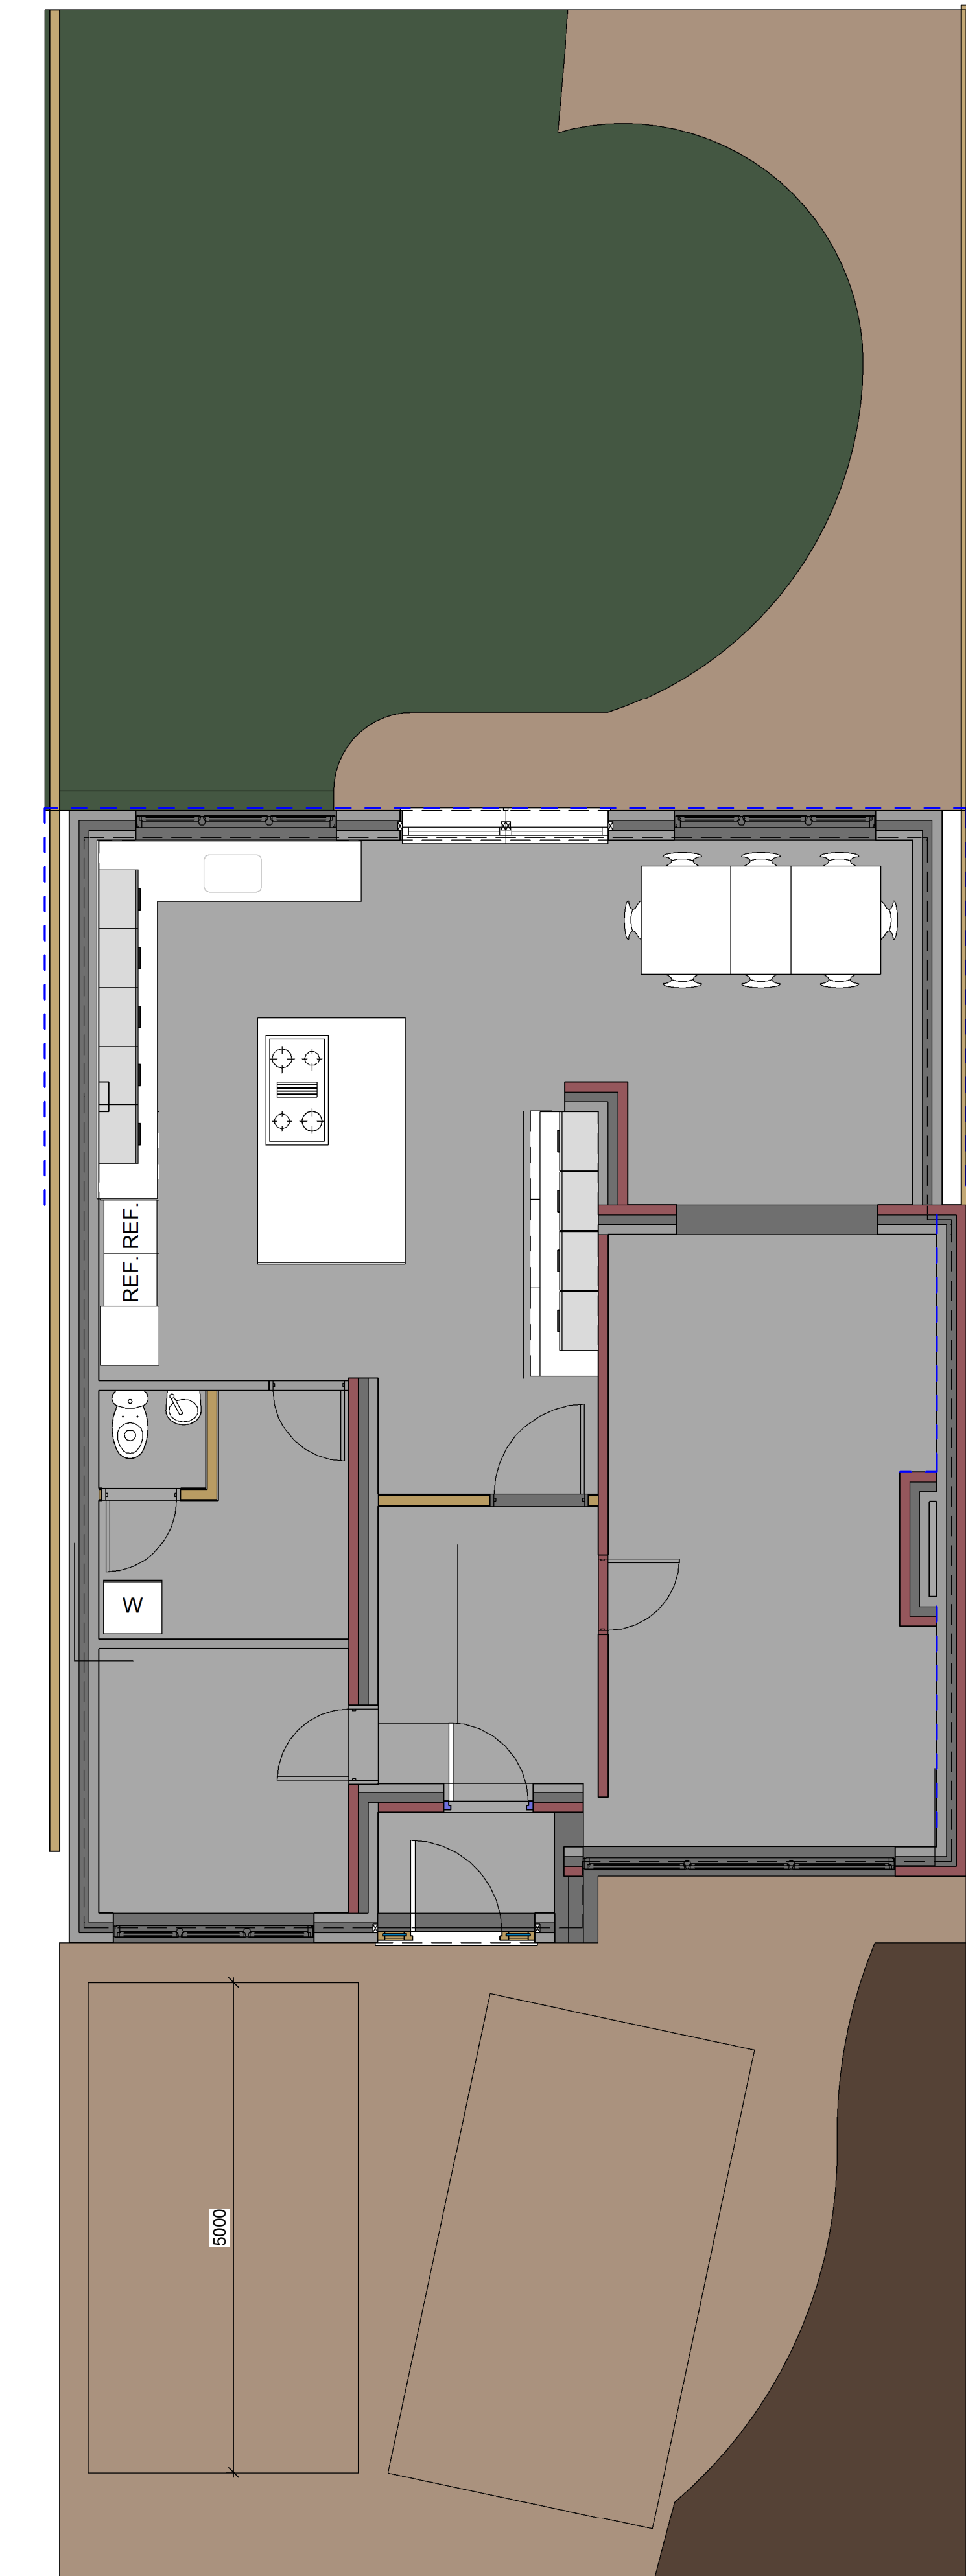

PROPOSED SITE LAYOUT
1 : 50

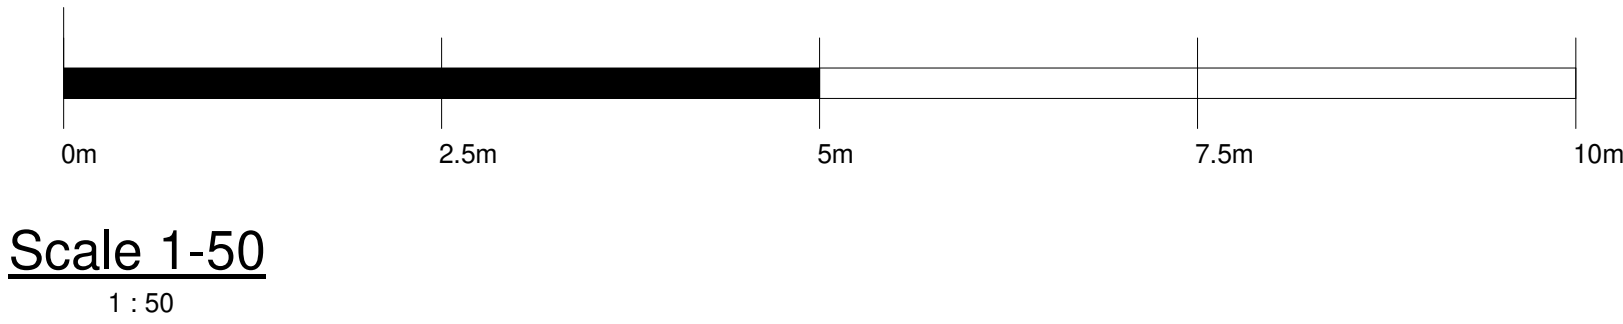


Rev	Date	Description	By	Check	App
-----	------	-------------	----	-------	-----


Client	MR C SALE
Project	113 BOWRING PARK AVENUE
Title	PROPOSED SITE PLAN

Scale @ A1	Status
1 : 50	

Job Number 113BPA			
Type	Level	Drawing No.	Revision
		001	

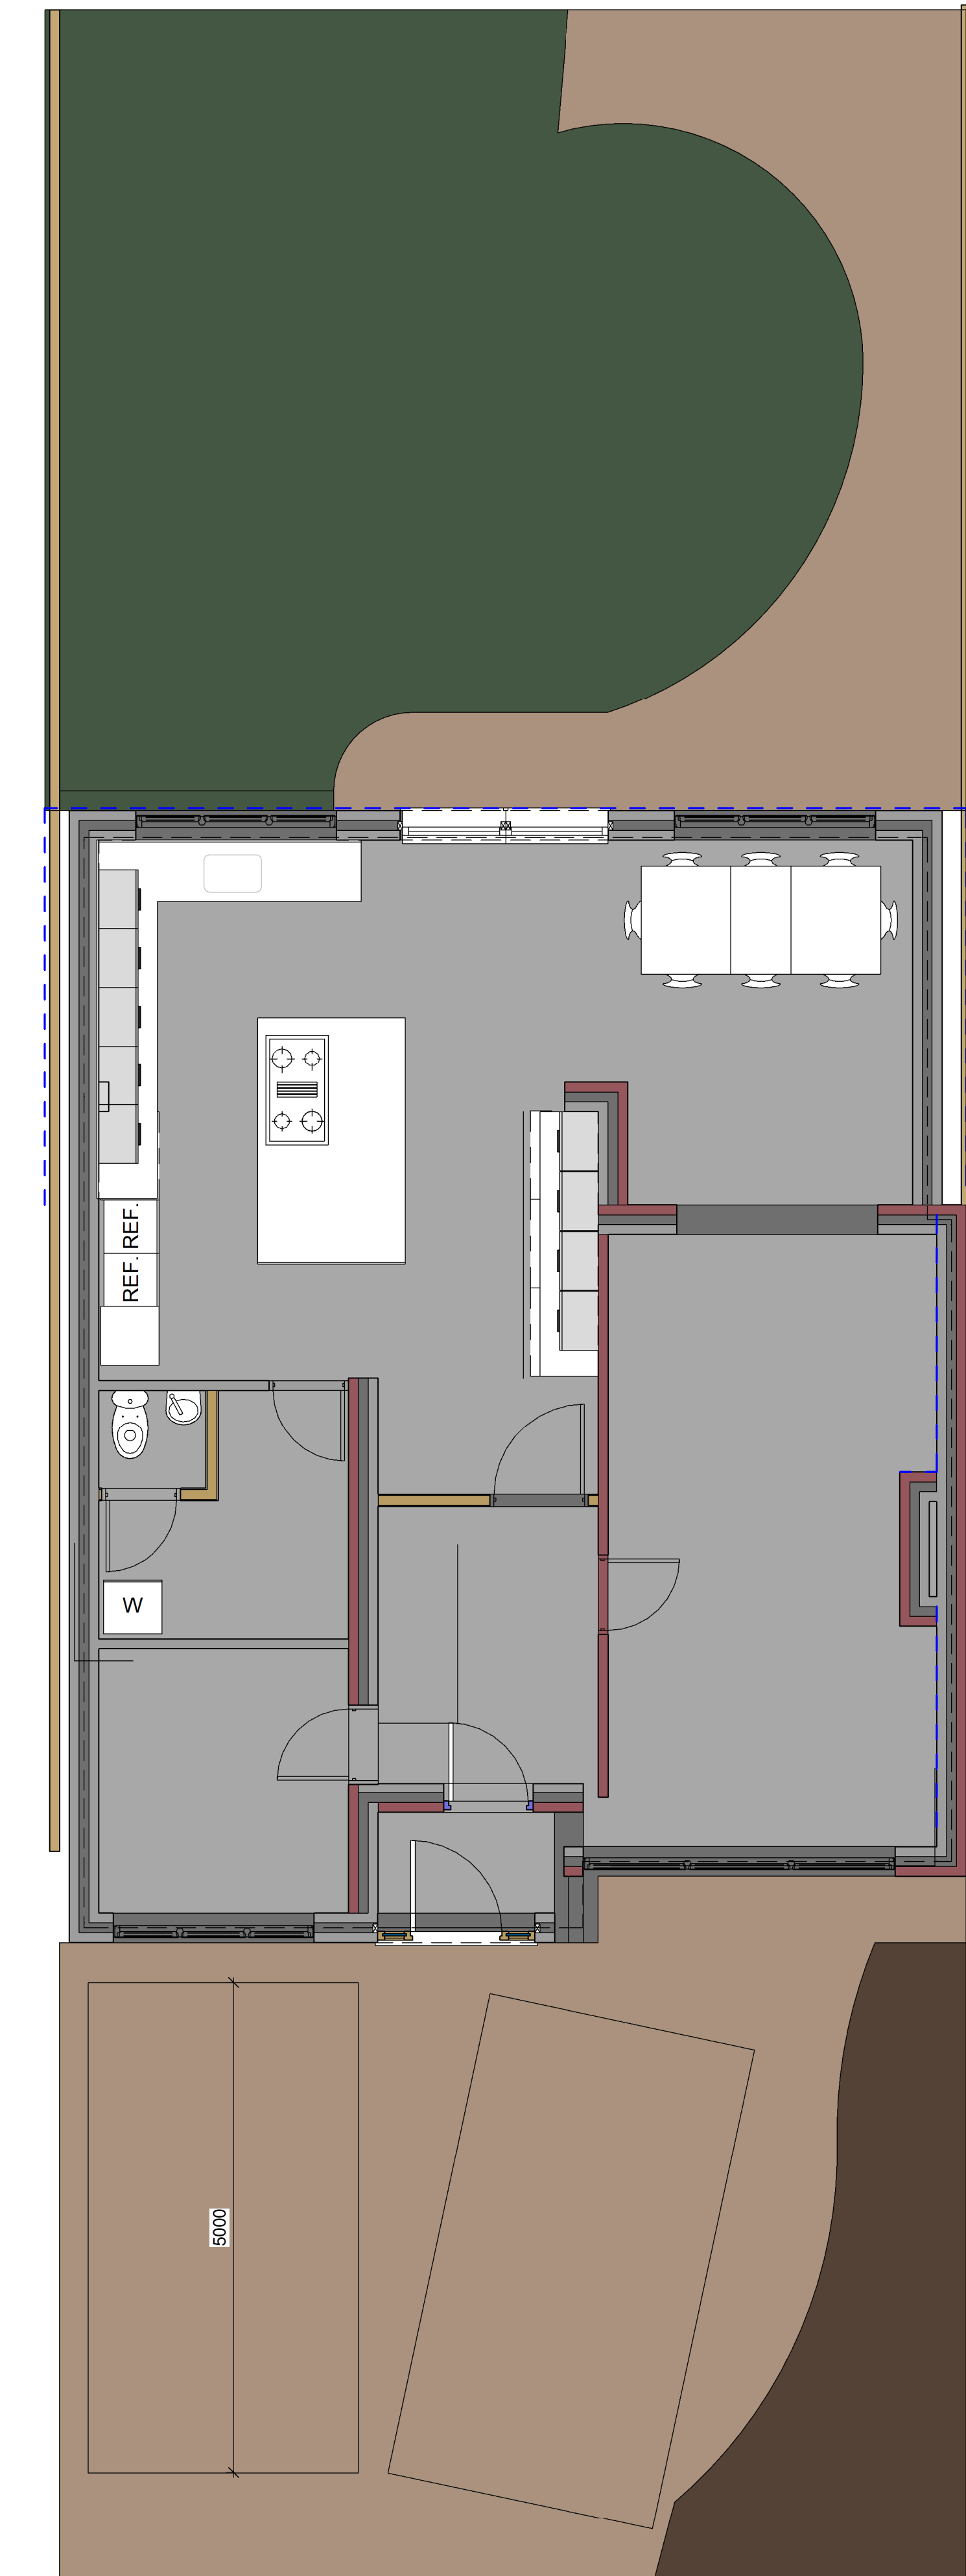

PROPOSED SITE LAYOUT
1 : 50

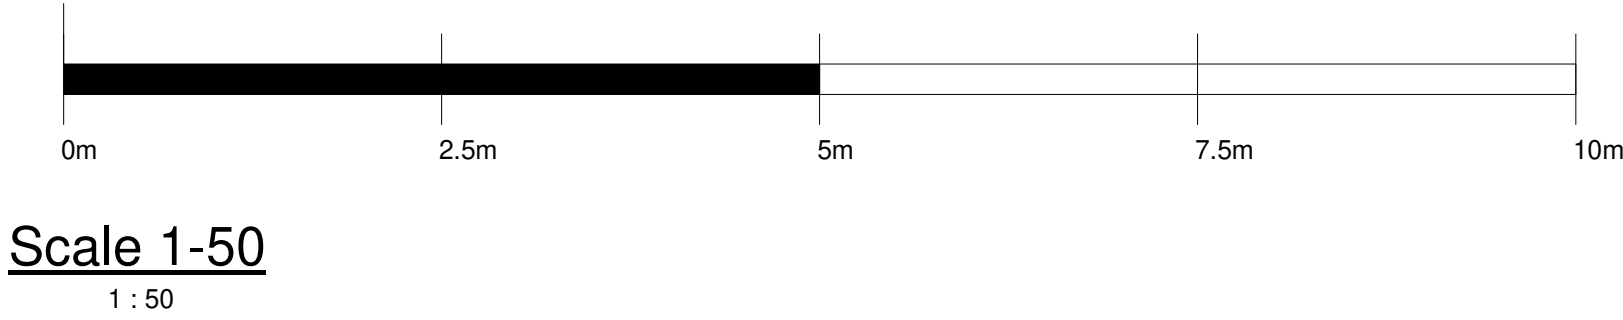

Rev	Date	Description	By	Check	App
-----	------	-------------	----	-------	-----

Client	MR C SALE
Project	113 BOWRING PARK AVENUE
Title	PROPOSED SITE PLAN

Scale @ A1	Status
1 : 50	

Job Number 113BPA			
Type	Level	Drawing No.	Revision
		001	